



NOTES

- 1. REFER TO CIVIL DEMO PLANS FOR TREE PROTECTION FENCING.
- 2. REFER TO ARBORIST REPORT AND TREE PROTECTION SPECIFICATIONS FOR ADDITIONAL TREE INFORMATION.
- 3. REFER TO TREE PROTECTION PLAN ENLARGEMENTS FOR LEGEND.

LANDSCAPE SHEET INDEX

L0.00	OVERALL TREE PROTECTION PLAN
L0.01	TREE PROTECTION PLAN ENLARGEMENT
L0.02	TREE PROTECTION PLAN ENLARGEMENT
L0.03	TREE PROTECTION PLAN ENLARGEMENT
L1.00	OVERALL SITE PLAN
L1.01	SITE PLAN ENLARGEMENT
L1.02	SITE PLAN ENLARGEMENT
L1.03	SITE PLAN ENLARGEMENT
L2.00	OVERALL LANDSCAPE PLAN
L2.01	LANDSCAPE PLAN ENLARGEMENT
L2.02	LANDSCAPE PLAN ENLARGEMENT
L2.03	LANDSCAPE PLAN ENLARGEMENT
L2.04	LANDSCAPE SCHEDULE & DETAILS
L2.05	OVERALL SOIL PLAN
L2.06	SOIL PLAN ENLARGEMENT
L2.07	SOIL PLAN ENLARGEMENT
L2.08	SOIL PLAN ENLARGEMENT
L3.00	OVERALL IRRIGATION PLAN
L3.01	IRRIGATION PLAN ENLARGEMENT
L3.02	IRRIGATION PLAN ENLARGEMENT
L3.03	IRRIGATION PLAN ENLARGEMENT
L3.04	IRRIGATION SCHEDULE & DETAILS
L3.05	IRRIGATION DETAILS
L3.06	RECORD PLAN OF EXISTING IRRIGATION SYSTEM
L3.07	EXISTING IRRIGATION CONNECTION & MODIFICATION PLAN
L4.00	SITE DETAILS
L4.01	SITE DETAILS
L4.02	SITE DETAILS
L4.03	SITE DETAILS
L4.04	SITE DETAILS
L5.00	EXISTING SUBDRAINAGE CONNECTION & MODIFICATION PLAN
L5.01	RECORD PLAN OF EXISTING FIELD SUBDRAINAGE SYSTEM

REVISIONS

1	PERMIT	2/19/21
2	REVISIONS	3/10/21
3	PERMIT	4/27/21
4	REVISIONS	5/10/21

PERMIT
RESUBMITTAL

WEISMANDESIGNGROUP
2025 1ST AVE | SUITE 300
SEATTLE, WA 98101
P: 206.441.4522



PUYALLUP SCHOOL DISTRICT PROJECT NO. 30-03-19
FERRUCCI JUNIOR HIGH ADDITION
3213 WILDWOOD PARK DR. PUYALLUP, WA 98374

NAC
ARCHITECTURE
nacarchitecture.com
2025 FIRST AVE | SUITE 300
SEATTLE WA 98121
P: 206.441.4522

NAC NO	121-19038
DRAWN	CR
CHECKED	NH
DATE	05/10/2021

Overall
Tree Protection
Plan

L0.00

APPROVED
FINAL LANDSCAPE PLAN


BY:


PLANNING DIVISION

DATE: May 17, 2021

NOTE: THIS APPROVAL IS VOID AFTER 1 YEAR FROM APPROVAL DATE.
THE CITY IS NOT RESPONSIBLE FOR ERRORS AND/OR OMISSIONS ON THESE PLANS. FIELD CONDITIONS MAY DICTATE CHANGES TO THESE PLANS AS DETERMINED BY THE PLANNING DIRECTOR, DESIGNER OR PROJECT PLANNER.

SCALE: 1"=50'-0"

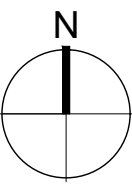

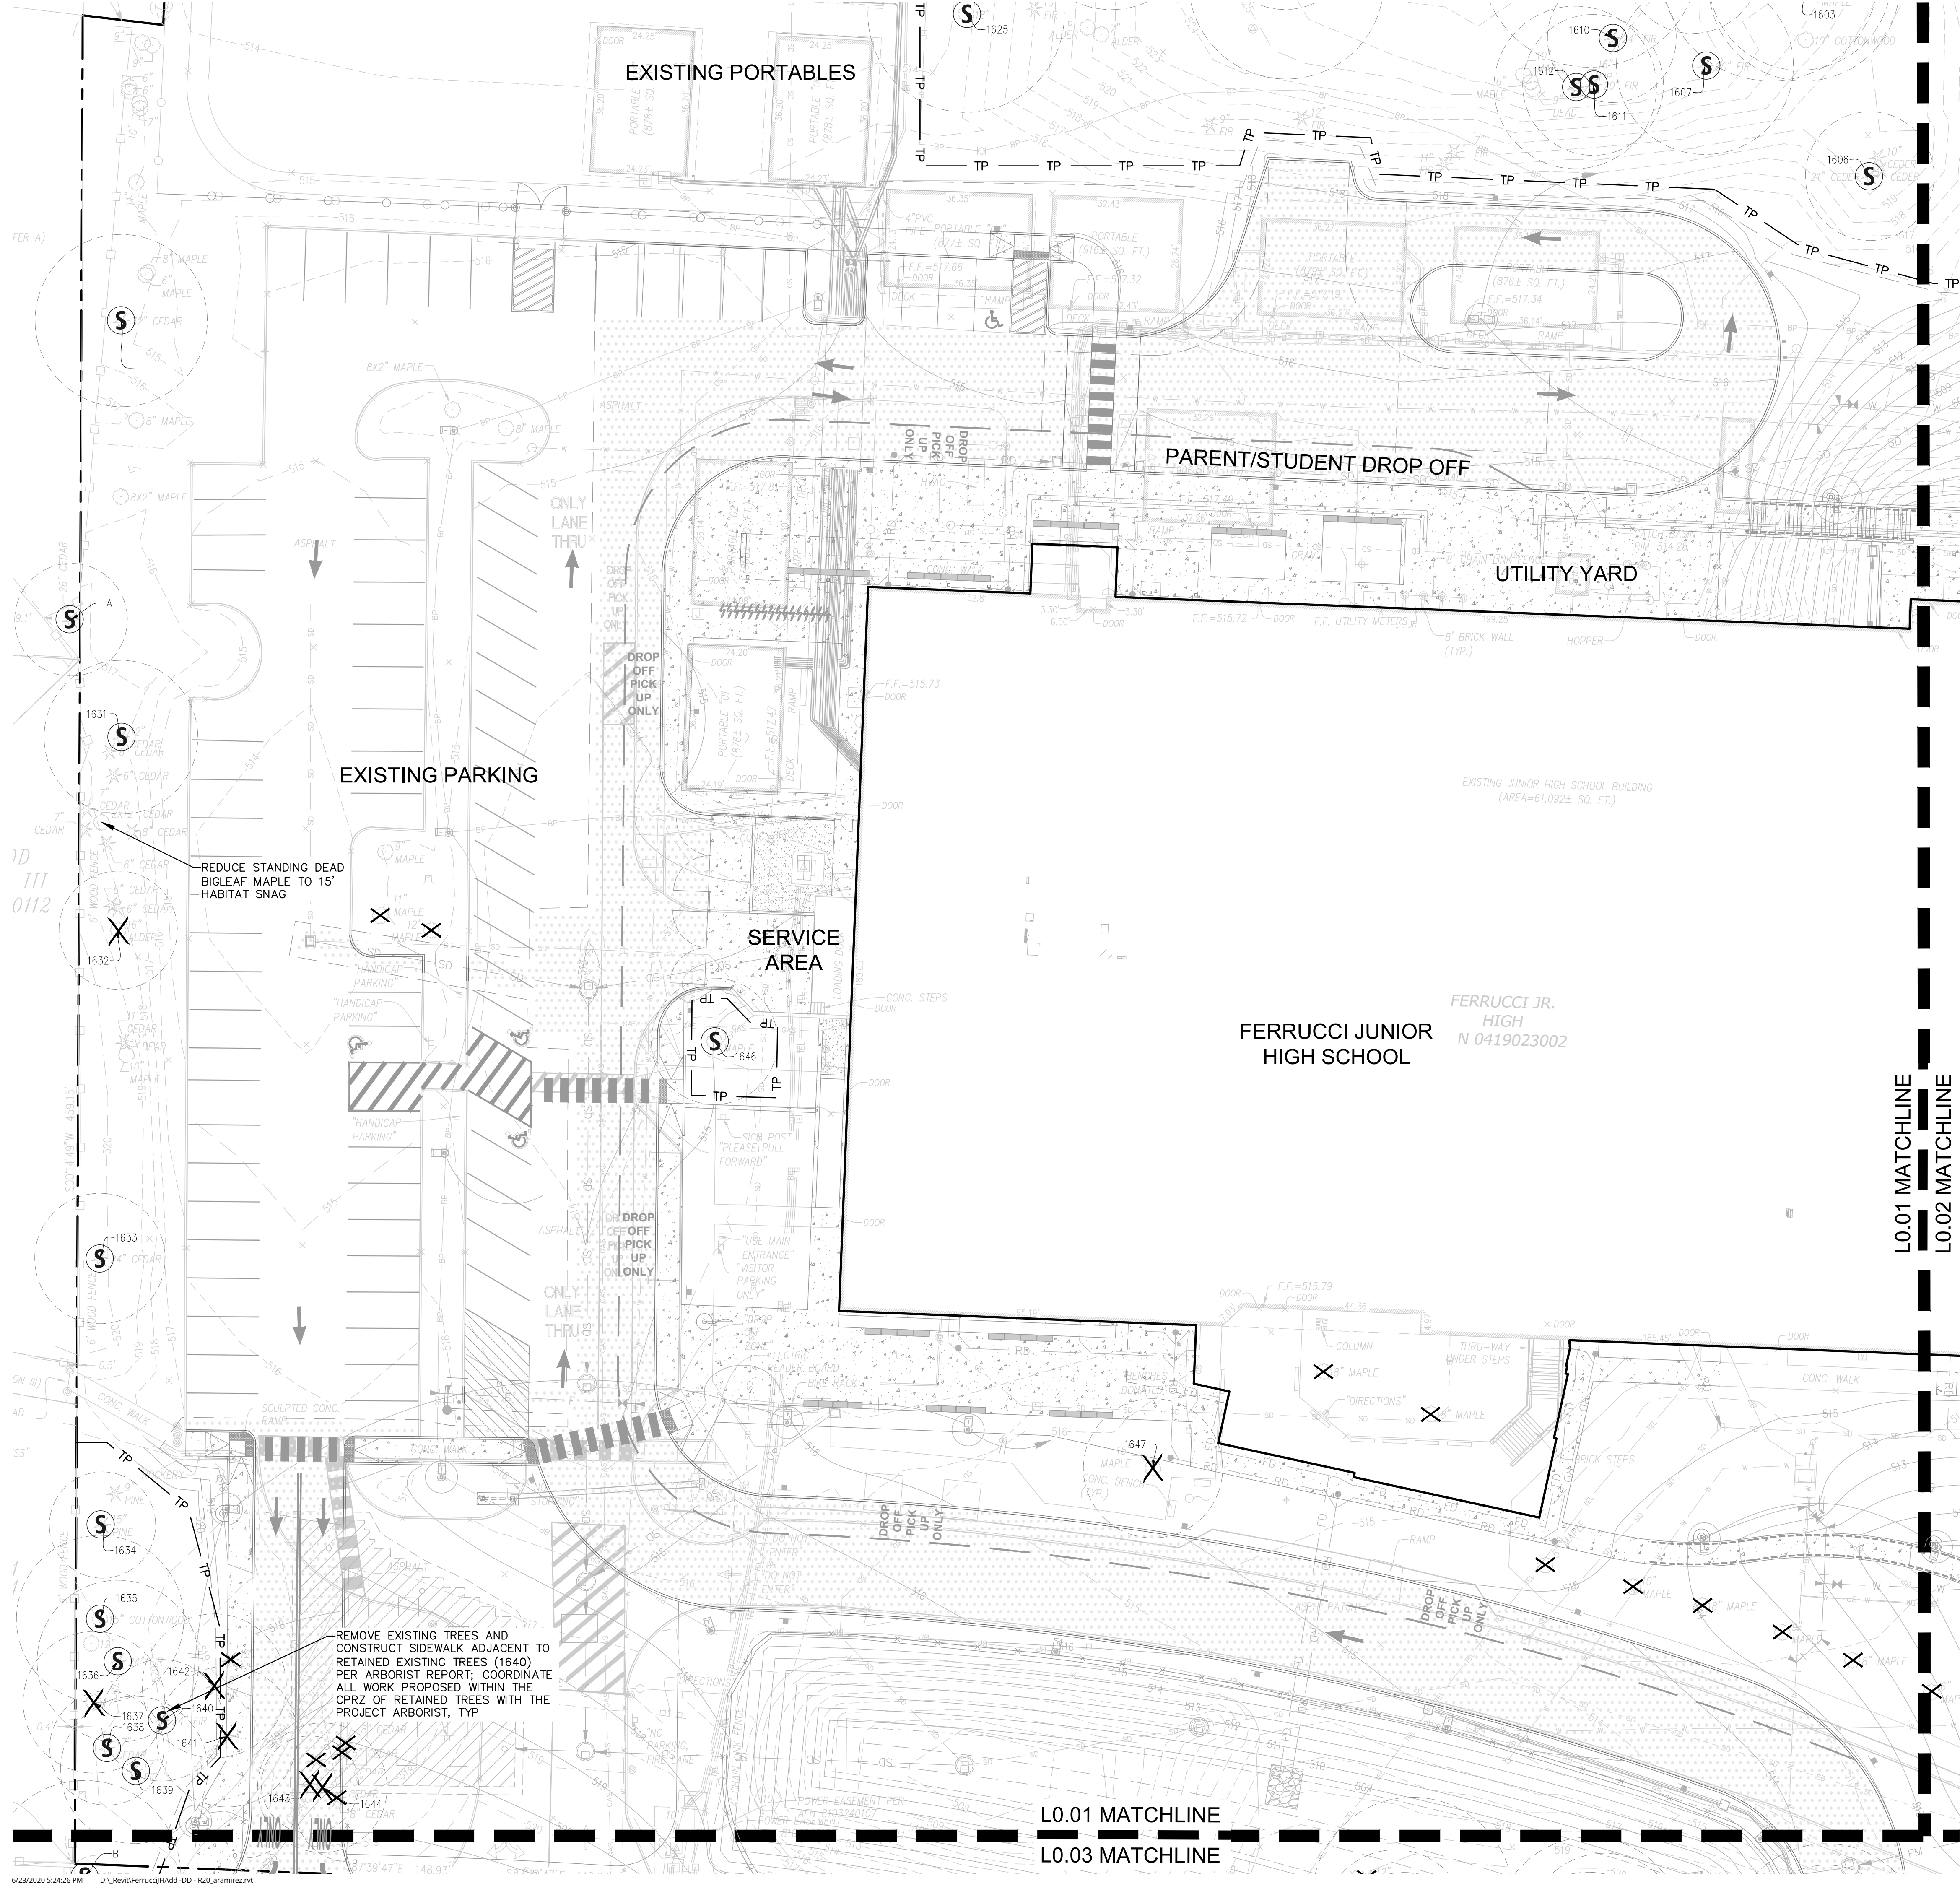

TREE RETENTION LEGEND			
(Symbols shown at 1" = 20'-0")			
SYMBOL	ITEM	DESCRIPTION	QTY
	EXISTING SIGNIFICANT (15"+ DBH) TREES TO REMAIN AND BE PROTECTED	TREES TO BE PROTECTED PER CIVIL DRAWINGS AND SPECIFICATIONS	95
	EXISTING NON-SIGNIFICANT TREES TO REMAIN AND BE PROTECTED	TREES TO BE PROTECTED PER CIVIL DRAWINGS AND SPECIFICATIONS	377
	SIGNIFICANT TREES TO BE REMOVED	SEE CIVIL DEMOLITION PLANS	27
	NON-SIGNIFICANT TREES TO BE REMOVED	SEE CIVIL DEMOLITION PLANS	45
TOTAL TREES ON SITE			SEE ARBORIST REPORT 544
TP TREE PROTECTION FENCING			SEE CIVIL

REVISONS

1

PERMIT REVISIONS

2/19/21

2

PERMIT REVISIONS

3/10/21

3

PERMIT REVISIONS

4/27/21

4

PERMIT REVISIONS

5/10/21

WEISMANDESIGNGROUP

LANDSCAPE ARCHITECTURE

2025 1ST AVE | SUITE 300
SEATTLE WA 98121
P.206.441.4522

PUYALLUP SCHOOL DISTRICT PROJECT NO. 30-03-19

FERRUCCI JUNIOR HIGH ADDITION

3213 WILDWOOD PARK DR. PUYALLUP, WA 98374

NAC

ARCHITECTURE

nacarchitecture.com

2025 FIRST AVE | SUITE 300
SEATTLE WA 98121
P.206.441.4522

NAC NO

121-19038

DRAWN

CR

CHECKED

NH

DATE

05/10/2021

Tree Protection Plan Enlargement

© 2021 NAC INC

L0.01

APPROVED
FINAL LANDSCAPE PLAN
BY:
PLANNING DIVISION
May 17, 2021
DATE:
NOTE: THIS APPROVAL IS VOID AFTER 1 YEAR FROM APPROVAL DATE.
THE CITY IS NOT RESPONSIBLE FOR ERRORS AND/OR OMISSIONS ON THESE PLANS. FIELD CONDITIONS MAY DICTATE CHANGES TO THESE PLANS AS DETERMINED BY THE PLANNING DIRECTOR, DESIGNEE OR PROJECT PLANNER.





TREE RETENTION LEGEND			
(Symbols shown at 1" = 20'-0")			
SYMBOL	ITEM	DESCRIPTION	QTY
	EXISTING SIGNIFICANT (15"+ DBH) TREES TO REMAIN AND BE PROTECTED	TREES TO BE PROTECTED PER CIVIL DRAWINGS AND SPECIFICATIONS	95
	EXISTING NON-SIGNIFICANT TREES TO REMAIN AND BE PROTECTED	TREES TO BE PROTECTED PER CIVIL DRAWINGS AND SPECIFICATIONS	377
	SIGNIFICANT TREES TO BE REMOVED	SEE CIVIL DEMOLITION PLANS	27
	NON-SIGNIFICANT TREES TO BE REMOVED	SEE CIVIL DEMOLITION PLANS	45
TOTAL TREES ON SITE		SEE ARBORIST REPORT	544
TP TREE PROTECTION FENCING		SEE CIVIL	

REVISIONS

1	PERMIT REVISIONS	2/19/21
2	PERMIT REVISIONS	3/10/21
3	PERMIT REVISIONS	4/27/21
4	PERMIT REVISIONS	5/10/21

PERMIT RESUBMITTAL

WEISMANDESIGNGROUP

STATE OF WASHINGTON
NICHOLAS P. HAGAN
LANDSCAPE ARCHITECT
NO. 393 EXP. 4/1/2026
2025 WASHINGTON STATE LANDSCAPE ARCHITECTURE BOARD

PUYALLUP SCHOOL DISTRICT PROJECT NO. 30-03-19

FERRUCCI JUNIOR HIGH ADDITION

3213 WILDWOOD PARK DR. PUYALLUP, WA 98374

NAC ARCHITECTURE

nacarchitecture.com

2025 FIRST AVE | SUITE 300
SEATTLE WA 98121
P: 206.441.4522

NAC NO 121-19038


DRAWN CR

CHECKED NH

DATE 05/10/2021

Tree Protection Plan Enlargement

L0.02

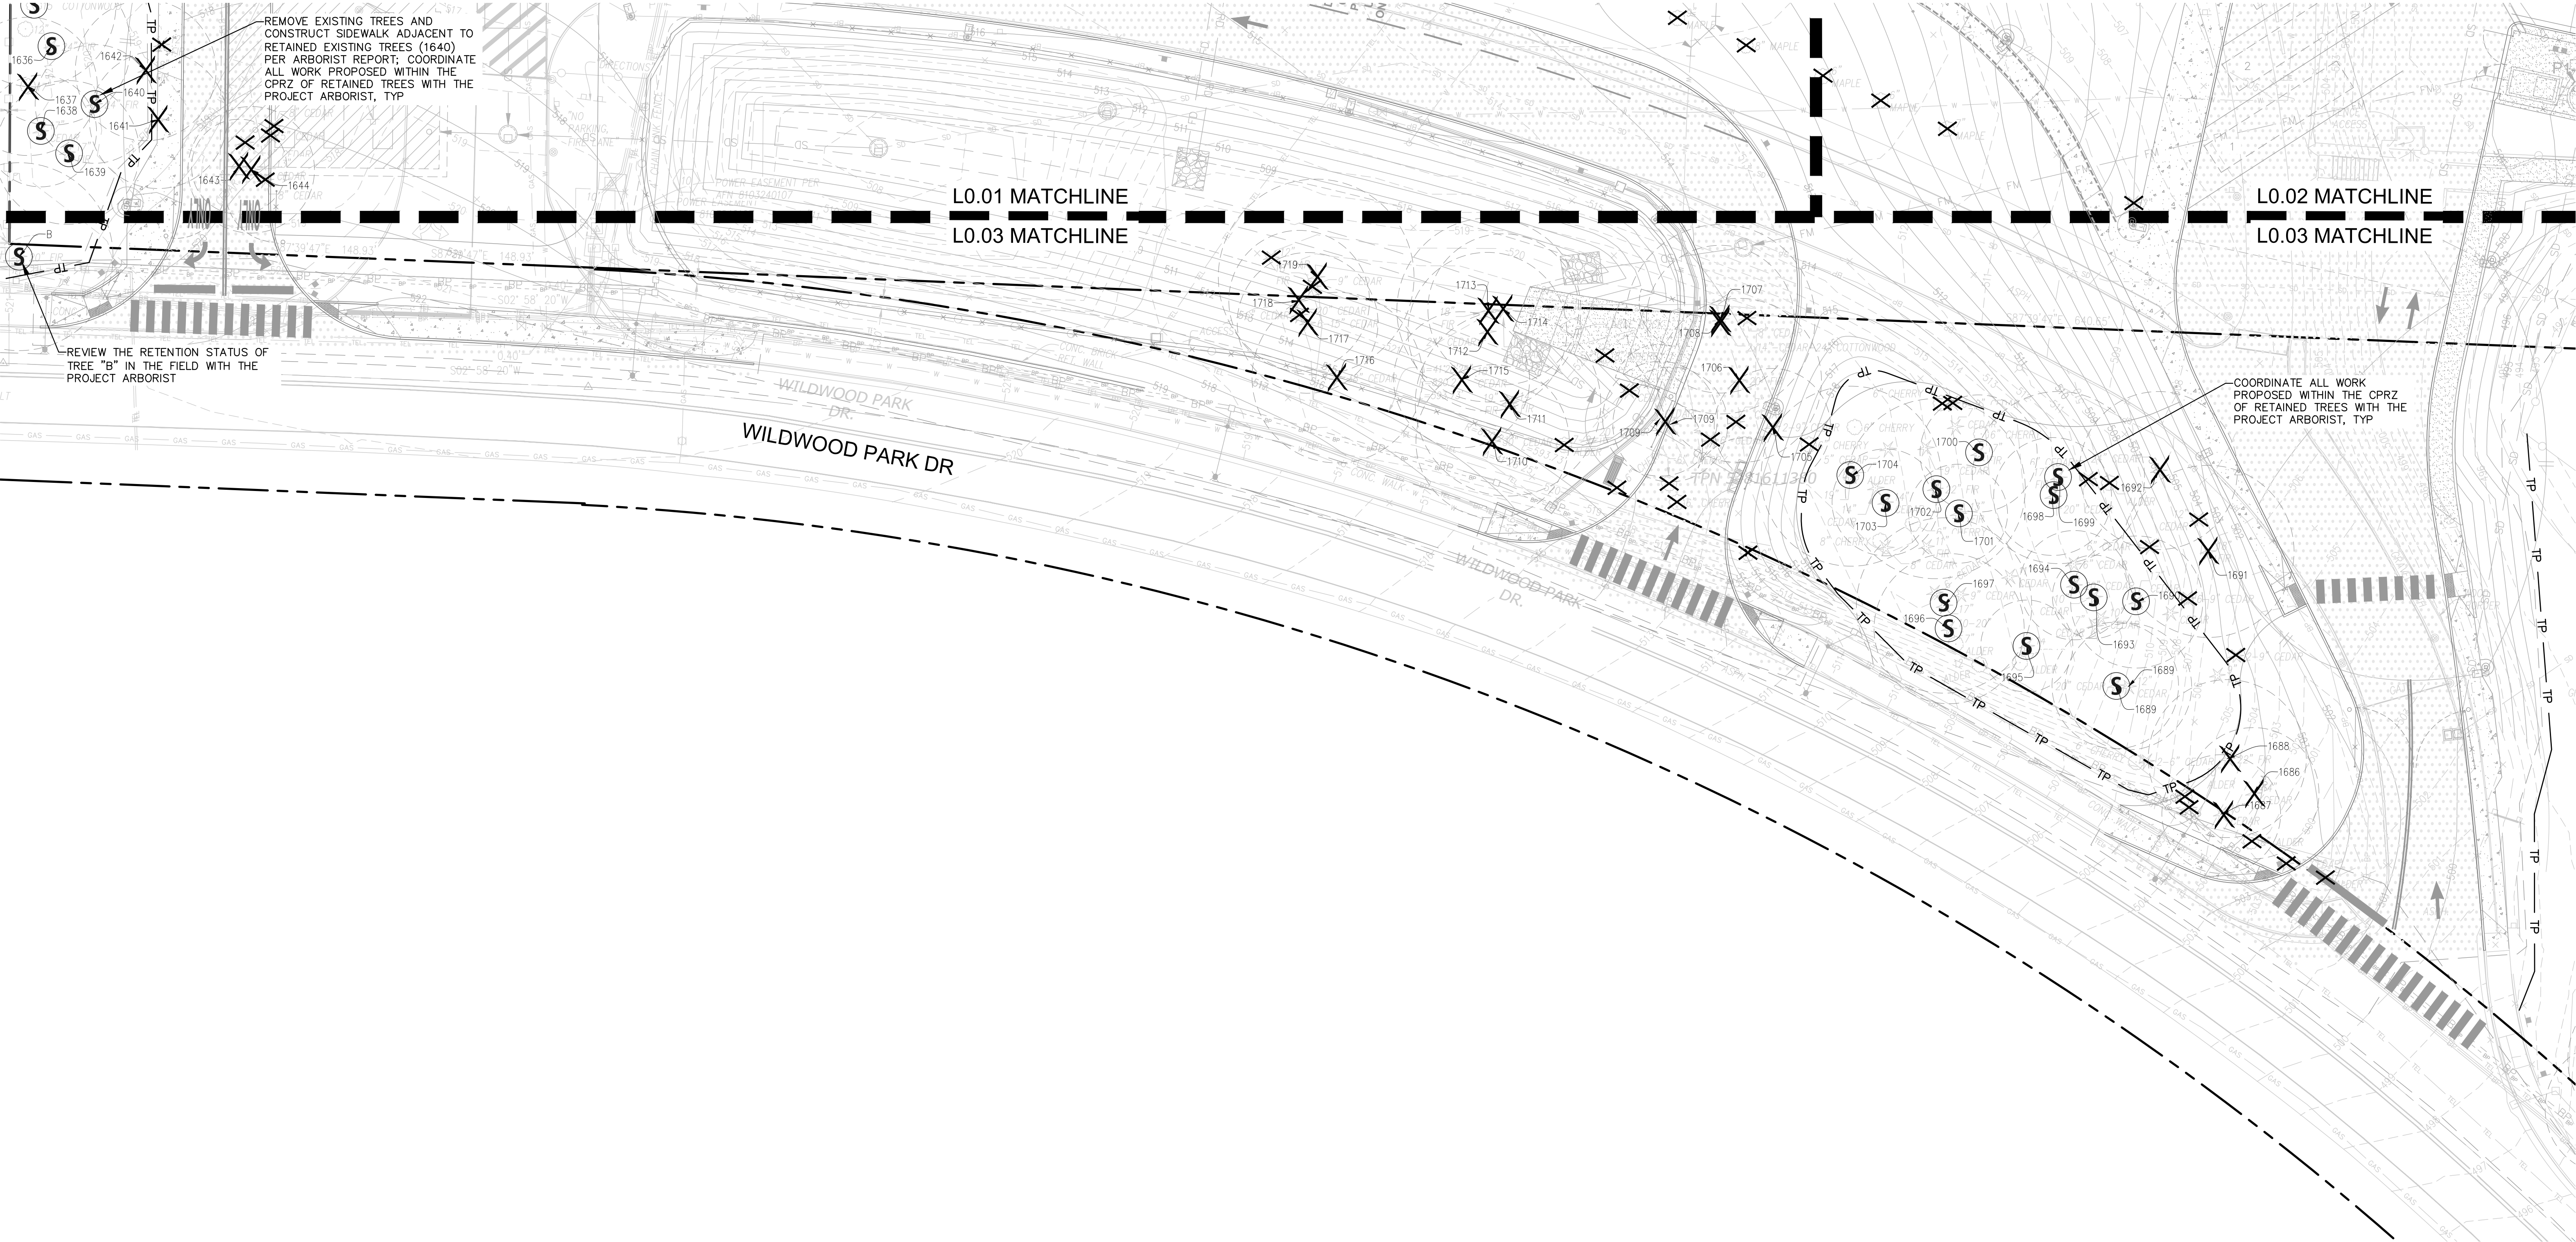

TREE RETENTION LEGEND			
(Symbols shown at 1" = 20'-0")			
SYMBOL	ITEM	DESCRIPTION	QTY
	EXISTING SIGNIFICANT (15"+ DBH) TREES TO REMAIN AND BE PROTECTED	TREES TO BE PROTECTED PER CIVIL DRAWINGS AND SPECIFICATIONS	95
	EXISTING NON-SIGNIFICANT TREES TO REMAIN AND BE PROTECTED	TREES TO BE PROTECTED PER CIVIL DRAWINGS AND SPECIFICATIONS	377
	SIGNIFICANT TREES TO BE REMOVED	SEE CIVIL DEMOLITION PLANS	27
	NON-SIGNIFICANT TREES TO BE REMOVED	SEE CIVIL DEMOLITION PLANS	45
TOTAL TREES ON SITE		SEE ARBORIST REPORT	544
— TP — TREE PROTECTION FENCING		SEE CIVIL	


APPROVED
FINAL LANDSCAPE PLAN

BY:

PLANNING DIVISION

DATE: May 17, 2021

NOTE: THIS APPROVAL IS VOID AFTER 1 YEAR FROM APPROVAL DATE. THE CITY IS NOT RESPONSIBLE FOR ERRORS AND/OR OMISSIONS ON THESE PLANS. FIELD CONDITIONS MAY DICTATE CHANGES TO THESE PLANS AS DETERMINED BY THE PLANNING DIRECTOR, DESIGNEE OR PROJECT PLANNER.

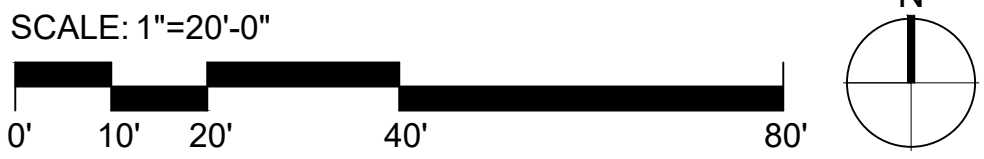

REVISIONS

1 PERMIT REVISIONS	2/19/21
2 PERMIT REVISIONS	3/10/21
3 PERMIT REVISIONS	4/27/21
4 PERMIT REVISIONS	5/10/21

PERMIT RESUBMITTAL

WEISMANDESIGNGROUP

STATE OF WASHINGTON

LANDSCAPE ARCHITECT

3213 WILDWOOD PARK DR. PUYALLUP, WA 98374

PUYALLUP SCHOOL DISTRICT PROJECT NO. 30-03-19

FERRUCCI JUNIOR HIGH ADDITION

3213 WILDWOOD PARK DR. PUYALLUP, WA 98374

NAC ARCHITECTURE

nacarchitecture.com

2025 FIRST AVE | SUITE 300 SEATTLE WA 98121 P:206.441.4522

NAC NO 121-19038


DRAWN CR

CHECKED NH

DATE 05/10/2021

Tree Protection Plan Enlargement

L0.03

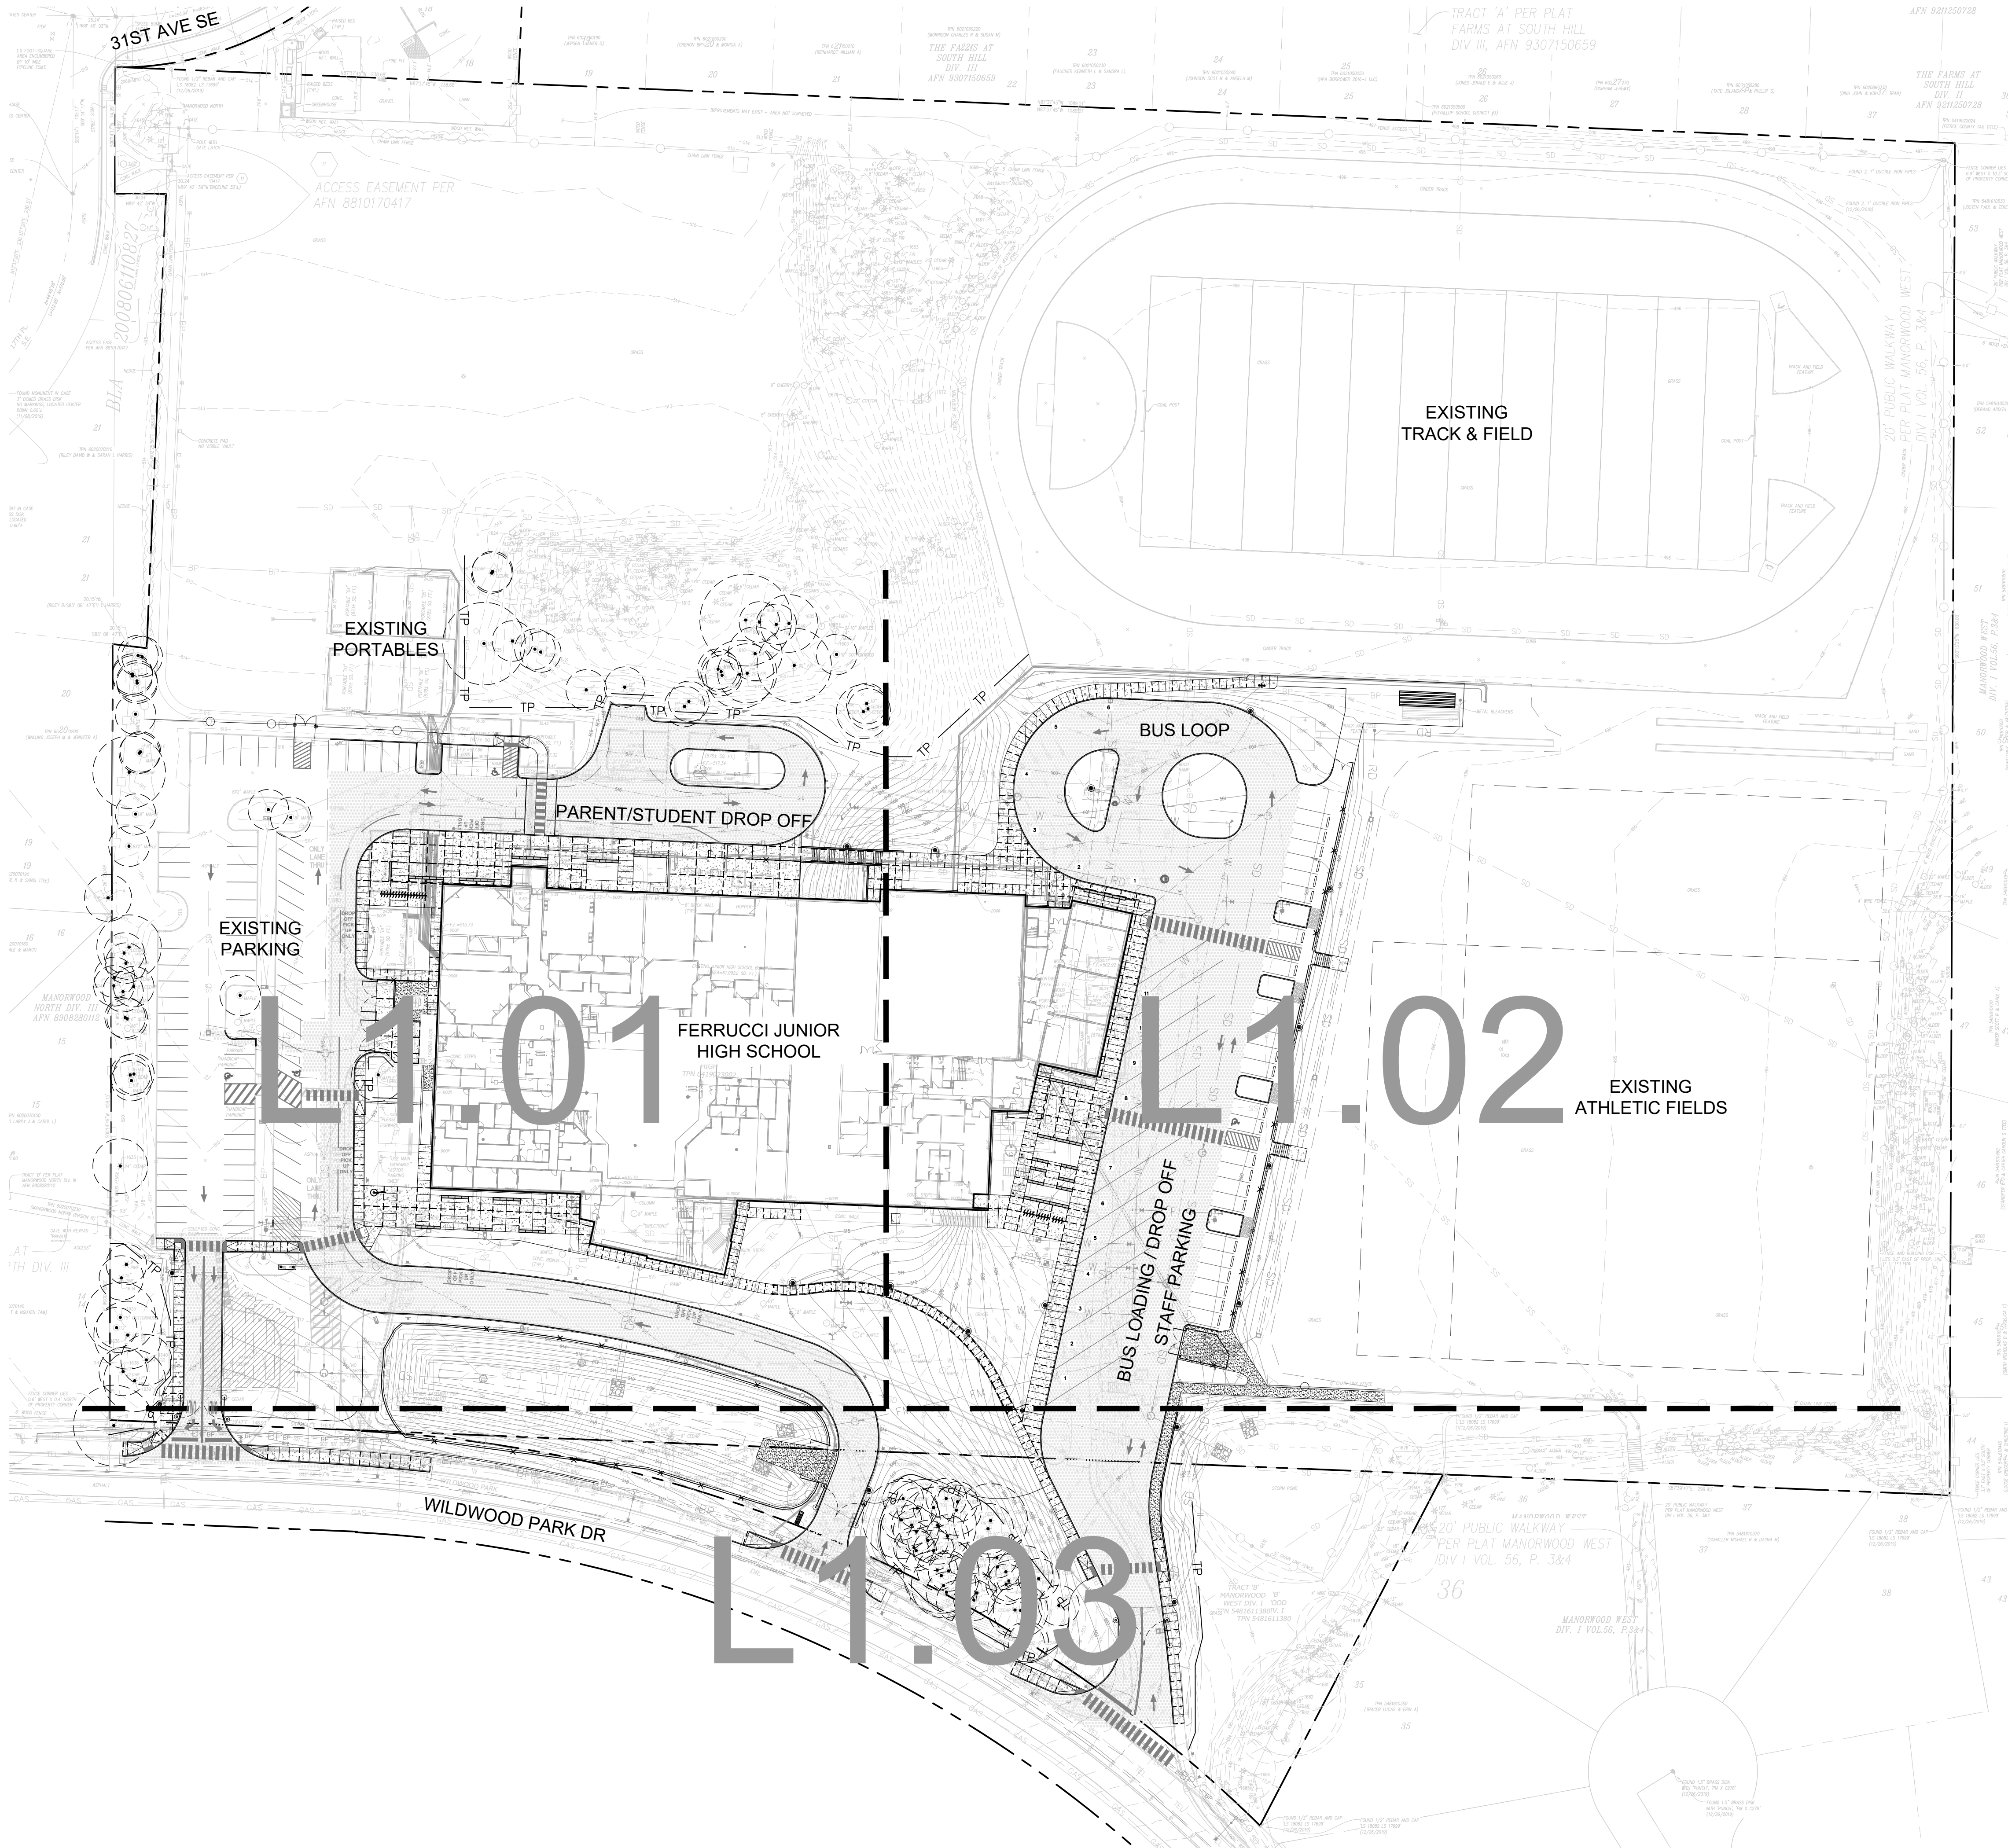

GENERAL NOTES

- DO NOT SCALE DRAWINGS.
- REFER TO CIVIL DRAWINGS FOR GRADING, UTILITY AND ADDITIONAL LAYOUT INFORMATION.
- REFER TO ARCHITECTURAL FOR BUILDING GRID LAYOUT INFORMATION.
- VERIFY LOCATION OF ALL OVERHEAD AND UNDERGROUND UTILITIES BEFORE BEGINNING WORK.
- NOTIFY THE ARCHITECT IMMEDIATELY OF ANY DISCREPANCIES FOUND IN PLANS OR DEVIATIONS FROM DOCUMENTED ON-SITE CONDITIONS. FAILURE TO NOTIFY THE ARCHITECT IN A TIMELY MANNER AS SPECIFIED SHALL RESULT IN CONTRACTOR TAKING RESPONSIBILITY FOR ANY AND ALL REMEDIAL MEASURES REQUIRED.
- STRING DIMENSIONS OF SITE IMPROVEMENTS ARE FROM GRIDLINES, FACE OF BUILDING WALL, BACK OF CURB OR COORDINATE POINT AS SHOWN ON PLAN.
- WHERE DIMENSIONS ARE IN FEET ONLY, CONTRACTOR IS TO ASSUME THEY ARE 0" (E.G. 12' = 12'-0").
- MARK OR STAKE LOCATIONS OF FENCING, SITE WALLS, RAMPS, WALKS, SITE FURNITURE, ATHLETIC EQUIPMENT, ETC. FOR APPROVAL BY ARCHITECT, PER SPECIFICATIONS, PRIOR TO INSTALLATION.
- ALL NEW PLANTING AREAS TO BE WATERED WITH AN IN-GROUND, AUTOMATIC IRRIGATION SYSTEM.
- REFER TO SITE PLAN ENLARGEMENTS FOR LEGEND.

GATE SCHEDULE

GATE	QTY.	ITEM	DESCRIPTION	
A	1	SERVICE GATE, CHAIN LINK PEDESTRIAN SINGLE SWING GATE, BLACK VINYL COATED	SEE SPECIFICATIONS AND DETAILS 8' HT, 3' WIDTH, PRIVACY SLATS	B L4.01
B	1	CHAIN LINK DOUBLE SWING GATE, BLACK VINYL COATED	SEE SPECIFICATIONS AND DETAILS 4' HT, 11' WIDE	C L4.01
C	1	CHAIN LINK DOUBLE SWING GATE, BLACK VINYL COATED	SEE SPECIFICATIONS AND DETAILS 6' HT, 23' WIDE	C L4.01
D	1	CHAIN LINK DOUBLE SWING GATE, BLACK VINYL COATED	SEE SPECIFICATIONS AND DETAILS 6' TALL, 15' WIDE	C L4.01
E	1	SERVICE GATE, CHAIN LINK DOUBLE SWING GATE, BLACK VINYL COATED	SEE SPECIFICATIONS AND DETAILS 8' HT, 8' WIDE, PRIVACY SLATS	C L4.01
F	1	SERVICE GATE, CHAIN LINK DOUBLE SWING GATE, BLACK VINYL COATED	SEE SPECIFICATIONS AND DETAILS 8' TALL, 15' WIDE, PRIVACY SLATS	C L4.01
G	2	SERVICE GATE, CHAIN LINK DOUBLE SWING GATE, BLACK VINYL COATED	SEE SPECIFICATIONS AND DETAILS 8' TALL, 18' WIDE, PRIVACY SLATS	C L4.01
H	2	VEHICULAR PIPE GATE WITH HOLD OPEN POSTS	SEE SPECIFICATIONS AND DETAILS 3.5' TALL, 26' WIDE (2)	A-C L4.02
I	1	VEHICULAR PIPE GATE WITH HOLD OPEN POSTS	SEE SPECIFICATIONS AND DETAILS 3.5' TALL, 30.5' WIDE	A-C L4.02

APPROVED
FINAL LANDSCAPE PLAN


BY: 

PLANNING DIVISION

DATE: May 17, 2021

NOTE: THIS APPROVAL IS VOID AFTER 1 YEAR FROM APPROVAL DATE.
THE CITY IS NOT RESPONSIBLE FOR ERRORS AND/OR OMISSIONS ON THESE PLANS. FIELD CONDITIONS MAY DICTATE CHANGES TO THESE PLANS AS DETERMINED BY THE PLANNING DIRECTOR, DESIGNEE OR PROJECT PLANNER.

SCALE: 1"=50'-0"

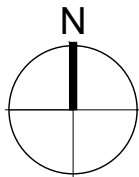

REVISIONS

1 PERMIT REVISIONS	2/19/21
2 PERMIT REVISIONS	3/10/21
3 PERMIT REVISIONS	4/27/21
4 PERMIT REVISIONS	5/10/21

PERMIT RESUBMITTAL

WEISMANDESIGNGROUP
LANDSCAPE ARCHITECTURE
2025 1ST AVE | SUITE 300
SEATTLE, WA 98121
P: 206.441.4522

STATE OF WASHINGTON
NICHOLAS P. HARRIS
LANDSCAPE ARCHITECT
NO. 939 EXP. 4/1/2026

PUYALLUP SCHOOL DISTRICT PROJECT NO. 30-03-19
FERRUCCI JUNIOR HIGH ADDITION
3213 WILDWOOD PARK DR. PUYALLUP, WA 98374


NAC
ARCHITECTURE
nacarchitecture.com
2025 FIRST AVE | SUITE 300
SEATTLE WA 98121
P: 206.441.4522

NAC NO	121-19038
DRAWN	CR
CHECKED	NH
DATE	05/10/2021

Overall Site Plan

L1.00

© 2021 NAC, INC.

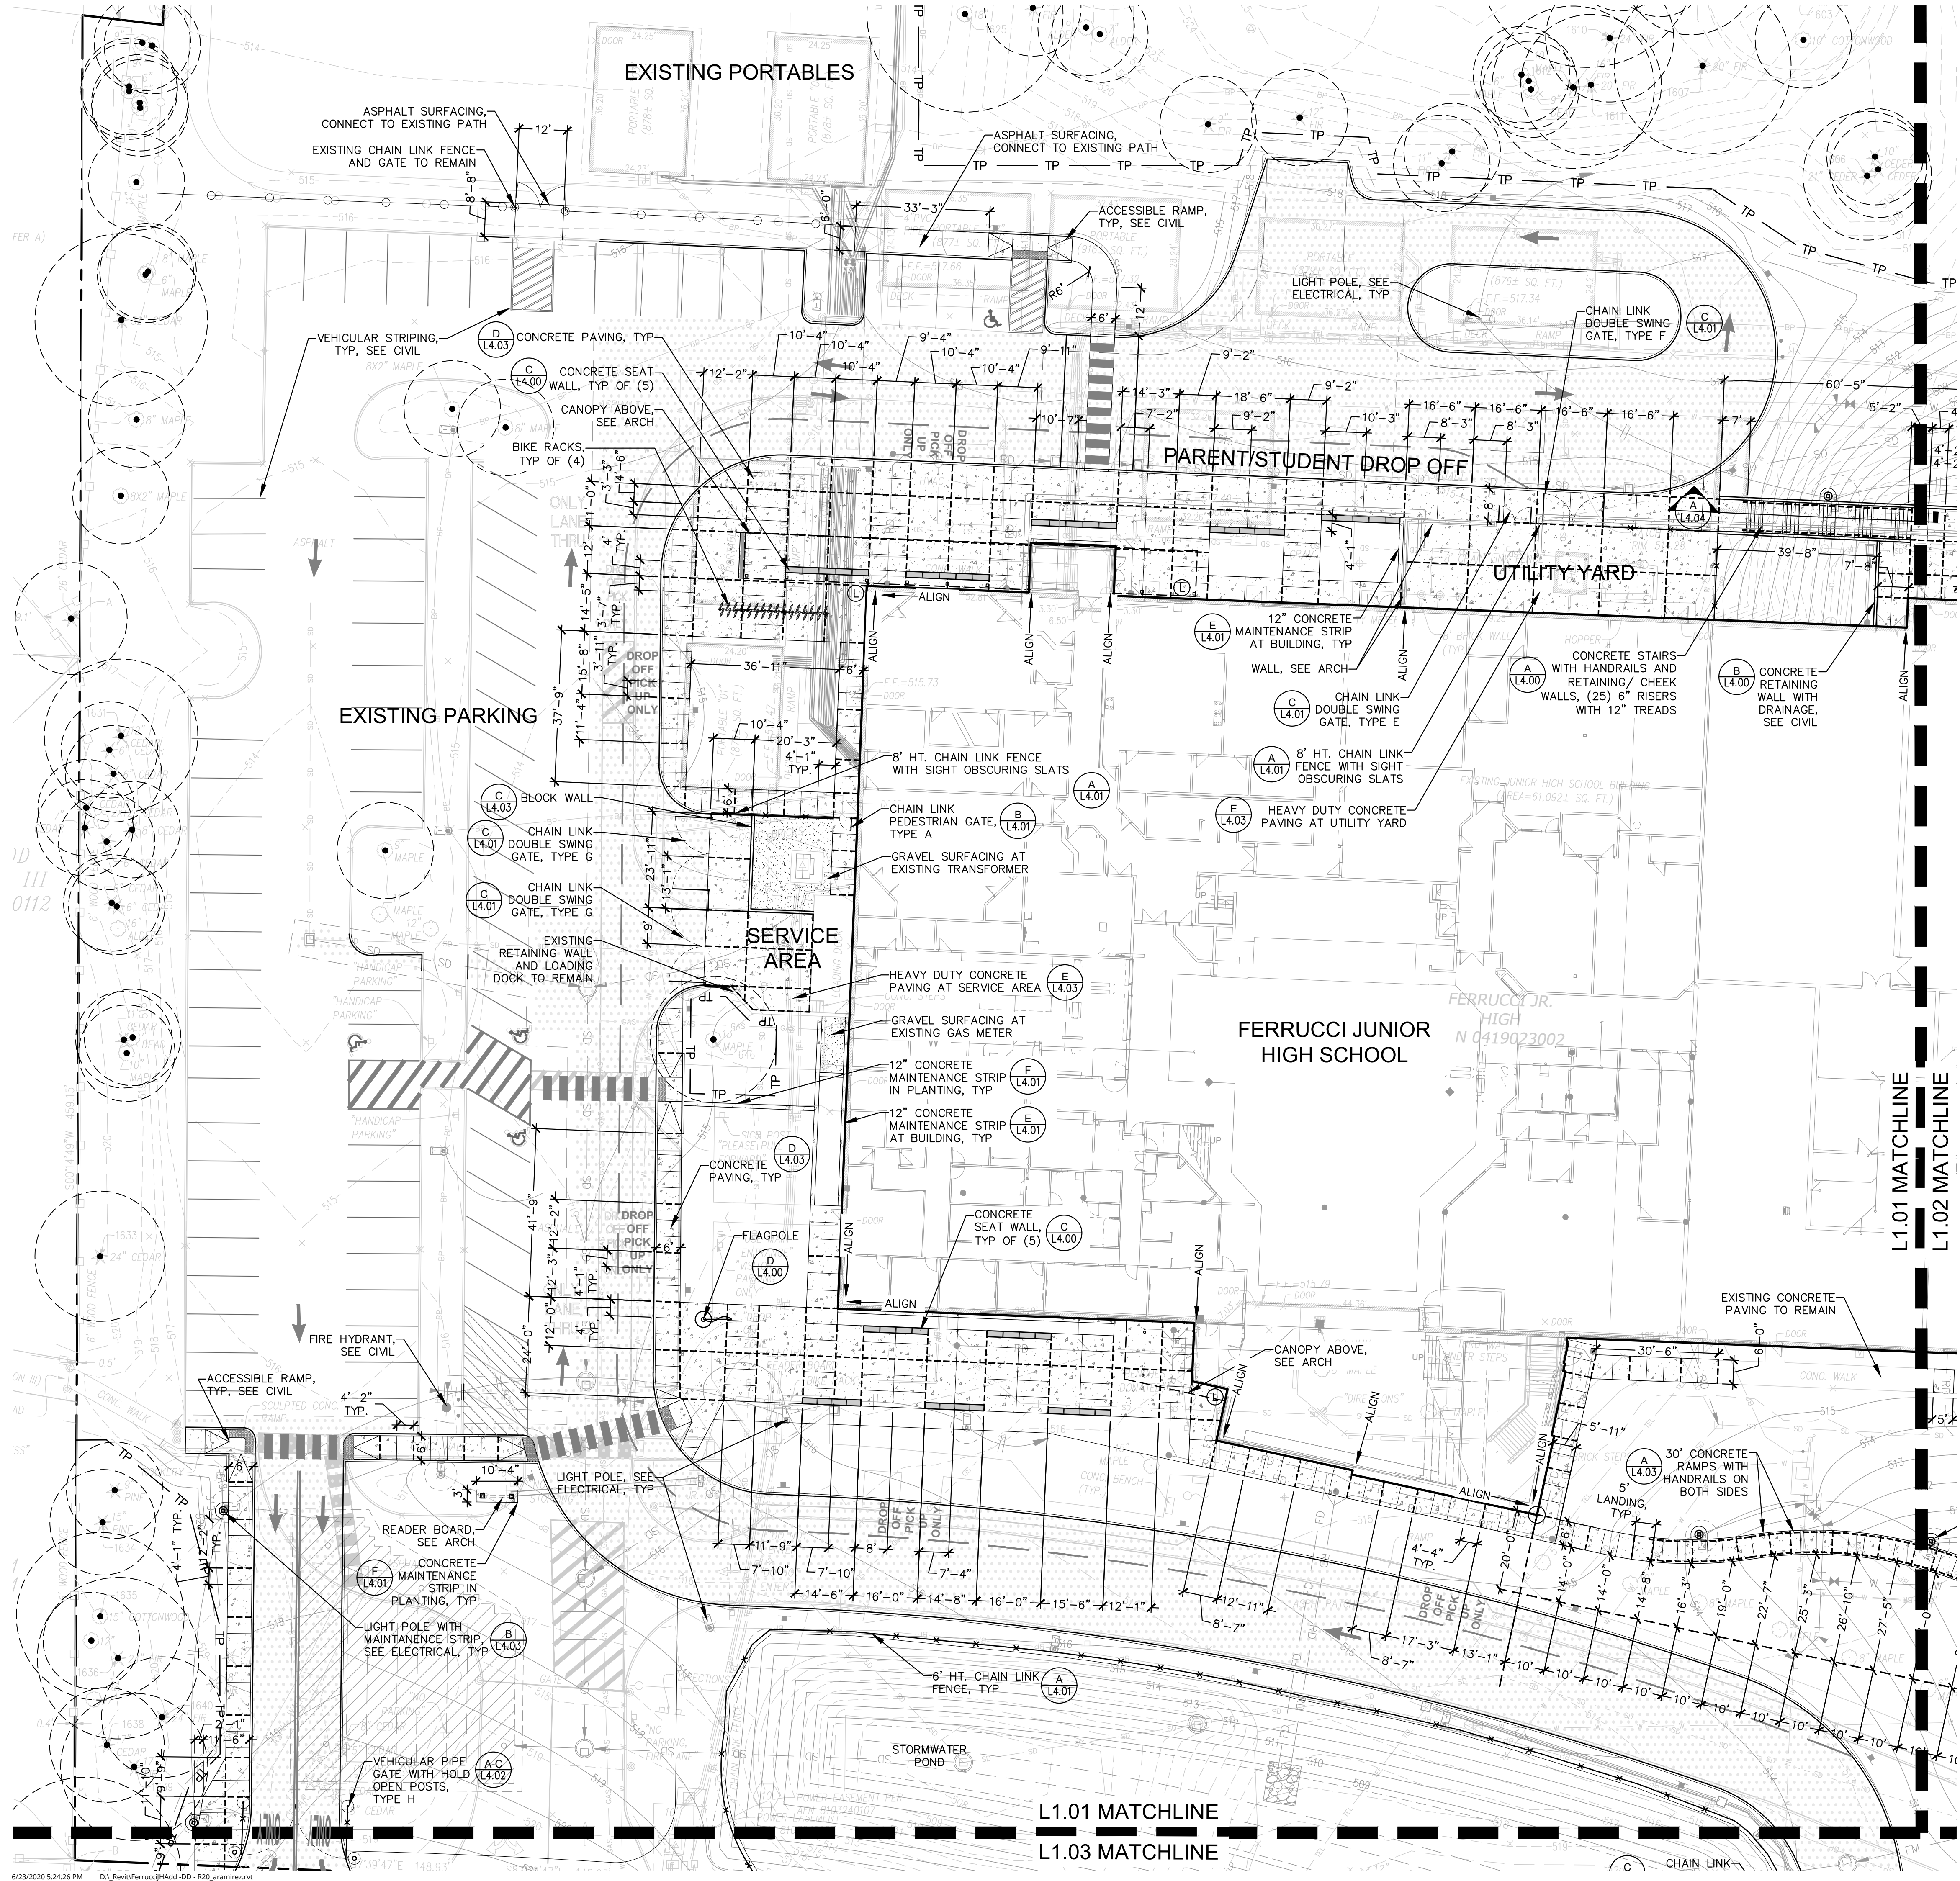

SITE IMPROVEMENTS LEGEND (Symbols shown at 1" = 20'-0")

SYMBOL	ITEM	DESCRIPTION
[Symbol]	SCORED CONCRETE PAVING	SEE PLAN FOR LAYOUT AND PATTERN, SEE DETAILS AND SPECIFICATIONS
[Symbol]	CONCRETE EXPANSION JOINTS	SEE PLAN FOR LAYOUT AND PATTERN, SEE DETAILS AND SPECIFICATIONS
[Symbol]	GRAVEL SURFACING	SEE SPECIFICATIONS
[Symbol]	CHAIN LINK FENCE	SEE SPECIFICATIONS, SEE PLAN FOR LOCATIONS
[Symbol]	BIKE RACKS	SEE SPECIFICATIONS, SEE PLAN FOR LOCATIONS
[Symbol]	CONCRETE SEAT WALL	SEE PLAN FOR LOCATIONS
[Symbol]	FLAGPOLE	SEE SPECIFICATIONS, SEE PLAN FOR LOCATION
[Symbol]	LITTER RECEPTACLE	SEE SPECIFICATIONS, SEE PLAN FOR LOCATION
[Symbol]	DRINKING FOUNTAIN	SEE SPECIFICATIONS, SEE PLAN FOR LOCATION
[Symbol]	EXISTING TREES TO PRESERVE	SAVE AND PROTECT, SEE CIVIL FOR TREE PROTECTION DETAILS

SEE L1.00 FOR GENERAL NOTES.



REVISONS

1 PERMIT REVISIONS	2/19/21
2 PERMIT REVISIONS	3/10/21
3 PERMIT REVISIONS	4/27/21
4 PERMIT REVISIONS	5/10/21

PERMIT RESUBMITTAL

WEISMANDESIGNGROUP

STATE OF WASHINGTON

NICHOLAS P. HARGAN

LANDSCAPE ARCHITECT

PUYALLUP SCHOOL DISTRICT PROJECT NO. 30-03-19

FERRUCCI JUNIOR HIGH ADDITION

3213 WILDWOOD PARK DR. PUYALLUP, WA 98374

NAC

ARCHITECTURE

nacarchitecture.com

2025 FIRST AVE | SUITE 300
SEATTLE WA 98121
P.206.441.4522

NAC NO	121-19038
DRAWN	CR
CHECKED	NH
DATE	05/10/2021

Site Plan
Enlargement



APPROVED
FINAL LANDSCAPE PLAN

BY: _____
PLANNING DIVISION

DATE: May 17, 2021


NOTE: THIS APPROVAL IS VOID AFTER 1 YEAR FROM APPROVAL DATE.
THE CITY IS NOT RESPONSIBLE FOR ERRORS AND/OR OMISSIONS ON THESE PLANS. FIELD CONDITIONS MAY DICTATE CHANGES TO THESE PLANS AS DETERMINED BY THE PLANNING DIRECTOR, DESIGNEE OR PROJECT PLANNER.

L1.01

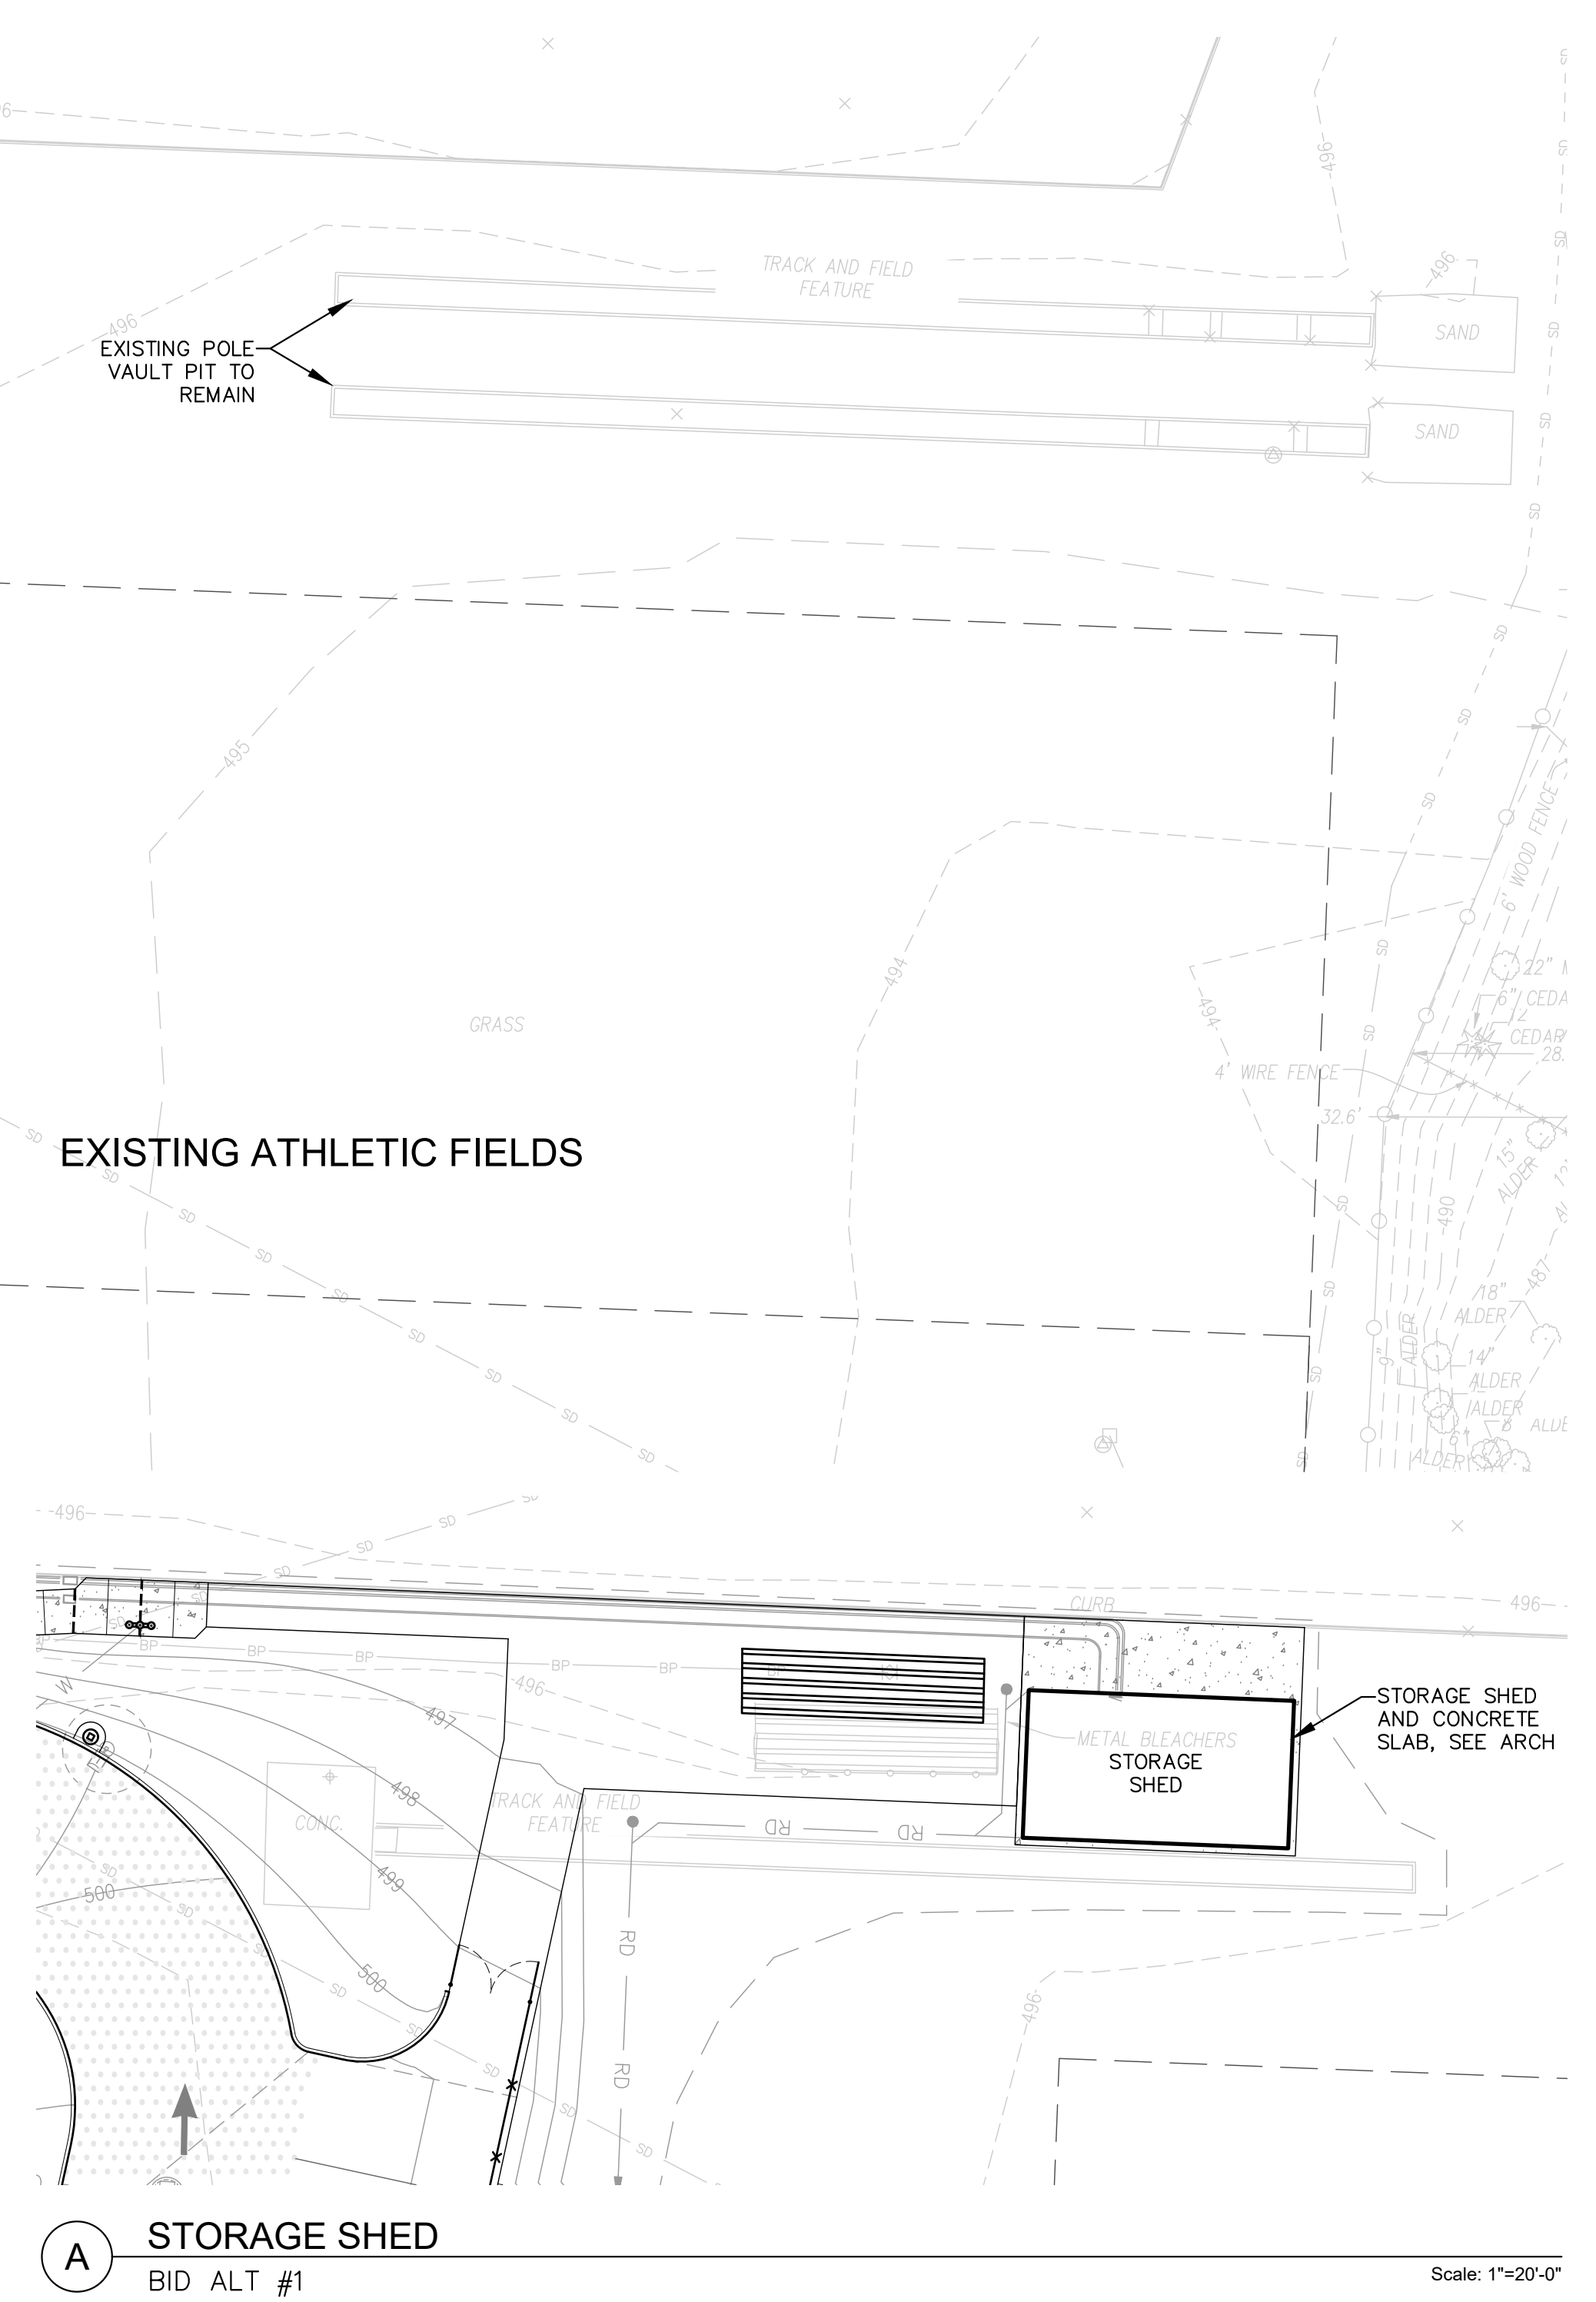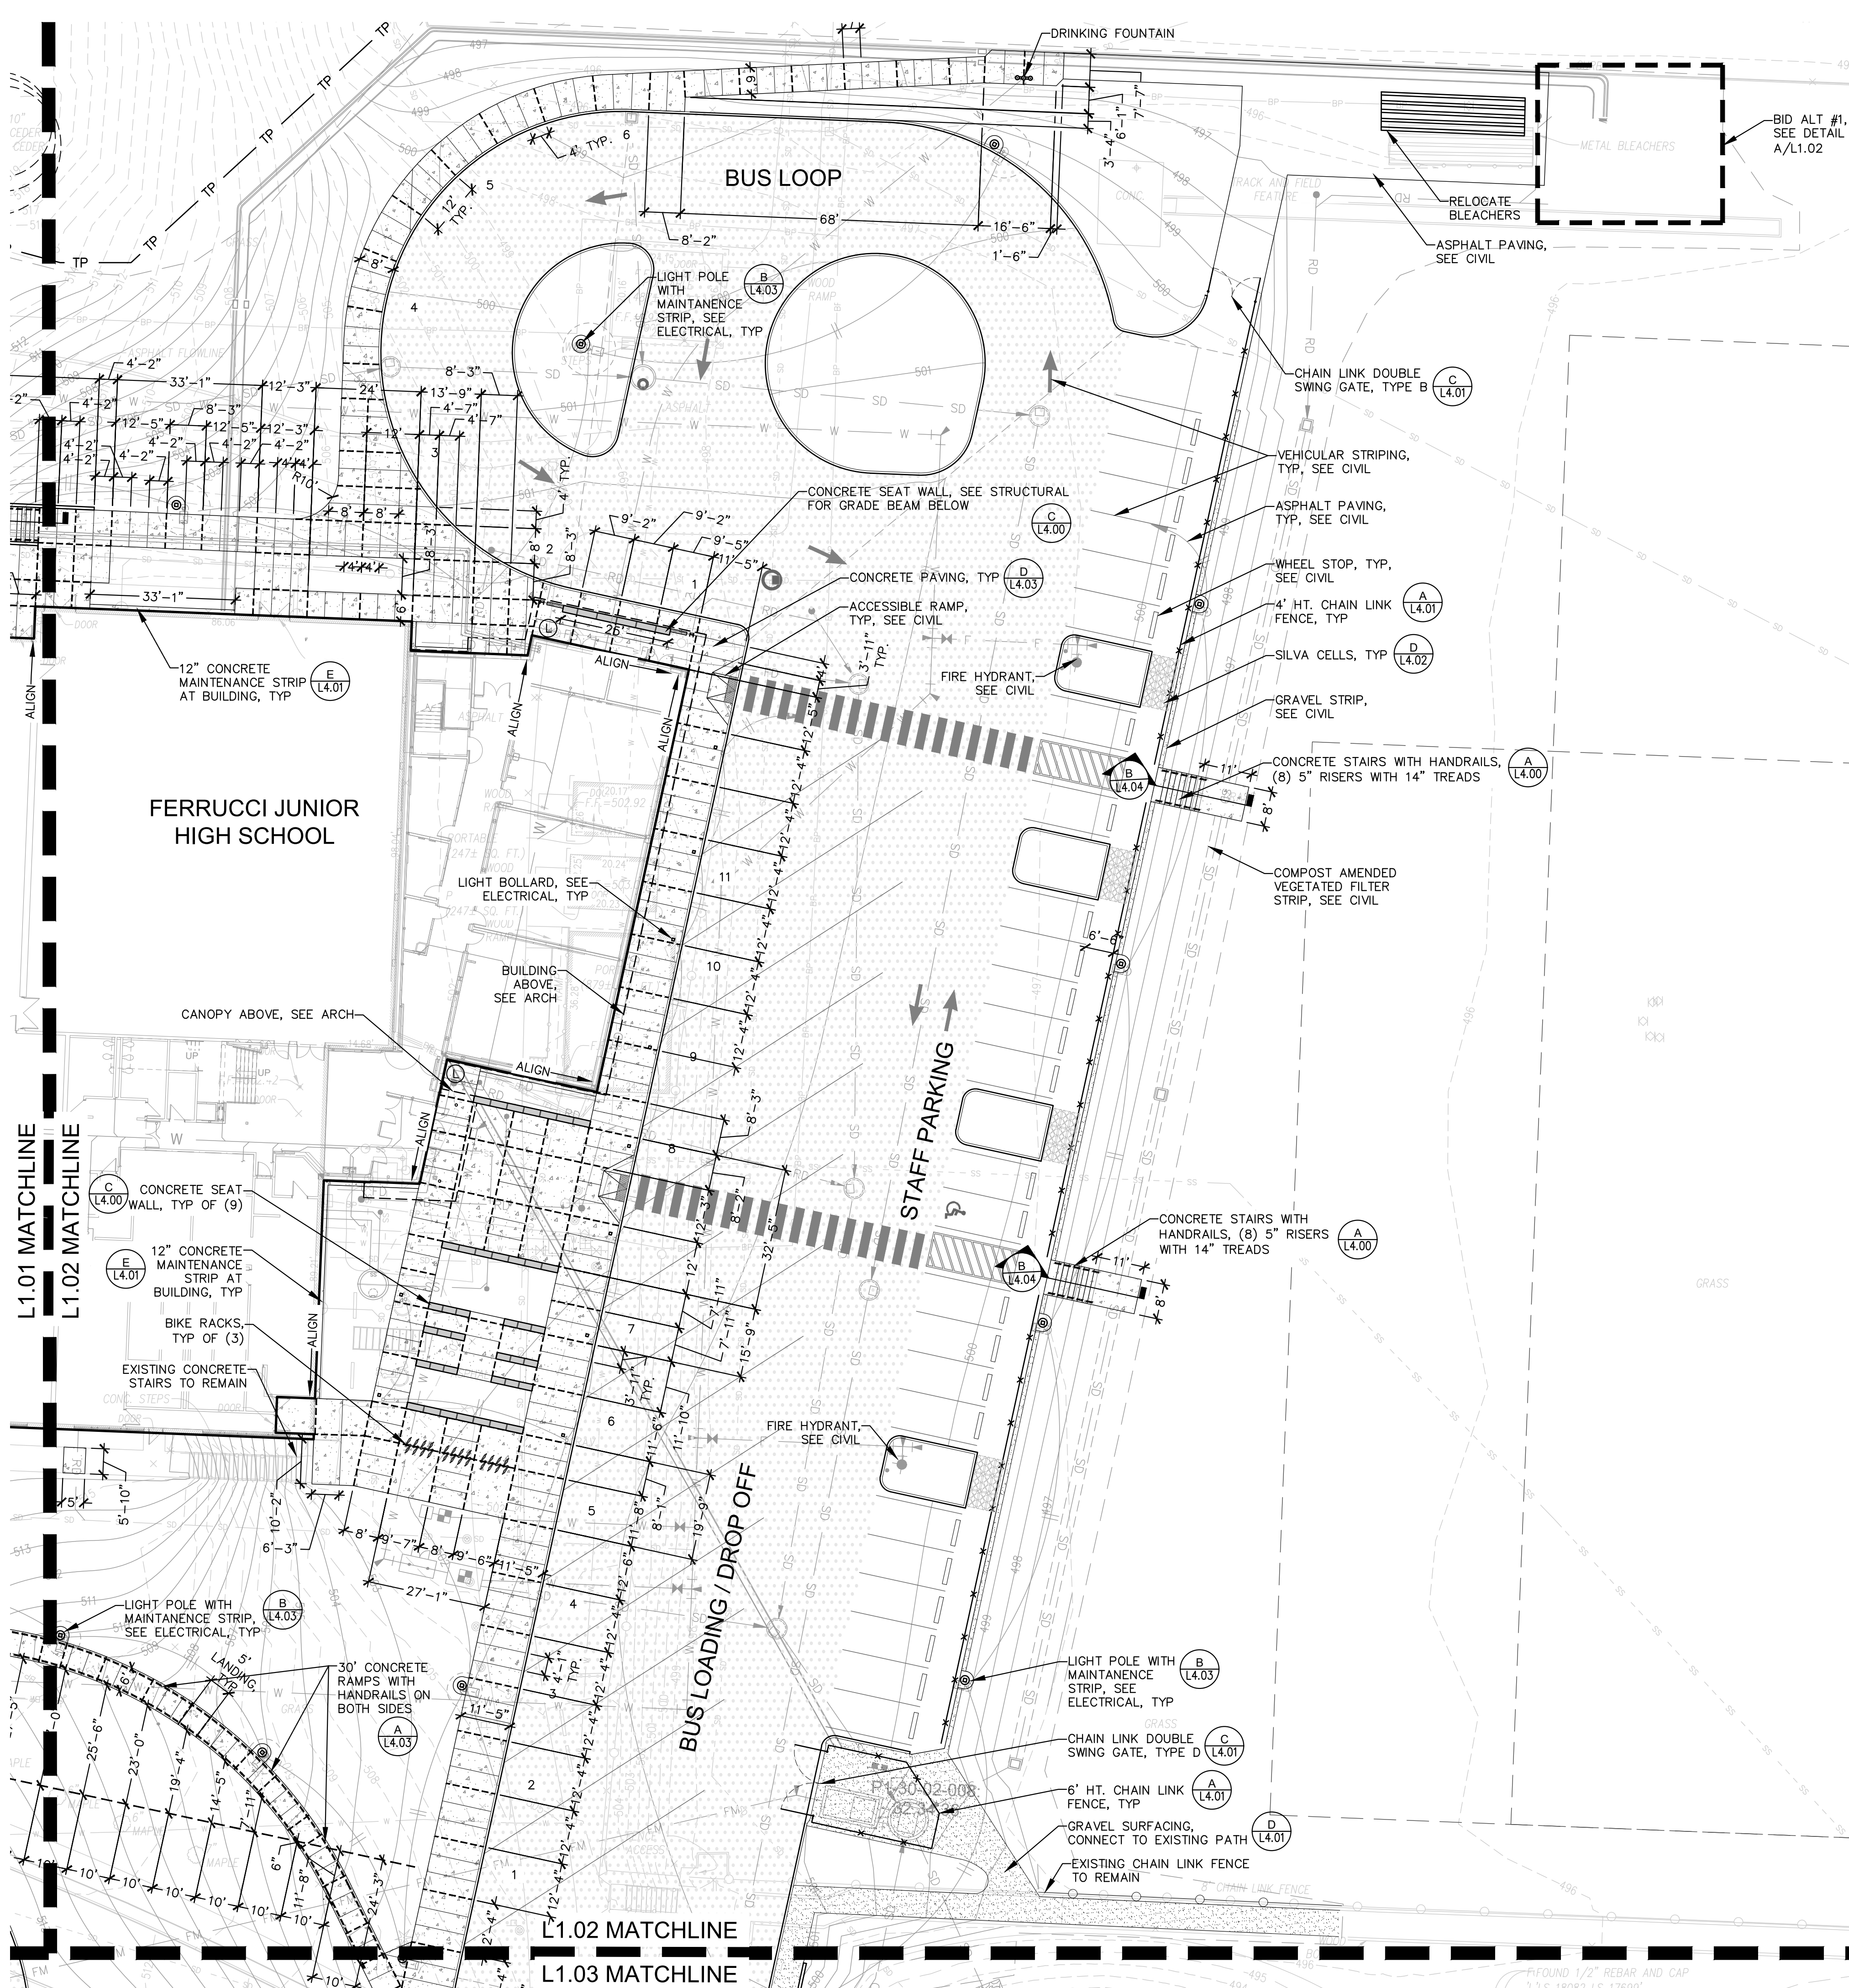

SITE IMPROVEMENTS LEGEND (Symbols shown at 1" = 20'-0")		
SYMBOL	ITEM	DESCRIPTION
	SCORED CONCRETE PAVING	SEE PLAN FOR LAYOUT AND PATTERN, SEE DETAILS AND SPECIFICATIONS
	CONCRETE EXPANSION JOINTS	SEE PLAN FOR LAYOUT AND PATTERN, SEE DETAILS AND SPECIFICATIONS
	GRAVEL SURFACING	SEE SPECIFICATIONS
	CHAIN LINK FENCE	SEE SPECIFICATIONS, SEE PLAN FOR LOCATIONS
	BIKE RACKS	SEE SPECIFICATIONS, SEE PLAN FOR LOCATIONS
	CONCRETE SEAT WALL	SEE PLAN FOR LOCATIONS
	FLAGPOLE	SEE SPECIFICATIONS, SEE PLAN FOR LOCATION
	LITTER RECEPTACLE	SEE SPECIFICATIONS, SEE PLAN FOR LOCATION
	DRINKING FOUNTAIN	SEE SPECIFICATIONS, SEE PLAN FOR LOCATION
	EXISTING TREES TO PRESERVE	SAVE AND PROTECT, SEE CIVIL FOR TREE PROTECTION DETAILS

SEE L1.00 FOR GENERAL NOTES.

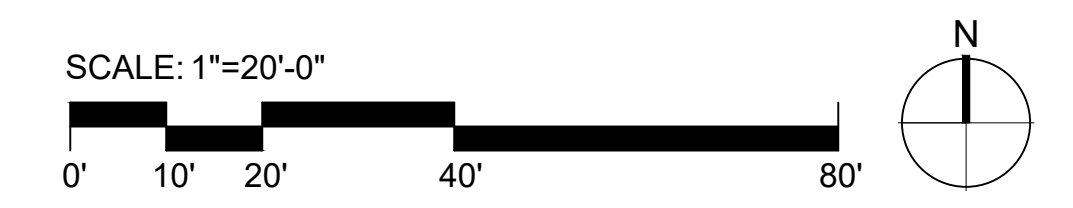

REVISIONS

1 PERMIT REVISIONS	2/19/21
2 PERMIT REVISIONS	3/10/21
3 PERMIT REVISIONS	4/27/21
4 PERMIT REVISIONS	5/10/21

PERMIT RESUBMITTAL

WEISMANDESIGNGROUP

2025 A WASHINGTON STATE LANDSCAPE ARCHITECT NO. 180372-0200

STATE OF WASHINGTON

NICHOLAS P. HADGON

LANDSCAPE ARCHITECT

PUYALLUP SCHOOL DISTRICT PROJECT NO. 30-03-19

FERRUCCI JUNIOR HIGH ADDITION

3213 WILLOW PARK DR. PUYALLUP, WA 98374

NAC

ARCHITECTURE

nacarchitecture.com

2025 FIRST AVE | SUITE 300

SEATTLE WA 98121

P.206.441.4522

NAC NO

121-19038

DRAWN

CR

CHECKED

NH


DATE

05/10/2021

Site Plan

Enlargement

L1.02

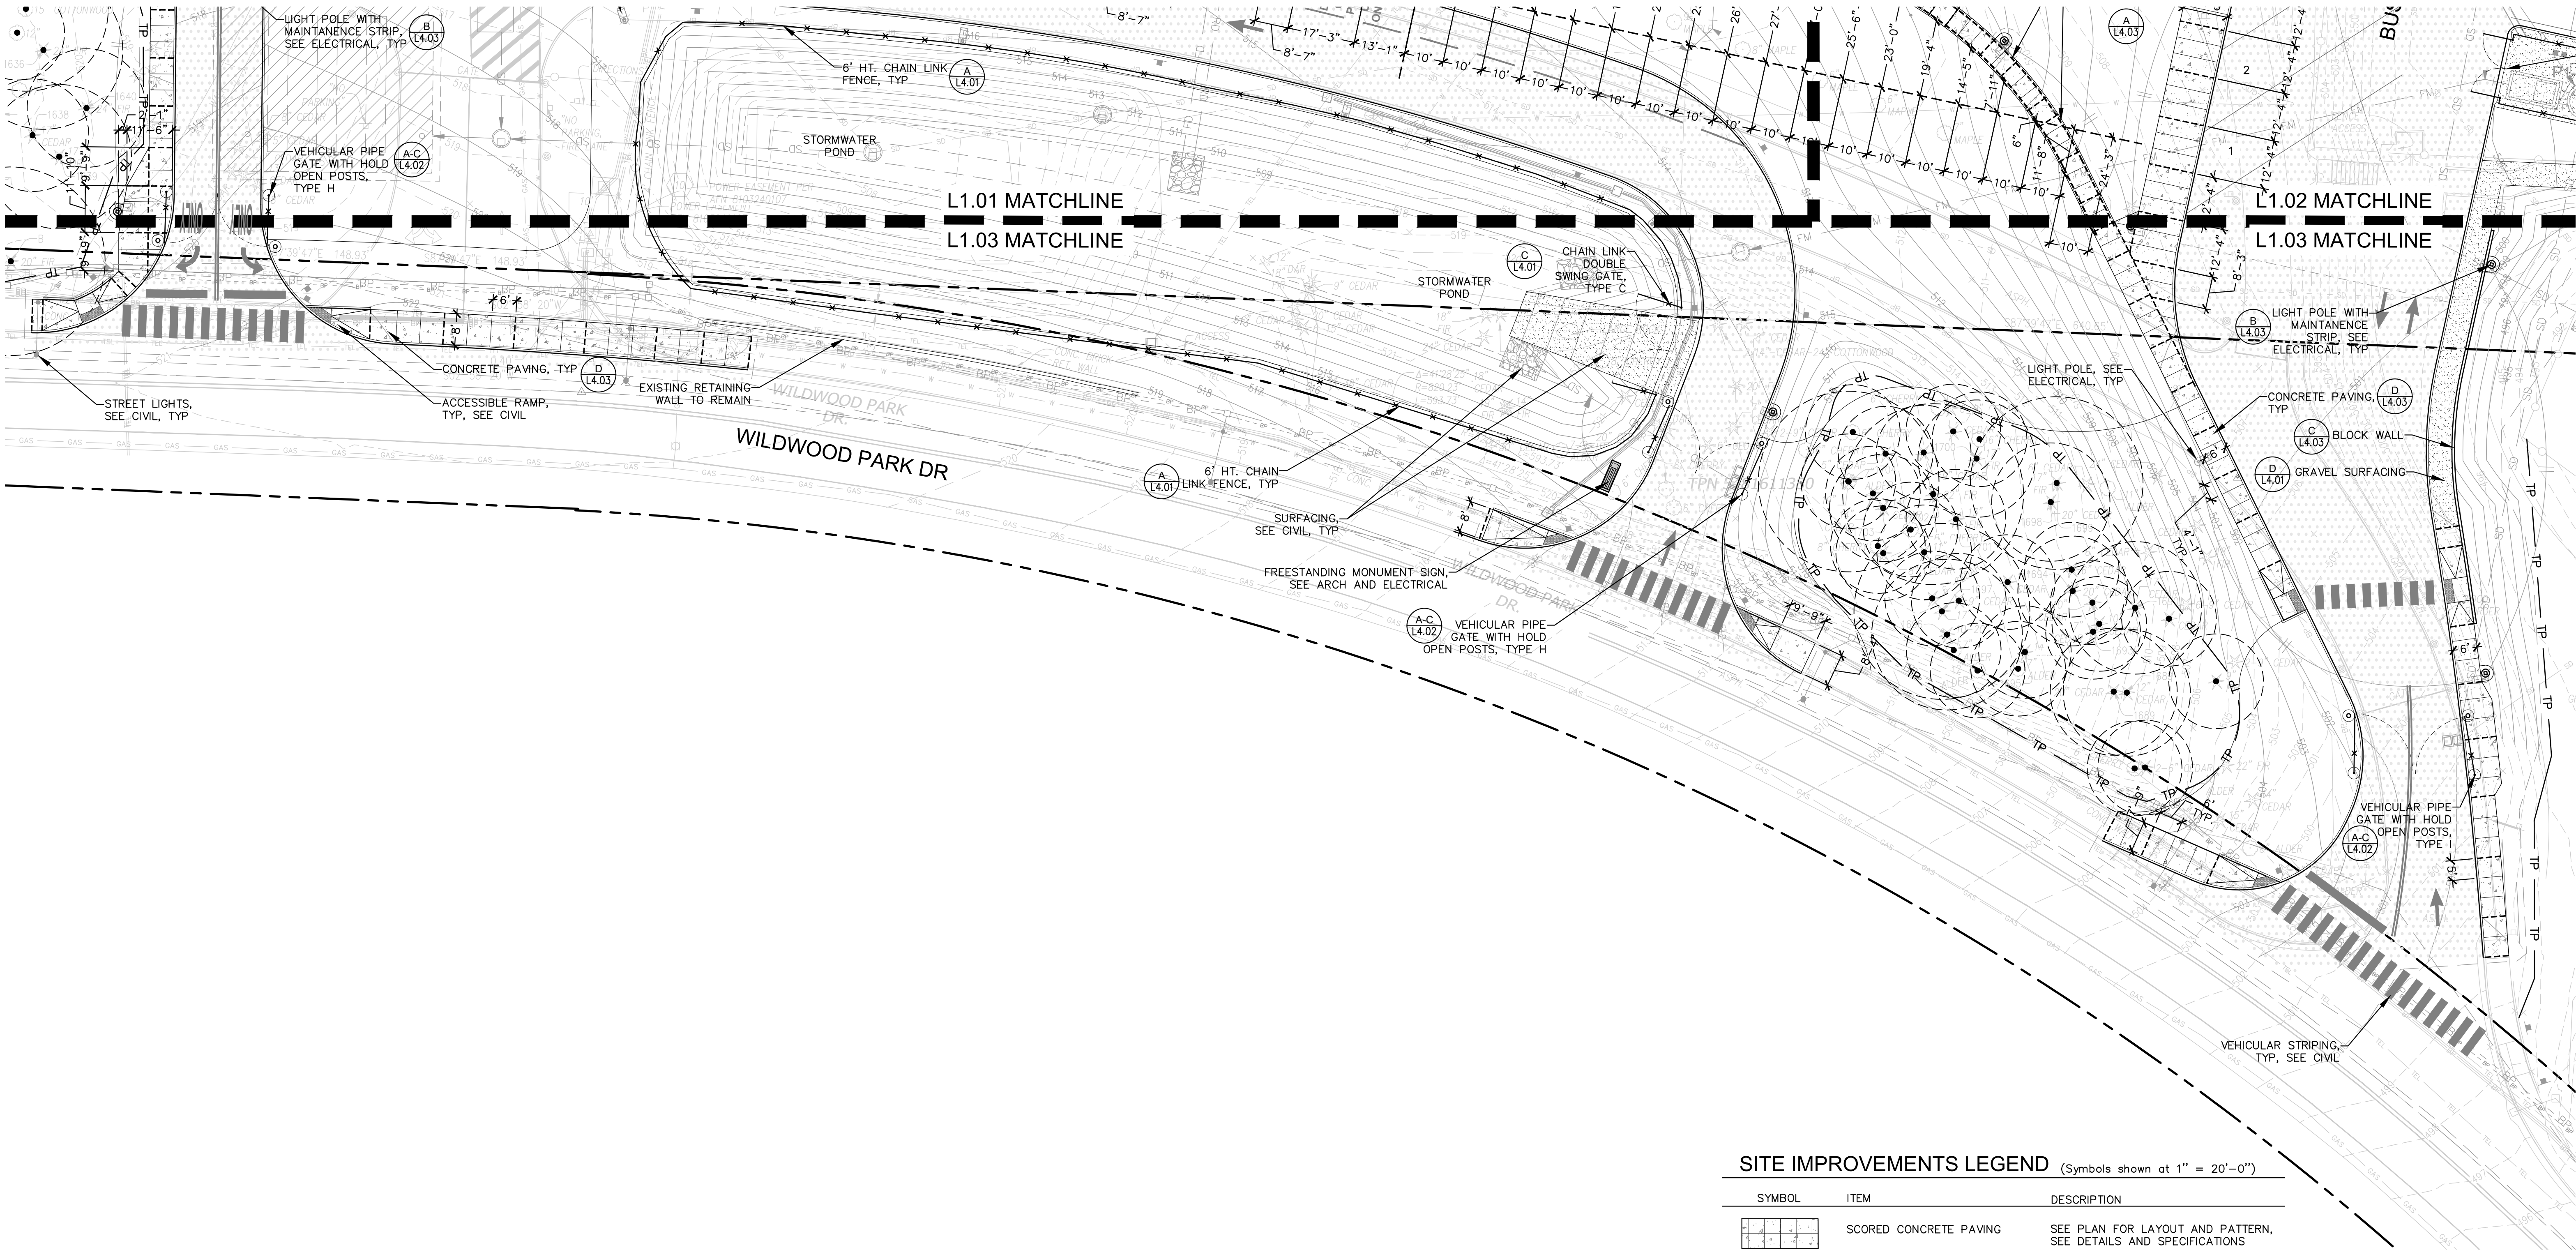

SITE IMPROVEMENTS LEGEND (Symbols shown at 1" = 20'-0")

SYMBOL	ITEM	DESCRIPTION
	SCORED CONCRETE PAVING	SEE PLAN FOR LAYOUT AND PATTERN, SEE DETAILS AND SPECIFICATIONS
	CONCRETE EXPANSION JOINTS	SEE PLAN FOR LAYOUT AND PATTERN, SEE DETAILS AND SPECIFICATIONS
	GRAVEL SURFACING	SEE SPECIFICATIONS
	CHAIN LINK FENCE	SEE SPECIFICATIONS, SEE PLAN FOR LOCATIONS
	BIKE RACKS	SEE SPECIFICATIONS, SEE PLAN FOR LOCATIONS
	CONCRETE SEAT WALL	SEE PLAN FOR LOCATIONS
	FLAGPOLE	SEE SPECIFICATIONS, SEE PLAN FOR LOCATION
	LITTER RECEPTACLE	SEE SPECIFICATIONS, SEE PLAN FOR LOCATION
	DRINKING FOUNTAIN	SEE SPECIFICATIONS, SEE PLAN FOR LOCATION
	EXISTING TREES TO PRESERVE	SAVE AND PROTECT, SEE CIVIL FOR TREE PROTECTION DETAILS

APPROVED
FINAL LANDSCAPE PLAN

BY:

PLANNING DIVISION



May 17, 2021

DATE:

NOTE: THIS APPROVAL IS VOID AFTER 1 YEAR FROM APPROVAL DATE. THE CITY IS NOT RESPONSIBLE FOR ERRORS AND/OR OMISSIONS ON THESE PLANS. FIELD CONDITIONS MAY DICTATE CHANGES TO THESE PLANS AS DETERMINED BY THE PLANNING DIRECTOR, DESIGNER OR PROJECT PLANNER.

SEE L1.00 FOR GENERAL NOTES.

SCALE: 1"=20'-0"

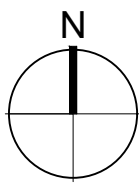 

REVISIONS

1	PERMIT REVISIONS	2/19/21
2	PERMIT REVISIONS	3/10/21
3	PERMIT REVISIONS	4/27/21
4	PERMIT REVISIONS	5/10/21

PERMIT RESUBMITTAL

WEISMANDESIGNGROUP

STATE OF WASHINGTON
NICHOLAS P. HARRIS
LANDSCAPE ARCHITECT
NO. 939 EXP. 4/1/2025
32313 WILLOW PARK DR. PUYALLUP, WA 98374


PUYALLUP SCHOOL DISTRICT PROJECT NO. 30-03-19
FERRUCCI JUNIOR HIGH ADDITION
3213 WILLOW PARK DR. PUYALLUP, WA 98374

NAC
ARCHITECTURE
nacarchitecture.com
2025 FIRST AVE | SUITE 300
SEATTLE WA 98121
P: 206.441.4522

NAC NO	121-19038
DRAWN	CR
CHECKED	NH
DATE	05/10/2021

Site Plan
Enlargement

L1.03

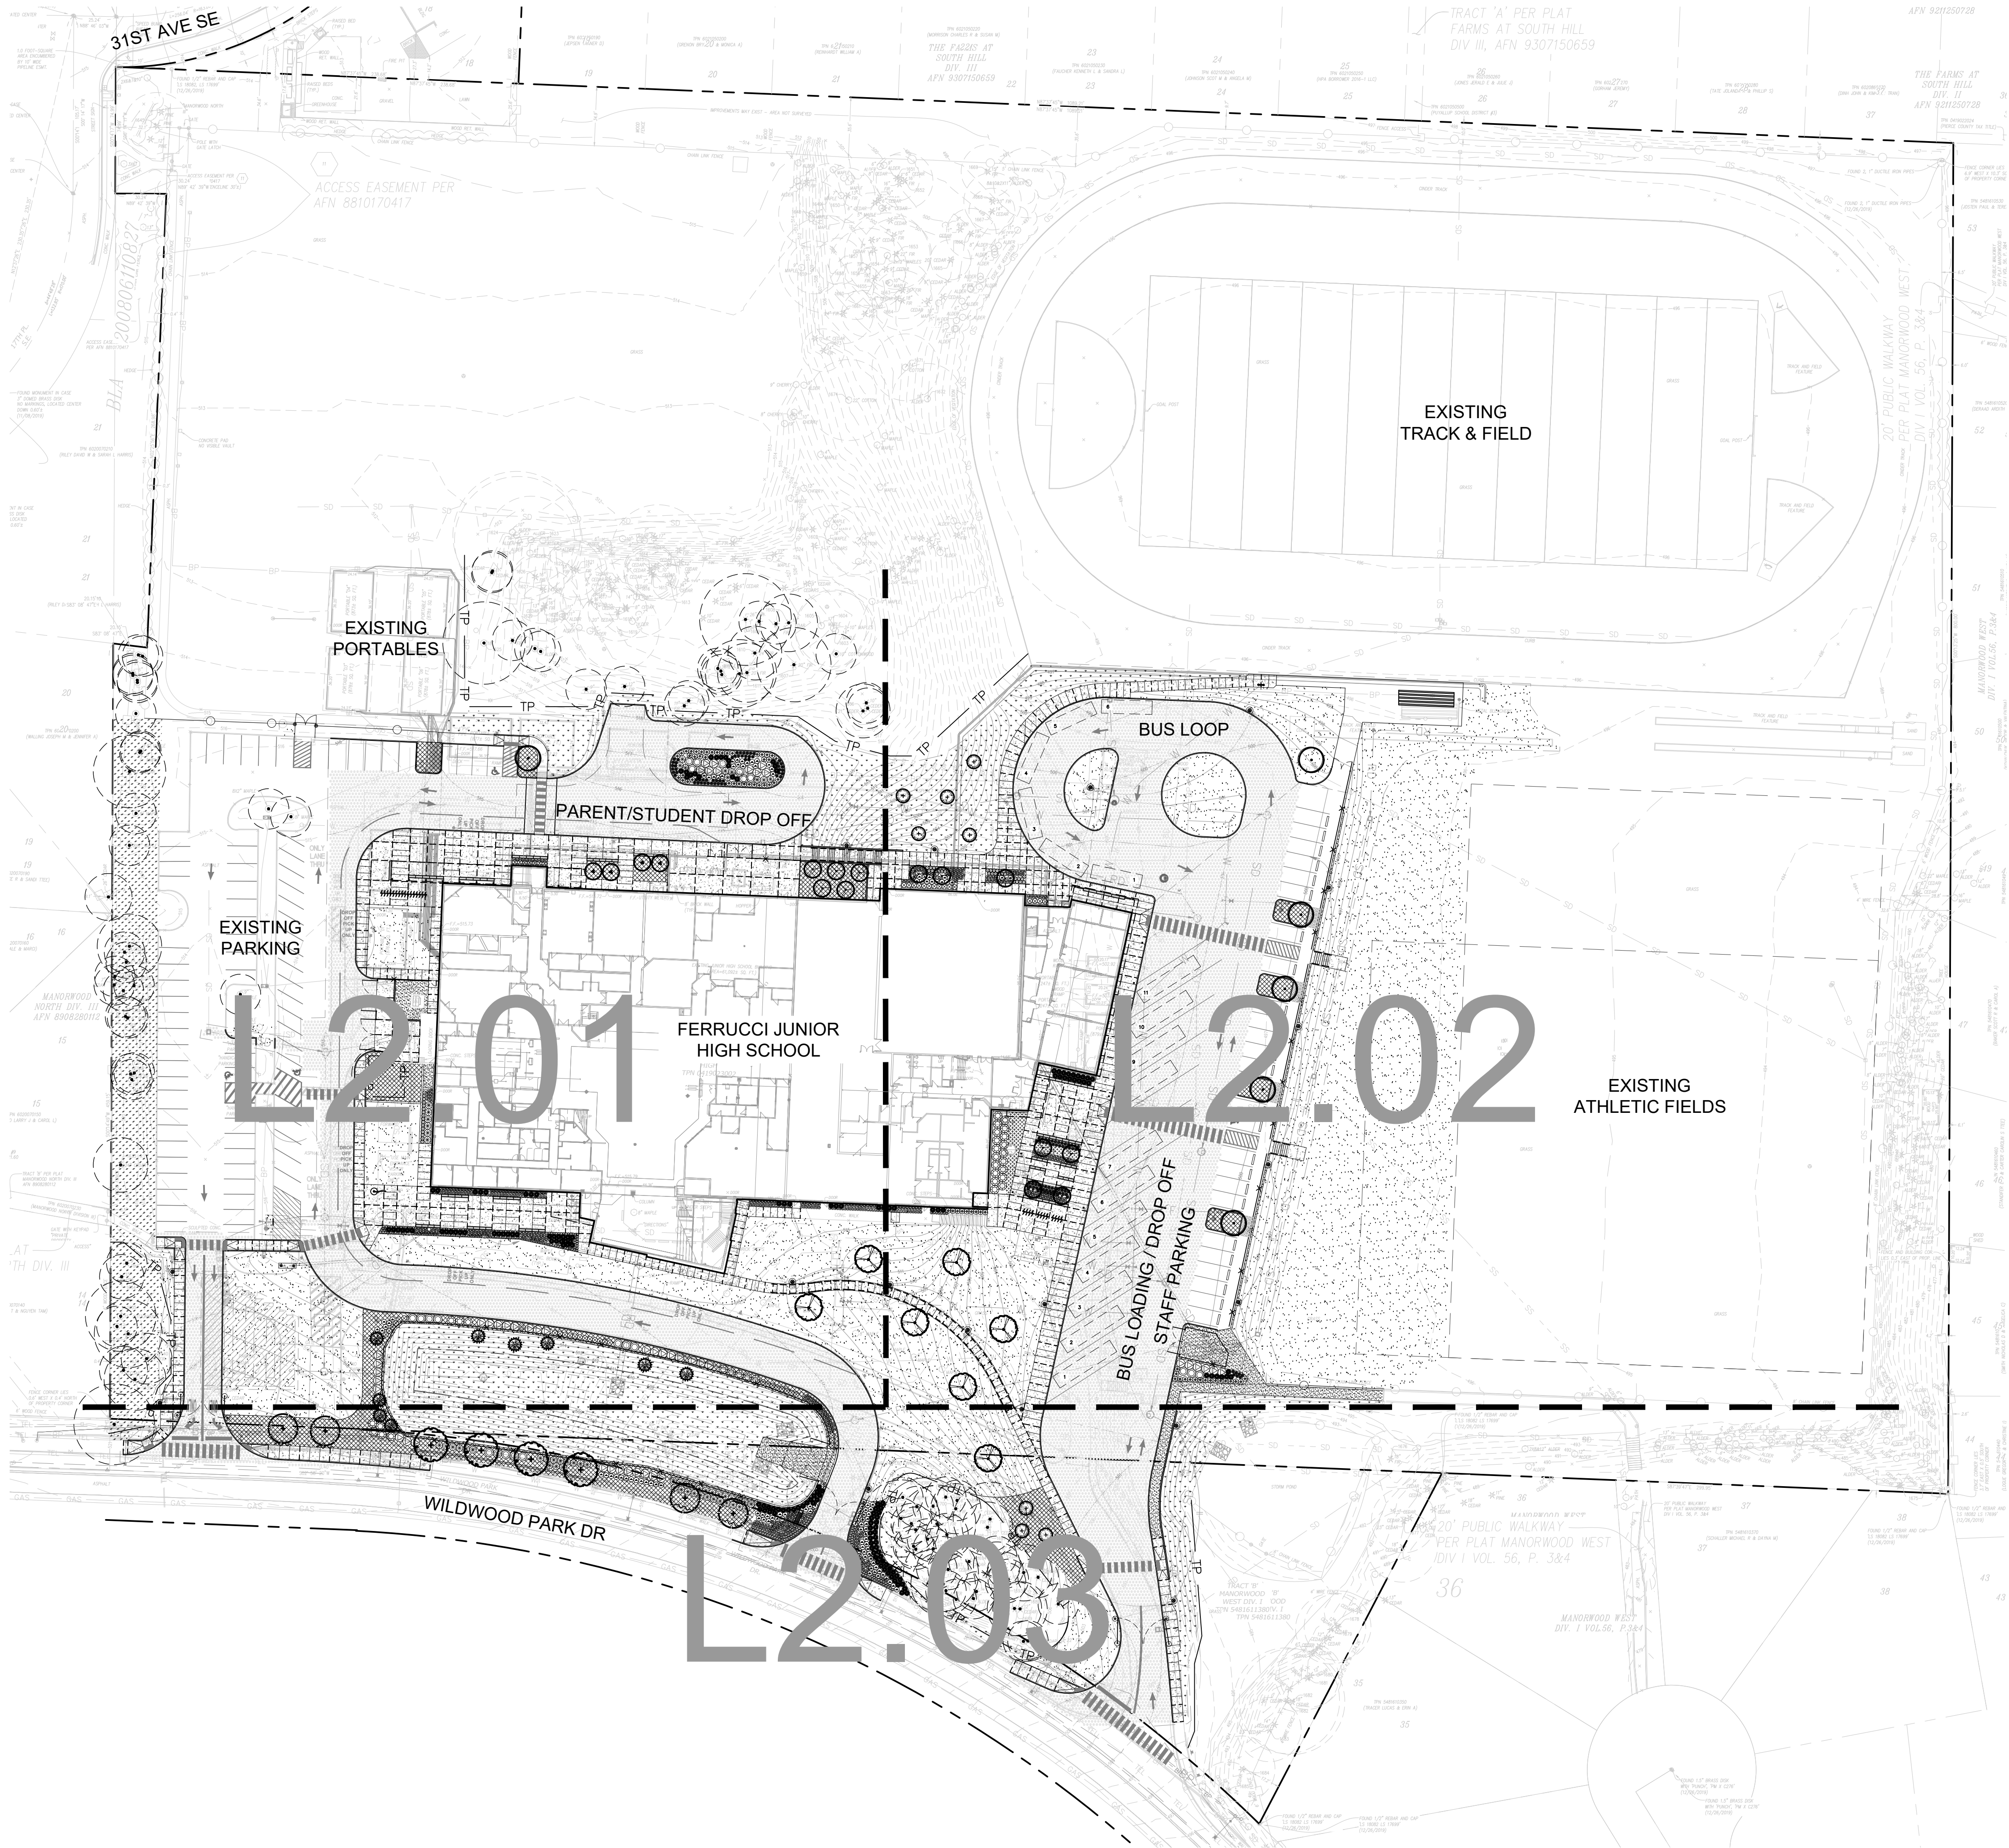


PLANTING NOTES

1. ALL NEW PLANTING AREAS SHALL HAVE AN AUTOMATIC IRRIGATION SYSTEM WITH FULL COVERAGE FOR PLANT ESTABLISHMENT.
2. ALL PLANT MATERIALS SHALL MEET THE MOST RECENT AMERICAN STANDARDS FOR NURSERY STOCK (ANSI Z60.1).
3. WHERE GROUNDCOVER IS INDICATED, IT SHALL BE PLANTED AT THE SPECIFIED SPACING THROUGHOUT THE BED, INCLUDING AREAS UNDERNEATH TREES AND SHRUBS. START FIRST ROW 10" FROM EDGE OF BED.
4. SUBMIT COLOR PHOTOS REPRESENTATIVE OF PROPOSED NURSERY STOCK FOR EACH PLANT SPECIES AND VARIETY LISTED IN LANDSCAPE SCHEDULE. FINAL APPROVAL OF PLANT MATERIAL WILL NOT BE PROVIDED UNTIL DELIVERY AND REVIEW ON SITE.
5. CONTAINERIZED TREES ARE STRONGLY DISCOURAGED. TREES WITH LARGE CIRCLING ROOTS OR TOO DEEP ROOT SYSTEMS WILL BE REJECTED.
6. ALL ROOT PACKAGES MUST BE FREE OF ANY WEEDS.
7. TREE STAKING REQUIREMENTS WILL BE DETERMINED BY LANDSCAPE ARCHITECT AT THE TIME OF PLANTING. PROPERLY PROPORTIONED AND PLANTED TREES WITH HEALTHY ROOT PACKAGES MAY NOT REQUIRE STAKING.
8. ALL TREE STAKES MUST BE REMOVED BY THE CONTRACTOR BY THE END OF THE FIRST FULL GROWING SEASON.
9. AT THE DIRECTION OF THE LANDSCAPE ARCHITECT, PRUNING MAY BE REQUIRED TO REMOVE DAMAGED, CROSSING, MISSHAPEN OR LOW BRANCHING LIMBS. TREES SHOULD NOT REQUIRE SIGNIFICANT PRUNING TO CORRECT HEALTH OR AESTHETIC DEFICIENCIES.
10. A TOTAL OF 3 IN. DEPTH MULCH SHALL BE INSTALLED IN ALL NEW TREE, SHRUB, AND GROUNDCOVER AREAS. SEE SPECIFICATIONS.
11. ALL SOIL AREAS DISTURBED OR COMPACTED DURING CONSTRUCTION, AND NOT COVERED BY BUILDING OR PAVEMENT, SHALL BE AMENDED AS DESCRIBED BELOW:
 - 11.1. SUBSOIL SHOULD BE SCARIFIED (LOOSENED) 4 IN. BELOW AMENDED LAYER, TO PRODUCE 12 IN. DEPTH OF UN-COMPACTED SOIL, EXCEPT WHERE SCARIFICATION WOULD DAMAGE TREE ROOTS OR AS DETERMINED BY THE ENGINEER. SEE NOTE BELOW REGARDING PLANTING STRIPS FOR STREET TREES.
 - 11.2. PLACE 8 IN. OF COMPOST-AMENDED SOIL PER SOIL SPECIFICATION.
 - 11.3. PLANTING BEDS SHALL RECEIVE 8 IN. OF IMPORTED SOIL CONTAINING 35-40% COMPOST BY VOLUME. MULCH AFTER PLANTING, WITH ARBORIST WOOD CHIP MULCH.
 - 11.4. SETBACKS: TO PREVENT UNEVEN SETTLING, DO NOT COMPOST-AMEND SOILS WITHIN 3 FT. OF UTILITY INFRASTRUCTURES (POLES, VAULTS, METER, ETC.), WITHIN 1 FT. OF PAVEMENT EDGE, CURBS AND SIDEWALK. SOIL SHOULD BE COMPACTED TO APPROX. 95% PROCTOR TO ENSURE A FIRM SURFACE.
 - 11.5. SEE SECTION 8.2(B) OF THE VMS FOR SOIL AMENDMENT AND INSTRUCTION PROCEDURES FOR STREET TREE PLANTER STRIPS. ALL STREET TREE PLANTER STRIPS SHALL RECEIVE 40% COMPOST-AMENDED SOIL TO THE FULL DEPTH OF THE STREET TREE ROOTBALL.
12. ALL LANDSCAPE AREAS SHALL HAVE ADEQUATE DRAINAGE.
13. PROVIDE A 3 FT. DIAMETER MULCH CIRCLE AROUND ALL TREES LOCATIONS IN LAWN AREAS.
14. REFER TO CIVIL DEMOLITION DRAWINGS AND SPECIFICATIONS FOR REMOVAL REQUIREMENTS AND PROTECTION FENCING AROUND EXISTING VEGETATION.
15. REFER TO TREE PRESERVATION PLANS FOR SCHEDULE OF EXISTING TREES TO BE SAVED OR REMOVED.
16. REFER TO CIVIL PLANS FOR NEW UTILITY WORK. CONTRACTOR RESPONSIBLE FOR PATCH AND REPAIR OF ALL EXISTING LANDSCAPE AREAS DISTURBED BY CONSTRUCTION WORK UNDER THIS CONTRACT.
17. REFER TO PLANTING AND SEEDING SPECIFICATION FOR ADDITIONAL REQUIREMENTS, INCLUDING EXTENDED MAINTENANCE REQUIREMENTS.

SEE L2.04 FOR LANDSCAPE SCHEDULE AND PLANTING DETAILS.

SCALE: 1"=50'-0"

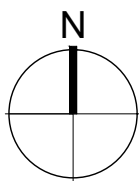

APPROVED FINAL LANDSCAPE PLAN	
BY:	PLANNING DIVISION
DATE:	May 17, 2021
NOTE: THIS APPROVAL IS VOID AFTER 1 YEAR FROM APPROVAL DATE. THE CITY IS NOT RESPONSIBLE FOR ERRORS AND/OR OMISSIONS ON THESE PLANS. FIELD CONDITIONS MAY DICTATE CHANGES TO THESE PLANS AS DETERMINED BY THE PLANNING DIRECTOR, DESIGNER OR PROJECT PLANNER.	

REVISIONS

1 PERMIT REVISIONS	2/19/21
2 PERMIT REVISIONS	3/10/21
3 PERMIT REVISIONS	4/27/21
4 PERMIT REVISIONS	5/10/21

PERMIT RESUBMITTAL

WEISMANDESIGNGROUP

STATE OF WASHINGTON

LANDSCAPE ARCHITECT

PUYALLUP SCHOOL DISTRICT PROJECT NO. 30-03-19

FERRUCCI JUNIOR HIGH ADDITION

3213 WILDWOOD PARK DR. PUYALLUP, WA 98374

NAC

ARCHITECTURE

nacarchitecture.com

2025 FIRST AVE | SUITE 300


SEATTLE WA 98121

P:206.441.4522

NAC NO	121-19038
DRAWN	CR
CHECKED	NH
DATE	05/10/2021

Overall Landscape Plan

L2.00

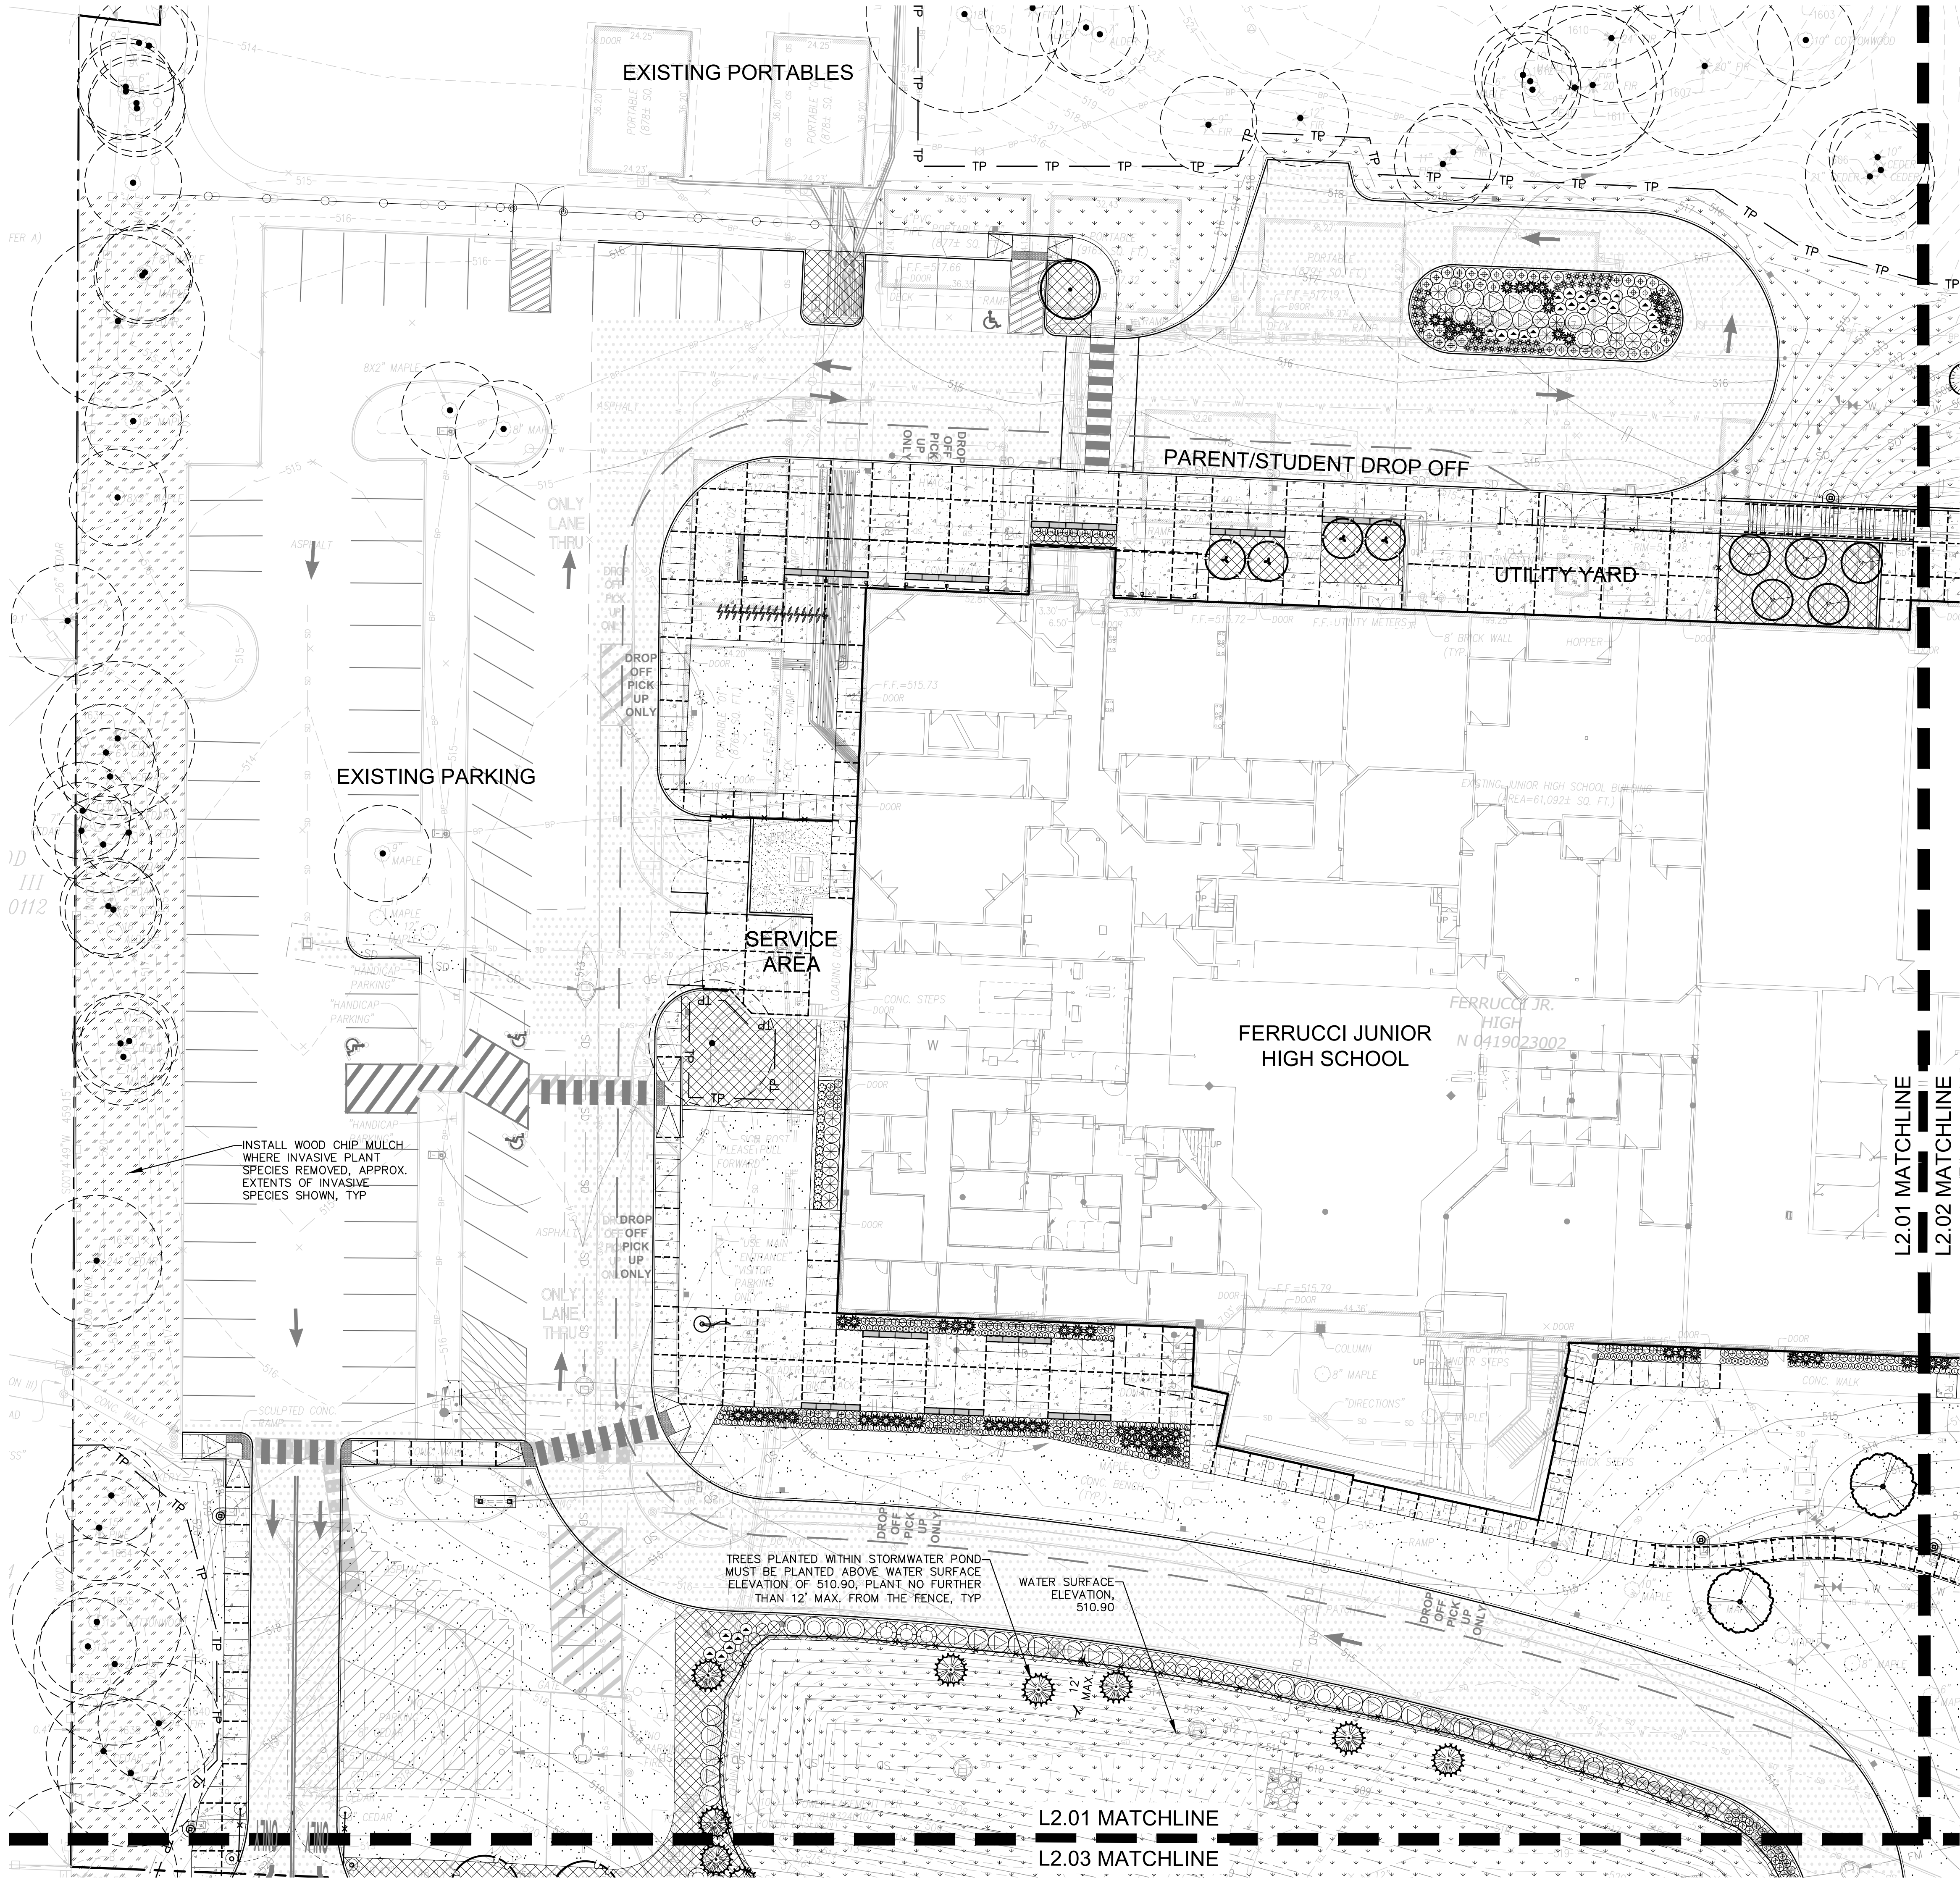


SEE L2.00 FOR PLANTING NOTES.
SEE L2.04 FOR LANDSCAPE
SCHEDULE AND PLANTING DETAILS.

SCALE: 1"=20'-0"

0' 10' 20' 40' 80'

APPROVED FINAL LANDSCAPE PLAN	
BY:	PLANNING DIVISION
DATE:	May 17, 2021
NOTE: THIS APPROVAL IS VOID AFTER 1 YEAR FROM APPROVAL DATE. THE CITY IS NOT RESPONSIBLE FOR ERRORS AND/OR OMISSIONS ON THESE PLANS. FIELD CONDITIONS MAY DICTATE CHANGES TO THESE PLANS AS DETERMINED BY THE PLANNING DIRECTOR, DESIGNER OR PROJECT PLANNER.	

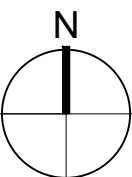

REVISONS

1 PERMIT REVISIONS 2/19/21

2 PERMIT REVISIONS 3/10/21

3 PERMIT REVISIONS 4/27/21

4 PERMIT REVISIONS 5/10/21

PERMIT RESUBMITTAL

WEISMANDESIGNGROUP

LANDSCAPE ARCHITECTURE

2021 A LICENSED BY THE STATE OF WASHINGTON

NO. 2021-1202

PORTLAND, OREGON

STATE OF WASHINGTON

NICHOLAS P. HARGAN

LANDSCAPE ARCHITECT

NO. 493 EXP. 4/1/2024

PUYALLUP SCHOOL DISTRICT PROJECT NO. 30-03-19

FERRUCCI JUNIOR HIGH ADDITION

3213 WILLOW PARK DR. PUYALLUP, WA 98374

NAC

ARCHITECTURE

nacarchitecture.com

2025 FIRST AVE | SUITE 300

SEATTLE WA 98121

P.206.441.4522

NAC NO 121-19038


DRAWN CR

CHECKED NH

DATE 05/10/2021

Landscape Plan Enlargement

L2.01

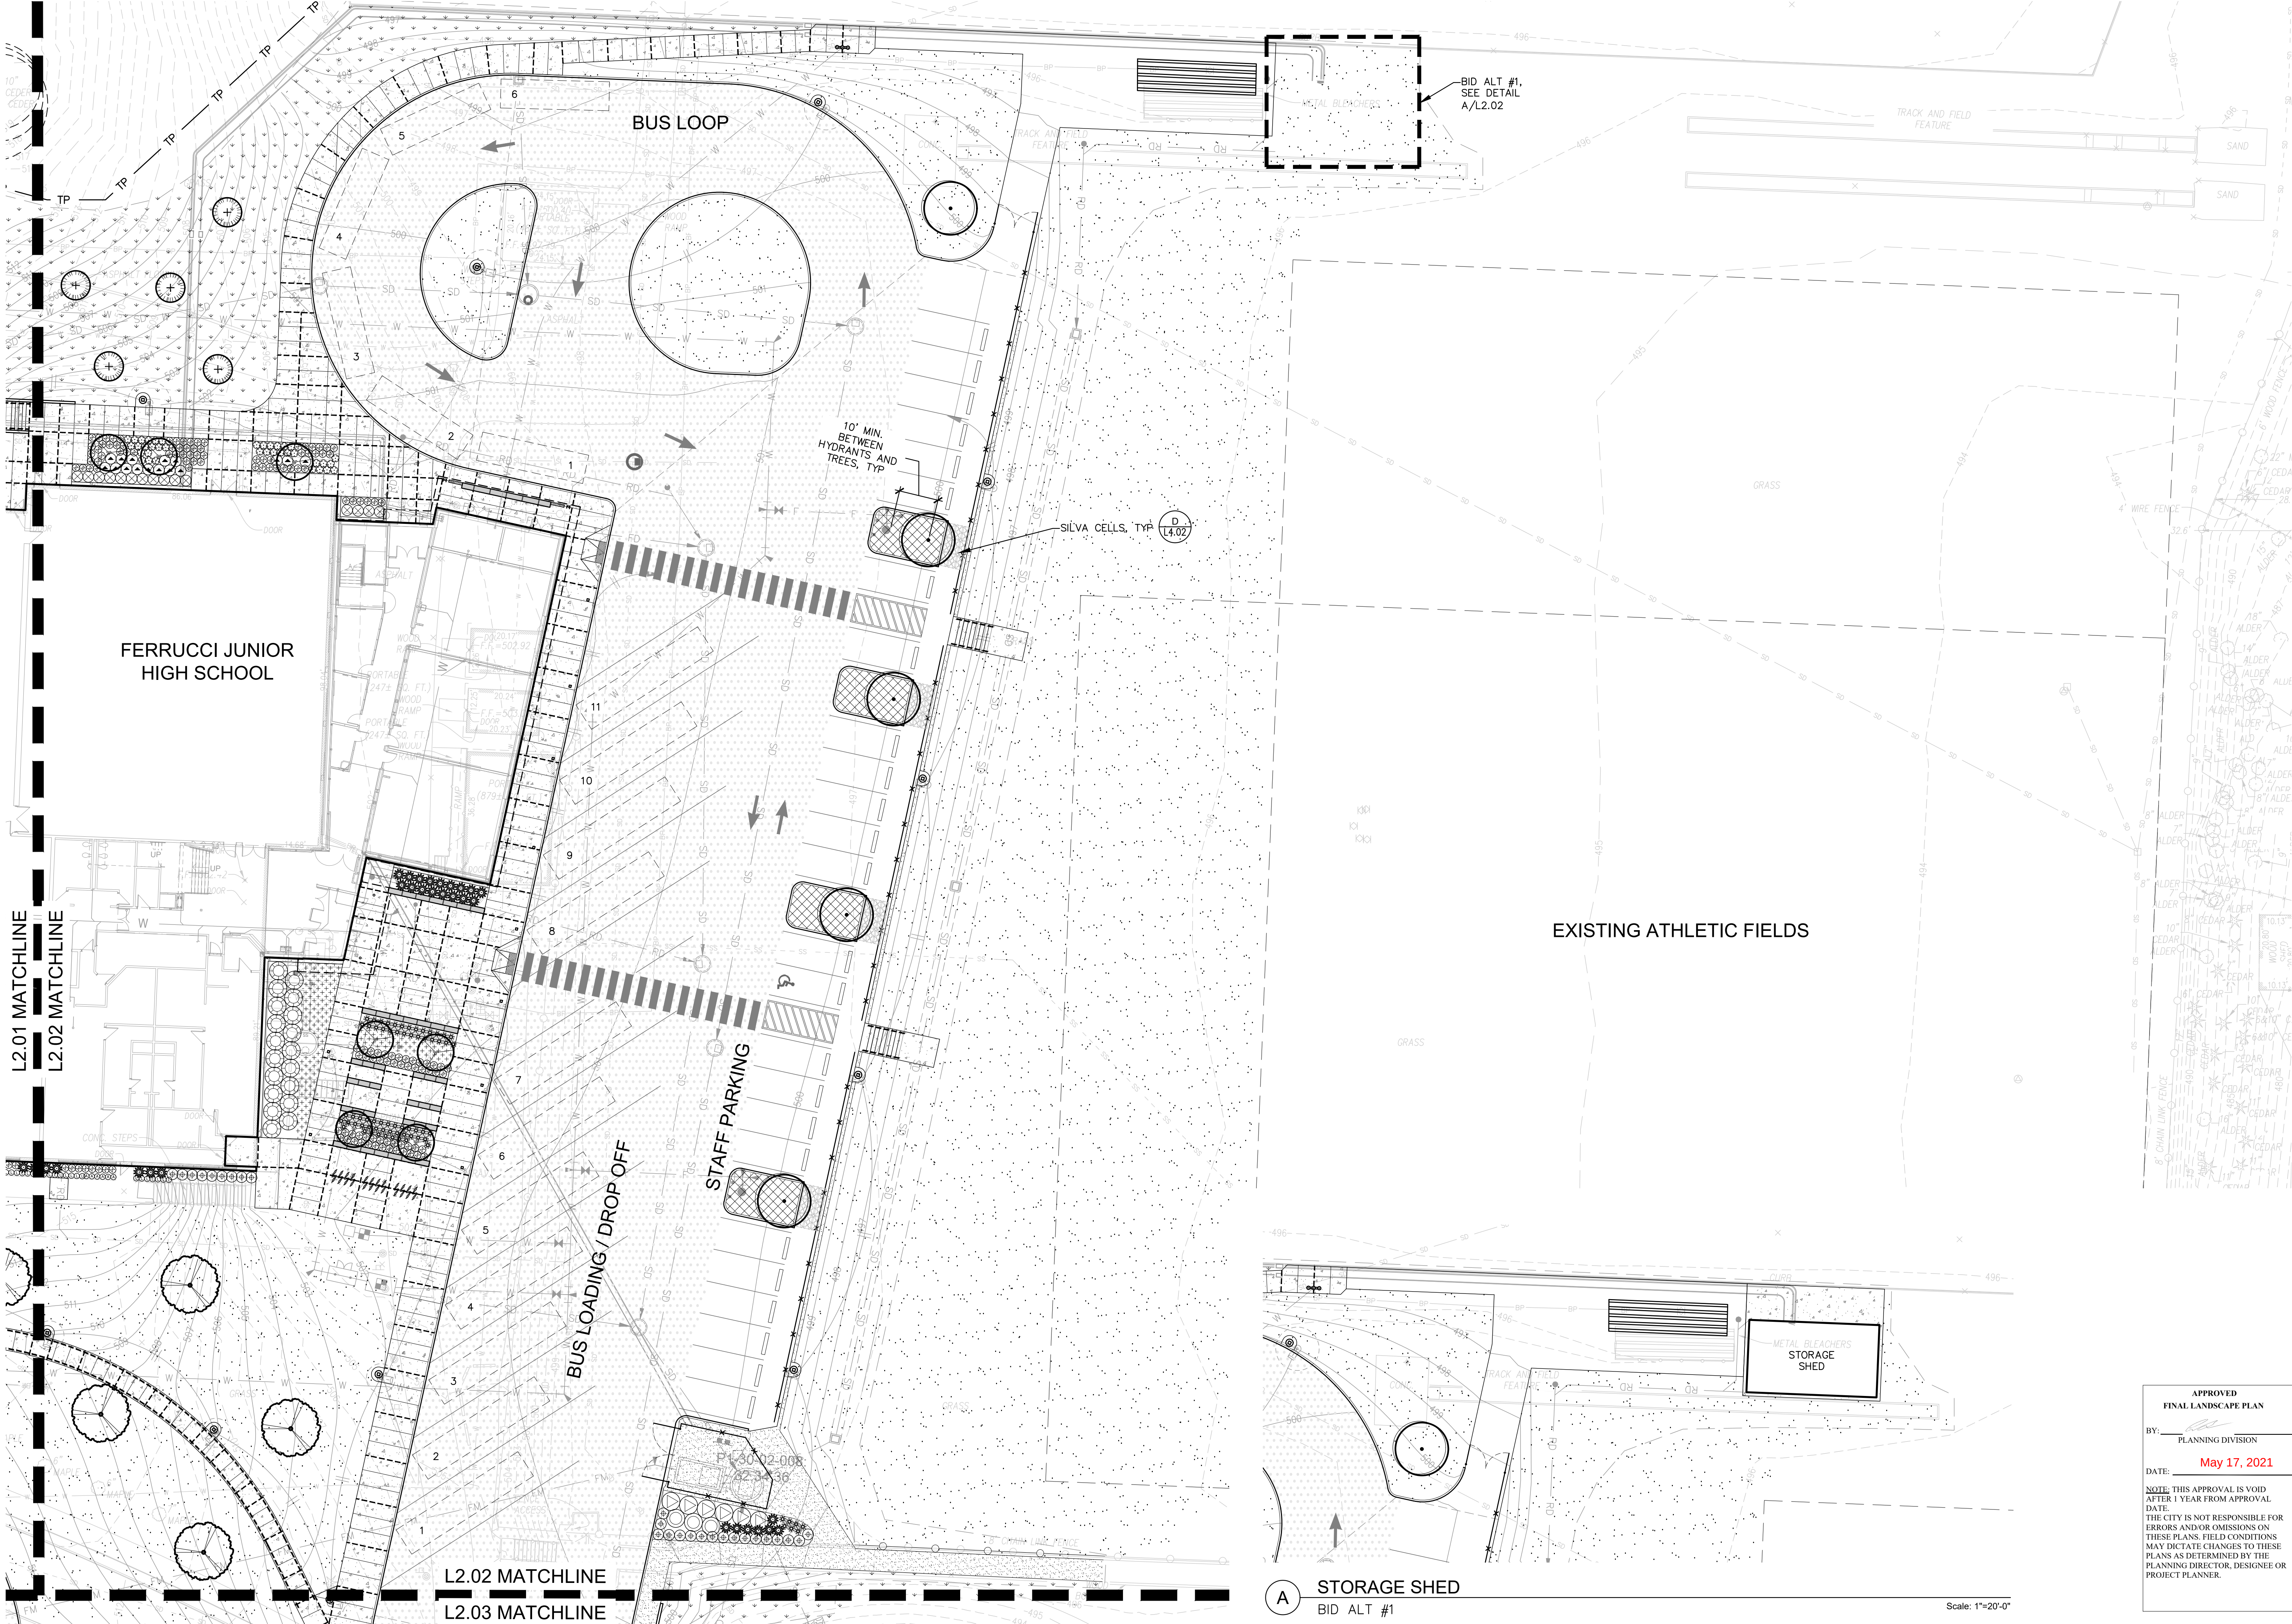

REVISIONS

1 PERMIT REVISIONS	2/19/21
2 PERMIT REVISIONS	3/10/21
3 PERMIT REVISIONS	4/27/21
4 PERMIT REVISIONS	5/10/21

PERMIT RESUBMITTAL

WEISMANDESIGNGROUP

STATE OF WASHINGTON

LANDSCAPE ARCHITECT

2025 WA 98121

2025 WA 98121

2025 WA 98121

PUYALLUP SCHOOL DISTRICT PROJECT NO. 30-03-19

FERRUCCI JUNIOR HIGH ADDITION

3213 WILLOW PARK DR. PUYALLUP, WA 98374

NAC

ARCHITECTURE

nacarchitecture.com

2025 FIRST AVE | SUITE 300

SEATTLE WA 98121

P.206.441.4522

NAC NO

121-19038

DRAWN

CR

CHECKED

NH

DATE


05/10/2021

Landscape Plan

Enlargement


L2.02



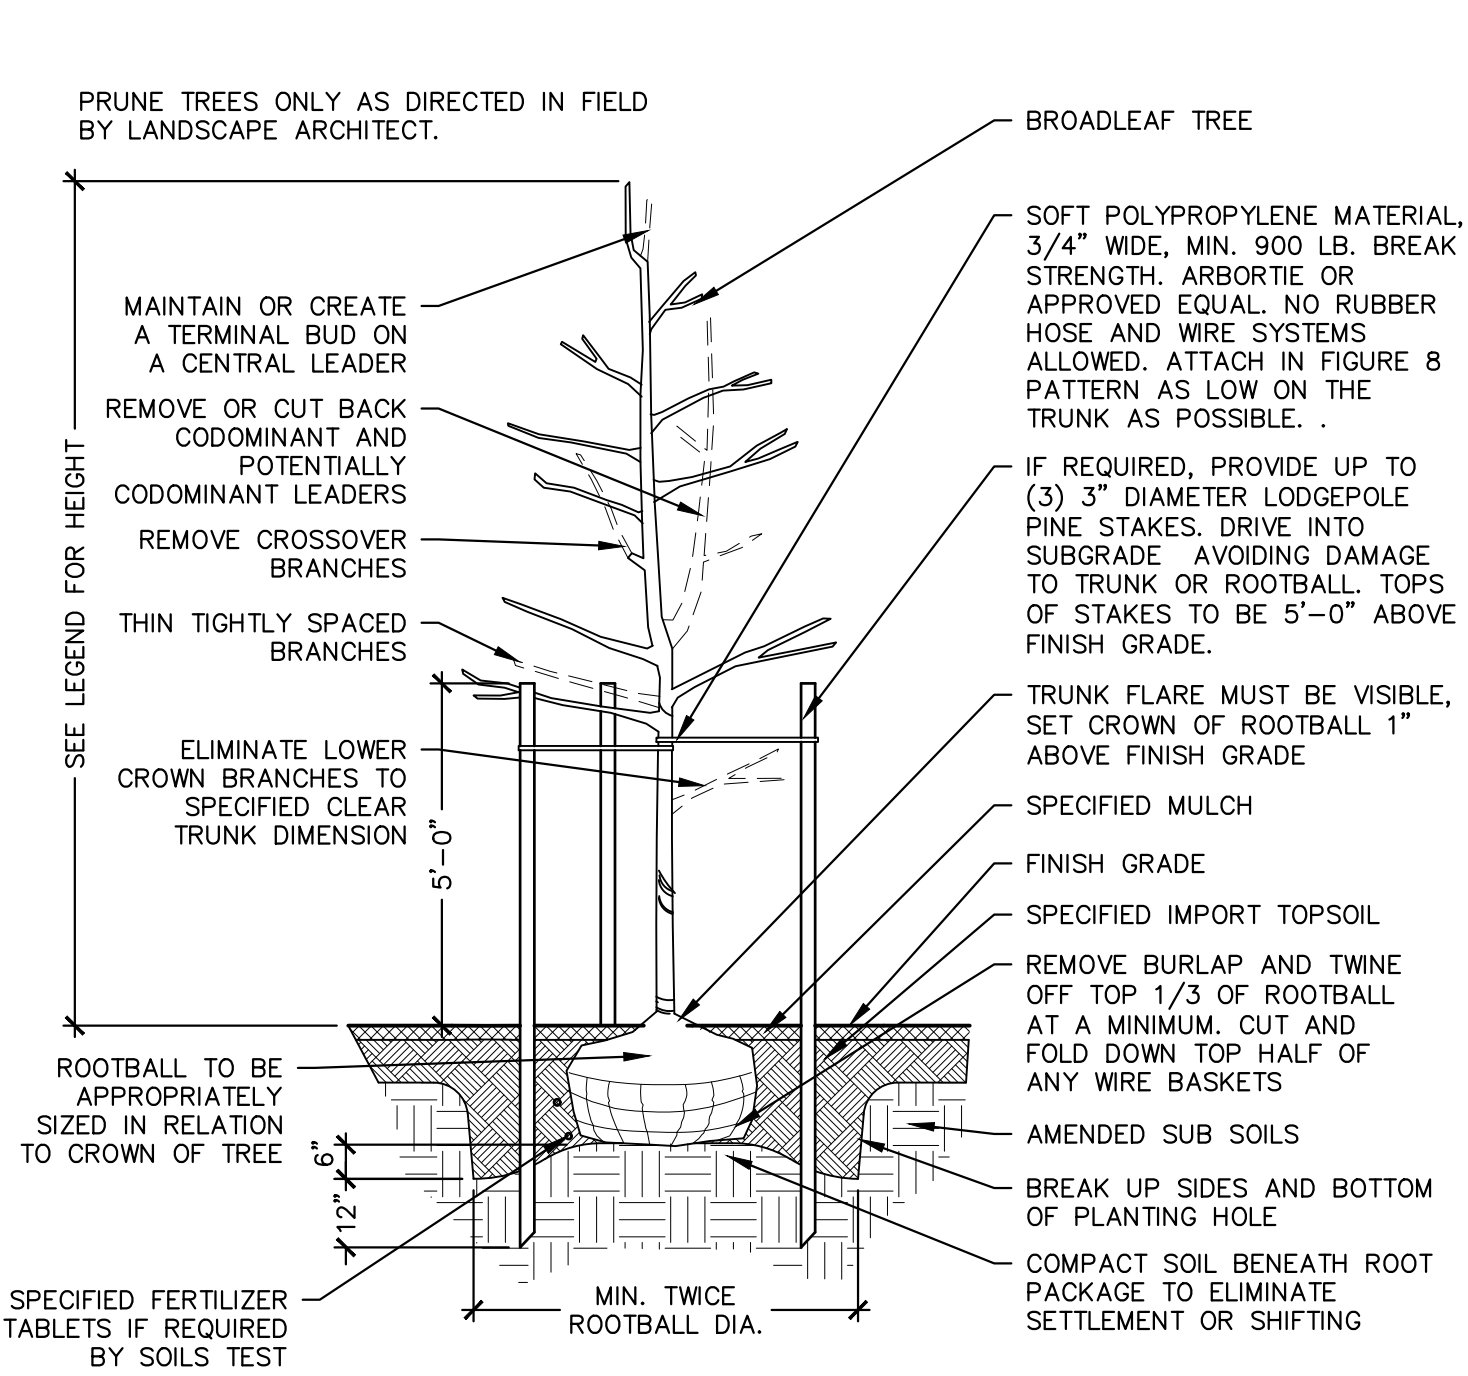


A DECIDUOUS TREE PLANTING

NTS

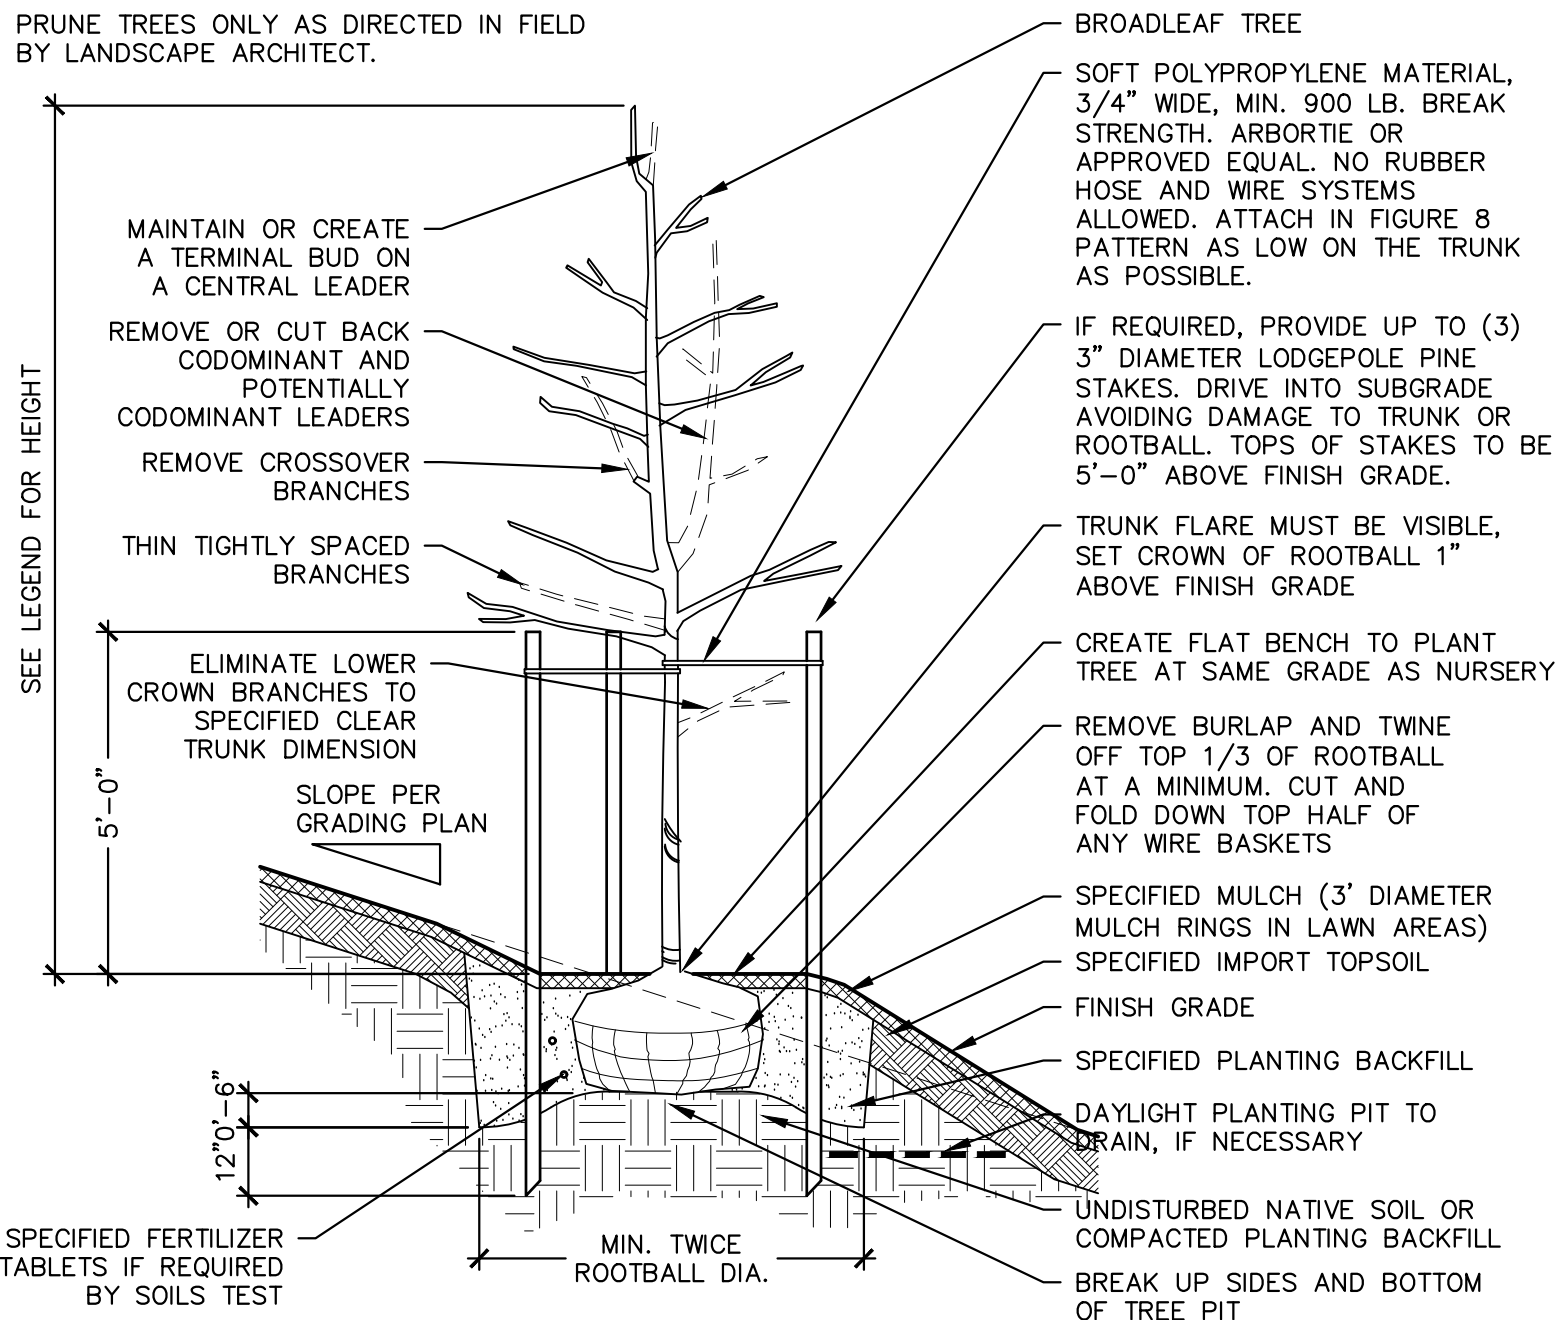


B DECIDUOUS TREE PLANTING ON SLOPE

NTS

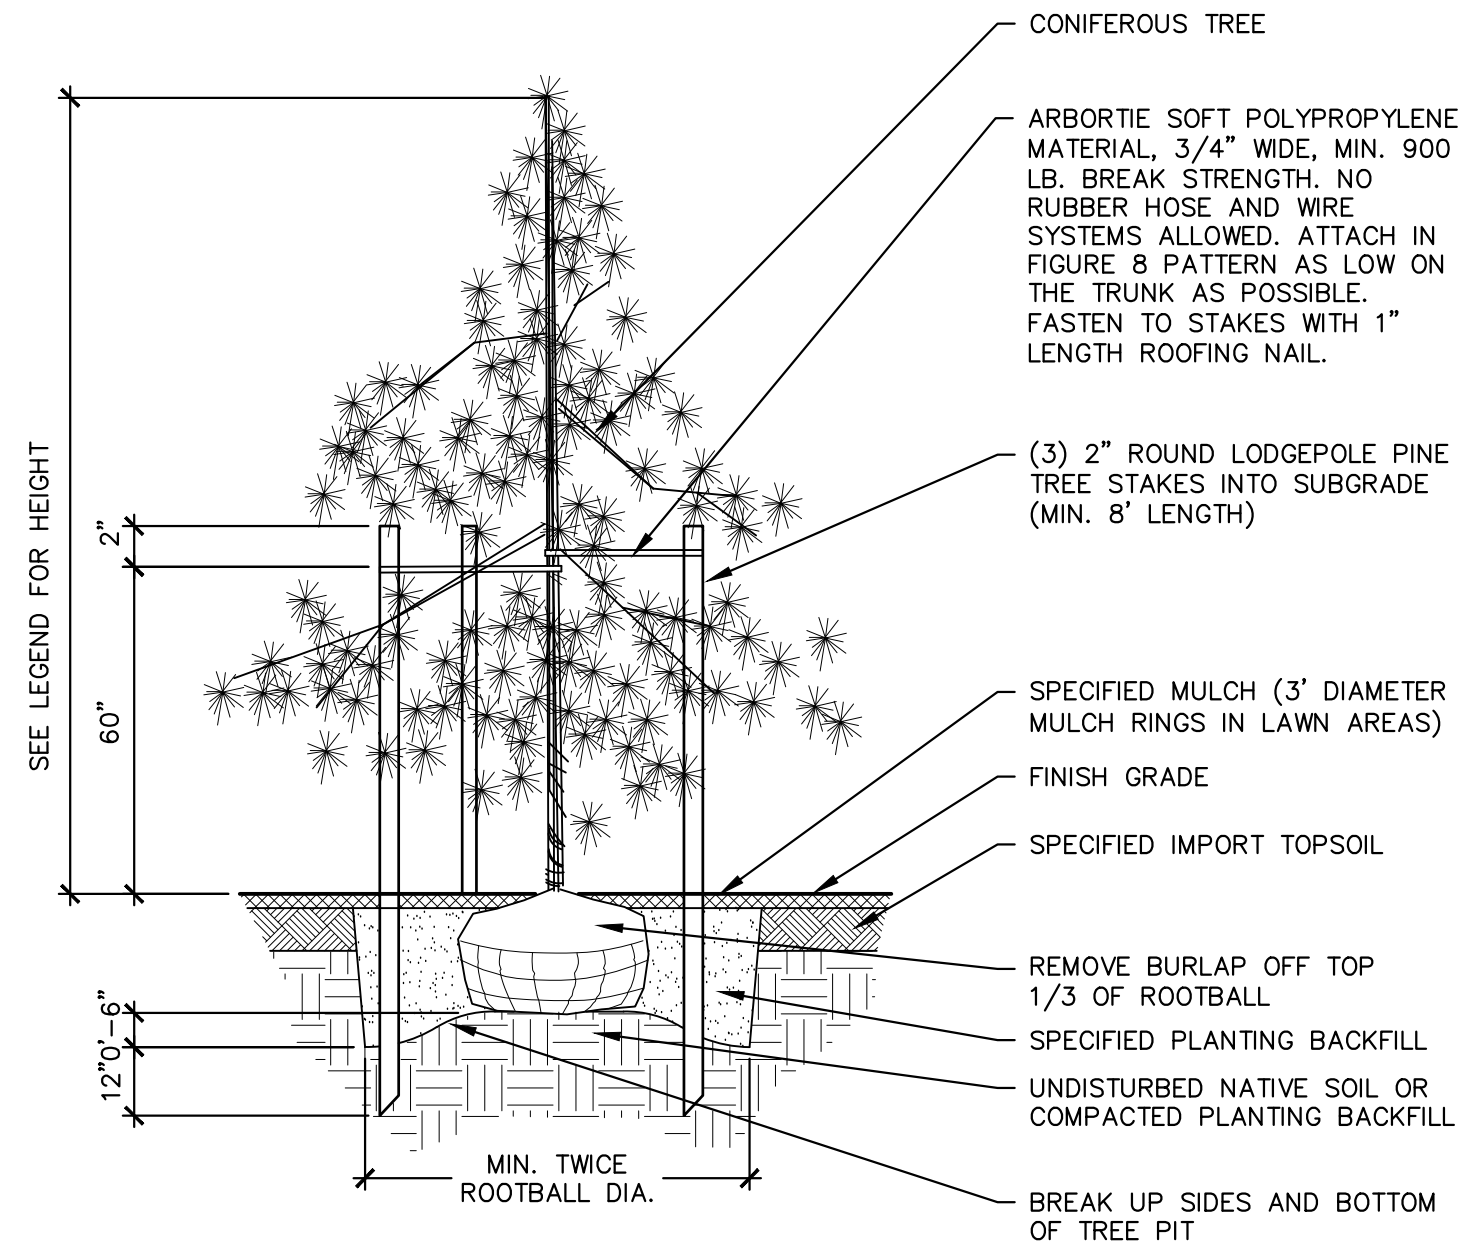


C CONIFEROUS TREE PLANTING

NTS

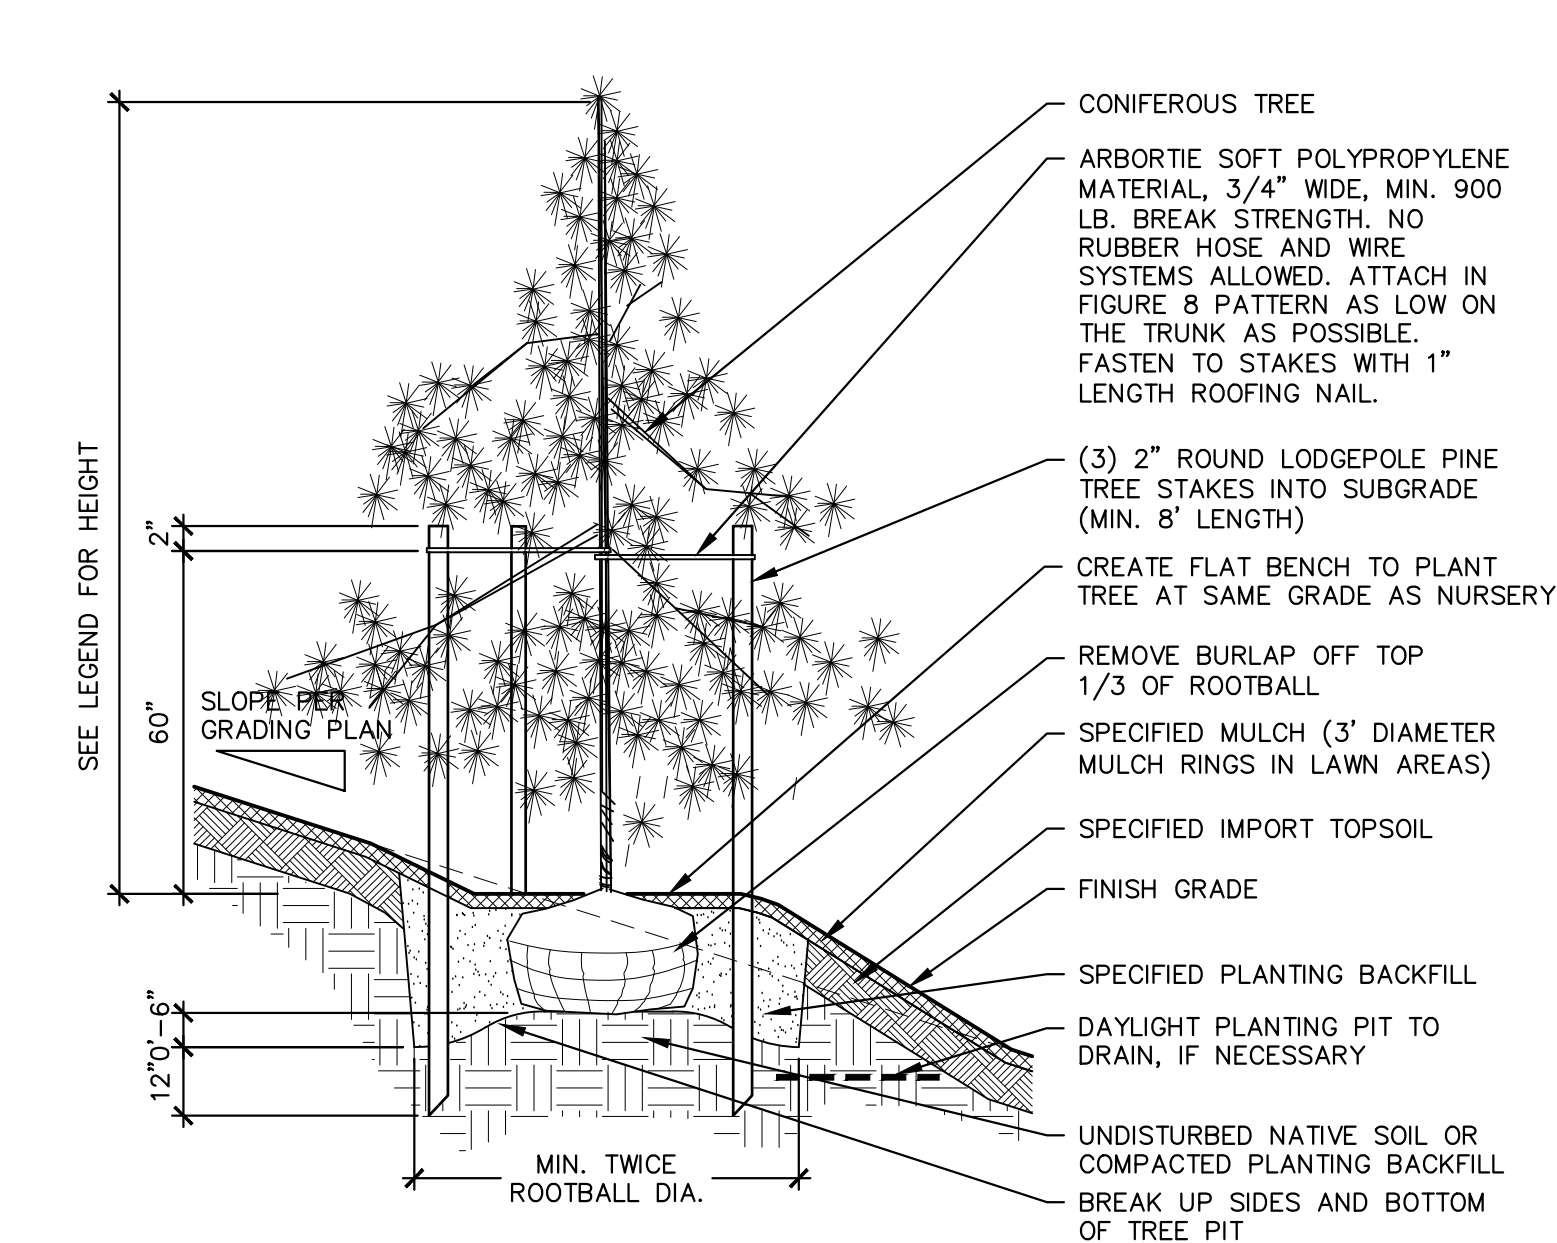


D CONIFEROUS TREE PLANTING ON SLOPE

NTS

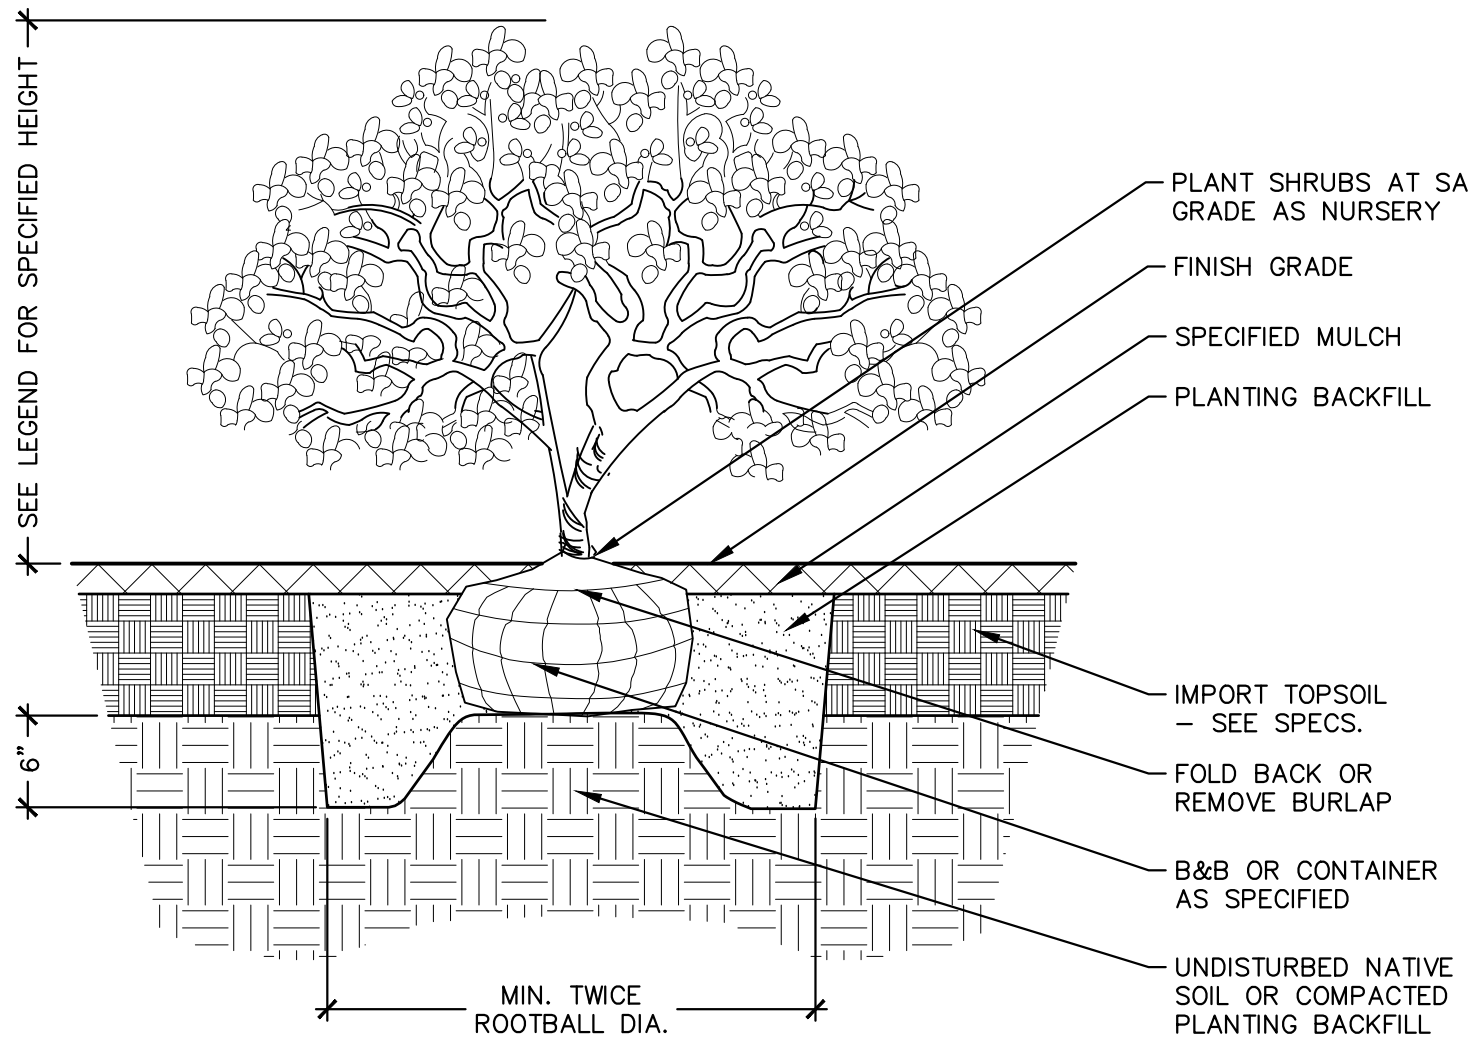

E SHRUB PLANTING

NTS

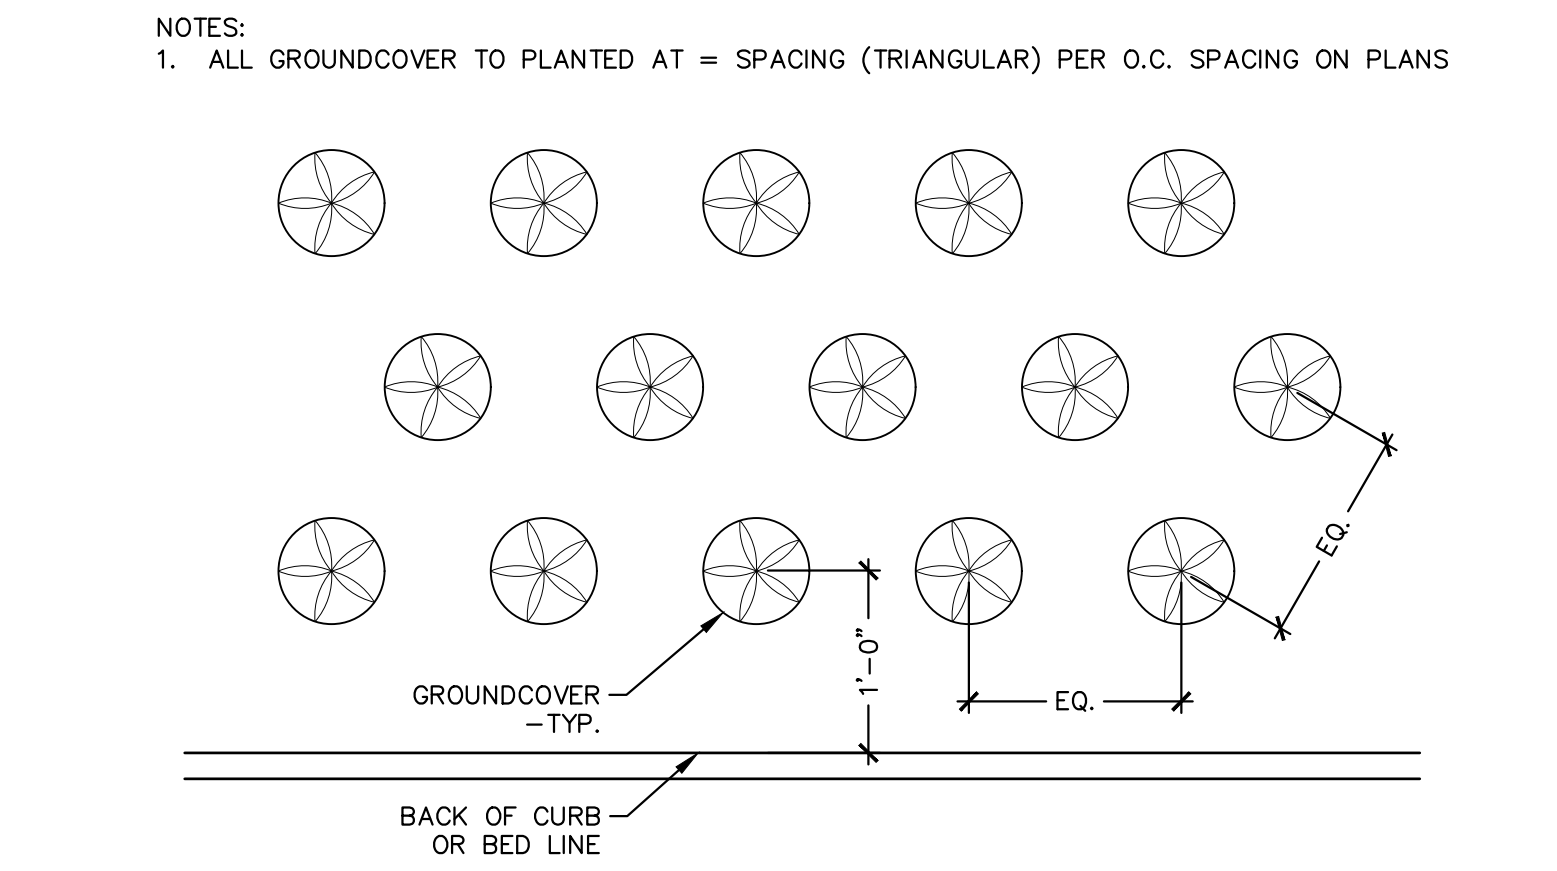


F GROUND COVER PLANTING

NTS

PLANT SCHEDULE

DECIDUOUS TREES

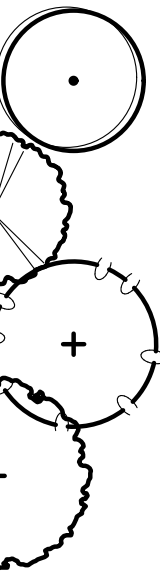





EVERGREEN TREES









SMALL ACCENT TREES







SHRUBS

    







GROUND COVERS

      





SHRUBS

    







GROUND COVERS

      





SHRUBS

    







GROUND COVERS

      





SHRUBS

    







GROUND COVERS

      





SHRUBS

    







GROUND COVERS

      





SHRUBS

    







GROUND COVERS

      





SHRUBS

    







GROUND COVERS

      





SHRUBS

    


GROUND COVERS

      


SHRUBS

    

GROUND COVERS

 

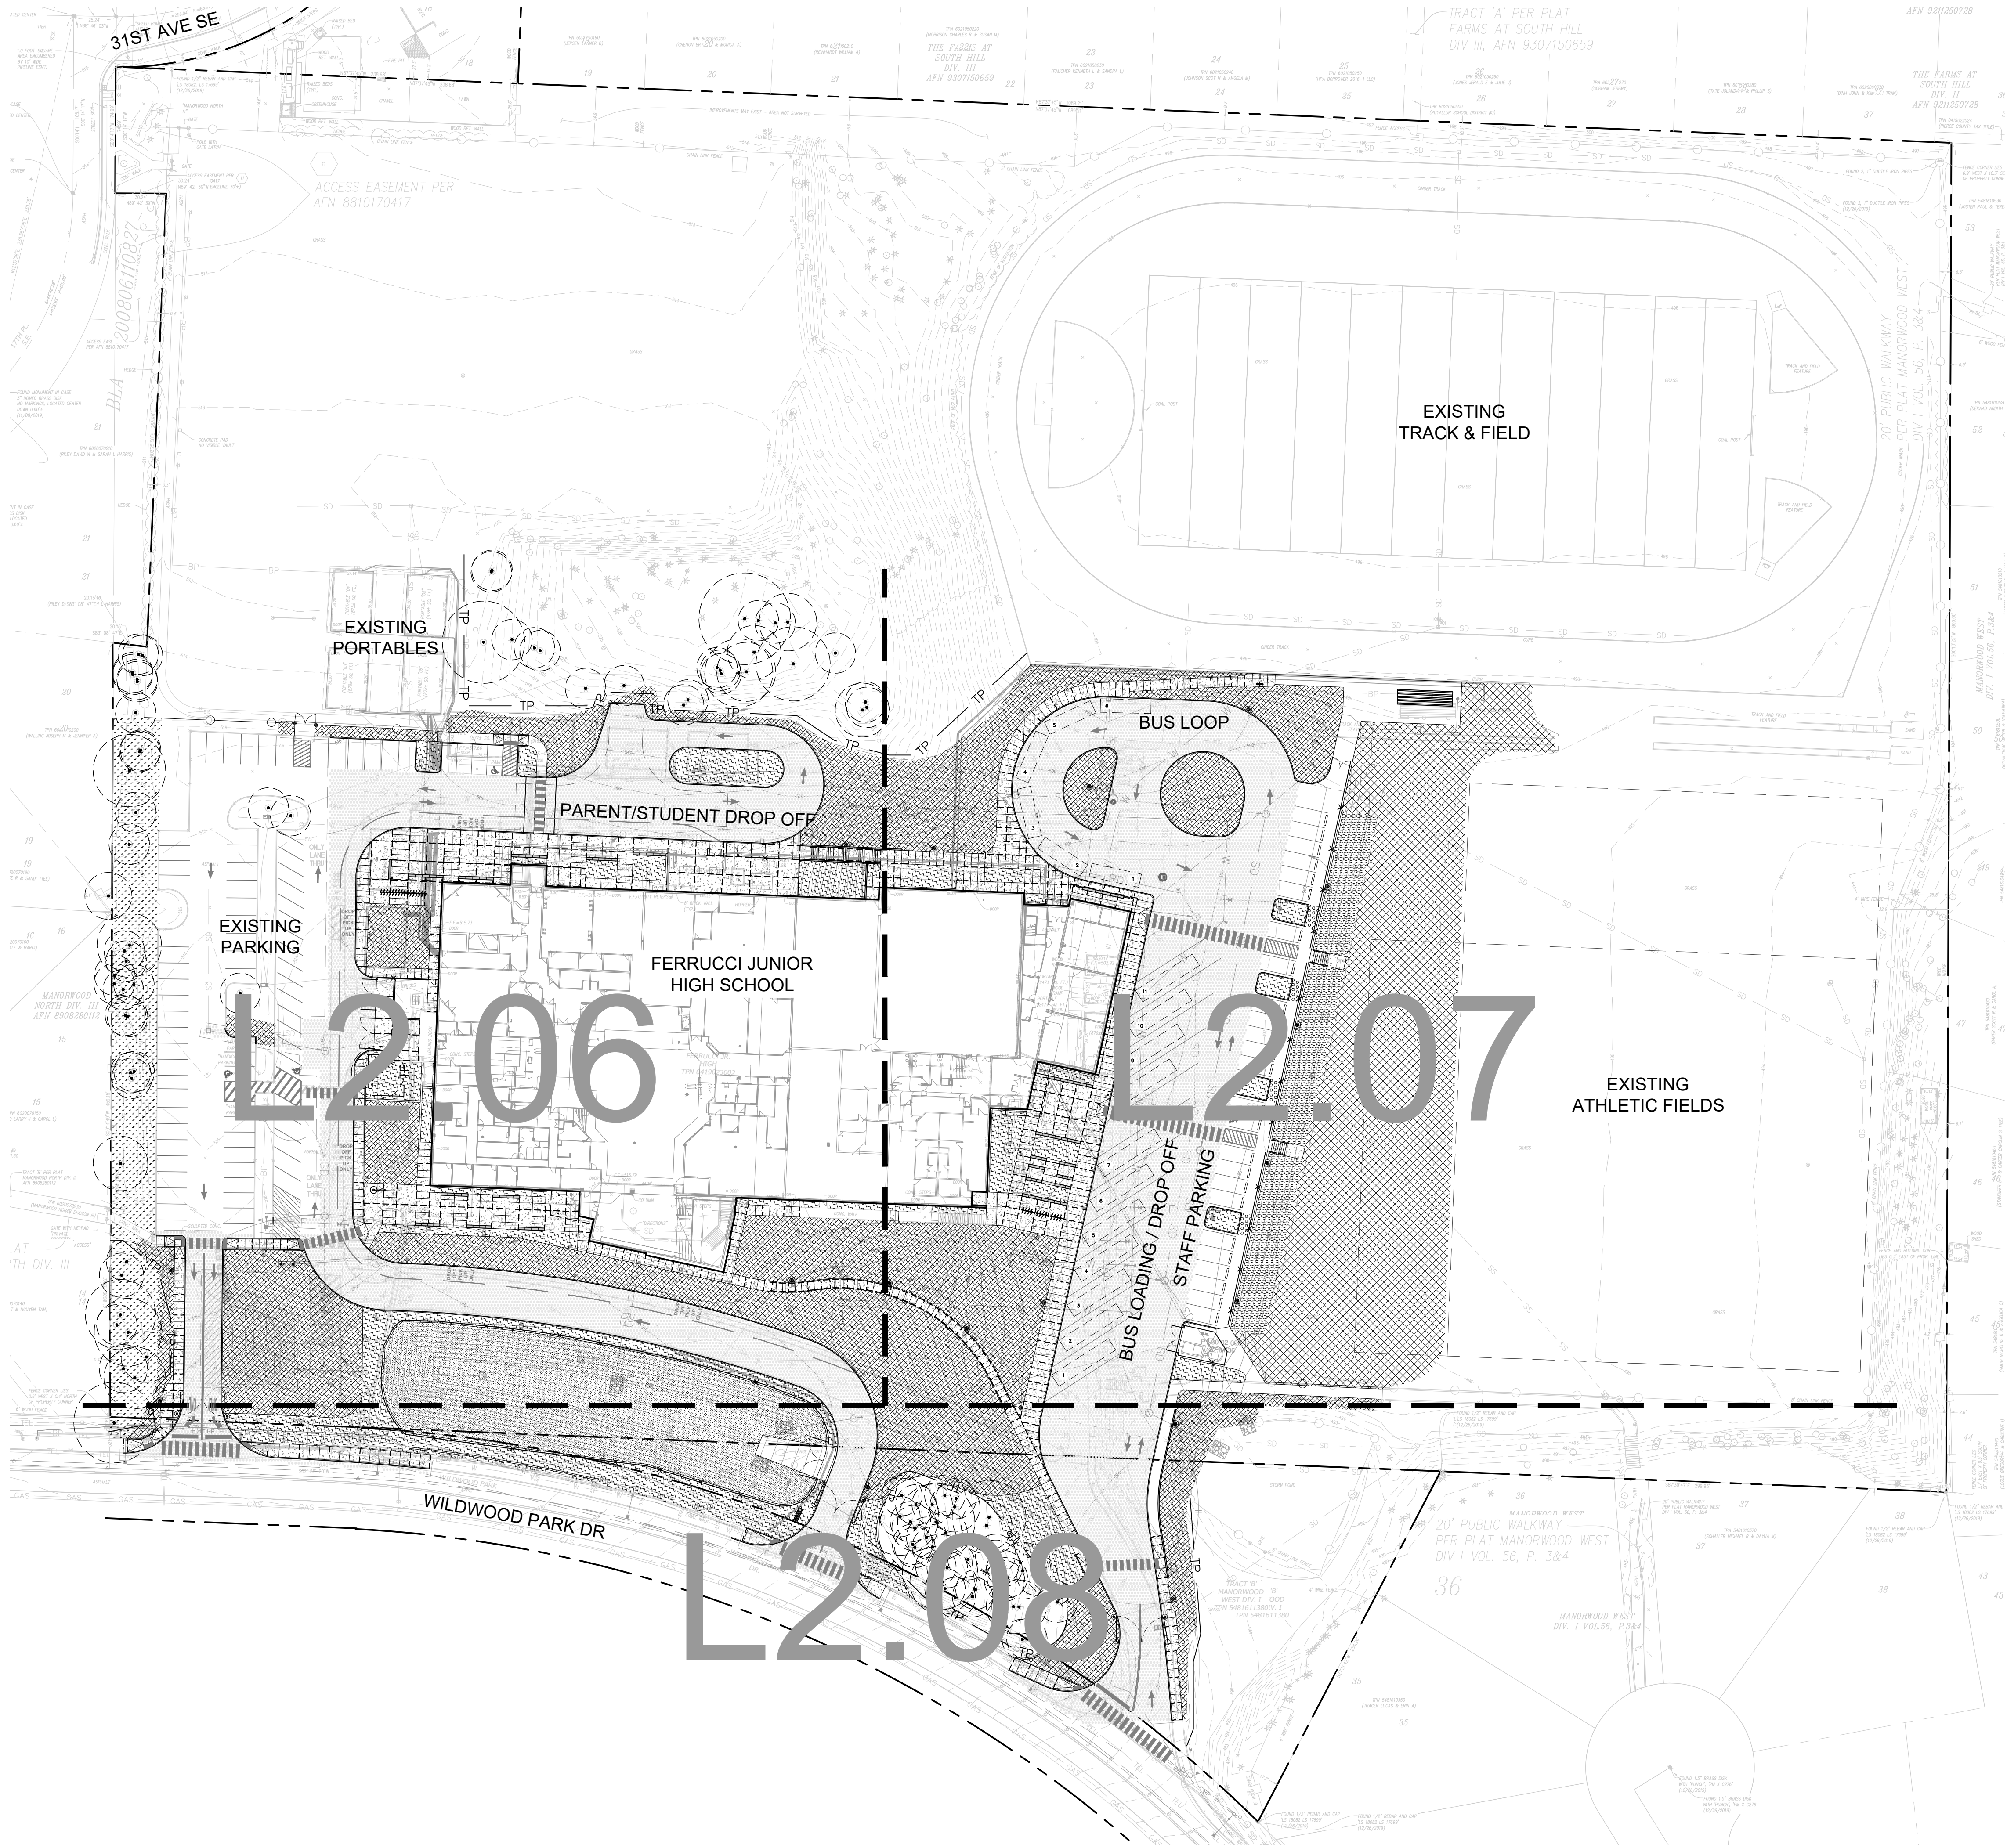

NOTES

- 1. SOIL EXTENTS SHOWN REPRESENT ANTICIPATED LIMITS OF DISTURBANCE AT PROPOSED LAWN AREAS. PROVIDE 8" IMPORT TOPSOIL TO ACTUAL LIMITS OF DISTURBANCE WHERE ACTUAL LIMITS EXCEED LIMITS SHOWN HERE.
- 2. SEE LANDSCAPE PLAN AND SPECIFICATIONS FOR ADDITIONAL REQUIREMENTS.
- 3. SEE CIVIL FOR ADDITIONAL REQUIREMENTS AT STORMWATER POND.
- 4. REFER TO TREE PLANTING DETAILS FOR SOIL DEPTH AT TREE ROOT BALLS, SEE SHEET L2.04.

REVISIONS	
1 PERMIT	2/19/21
2 PERMIT	3/10/21
3 PERMIT	4/27/21
4 PERMIT	5/10/21

PERMIT RESUBMITTAL

WEISMANDESIGNGROUP

STATE OF WASHINGTON
LANDSCAPE ARCHITECT
No. 493 EXP. 4/1/2025
JAMES WEISMAN
LANDSCAPE ARCHITECT

PUYALLUP SCHOOL DISTRICT PROJECT NO. 30-03-19
FERRUCCI JUNIOR HIGH ADDITION
3213 WILDWOOD PARK DR. PUYALLUP, WA 98374

NAC ARCHITECTURE
nacarchitecture.com
2025 FIRST AVE | SUITE 300
SEATTLE WA 98121
P.206.441.4522

NAC NO	121-19038
DRAWN	CR
CHECKED	NH
DATE	05/10/2021

Overall Soil Plan

L2.05

APPROVED
FINAL LANDSCAPE PLAN


BY:


PLANNING DIVISION
May 17, 2021

DATE:

NOTE: THIS APPROVAL IS VOID AFTER 1 YEAR FROM APPROVAL DATE.
THE CITY IS NOT RESPONSIBLE FOR ERRORS AND/OR OMISSIONS ON THESE PLANS. FIELD CONDITIONS MAY DICTATE CHANGES TO THESE PLANS AS DETERMINED BY THE PLANNING DIRECTOR, DESIGNEE OR PROJECT PLANNER.

SCALE: 1"=50'-0"

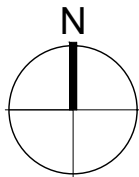

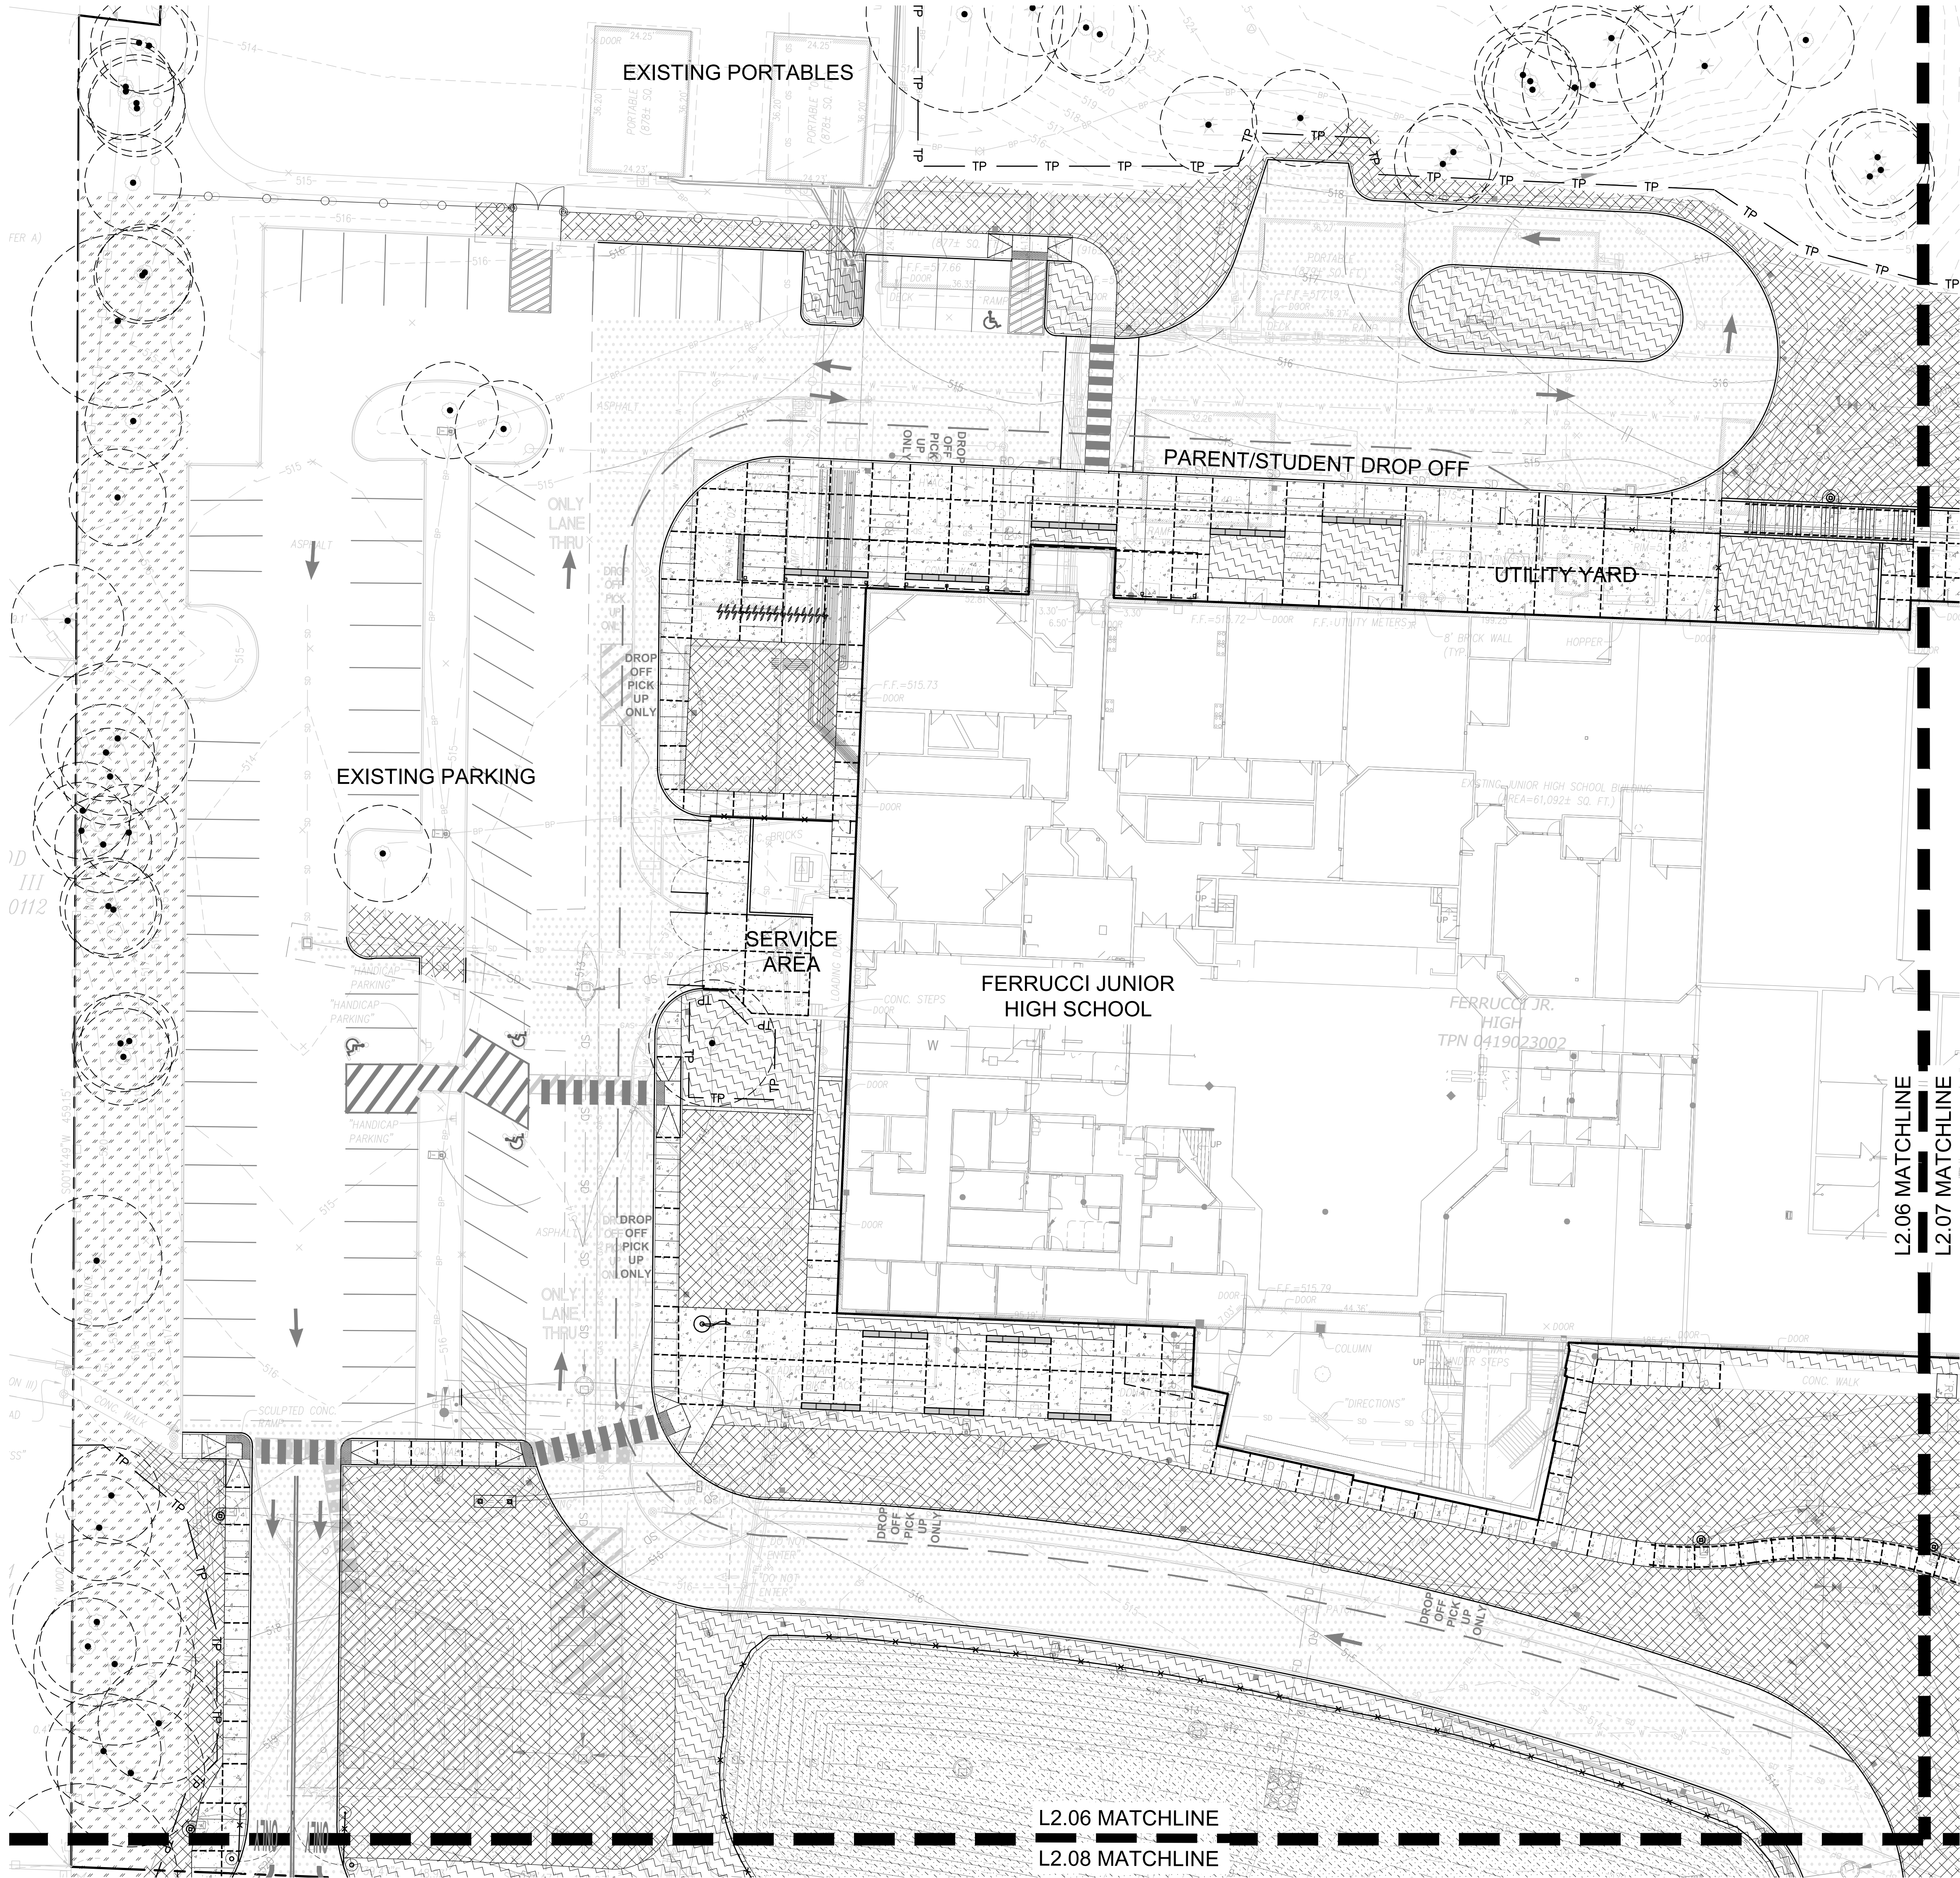

SOIL PLAN LEGEND

SYMBOL	SOIL REQUIREMENTS (DEPTH, TYPE, ETC.)
	NO TOPSOIL, SEE CIVIL PLAN AND SPECS FOR ADDITIONAL REQUIREMENTS
	8" DEPTH IMPORT TOPSOIL, SEE LANDSCAPE PLAN AND SPECS FOR ADDITIONAL REQUIREMENTS
	8" DEPTH IMPORT FIELD TOPSOIL, SEE LANDSCAPE PLAN AND SPECS FOR ADDITIONAL REQUIREMENTS
	8" DEPTH IMPORT TOPSOIL + 3" DEPTH MULCH, SEE LANDSCAPE PLAN AND SPECS FOR ADDITIONAL REQUIREMENTS
	SILVA CELL: 18" DEPTH IMPORT TOPSOIL, SEE LANDSCAPE PLAN AND SPECS FOR ADDITIONAL REQUIREMENTS
	8" DEPTH BIORETENTION SOIL MEDIA, SEE SPECS AND CIVIL PLANS AND DETAIL 9/C3.04 COMPOST AMENDED VEGETATED FILTER STRIP FOR ADDITIONAL REQUIREMENTS
	3" DEPTH MULCH WHERE INVASIVE SPECIES ARE REMOVED (NO GRADING REQUIRED) PER ARBORIST REPORT; APPROXIMATE EXTENTS OF INVASIVE SPECIES SHOWN.

REVISIONS

1 PERMIT REVISIONS	2/19/21
2 PERMIT REVISIONS	3/10/21
3 PERMIT REVISIONS	4/27/21
4 PERMIT REVISIONS	5/10/21

PERMIT RESUBMITTAL

WEISMANDESIGNGROUP

STATE OF WASHINGTON

LANDSCAPE ARCHITECT

3213 WILLOW PARK DR. PUYALLUP, WA 98374

NO. 493 EXP. 4/1/2025

PUYALLUP SCHOOL DISTRICT PROJECT NO. 30-03-19

FERRUCCI JUNIOR HIGH ADDITION

3213 WILLOW PARK DR. PUYALLUP, WA 98374

NAC ARCHITECTURE

nacarchitecture.com

2025 FIRST AVE | SUITE 300

SEATTLE WA 98121

P.206.441.4522

NAC NO	121-19038
DRAWN	CR
CHECKED	NH
DATE	05/10/2021

APPROVED

FINAL LANDSCAPE PLAN

BY: PLANNING DIVISION


May 17, 2021


DATE:

NOTE: THIS APPROVAL IS VOID AFTER 1 YEAR FROM APPROVAL DATE. THE CITY IS NOT RESPONSIBLE FOR ERRORS AND/OR OMISSIONS ON THESE PLANS. FIELD CONDITIONS MAY DICTATE CHANGES TO THESE PLANS AS DETERMINED BY THE PLANNING DIRECTOR, DESIGNER OR PROJECT PLANNER.

Soil Plan
Enlargement

L2.06

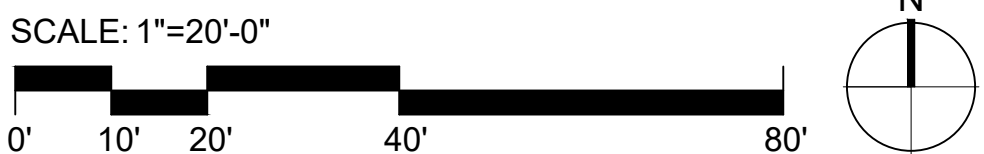

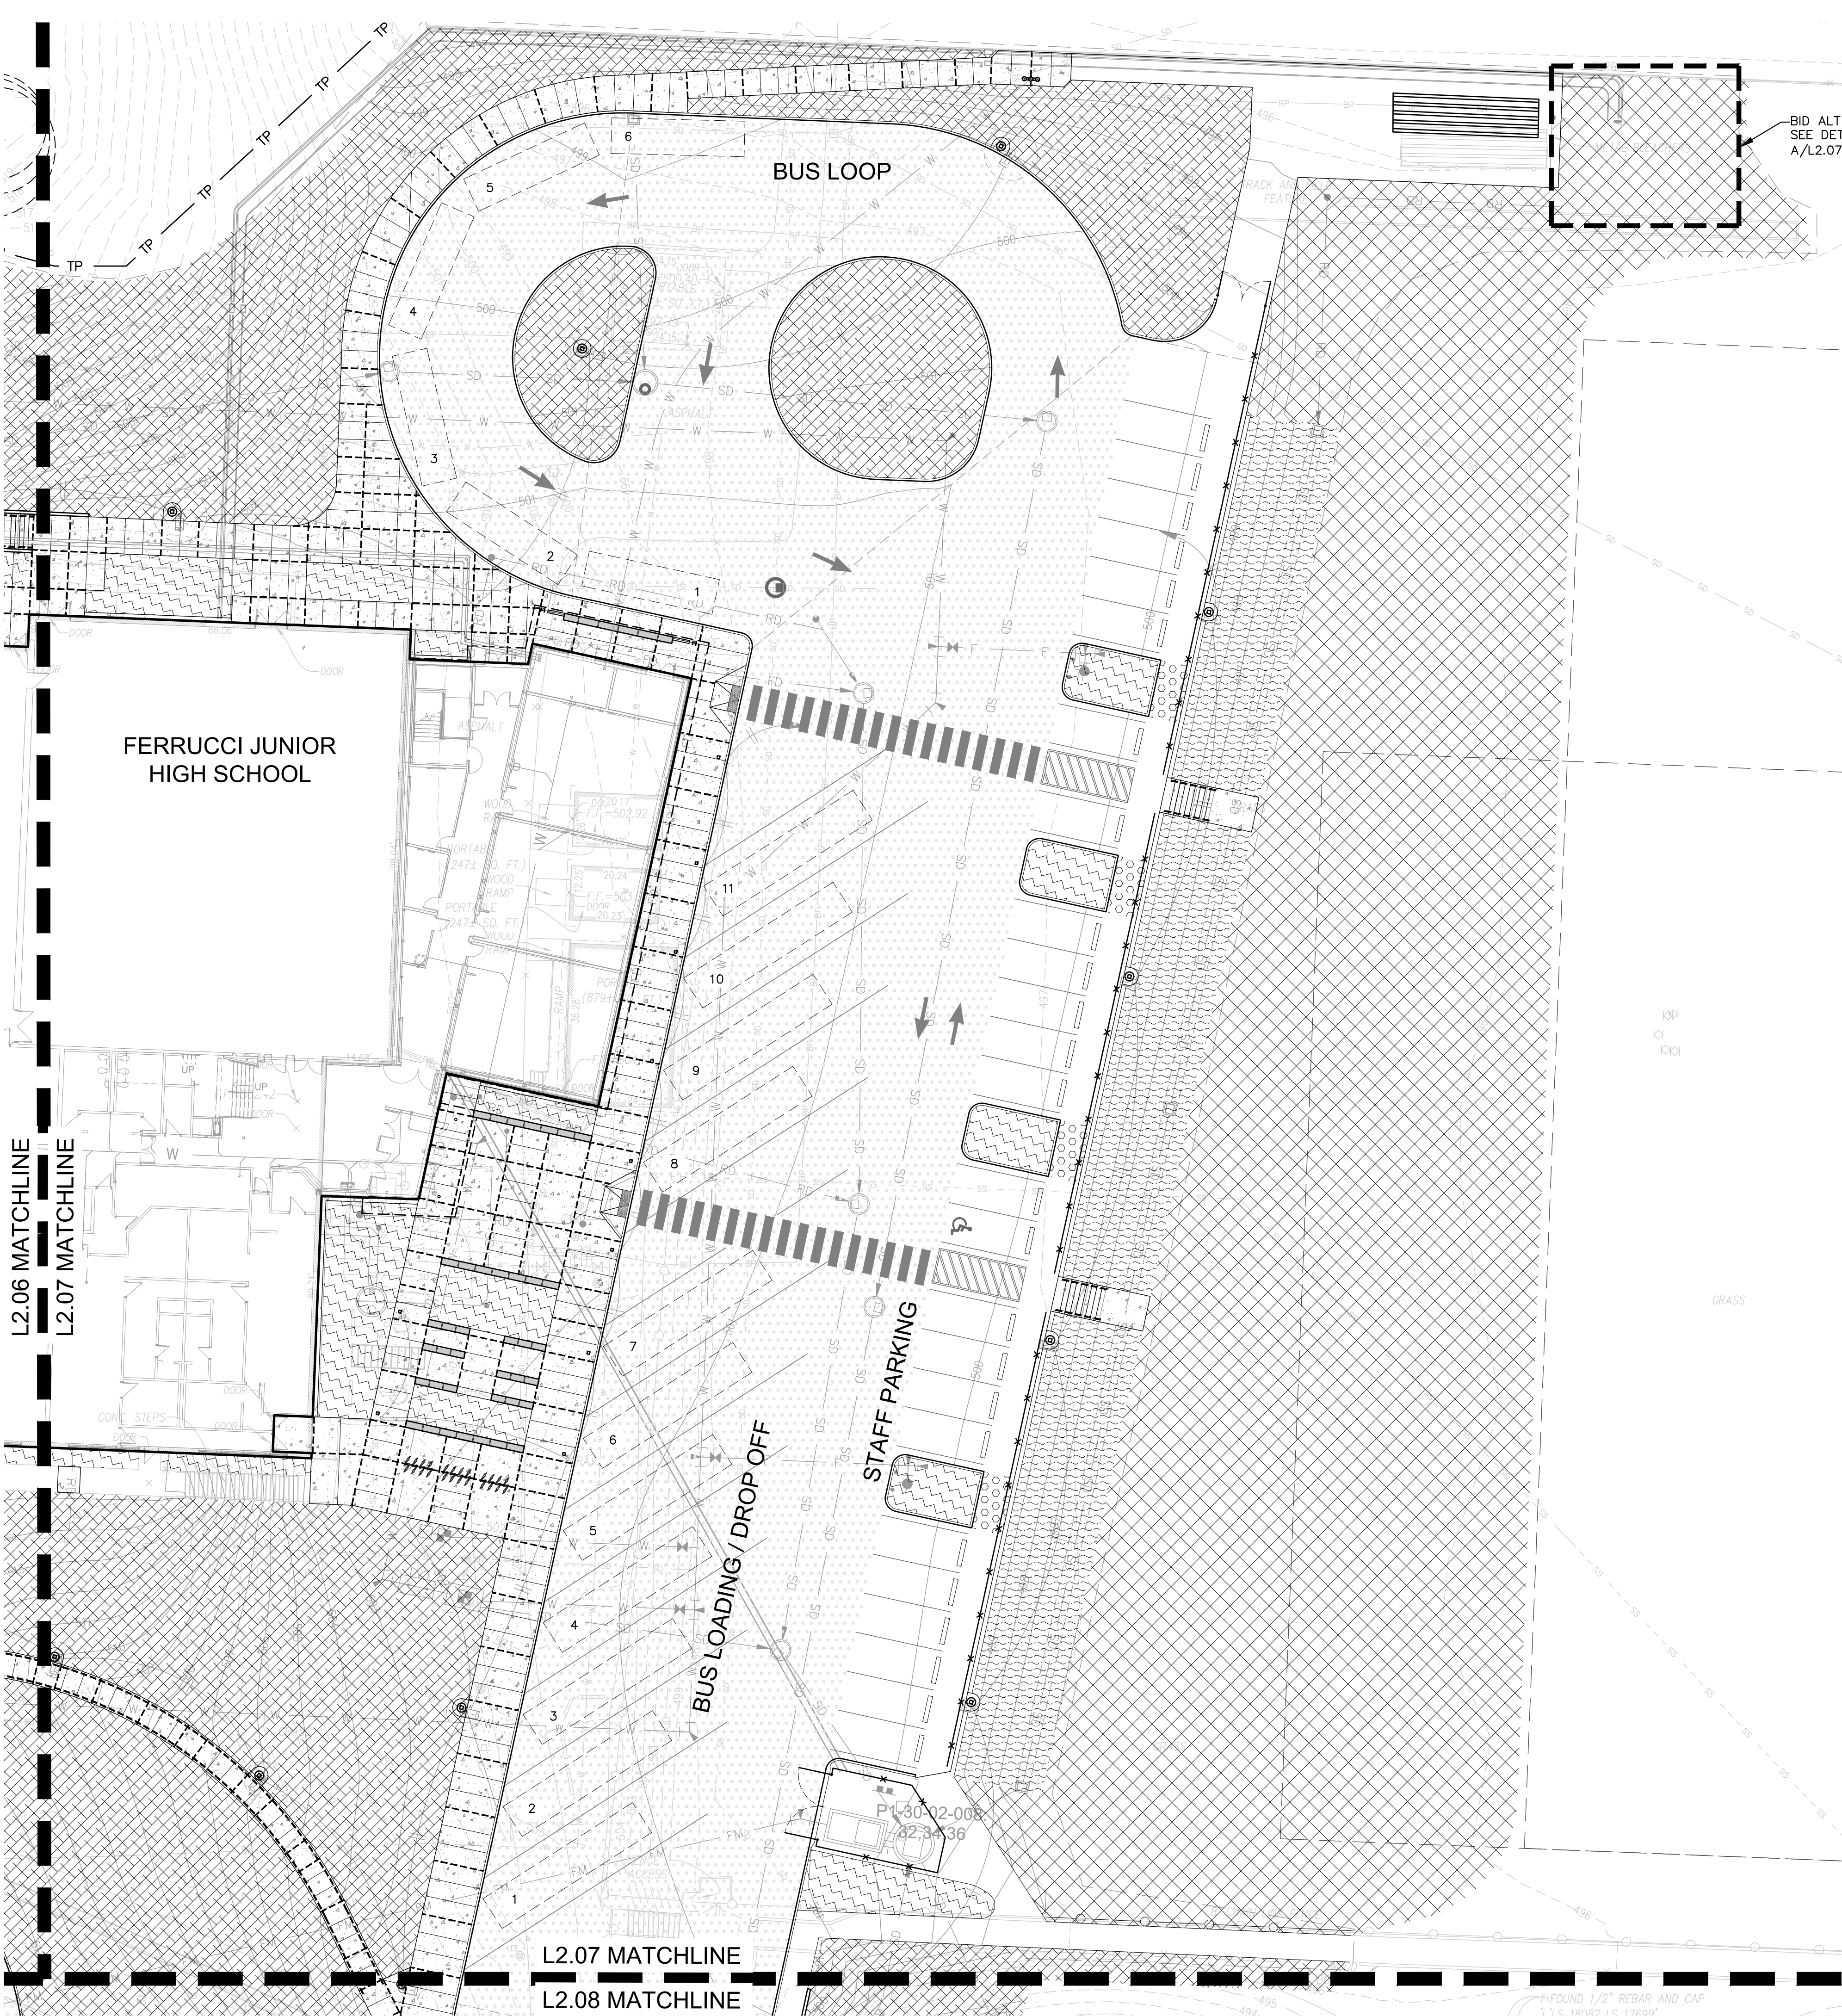

EXISTING ATHLETIC FIELDS

A STORAGE SHED
BID ALT #1

SOIL PLAN LEGEND

SYMBOL	SOIL REQUIREMENTS (DEPTH, TYPE, ETC.)
[Symbol]	NO TOPSOIL, SEE CIVIL PLAN AND SPECS FOR ADDITIONAL REQUIREMENTS
[Symbol]	8" DEPTH IMPORT TOPSOIL, SEE LANDSCAPE PLAN AND SPECS FOR ADDITIONAL REQUIREMENTS
[Symbol]	8" DEPTH IMPORT FIELD TOPSOIL, SEE LANDSCAPE PLAN AND SPECS FOR ADDITIONAL REQUIREMENTS
[Symbol]	8" DEPTH IMPORT TOPSOIL + 3" DEPTH MULCH, SEE LANDSCAPE PLAN AND SPECS FOR ADDITIONAL REQUIREMENTS
[Symbol]	SILVA CELL: 18" DEPTH IMPORT TOPSOIL, SEE LANDSCAPE PLAN AND SPECS FOR ADDITIONAL REQUIREMENTS
[Symbol]	8" DEPTH BIORETENTION SOIL MEDIA, SEE SPECS AND CIVIL PLANS AND DETAIL 9/C3.04 COMPOST AMENDED VEGETATED FILTER STRIP FOR ADDITIONAL REQUIREMENTS
[Symbol]	3" DEPTH MULCH WHERE INVASIVE SPECIES ARE REMOVED (NO GRADING REQUIRED) PER ARBORIST REPORT; APPROXIMATE EXTENTS OF INVASIVE SPECIES SHOWN.



APPROVED
FINAL LANDSCAPE PLAN

BY: PLANNING DIVISION
May 17, 2021

DATE:

NOTE: THIS APPROVAL IS VOID AFTER 1 YEAR FROM APPROVAL DATE.
THE CITY IS NOT RESPONSIBLE FOR ERRORS AND/OR OMISSIONS ON THESE PLANS. FIELD CONDITIONS MAY DICTATE CHANGES TO THESE PLANS AS DETERMINED BY THE PLANNING DIRECTOR, DESIGNER OR PROJECT PLANNER.

SCALE: 1"=20'-0"

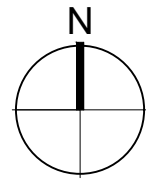 

REVISIONS

1 PERMIT REVISIONS	2/19/21
2 PERMIT REVISIONS	3/10/21
3 PERMIT REVISIONS	4/27/21
4 PERMIT REVISIONS	5/10/21

WEISMANDESIGNGROUP

LANDSCAPE ARCHITECTURE

2021 A LICENSED LANDSCAPE ARCHITECT

2021 A LICENSED LANDSCAPE ARCHITECT

2021 A LICENSED LANDSCAPE ARCHITECT

STATE OF WASHINGTON

NICHOLAS PHAGAN

LANDSCAPE ARCHITECT

NO. 93 EXP. 4/1/2025

PUYALLUP SCHOOL DISTRICT PROJECT NO. 30-03-19

FERRUCCI JUNIOR HIGH ADDITION

3213 WILDWOOD PARK DR. PUYALLUP, WA 98374

NAC

ARCHITECTURE

nacarchitecture.com

2025 FIRST AVE | SUITE 300
SEATTLE WA 98121
P:206.441.4522

NAC NO 121-19038


DRAWN CR

CHECKED NH

DATE 05/10/2021

Soil Plan
Enlargement

L2.07

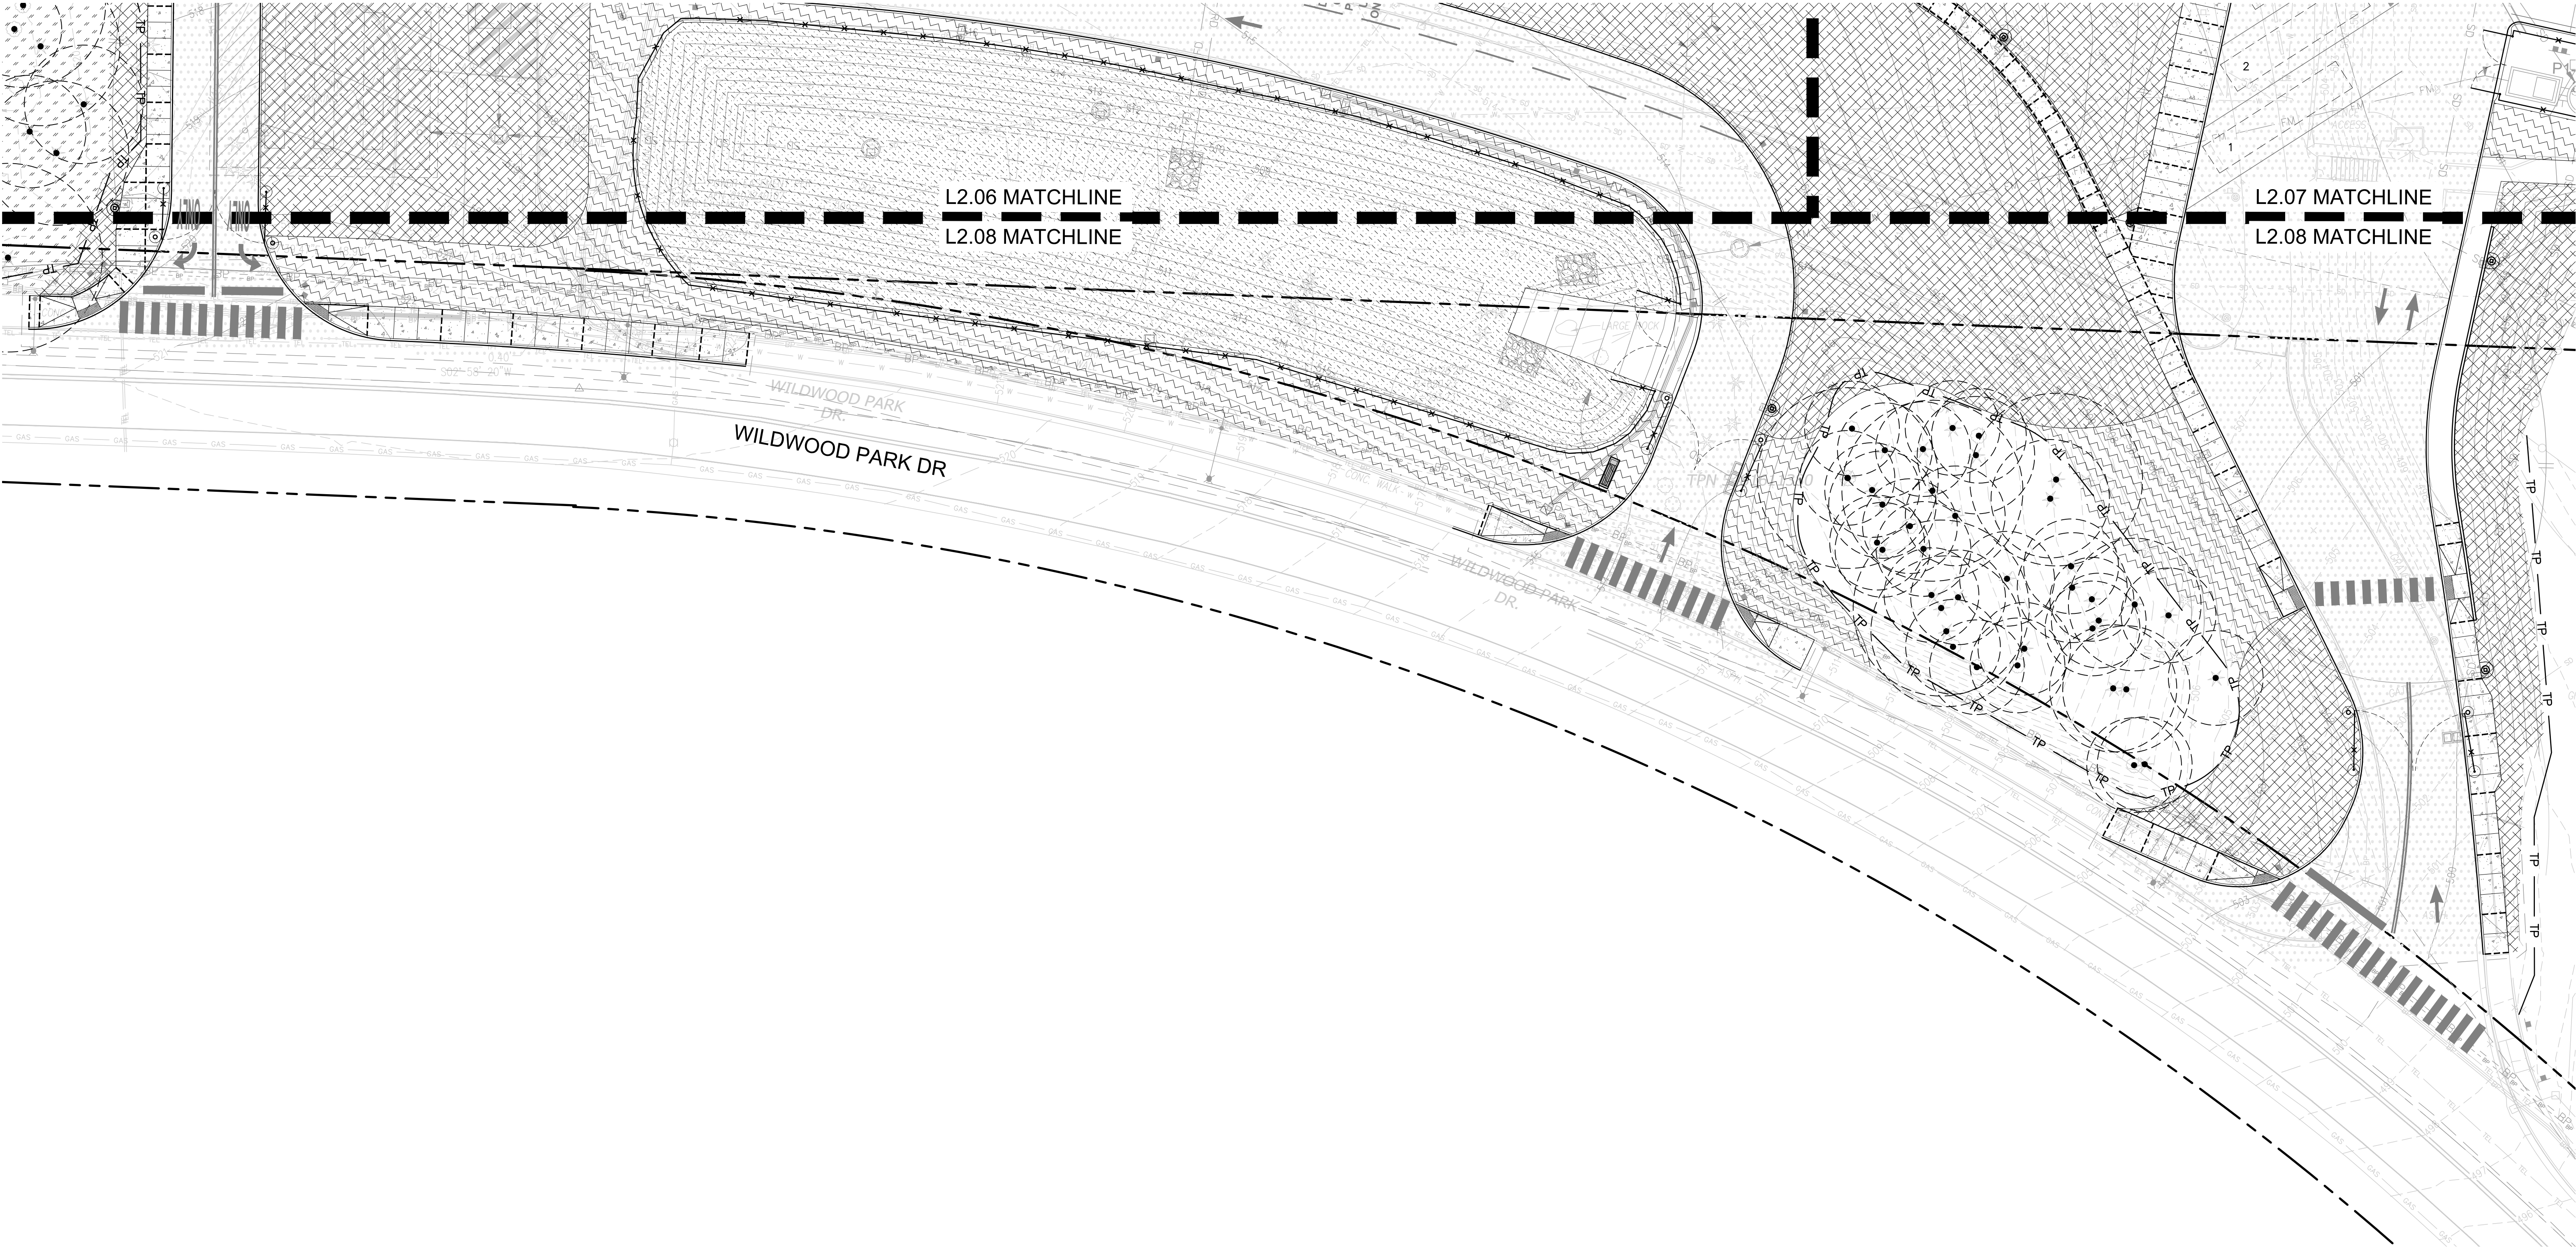

SOIL PLAN LEGEND	
SYMBOL	SOIL REQUIREMENTS (DEPTH, TYPE, ETC.)
	NO TOPSOIL, SEE CIVIL PLAN AND SPECS FOR ADDITIONAL REQUIREMENTS
	8" DEPTH IMPORT TOPSOIL, SEE LANDSCAPE PLAN AND SPECS FOR ADDITIONAL REQUIREMENTS
	8" DEPTH IMPORT FIELD TOPSOIL, SEE LANDSCAPE PLAN AND SPECS FOR ADDITIONAL REQUIREMENTS
	8" DEPTH IMPORT TOPSOIL + 3" DEPTH MULCH, SEE LANDSCAPE PLAN AND SPECS FOR ADDITIONAL REQUIREMENTS
	SILVA CELL: 18" DEPTH IMPORT TOPSOIL, SEE LANDSCAPE PLAN AND SPECS FOR ADDITIONAL REQUIREMENTS
	8" DEPTH BIORETENTION SOIL MEDIA, SEE SPECS AND CIVIL PLANS AND DETAIL 9/C3.04 COMPOST AMENDED VEGETATED FILTER STRIP FOR ADDITIONAL REQUIREMENTS
	3" DEPTH MULCH WHERE INVASIVE SPECIES ARE REMOVED (NO GRADING REQUIRED) PER ARBORIST REPORT; APPROXIMATE EXTENTS OF INVASIVE SPECIES SHOWN.

APPROVED

FINAL LANDSCAPE PLAN


BY:

PLANNING DIVISION

May 17, 2021

DATE:

NOTE: THIS APPROVAL IS VOID AFTER 1 YEAR FROM APPROVAL DATE. THE CITY IS NOT RESPONSIBLE FOR ERRORS AND/OR OMISSIONS ON THESE PLANS. FIELD CONDITIONS MAY DICTATE CHANGES TO THESE PLANS AS DETERMINED BY THE PLANNING DIRECTOR, DESIGNER OR PROJECT PLANNER.

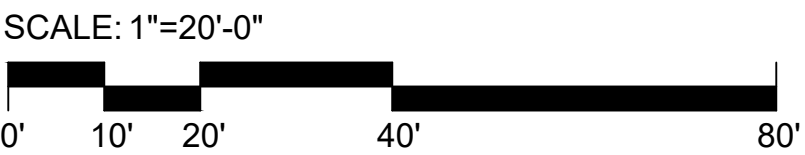

REVISIONS

1	PERMIT REVISIONS	2/19/21
2	PERMIT REVISIONS	3/10/21
3	PERMIT REVISIONS	4/27/21
4	PERMIT REVISIONS	5/10/21

PERMIT RESUBMITTAL

WEISMANDESIGNGROUP

2021 A LICENSED BY THE STATE OF WASHINGTON LANDSCAPE ARCHITECTURE

STATE OF WASHINGTON LANDSCAPE ARCHITECTURE

PUYALLUP SCHOOL DISTRICT PROJECT NO. 30-03-19

FERRUCCI JUNIOR HIGH ADDITION

3213 WILDWOOD PARK DR. PUYALLUP, WA 98374

NAC ARCHITECTURE

nacarchitecture.com

2025 FIRST AVE | SUITE 300 SEATTLE WA 98121 P:206.441.4522

NAC NO 121-19038


DRAWN CR

CHECKED NH

DATE 05/10/2021

Soil Plan Enlargement

L2.08

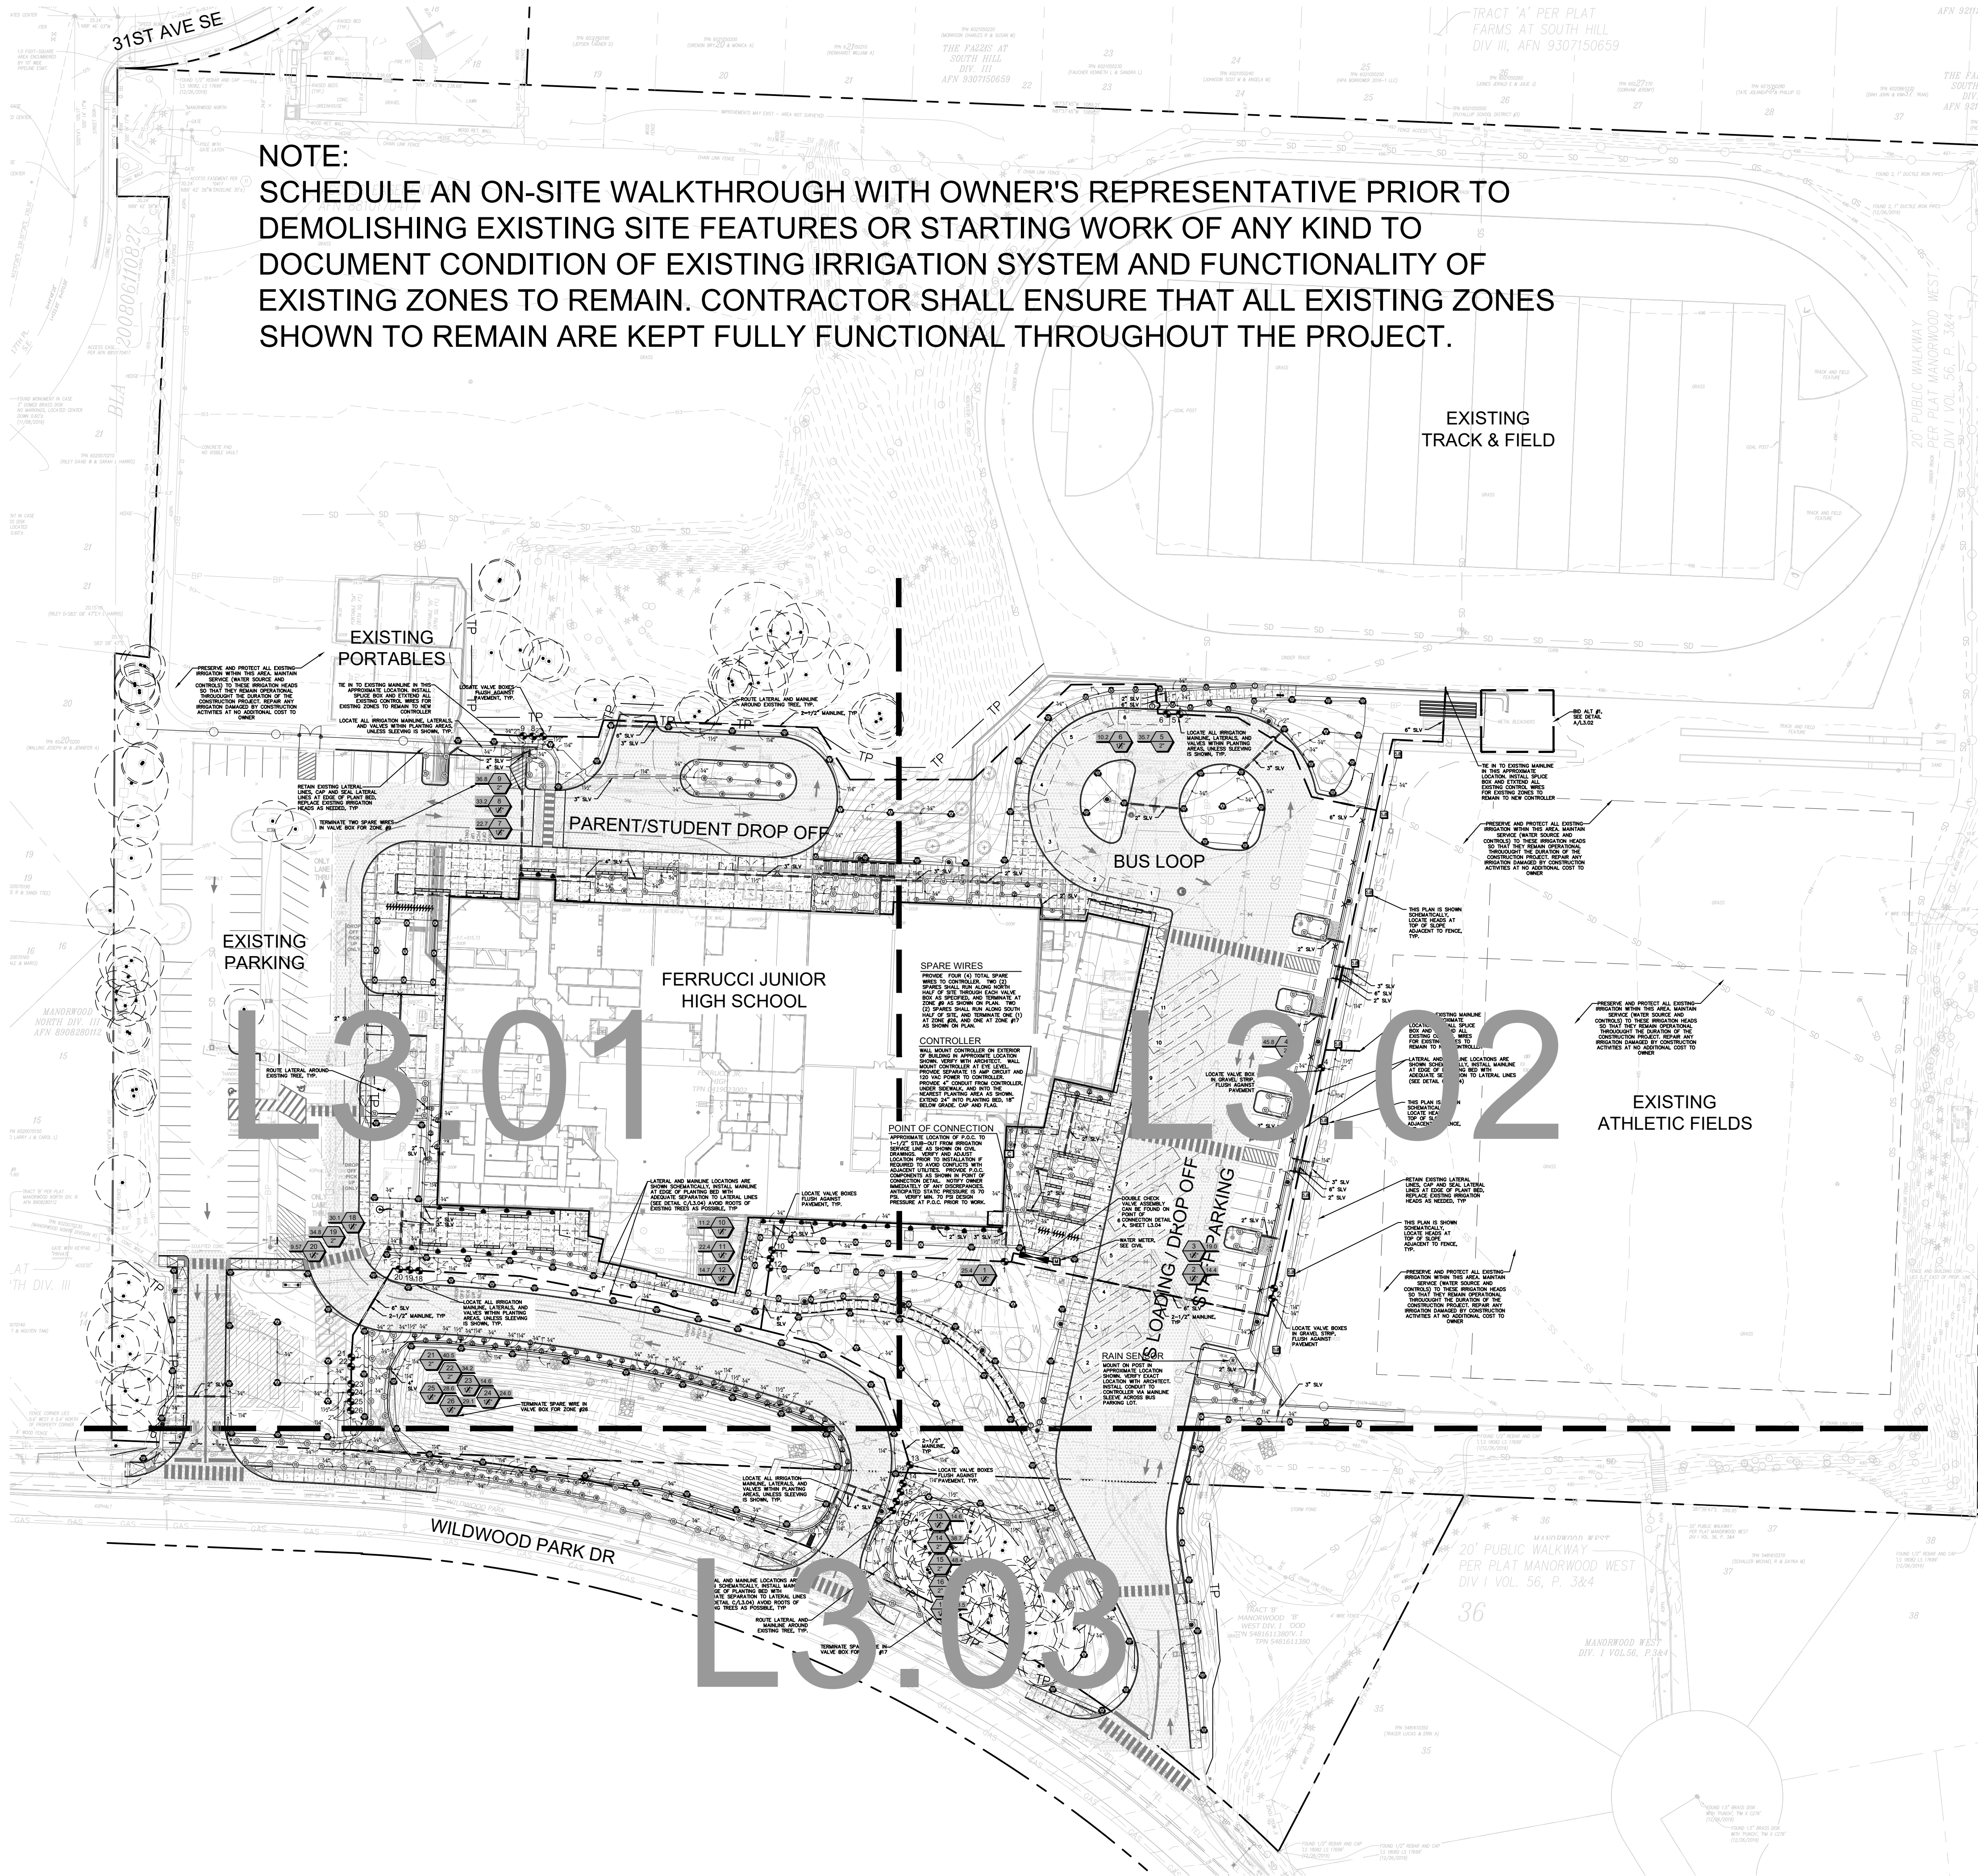

NOTE:
SCHEDULE AN ON-SITE WALKTHROUGH WITH OWNER'S REPRESENTATIVE PRIOR TO DEMOLISHING EXISTING SITE FEATURES OR STARTING WORK OF ANY KIND TO DOCUMENT CONDITION OF EXISTING IRRIGATION SYSTEM AND FUNCTIONALITY OF EXISTING ZONES TO REMAIN. CONTRACTOR SHALL ENSURE THAT ALL EXISTING ZONES SHOWN TO REMAIN ARE KEPT FULLY FUNCTIONAL THROUGHOUT THE PROJECT.

EXISTING
TRACK & FIELD

EXISTING
PORTABLES

PARENT/STUDENT DROP OFF
BUS LOOP
FERRUCCI JUNIOR
HIGH SCHOOL

EXISTING
PARKING

EXISTING
ATHLETIC FIELDS

WILDWOOD PARK DR

20' PUBLIC WALKWAY
PER PLAT MANORWOOD WEST
DIV I VOL 56, P. 3&4

IRRIGATION NOTES:

- ADJUST ALL IRRIGATION HEADS TO PROVIDE MAXIMUM COVERAGE, MINIMUM OVERSPRAY, AND NO FOGGING. SET ALL HEADS BACK FROM CURBS, PAVING, AND WALLS. SPRINKLER HEADS SHALL BE INSTALLED WITH 6" OFFSET FROM BACK OF PAVING OR CURB EDGES, AND 12" OFFSET WHERE CAR BUMPERS WILL OVERHANG.
- LOCATION OF IRRIGATION MAINLINE, LATERALS, AND SLEEVING ARE SCHEMATIC ONLY, AND SHALL OCCUR IN PLANTING AREAS UNLESS SLEEVING IS SHOWN. IF SLEEVES ARE SHOWN THEY ARE TO BE STRAIGHT RUNS, TYP. MAKE MINOR CHANGES TO COORDINATE WITH ACTUAL AS-BUILT DIMENSIONS AND CONDITIONS.
- VALVE BOXES SHALL BE LOCATED IN SHRUB PLANTING AREAS ONLY. LOCATE IN APPROXIMATE LOCATIONS AS SHOWN ON PLAN.
- SEE CIVIL PLANS FOR LOCATION OF IRRIGATION STUB-OUT FROM 1-1/2" METER.
- ANTICIPATED AVAILABLE STATIC WATER PRESSURE IS +/-70 PSI, AS PROVIDED BY CITY OF PUYALLUP ON 1/8/2021. VERIFY EXACT PRESSURE AT POINT OF CONNECTION PRIOR TO START OF WORK.
- THE IRRIGATION SYSTEM HAS BEEN DESIGNED WITH SEPARATE HYDROZONES ACCORDING TO THE NEEDS OF THE PLANT MATERIAL. THE IRRIGATION SYSTEM HAS BEEN DESIGNED TO PROVIDE A MINIMUM AVERAGE DISTRIBUTION UNIFORMITY OF 0.825. THE IRRIGATION SYSTEM HAS BEEN DESIGNED TO AVOID RUNOFF, LOW HEAD DRAINAGE, AND OVERSPRAY. AVOID IRRIGATION DURING TIMES OF HIGH WINDS, WHEN RAINING, OR DURING THE MIDDLE OF THE DAY.
- LATERAL PIPE SIZE SHALL BE AS NOTED ON PLAN. UNLABELED SECTIONS SHALL MATCH THE SIZE NOTED OF THE ADJACENT UPSTREAM PIPE. MINIMUM PIPE SIZE AT END OF LATERAL RUNS SHALL BE 3/4".
- WHERE IRRIGATION PIPING IS SHOWN ADJACENT OR UNDER EXISTING TREES, MAKE MINOR ROUTE ADJUSTMENTS TO AVOID TRENCHING THROUGH LARGE TREE ROOTS. REFER TO SPECIFICATION SECTION 328000 FOR FURTHER INSTRUCTIONS.
- REFER TO IRRIGATION SPECIFICATION FOR ADDITIONAL REQUIREMENTS.

IRRIGATION NOTES (CONTINUED):

- CONSTRUCTION OF THE IMPROVEMENTS SHOWN ON THIS PLAN REQUIRE CONNECTIONS TO, AND PARTIAL DEMOLITION OF THE EXISTING IRRIGATION SYSTEM. UNDER THIS CONTRACT MAKE ANY REQUIRED MODIFICATIONS TO LAYOUT SHOWN TO CONFORM TO ACTUAL AS-BUILT CONDITIONS OF EXISTING SYSTEM AT NO ADDITIONAL COST.
- PRIOR TO ANY WORK, SCHEDULE A SITE VISIT WITH THE OWNER'S REPRESENTATIVE AND GENERAL CONTRACTOR TO SURVEY THE EXISTING SYSTEM. OPERATE THE ENTIRE SYSTEM FROM CONTROLLER AND DOCUMENT ON A PLAN ANY NONFUNCTIONING ZONES OR AREAS WITHIN AND OUTSIDE THE LIMITS OF WORK. THIS WALK THROUGH WILL BE THE BASIS OF AN UNDERSTANDING BETWEEN THE GENERAL CONTRACTOR AND THE OWNER AS TO THE STATUS OF THE SYSTEM PRIOR TO THE CONSTRUCTION PROJECT. REPAIR ANY SYSTEMS DAMAGED DURING CONSTRUCTION TO RESTORE THE SYSTEM TO AT LEAST THE STANDARD REVIEWED AT THE TIME OF WALK THROUGH. PREPARE A PROPOSAL TO THE GENERAL CONTRACTOR FOR ANY ADDITIONAL WORK OUTSIDE OF THE SCOPE OF WORK SHOWN ON THESE DRAWINGS, FOR REPAIR AT THE OWNER'S OPTION.
- PROVIDE TEMPORARY CONTINUOUS SERVICE DURING THE DURATION OF THE CONSTRUCTION PROJECT TO WATER ALL EXISTING AREAS THAT MAY BE AFFECTED DURING CONSTRUCTION. HAND WATER ANY AREAS TEMPORARILY THAT DO NOT RECEIVE WATER DURING PROJECT DURATION.
- REMOVE ALL IRRIGATION PIPING, SLEEVING OR HEADS IN AREAS TO BE MODIFIED. EXISTING WIRING MAY BE EXTENDED PROVIDED THAT SPLICES ARE LOCATED ON THE AS-BUILT AND INSTALLED IN A VALVE BOX USING WATER TIGHT CONNECTORS AS SPECIFIED. IRRIGATION HEADS MAY BE RE-USED PROVIDED THAT THEY ARE THE SAME AS SPECIFIED FOR THE NEW WORK AND THAT THEY ARE IN PERFECT OPERATING CONDITION. IRRIGATION PIPING MAY NOT BE RE-USED.
- DURING INSTALLATION OF THE WORK BY GENERAL OR SUBCONTRACTORS, NOTE THE LOCATION OF ANY EXISTING INFRASTRUCTURE ENCOUNTERED AND CLEARLY NOTE ON NEW RECORD DRAWINGS. NOTIFY THE OWNER OF ANY DAMAGE AND REPAIR DAMAGE IMMEDIATELY.
- THE LOCATION OF IRRIGATION MAINLINE, LATERAL, SLEEVING, AND VALVES ARE SCHEMATIC ONLY AND SHALL OCCUR IN PLANTING AREAS UNLESS SLEEVING IS SHOWN. MAKE MINOR ADJUSTMENTS AS REQUIRED TO COORDINATE WITH AS-BUILT DIMENSIONS AND CONDITIONS.
- WHERE SLEEVING IS REQUIRED ACROSS EXISTING ASPHALT, SAW CUT AND EXCAVATE A SMOOTH, STRAIGHT EVEN TRENCH. AFTER INSTALLING THE PIPING OR WIRING, REPAIR ALL PAVING IN ACCORDANCE WITH CIVIL PLANS AND DETAILS. PROVIDE COMPACTION CONSISTENT WITH SURROUNDING AREA AND COORDINATE ALL WORK WITH GENERAL CONTRACTOR.
- IDENTIFY WIRING RUNS FROM EXISTING CONTROLLER TO ABANDONED ZONES AND PROVIDE ONE LOCATION FOR A SPLICE BOX FOR THESE WIRES. VERIFY EXISTING CONTROLLER LOCATION PRIOR TO WORK. VERIFY EXTRA SPARE WIRES AS AVAILABLE FOR USE.
- AFTER CONNECTION TO THE SITE MAINLINE OR LATERALS AND BEFORE PLACEMENT OF HEADS, FLUSH THE ENTIRE SYSTEM IN ACCORDANCE WITH THE SPECIFICATIONS INSURING THAT THERE ARE NO CONTAMINANTS WHATSOEVER IN THE NEW OR EXISTING PIPING.
- AFTER INSTALLATION OF THE NEW WORK, RUN THE ENTIRE SYSTEM FROM THE CONTROLLER TO MAKE SURE THERE IS WIRING VALVES AND SUFFICIENT FLOW TO ALL ZONES. FLAG ZONE NUMBERS ON BOTH SIDES OF ANY SPLICES IN VALVE BOX, AND AT CONNECTIONS TO EXISTING WIRING WHICH IS SHORTED, DAMAGED WITH NEW WIRE AS SPECIFIED IN PVC SLEEVE, AT CODE SPECIFIED DEPTH. IF NOT FEASIBLE, SUBMIT REQUEST TO USE DOUBLER BY TRANSITIONAL SYSTEM MFG. CO., TEL. (530) 751-2610.
- REPAIR ANY DAMAGE TO LANDSCAPE THROUGHOUT SITE, EVEN BEYOND LIMITS OF WORK IF DAMAGE CAUSED BY CONTRACTORS OPERATIONS, INSTALLATION OR FAILURE TO ADHERE TO REQUIREMENTS NOTED ABOVE.
- REFER TO IRRIGATION SPECIFICATION FOR ADDITIONAL REQUIREMENTS.

Irrigation sheets reviewed by Engineering for backflow prevention only. Not an approval of design

APPROVED
FINAL LANDSCAPE PLAN


BY: _____
PLANNING DIVISION

DATE: _____

NOTE: THIS APPROVAL IS VOID AFTER 1 YEAR FROM APPROVAL DATE.
THE CITY IS NOT RESPONSIBLE FOR ERRORS AND/OR OMISSIONS ON THESE PLANS. FIELD CONDITIONS MAY DICTATE CHANGES TO THESE PLANS AS DETERMINED BY THE PLANNING DIRECTOR, DESIGNER OR PROJECT PLANNER.

SEE L3.04-5 FOR IRRIGATION SCHEDULE AND DETAILS.

SCALE: 1"=50'-0"

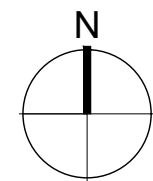

REVISIONS

1	PERMIT REVISIONS	2/19/21
2	PERMIT REVISIONS	3/10/21
3	PERMIT REVISIONS	4/27/21
4	PERMIT REVISIONS	5/10/21

PERMIT RESUBMITTAL

WEISMANDESIGNGROUP

STATE OF WASHINGTON
NICHOLAS P. HARRIS
LANDSCAPE ARCHITECT
NO. 353 EXP. 4/1/2025

PUYALLUP SCHOOL DISTRICT PROJECT NO. 30-03-19

FERRUCCI JUNIOR HIGH ADDITION

3213 WILDWOOD PARK DR. PUYALLUP, WA 98374

NAC
ARCHITECTURE
nacarchitecture.com


2025 FIRST AVE | SUITE 300
SEATTLE WA 98121
P. 206.441.4522

NAC NO 121-19038
DRAWN CR
CHECKED NH
DATE 05/10/2021

Overall
Irrigation
Plan

L3.00

© 2021 NAC, INC.

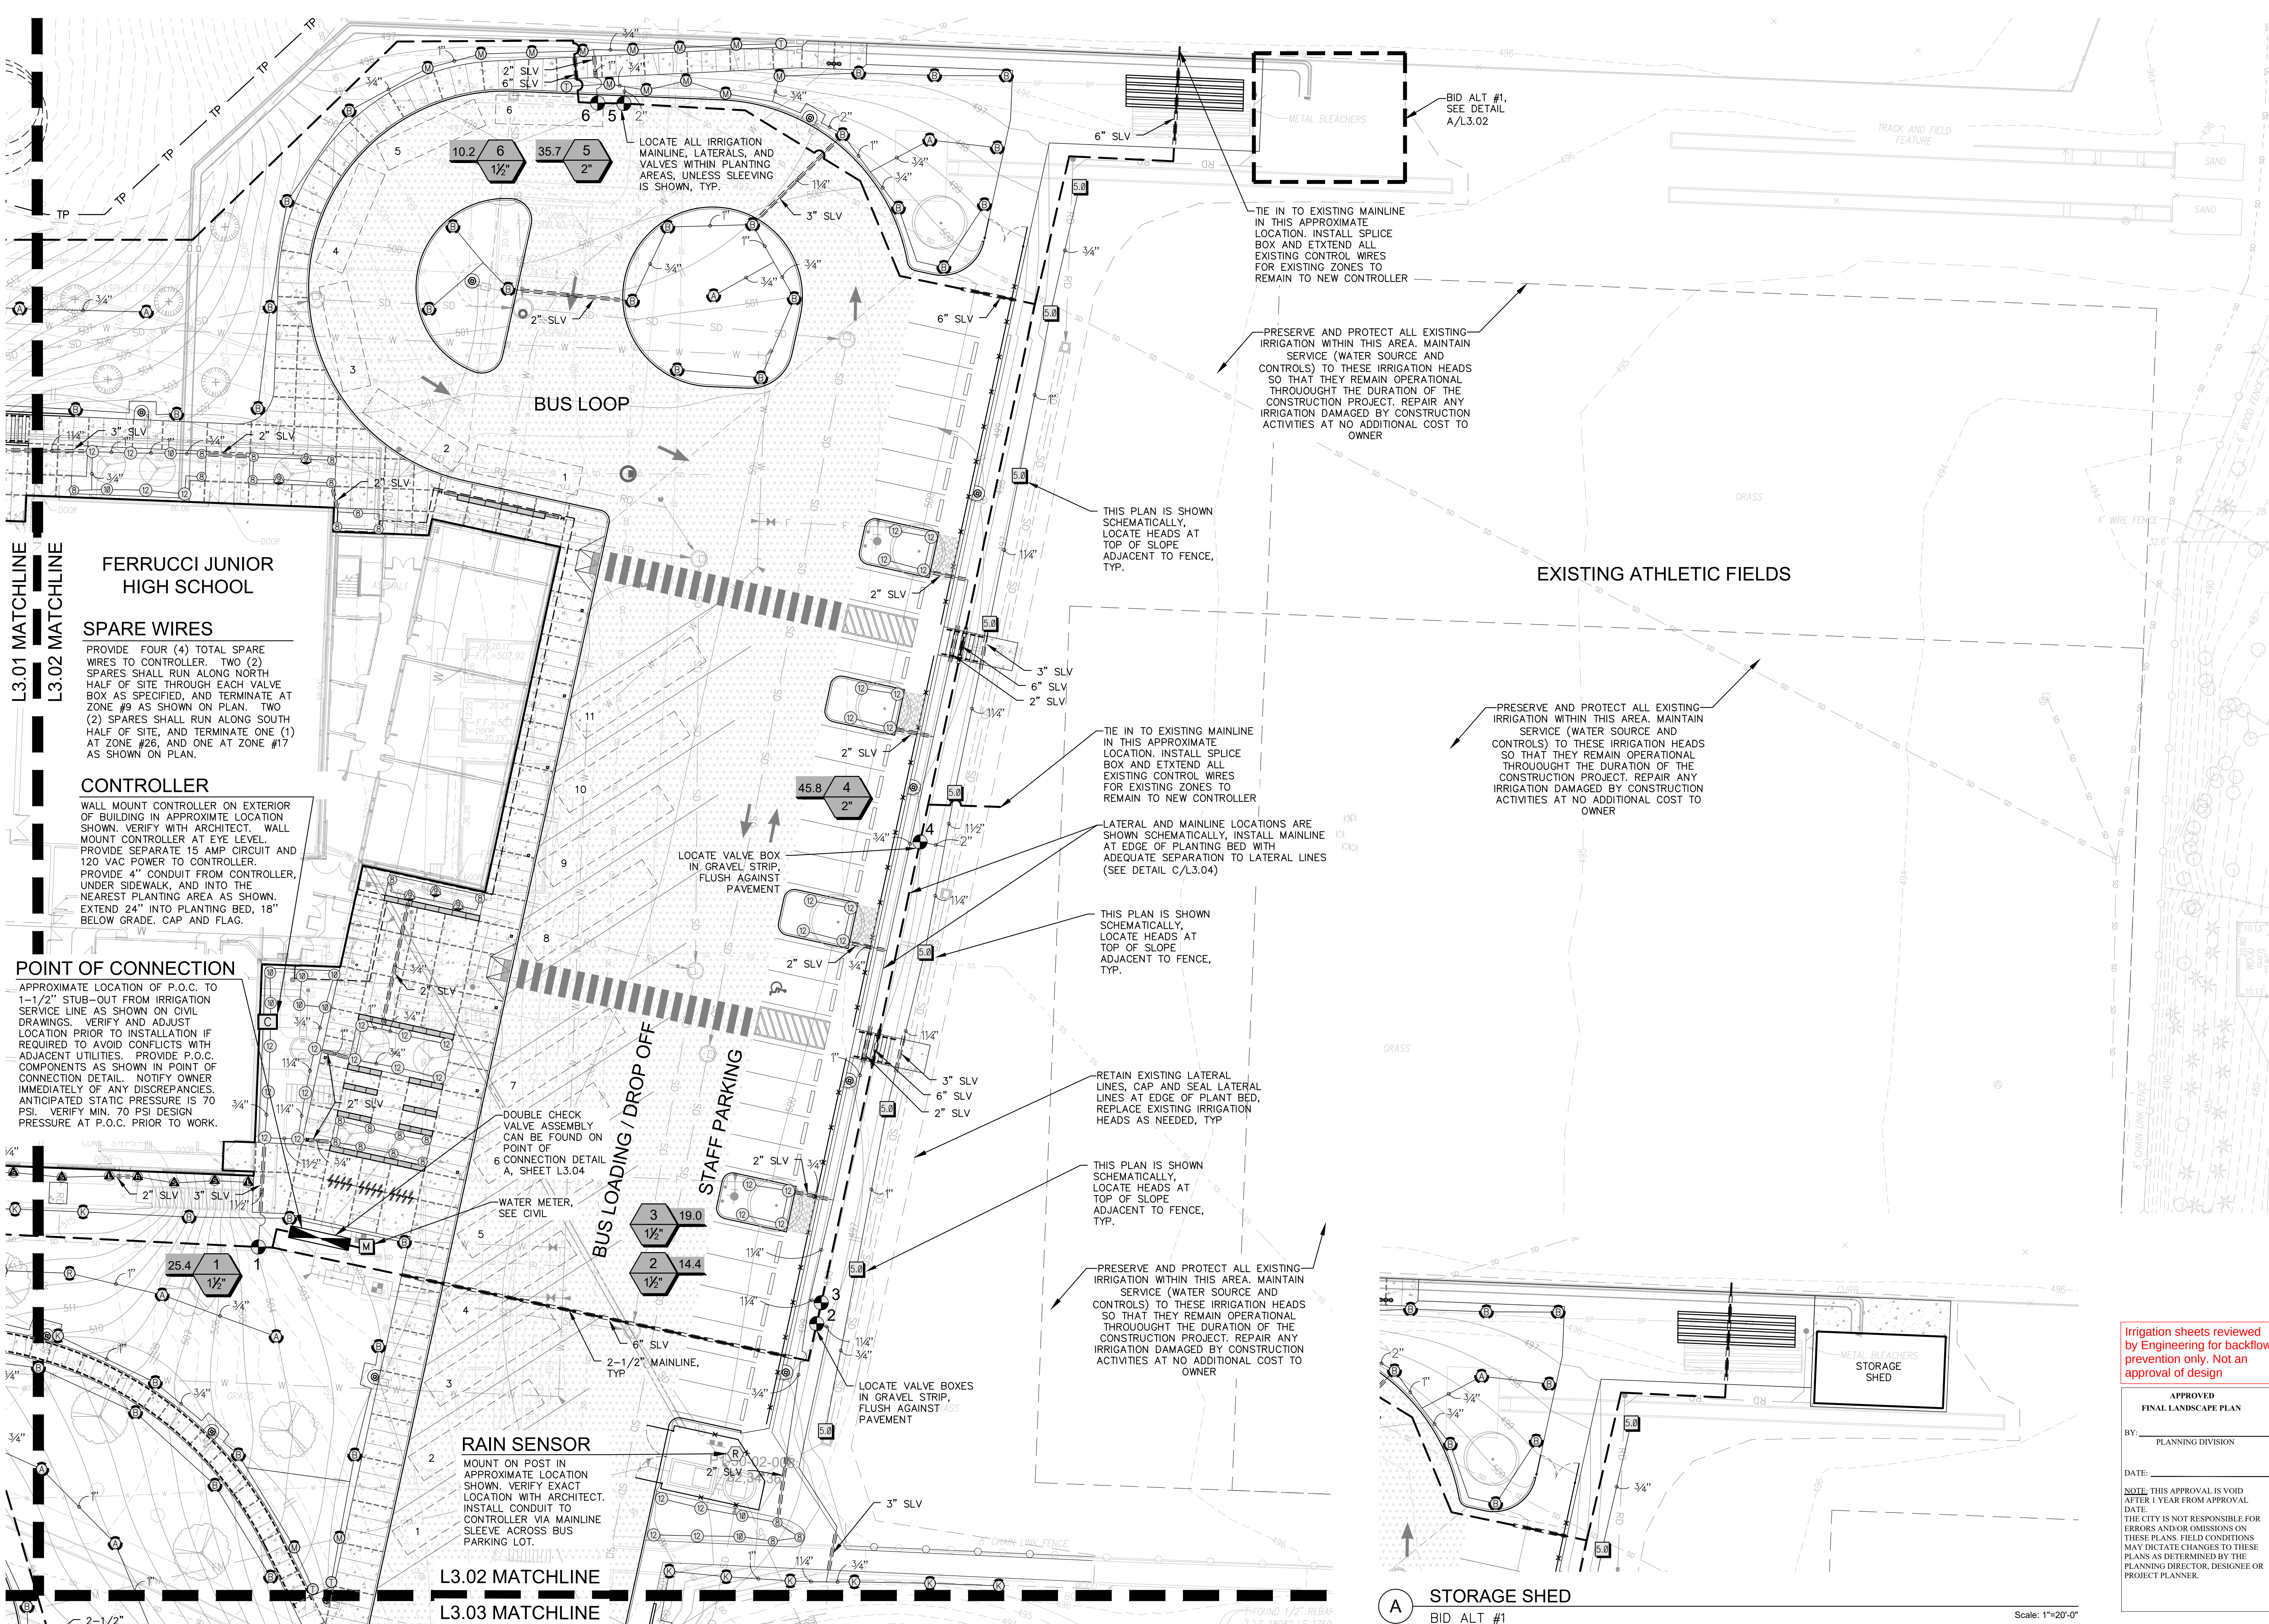

L3.01 MATCHLINE
L3.02 MATCHLINE

FERRUCCI JUNIOR HIGH SCHOOL

SPARE WIRES

PROVIDE FOUR (4) TOTAL SPARE WIRES TO CONTROLLER. TWO (2) SPARES SHALL RUN ALONG NORTH HALF OF SITE THROUGH EACH VALVE BOX AS SPECIFIED, AND TERMINATE AT ZONE #9 AS SHOWN ON PLAN. TWO (2) SPARES SHALL RUN ALONG SOUTH HALF OF SITE, AND TERMINATE ONE (1) AT ZONE #26, AND ONE AT ZONE #17 AS SHOWN ON PLAN.

CONTROLLER

WALL MOUNT CONTROLLER ON EXTERIOR OF BUILDING IN APPROXIMATE LOCATION SHOWN. VERIFY WITH ARCHITECT. WALL MOUNT CONTROLLER AT EYE LEVEL. PROVIDE SEPARATE 15 AMP CIRCUIT AND 120 VAC POWER TO CONTROLLER. PROVIDE 4" CONDUIT FROM CONTROLLER, UNDER SIDEWALK, AND INTO THE NEAREST PLANTING AREA AS SHOWN. EXTEND 24" INTO PLANTING BED, 18" BELOW GRADE. CAP AND FLAG.

POINT OF CONNECTION

APPROXIMATE LOCATION OF P.O.C. TO 1-1/2" STUB-OUT FROM IRRIGATION SERVICE LINE AS SHOWN ON CIVIL DRAWINGS. VERIFY AND ADJUST LOCATION PRIOR TO INSTALLATION IF REQUIRED TO AVOID CONFLICTS WITH ADJACENT UTILITIES. PROVIDE P.O.C. COMPONENTS AS SHOWN IN POINT OF CONNECTION DETAIL. NOTIFY OWNER IMMEDIATELY OF ANY DISCREPANCIES. ANTICIPATED STATIC PRESSURE IS 70 PSI. VERIFY MIN. 70 PSI DESIGN PRESSURE AT P.O.C. PRIOR TO WORK.

RAIN SENSOR

MOUNT ON POST IN APPROXIMATE LOCATION SHOWN. VERIFY EXACT LOCATION WITH ARCHITECT. INSTALL CONDUIT TO CONTROLLER VIA MAINLINE SLEEVE ACROSS BUS PARKING LOT.



L3.02 MATCHLINE
L3.03 MATCHLINE

A STORAGE SHED
BID ALT #1

Irrigation sheets reviewed by Engineering for backflow prevention only. Not an approval of design

APPROVED
FINAL LANDSCAPE PLAN
BY: PLANNING DIVISION
DATE:
NOTE: THIS APPROVAL IS VOID AFTER 1 YEAR FROM APPROVAL DATE. THE CITY IS NOT RESPONSIBLE FOR ERRORS AND/OR OMISSIONS ON THESE PLANS. FIELD CONDITIONS MAY DICTATE CHANGES TO THESE PLANS AS DETERMINED BY THE PLANNING DIRECTOR, DESIGNEE OR PROJECT PLANNER.

SCALE: 1"=20'-0"

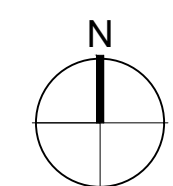 

REVISONS

1 PERMIT	2/19/21
2 PERMIT	3/10/21
3 PERMIT	4/27/21
4 PERMIT	5/10/21

PERMIT
RESUBMITTAL

WEISMANDESIGNGROUP
2025 1st AVE | SUITE 300
SEATTLE WA 98121
P: 206.441.4522

STATE OF WASHINGTON
LANDSCAPE ARCHITECT
NICHOLAS P. HARRIS
NO. 93 EXP. 4/1/2025


PUYALLUP SCHOOL DISTRICT PROJECT NO. 30-03-19
FERRUCCI JUNIOR HIGH ADDITION
3213 WILDWOOD PARK DR. PUYALLUP, WA 98374

NAC
ARCHITECTURE
nacarchitecture.com
2025 FIRST AVE | SUITE 300
SEATTLE WA 98121
P: 206.441.4522

NAC NO 121-19038
DRAWN CR
CHECKED NH
DATE 05/10/2021

Irrigation
Plan
Enlargement


L3.02

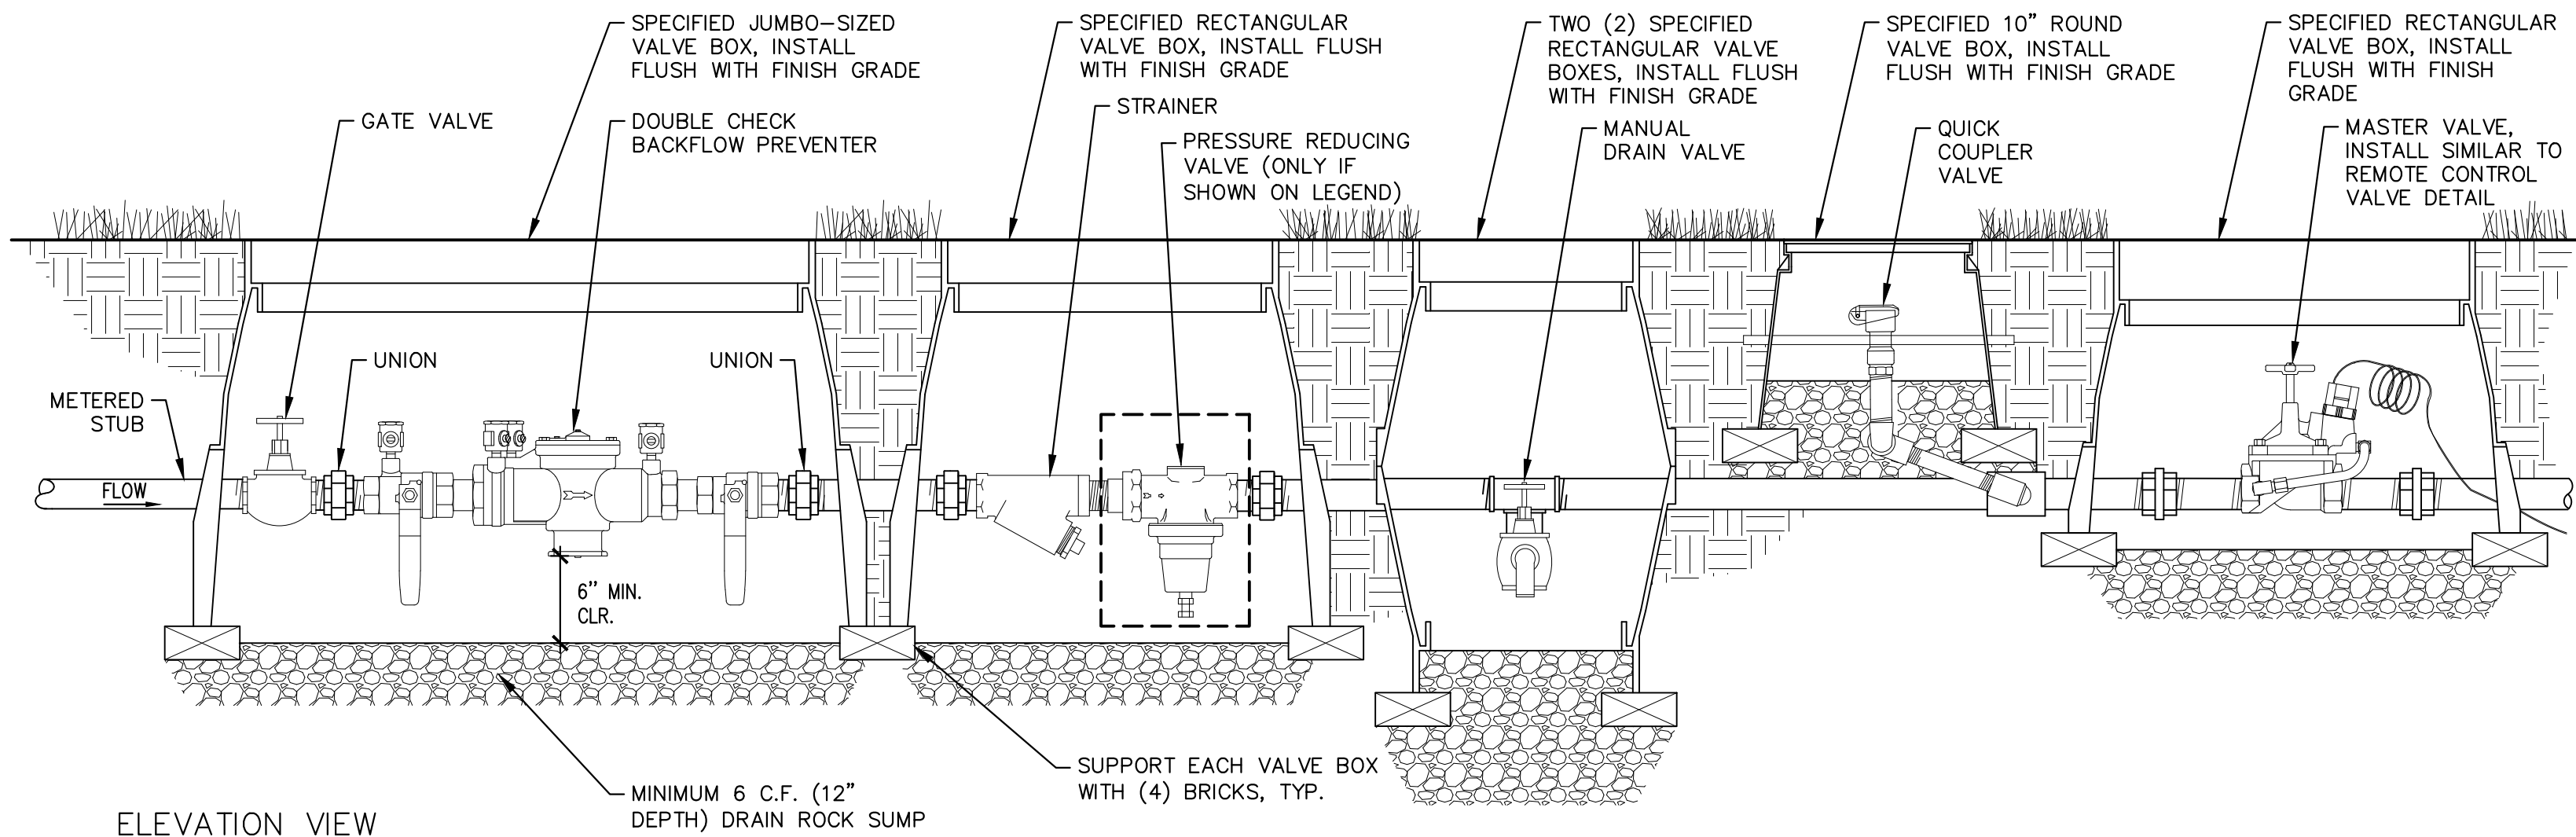

- NOTES:
1. PROVIDE ONE QUICK COUPLER AT P.O.C. AND ELSEWHERE AS SHOWN ON PLAN.
 2. INSURE POSITIVE DRAINAGE FROM P.O.C. COMPONENTS. PROVIDE DAYLIGHT DRAIN AS NECESSARY.
 3. PROVIDE SIZE & QUANTITY OF VALVE BOXES AS NECESSARY TO ACCOMMODATE ALL COMPONENTS.

A POINT OF CONNECTION (WITH DOUBLE CHECK VALVE)


Scale: 1 1/2"=1'-0"

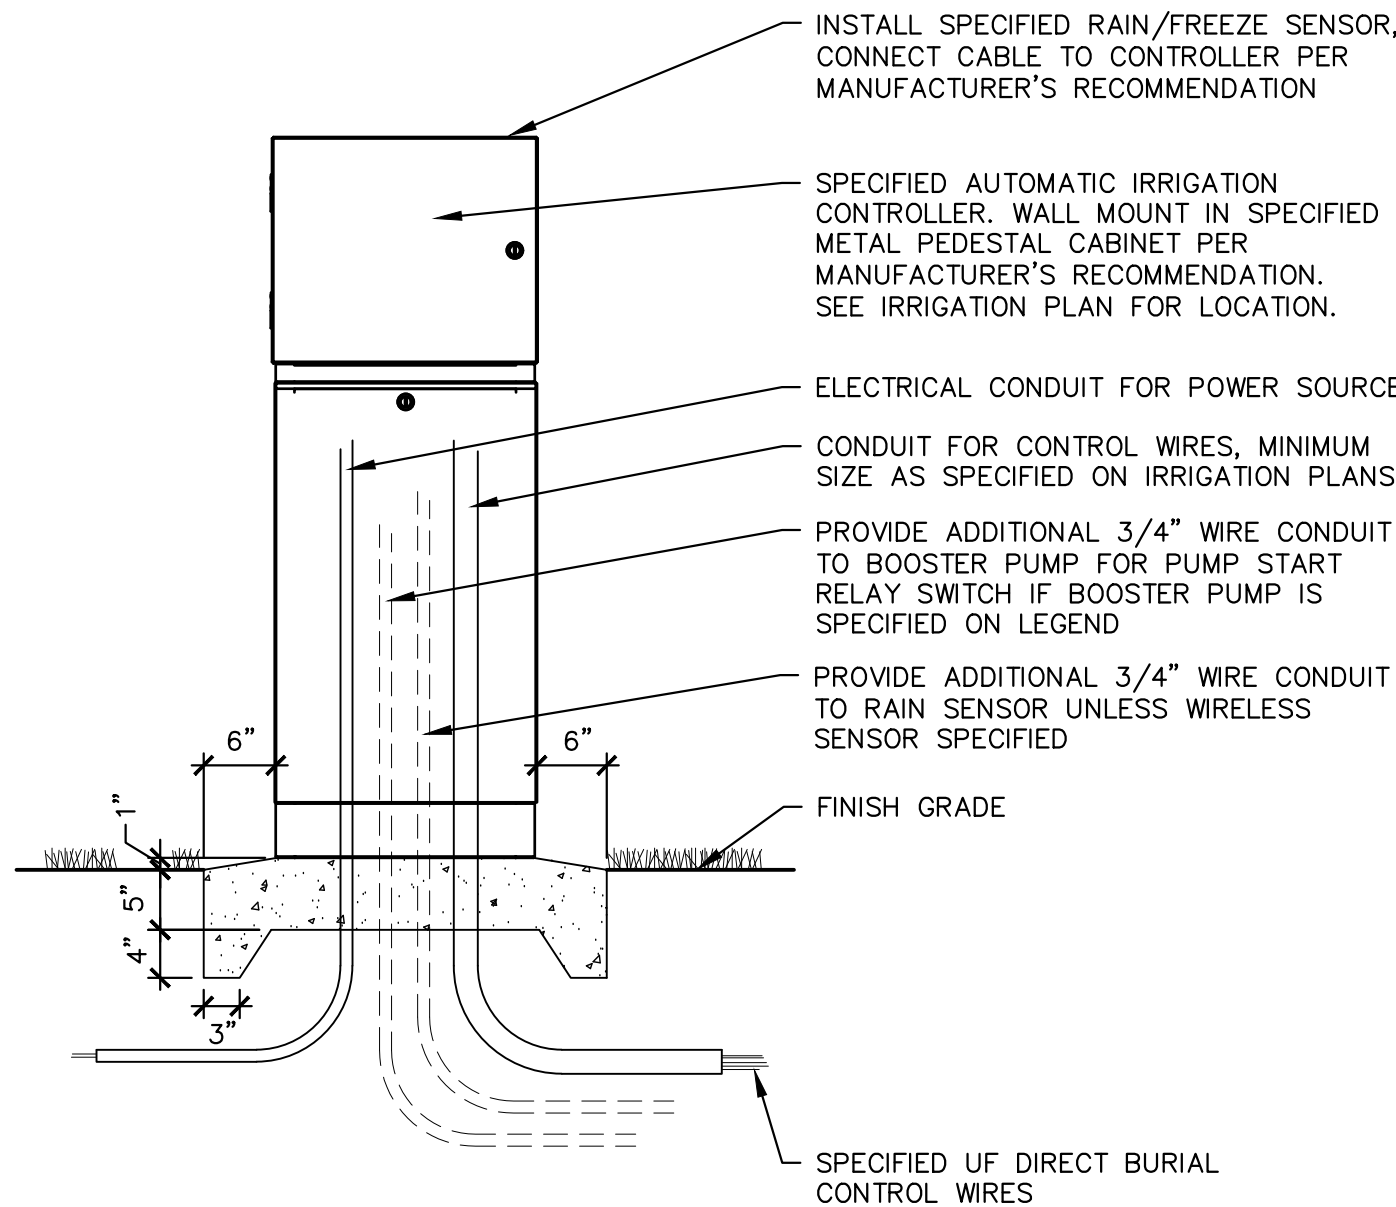

- NOTE:
1. INSTALL GROUNDING ROD AND WIRING PER LEGEND AND PER MANUFACTURER'S RECOMMENDATION.

B IRRIGATION CONTROLLER (EXTERIOR PEDESTAL)

Scale: 3/4"=1'-0"

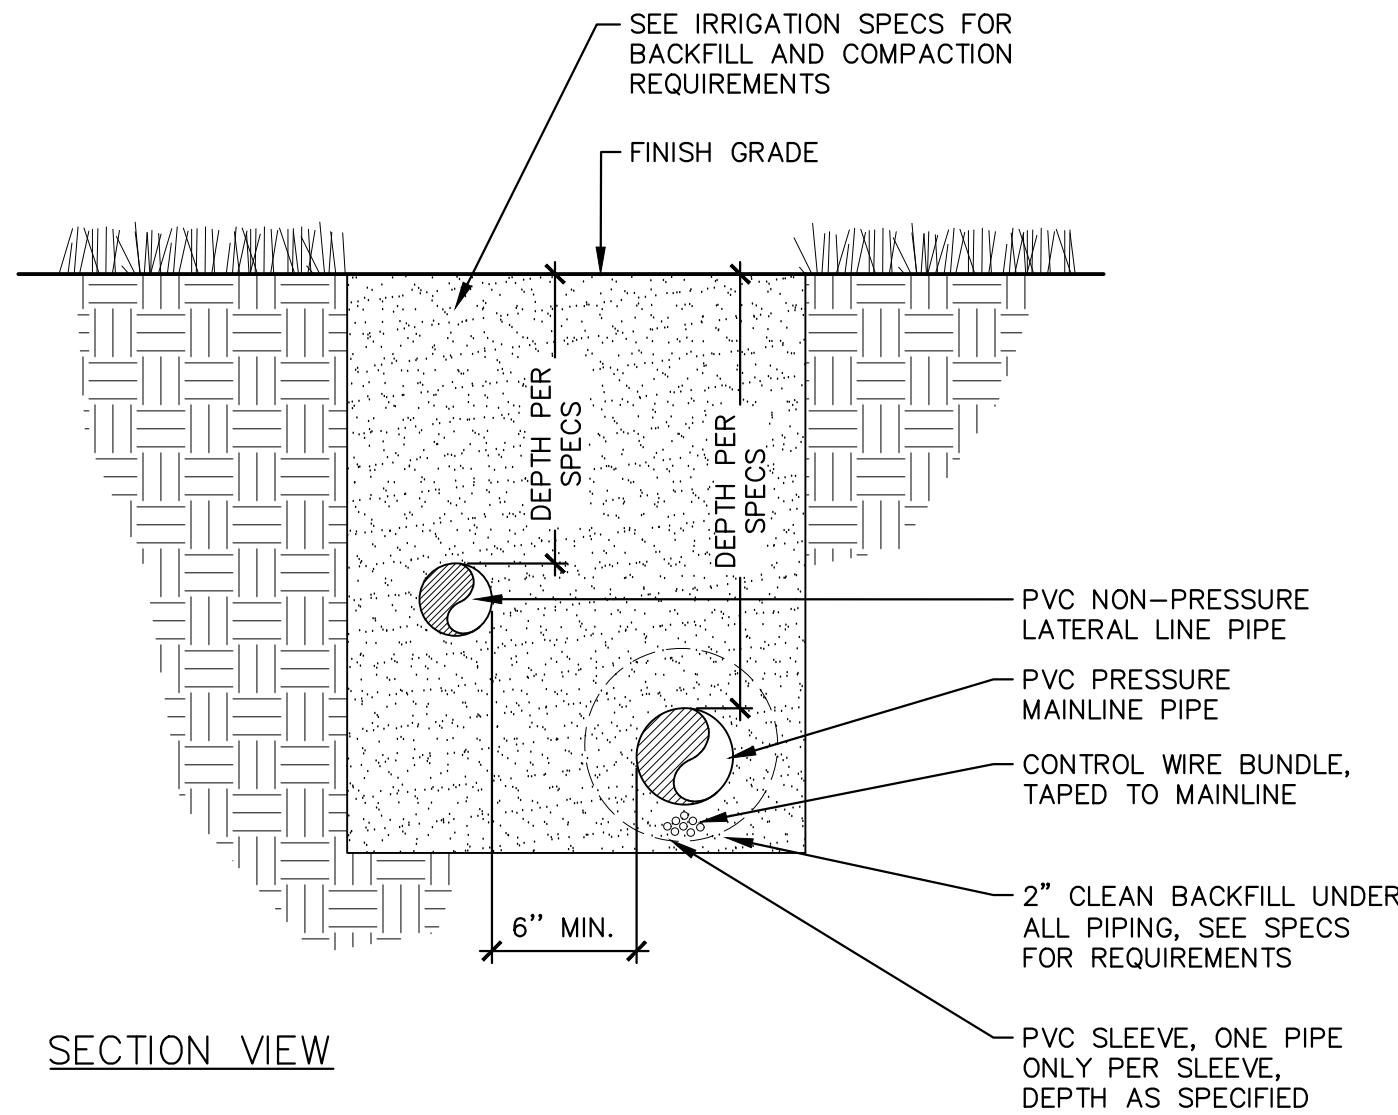

- NOTES:
1. NO OTHER TRADES (ELECT. LIGHTING) ALLOWED TO USE SAME TRENCH AS IRRIGATION PIPE.
 2. PROVIDE 24" COVER FOR DIRECT BURIAL CABLE.
 3. PROVIDE PVC SCH. 40 SLEEVES FOR ALL WIRING AND PIPING UNDER PAVING.
 4. NO STACKING (VERTICALLY) OF PIPES IN SAME TRENCH.

C PIPE TRENCHING AND BACKFILL

Scale: 1 1/2"=1'-0"

IRRIGATION SCHEDULE

(SYMBOLS SHOWN AT 1"=20'-0")

SYMBOL	ITEM	MANUFACTURER / CAT NO.	DESCRIPTION-REMARKS
	CONTROLLER	CALSENSE-3000	[24-48] STATION CONTROLLER, WALL MOUNT ON EXTERIOR OF BUILDING IN LOCATION AS SHOWN ON PLAN. VERIFY WITH ARCHITECT. INSTALL PER DETAIL 'B', SHEET L3.04.
	ETHERNET CONNECTION TO CENTRAL CONTROL	CALSENSE CS3-EN	CONNECT TO INTERNET WITH CAT5 ETHERNET CABLE OR GREATER. COORDINATE WITH OWNER FOR INTERNET AND FIREWALL CONFIGURATION.
	WEATHER KIT	CALSENSE CS3-W-KIT	INSTALL AT CONTROLLER PER MANUFACTURER'S INSTRUCTIONS.
	RAIN SENSOR	CALSENSE RB-1 TIPPING RAIN BUCKET	MOUNT ON PLATFORM PER MANUFACTURER'S INSTRUCTIONS, IN APPROXIMATE LOCATION SHOWN ON PLAN - VERIFY EXACT LOCATION WITH ARCHITECT. EXTEND WIRE TO CONTROLLER IN 3/4" CONDUIT, USING PAIGE P7171D COMMUNICATION CABLE, NO SPLICES. OPERATION WILL BE TESTED AT PUNCH LIST REVIEW.
NO SYMBOL	CONTROL WIRES	#14 CONTROL AND SPARE WIRES, NO MULTI-STRAND.	SEE SPECIFICATIONS FOR DETAILED REQUIREMENTS.
	IRRIGATION METER AND STUB-OUT		APPROXIMATE LOCATION, SEE CIVIL DRAWINGS.
	POINT OF CONNECTION		SEE PLAN ENLARGEMENT ON DETAIL 'A', SHEET L3.04.
	GATE / SHUTOFF VALVE	HAMMOND, NIBCO, WILKINS GATE VALVE (2"), OR APPROVED EQUAL.	200 PSI THREADED ENDS, BRONZE, SCREW IN BONNET, NON-RISING STEM, SOLID WEDGE, INSTALL PER DETAIL 'A', SHEET L3.04.
	BACKFLOW PREVENTER	FEBCO 850U (2")	DOUBLE CHECK VALVE. INSTALL PER DETAIL 'A', SHEET L3.04.
	STRAINER	WILKINS SXL CAST BRONZE 'Y' STRAINER (2")	INSTALL AT POINT OF CONNECTION AS PER DETAIL 'A', SHEET L3.04.
	MANUAL DRAIN	CHAMPION 300RS-200 ANGLE VALVE (2")	INSTALL AT POINT OF CONNECTION AND ELSEWHERE AS SHOWN ON PLAN, AS PER DETAIL 'A', SHEET L3.04, AND DETAIL 'B', SHEET 3.05.
	QUICK COUPLER	RAINBIRD #5RC 55K-1 KEY SH-2 SWIVEL HOSE ELL	INSTALL AT P.O.C. AND ELSEWHERE AS SHOWN ON PLAN, PER DETAIL 'A', SHEET L3.04, AND DETAIL 'C', SHEET 3.05. PROVIDE (2) KEYS AND (2) ELLS.
	MASTER VALVE	RAINBIRD 200-GB-R SERIES VALVE (2")	BRASS NORMALLY CLOSED MASTER CONTROL VALVE. INSTALL AT P.O.C. ASSEMBLY PER DETAIL 'A', SHEET L3.04.
	FLOW SENSOR	CALSENSE FM1.25B	PLASTIC FLOW SENSOR. FOR DECODER SYSTEM, INSTALL AND CONNECT TO CONTROL WIRE WITH SD210TURF SENSOR DECODER. INSTALL AT P.O.C. PER DETAIL 'F', SHEET L3.05.
	ISOLATION VALVE	HAMMOND, NIBCO, WILKINS BALL VALVE (2"), OR APPROVED EQUAL.	BRASS BALL VALVE, INSTALL PER DETAIL 'A', SHEET L3.05, SEE SPECIFICATIONS, SIZE TO MATCH MAINLINE SIZE.
	CONTROL VALVE	WEATHERMATIC 11024FCR-XPR-10-(1"), 15-(1-1/2"), OR 20-(2") SIZE AS NOTED	PLASTIC CONTROL VALVE WITH PRESSURE REGULATING DIAL, INSTALL PER DETAIL 'D', SHEET L3.05.
	VALVE NUMBER VALVE SIZE GALLONS PER MINUTE	SEE VALVE SCHEDULE	
NO SYMBOL	VALVE BOXES	SPECIFICATION GRADE (COMMERCIAL GRADE) VALVE BOXES AND EXTENSIONS.	SEE SPECIFICATIONS FOR DETAILED REQUIREMENTS.
	MAINLINE	PVC-SCHEDULE 40	2-1/2" MINIMUM SIZE UNLESS NOTED OTHERWISE, SEE SPECIFICATIONS FOR MINIMUM BURIAL DEPTH. SEE DETAIL 'C', SHEET L3.04.
	LATERALS	PVC-SCHEDULE 40	SIZE AS PER PLAN, 3/4" MINIMUM. UNLABELED PIPE SECTIONS TO MATCH THE LARGEST OF THE ADJACENT PIPES. UNLABELED PIPE AT THE END OF LATERAL RUNS TO BE 3/4". SEE SPECIFICATIONS FOR MINIMUM BURIAL DEPTH. SEE DETAIL 'C', SHEET L3.04.
	SLEEVES	PVC-SCHEDULE 40	UNDERPAVEMENT SLEEVING, 4" DIAMETER UNLESS OTHERWISE INDICATED ON PLAN. TO BE INSTALLED BY LANDSCAPE CONTRACTOR AT DEPTHS SPECIFIED. SEE DETAIL 'C', SHEET L3.04.
	MP ROTATOR	HUNTER MP3000 PROS-06-PRS40-CV B=BLUE ADJ ARC 90-210, Y=YELLOW 210-270 ARC, A=GRAY 360 ARC (22'-30' RADIUS)	40 PSI, ADJUST RADIUS AS REQUIRED, INSTALL PER DETAIL 'E', SHEET L3.05.
	MP ROTATOR	HUNTER MP2000 PROS-06-PRS40-CV K=BLACK ADJ ARC 90-210, G=GREEN 210-270 ARC, R=RED 360 ARC (15'-19' RADIUS)	40 PSI, ADJUST RADIUS AS REQUIRED, INSTALL PER DETAIL 'E', SHEET L3.05.
	MP ROTATOR	HUNTER MP1000 PROS-06-PRS40-CV M=MAROON ADJ ARC 90-210, L=LIGHT BLUE 210-270 ARC, O=OLIVE 360 ARC (11'-15' RADIUS)	40 PSI, ADJUST RADIUS AS REQUIRED, INSTALL PER DETAIL 'E', SHEET L3.05.
	MP ROTATOR	HUNTER PROS-06-PRS40-CV-MPCORNER (11'-15' RADIUS)	40 PSI, ADJUST RADIUS AS REQUIRED, INSTALL PER DETAIL 'E', SHEET L3.05.
	SPRAY HEAD	RAINBIRD 180X-SAM-PRS-15 SERIES HE-VAN (1804 - LAWN, 1806 - SHRUB)	30 PSI ADJUST RADIUS AS REQUIRED, INSTALL PER DETAIL 'E', SHEET L3.05.
	SPRAY HEAD	RAINBIRD 180x-SAM-PRS-12 SERIES HE-VAN (1804 - LAWN, 1806 - SHRUB)	30 PSI ADJUST RADIUS AS REQUIRED, INSTALL PER DETAIL 'E', SHEET L3.05.
	SPRAY HEAD	RAINBIRD 180x-SAM-PRS-10 SERIES HE-VAN (1804 - LAWN, 1806 - SHRUB)	30 PSI ADJUST RADIUS AS REQUIRED, INSTALL PER DETAIL 'E', SHEET L3.05.
	SPRAY HEAD	RAINBIRD 180X-SAM-PRS-8 SERIES HE-VAN (1804 - LAWN, 1806 - SHRUB)	30 PSI ADJUST RADIUS AS REQUIRED, INSTALL PER DETAIL 'E', SHEET L3.05.
	SPRAY HEAD	RAINBIRD 180X-SAM-PRS-15 STRIP SERIES MPR (1804 - LAWN, 1806 - SHRUB)	30 PSI ADJUST RADIUS AS REQUIRED, INSTALL PER DETAIL 'E', SHEET L3.05.
	ROTOR HEAD	RAINBIRD 5006-PC/FC-SAM-R-S5	45 PSI, ADJUST RADIUS AS REQUIRED, INSTALL PER DETAIL 'A', SHEET L3.03.

Irrigation sheets reviewed by Engineering for backflow prevention only. Not an approval of design


APPROVED
FINAL LANDSCAPE PLAN
BY: _____
PLANNING DIVISION
DATE: _____
NOTE: THIS APPROVAL IS VOID AFTER 1 YEAR FROM APPROVAL DATE. THE CITY IS NOT RESPONSIBLE FOR ERRORS AND/OR OMISSIONS ON THESE PLANS. FIELD CONDITIONS MAY DICTATE CHANGES TO THESE PLANS AS DETERMINED BY THE PLANNING DIRECTOR, DESIGNER OR PROJECT PLANNER.

REVISIONS

1 PERMIT REVISIONS	2/19/21
2 PERMIT REVISIONS	3/10/21
3 PERMIT REVISIONS	4/27/21
4 PERMIT REVISIONS	5/10/21

PERMIT
RESUBMITTAL

WEISMANDESIGNGROUP
LANDSCAPE ARCHITECT
204 320 1722
2021 LANDSCAPE ARCHITECT
2021 LANDSCAPE ARCHITECT

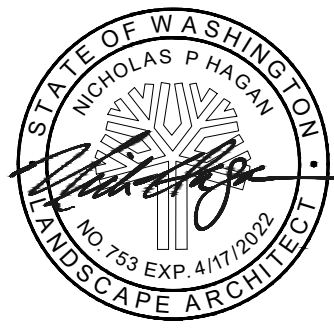

PUYALLUP SCHOOL DISTRICT PROJECT NO. 30-03-19
FERRUCCI JUNIOR HIGH ADDITION
3213 WILDWOOD PARK DR. PUYALLUP, WA 98374

NAC
ARCHITECTURE
nacarchitecture.com
2025 FIRST AVE | SUITE 300
SEATTLE WA 98121
P.206.441.4522

NAC NO 121-19038
DRAWN CR
CHECKED NH
DATE 05/10/2021

Irrigation
Schedule &
Details


L3.04

REVISIONS

1	PERMIT	2/19/21
2	PERMIT	3/10/21
3	PERMIT	4/27/21
4	PERMIT	5/10/21

PERMIT
RESUBMITTAL

WEISMANDESIGNGROUP
2025 1st AVE | SUITE 300
SEATTLE, WA 98121
P: 206.441.4522

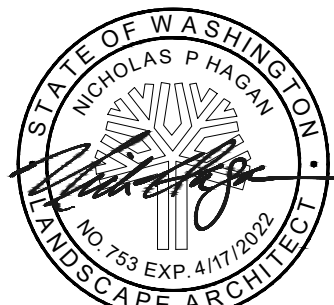


PUYALLUP SCHOOL DISTRICT PROJECT NO. 30-03-19
FERRUCCI JUNIOR HIGH ADDITION
3213 WILDWOOD PARK DR. PUYALLUP, WA 98374

NAC
ARCHITECTURE
nacarchitecture.com
2025 FIRST AVE | SUITE 300
SEATTLE WA 98121
P: 206.441.4522

NAC NO 121-19038
DRAWN CR
CHECKED NH
DATE 05/10/2021

Existing Irrigation
Connection &
Modification Plan

L3.07

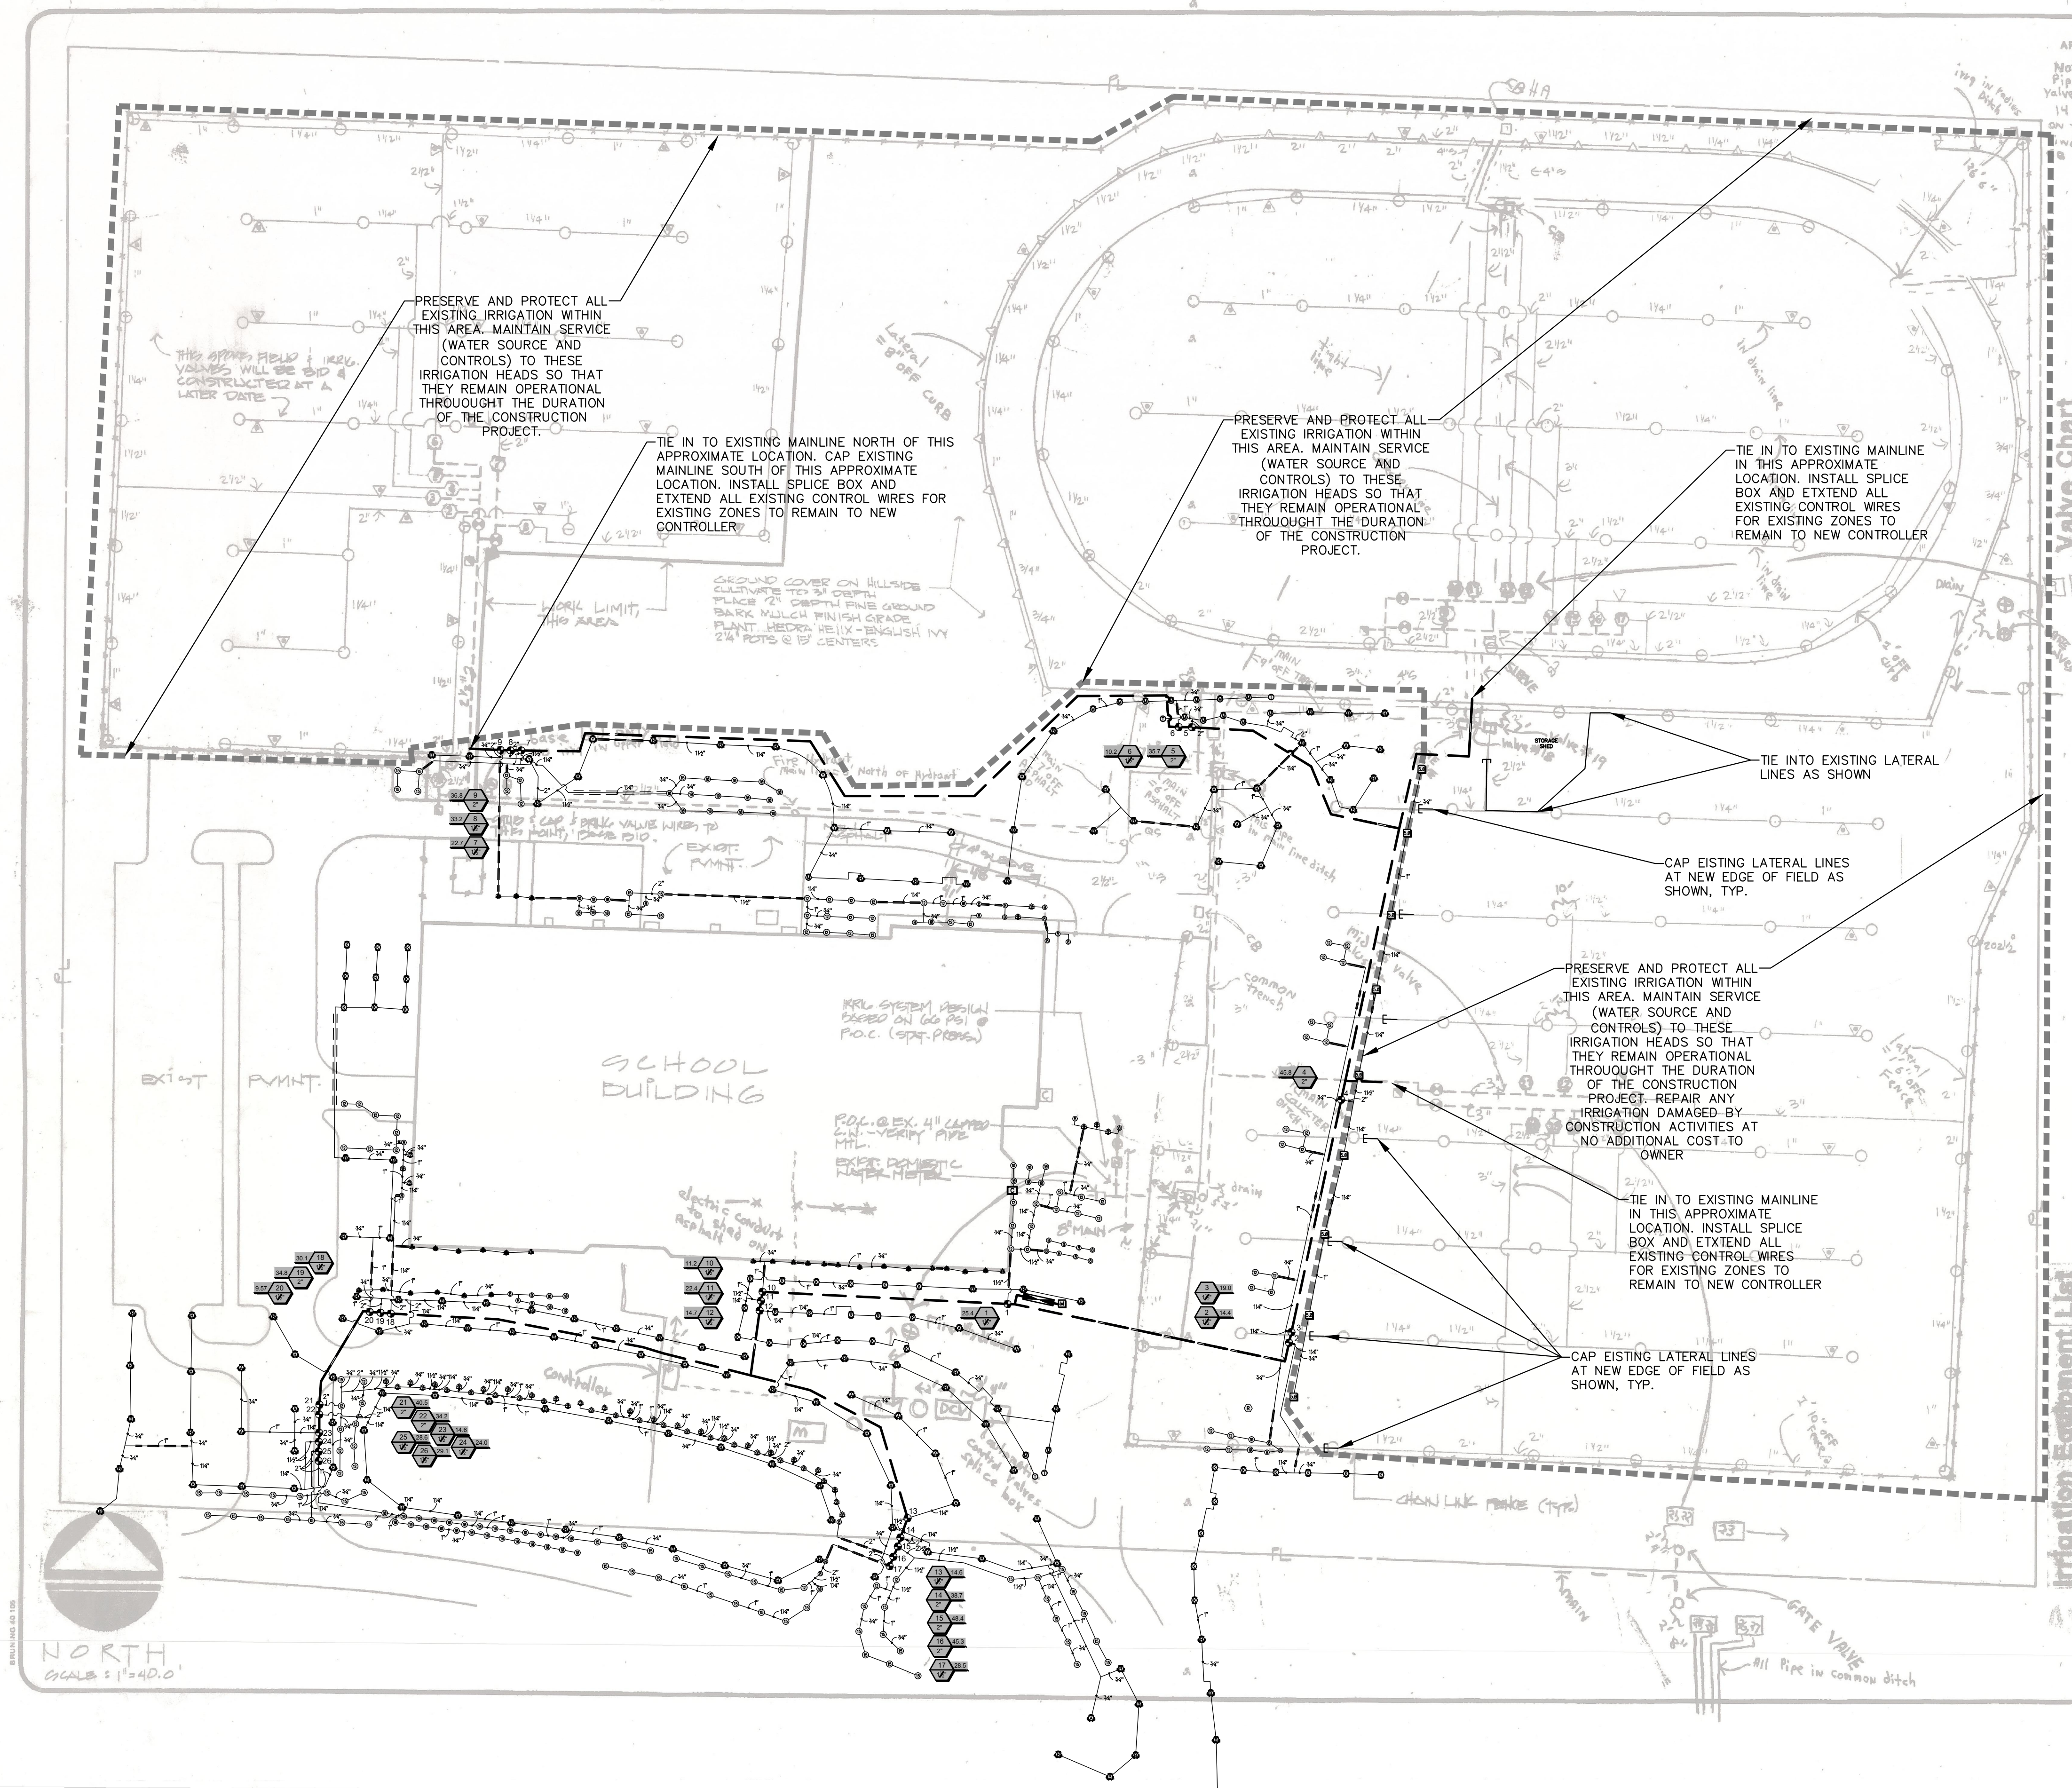

Irrigation sheets reviewed
by Engineering for backflow
prevention only. Not an
approval of design


APPROVED
FINAL LANDSCAPE PLAN






BY: PLANNING DIVISION

DATE:

NOTE: THIS APPROVAL IS VOID
AFTER 1 YEAR FROM APPROVAL
DATE.
THE CITY IS NOT RESPONSIBLE FOR
ERRORS AND/OR OMISSIONS ON
THESE PLANS. FIELD CONDITIONS
MAY DICTATE CHANGES TO THESE
PLANS AS DETERMINED BY THE
PLANNING DIRECTOR, DESIGNER OR
PROJECT PLANNER.

SCALE: 1"=50'-0"

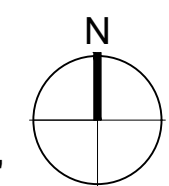

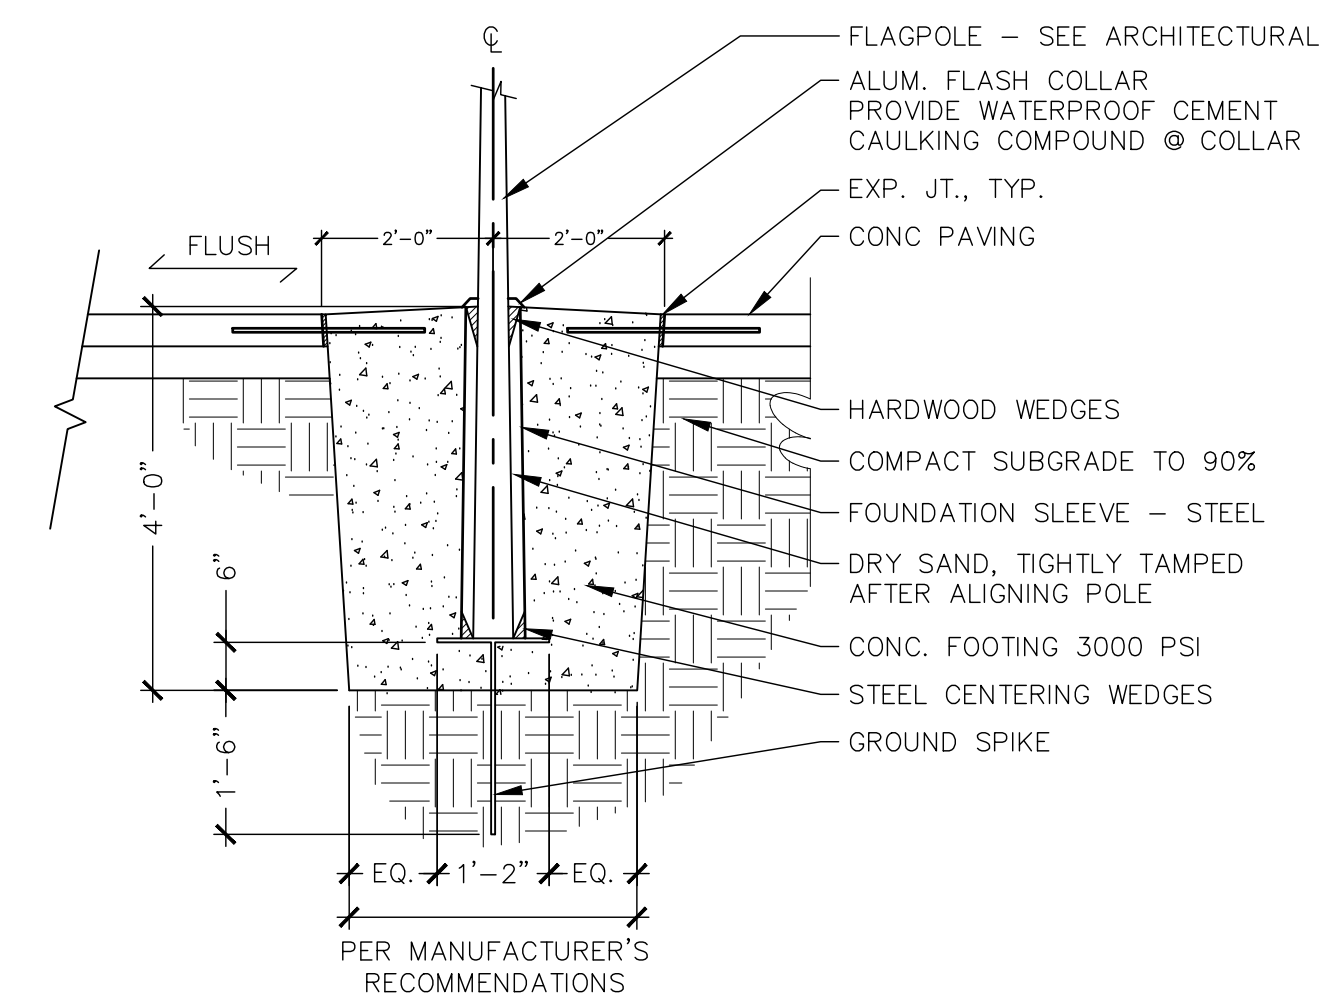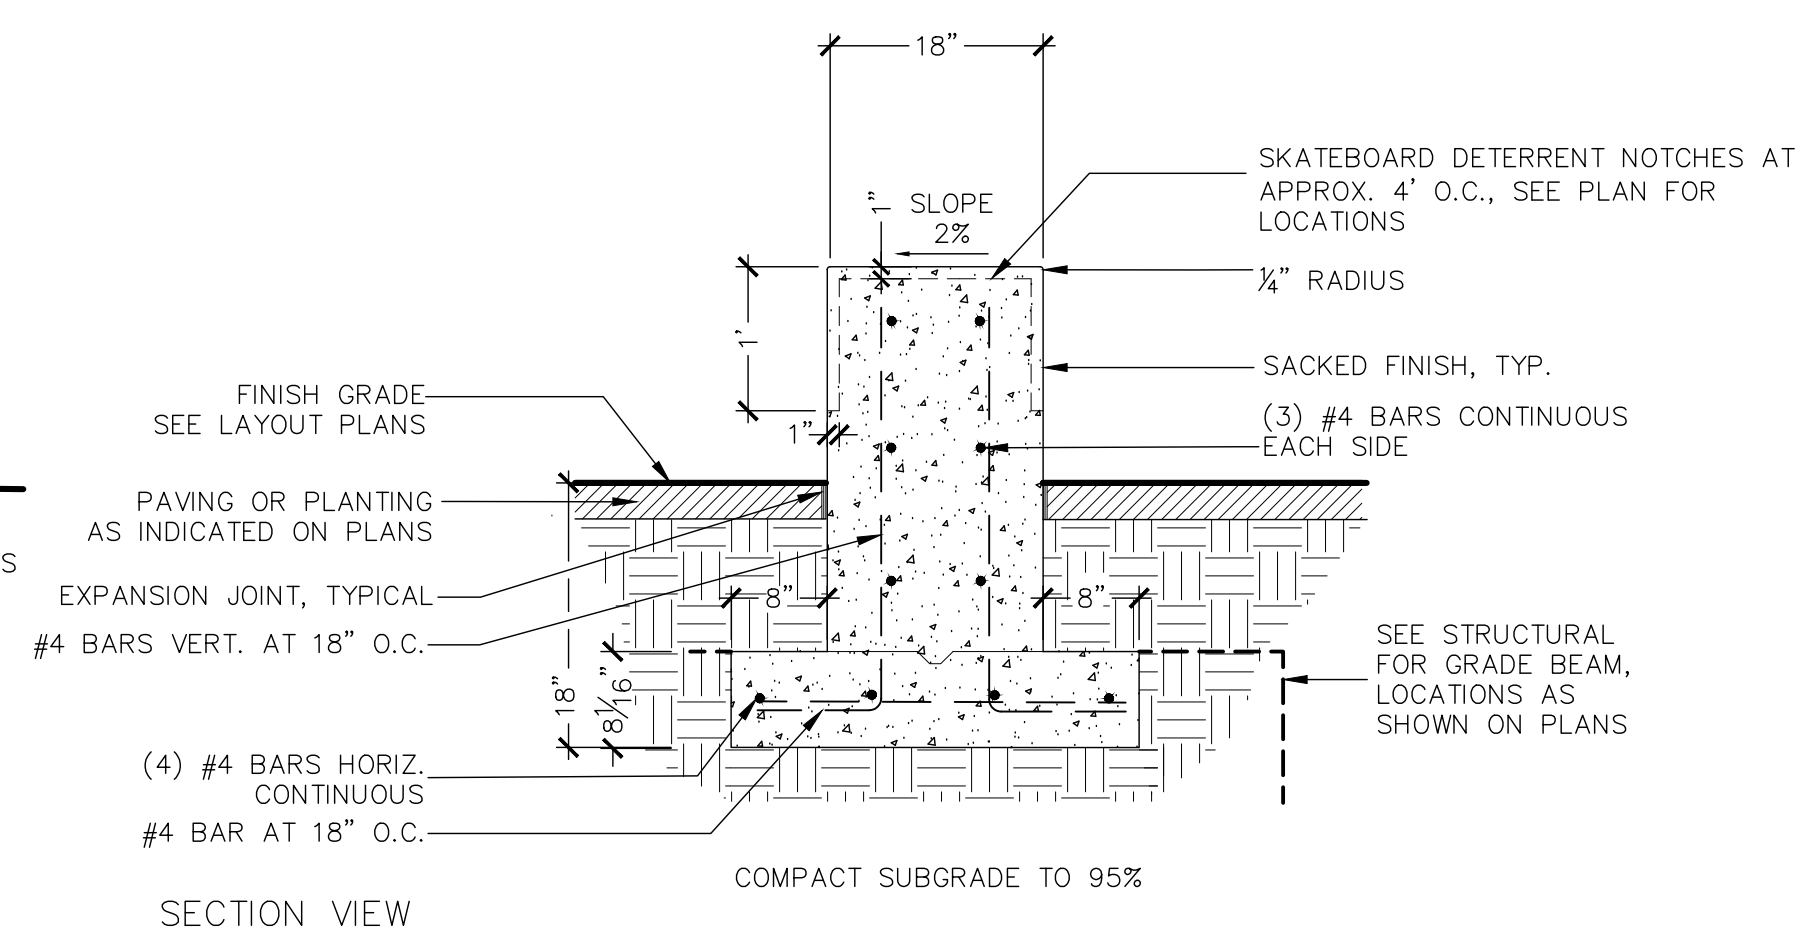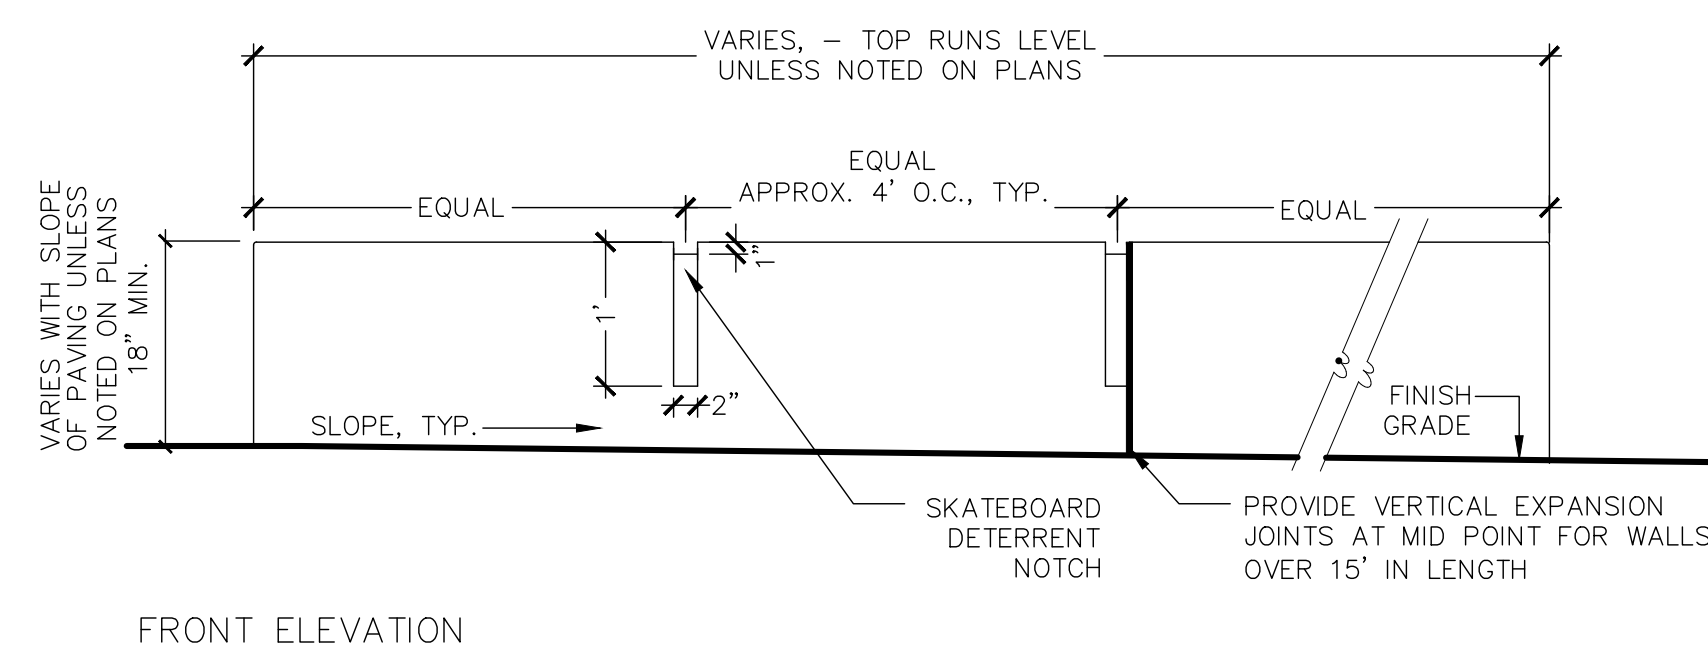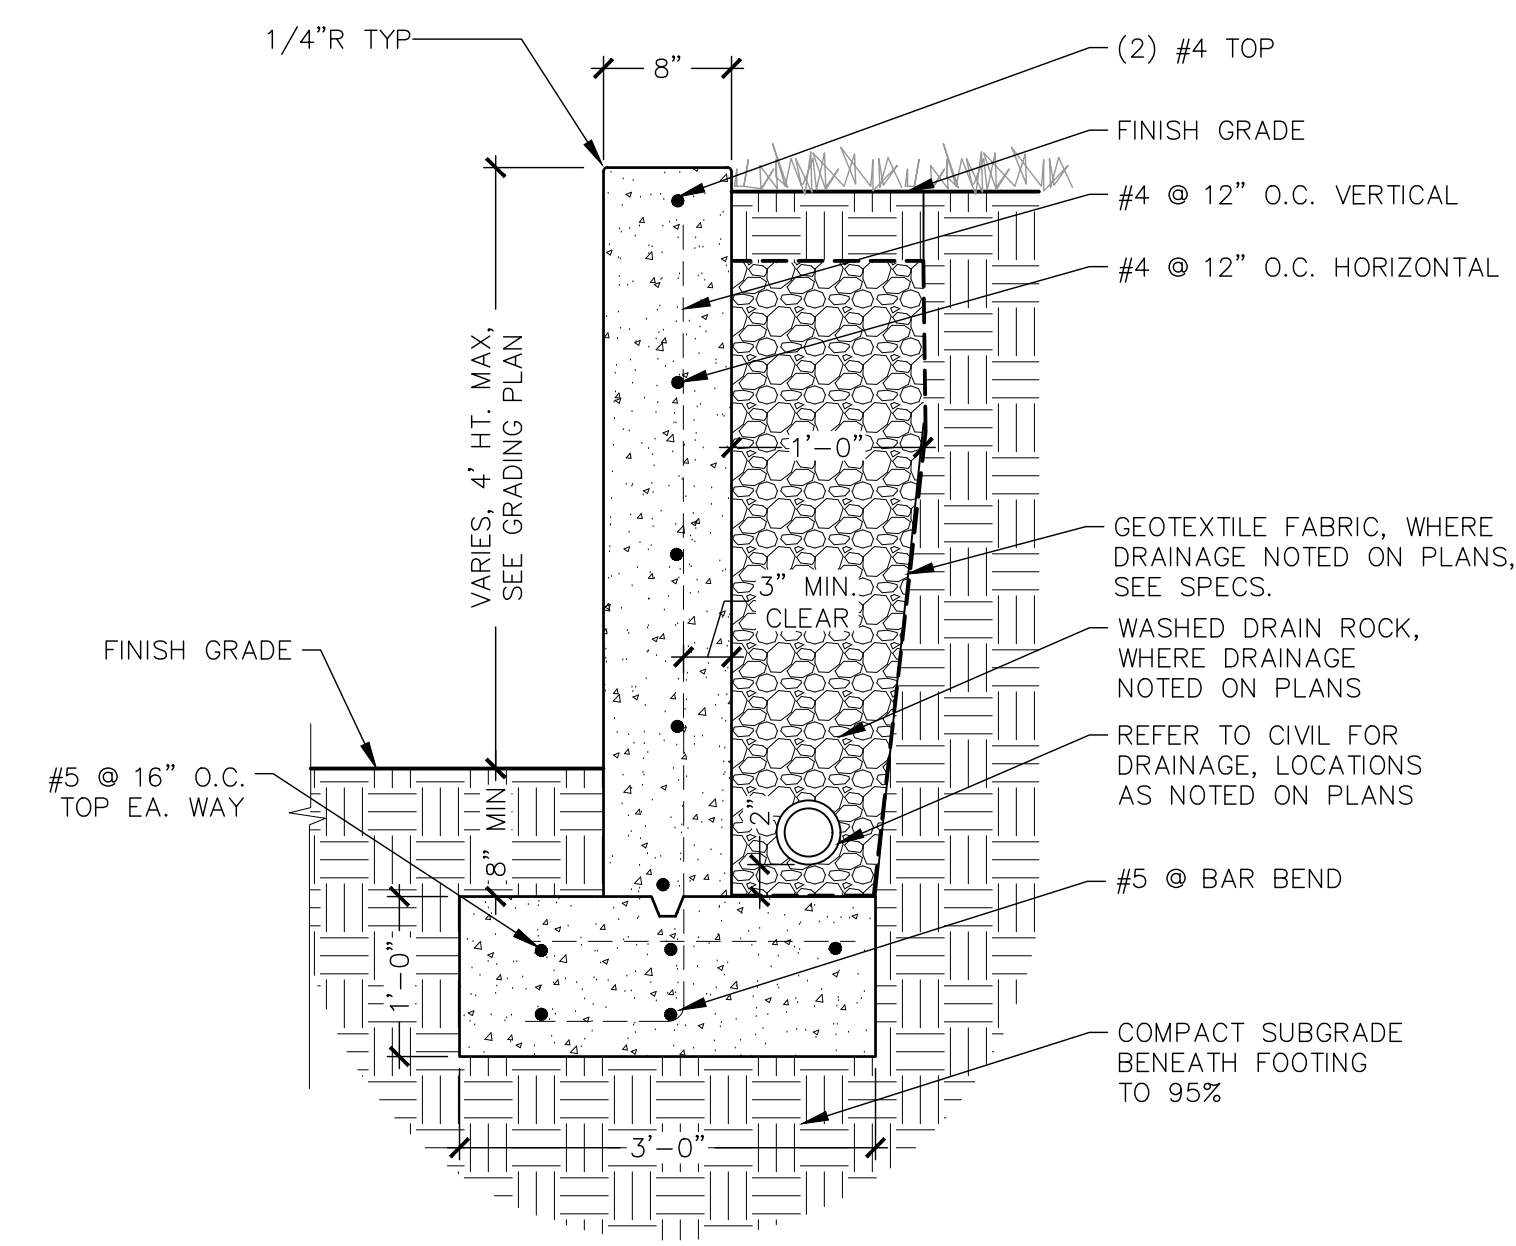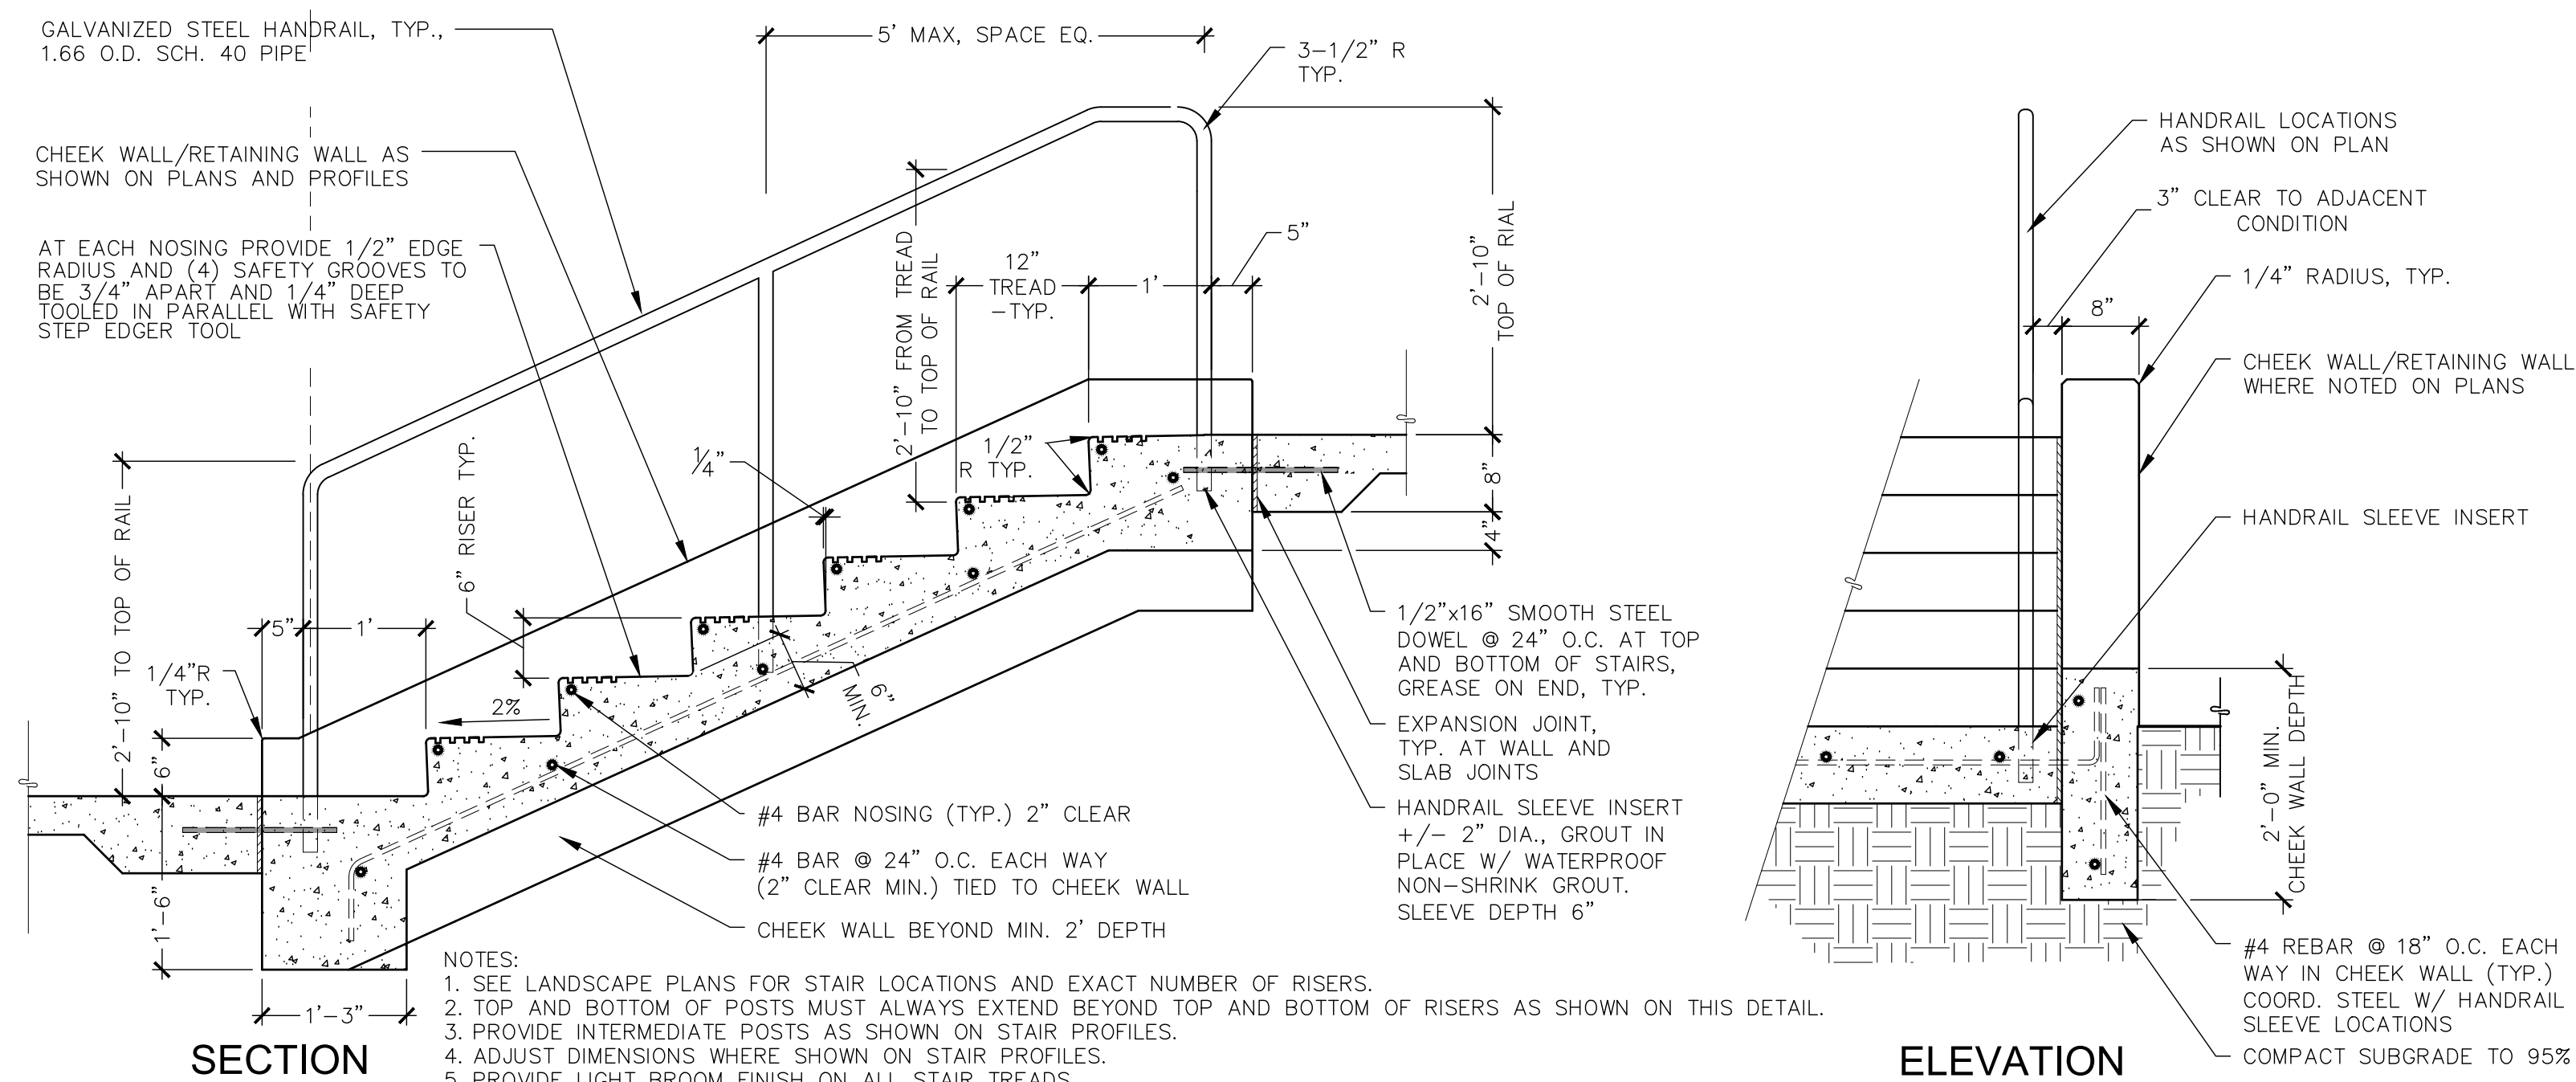

FOR INFORMATION ONLY.
SEE BUILDING PERMIT
B-20-0993 FOR REVIEW.

APPROVED FINAL LANDSCAPE PLAN	
BY: _____	PLANNING DIVISION
DATE: _____	
<u>NOTE: THIS APPROVAL IS VOID AFTER 1 YEAR FROM APPROVAL DATE. THE CITY IS NOT RESPONSIBLE FOR ERRORS AND/OR OMISSIONS ON THESE PLANS. FIELD CONDITIONS MAY DICTATE CHANGES TO THESE PLANS AS DETERMINED BY THE PLANNING DIRECTOR, DESIGNEE OR PROJECT PLANNER.</u>	

REVISIONS		
1	PERMIT REVISIONS	2/19/21
2	PERMIT REVISIONS	3/10/21
3	PERMIT REVISIONS	4/27/21
4	PERMIT REVISIONS	5/10/21

PERMIT
RESUBMITTAL

WEISMANDESIGNGROUP
LANSCAPE
ARCHITECTURE
2209 E MADISON ST
SEATTLE WA 98112
206-322-1732
WWW.WEISMANDESIGN.COM



PUYALLUP SCHOOL DISTRICT PROJECT NO. 30-03-19

FERRUCCI JUNIOR HIGH ADDITION


3213 WILDWOOD PARK DR, PUYALLUP, WA 98374

NAC
ARCHITECTURE
nacarchitecture.com
2025 FIRST AVE | SUITE 300
SEATTLE WA 98121
P:206.441.4522

NAC NO	121-19038
DRAWN	CR
CHECKED	NH
DATE	05/10/2021

Site Details


L4.00

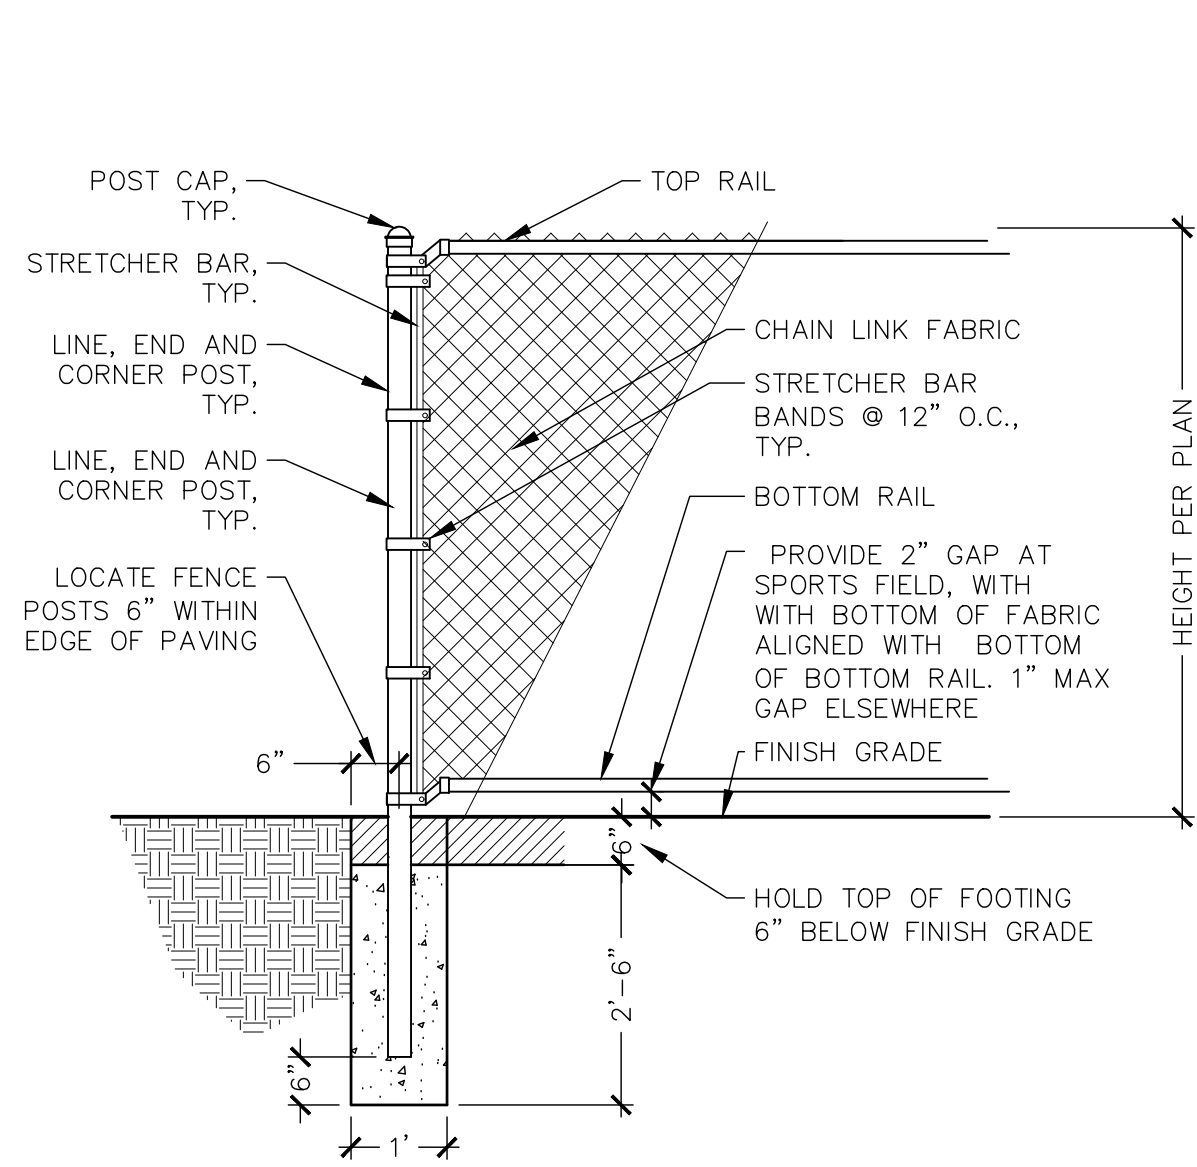

- NOTES:
1. 42" FOOTING DEPTH, 36" EMBEDMENT @ CORNERS AND END POSTS. POST SPACING 10' O.C. MAX.
 2. SEE SPECIFICATIONS FOR ADDITIONAL INFORMATION ON POSTS, RAILING, AND OTHER COMPONENTS.
 3. PROVIDE CRACK CONTROL JOINT CENTERED ON EACH POST.
 4. ALL FENCE COMPONENTS TO BE BLACK VINYL COATED.
 5. PROVIDE BLACK SIGHT OBSCURING SLATS WHERE INDICATED ON PLANS.

A 4', 6', 8' HT. CHAIN LINK FENCE


Scale: 1/2"=1'-0"

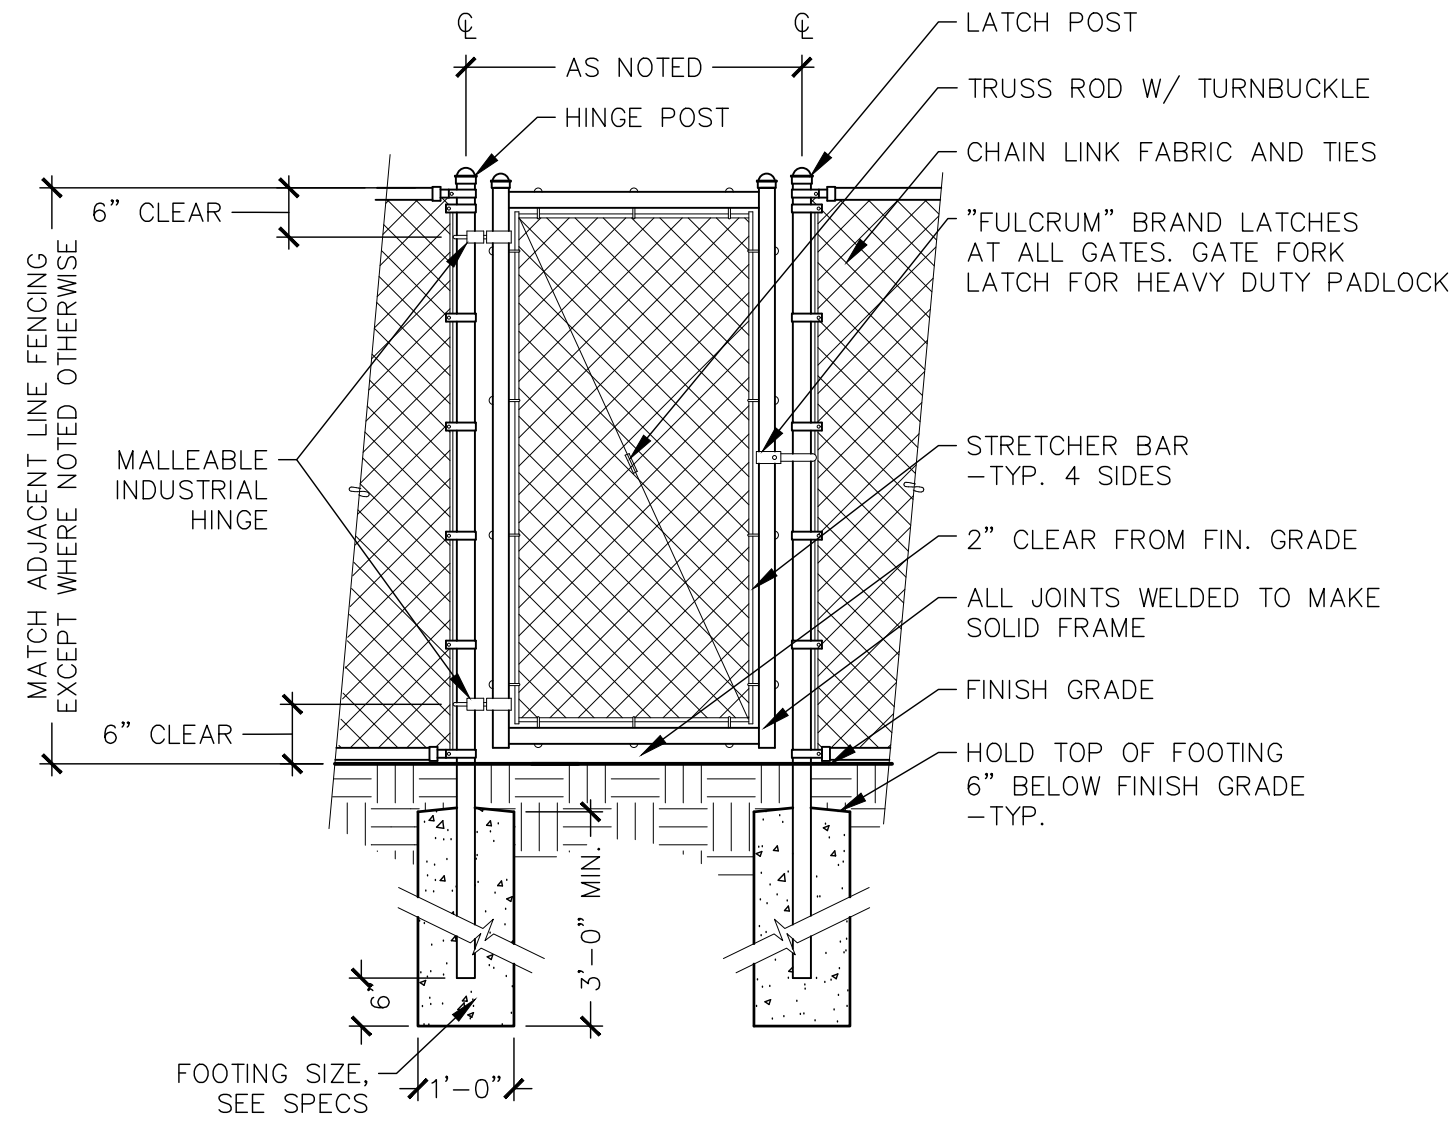

- NOTES:
1. ALL GATES TO BE INSTALLED PLUMB AND SECURE FOR FULL OPENING WITHOUT INTERFERENCES.
 2. ATTACH HARDWARE BY MEANS THAT WILL PREVENT UNAUTHORIZED REMOVAL.
 3. ADJUST HARDWARE FOR SMOOTH OPERATION.
 4. ALL FENCE COMPONENTS TO BE BLACK VINYL COATED.
 5. PROVIDE BLACK VINYL SLATS AT SERVICE AREA AND UTILITY YARD.
 6. SEE SPECIFICATIONS FOR ADDITIONAL REQUIREMENTS.

B CHAIN LINK PEDESTRIAN GATE


Scale: 1/2"=1'-0"

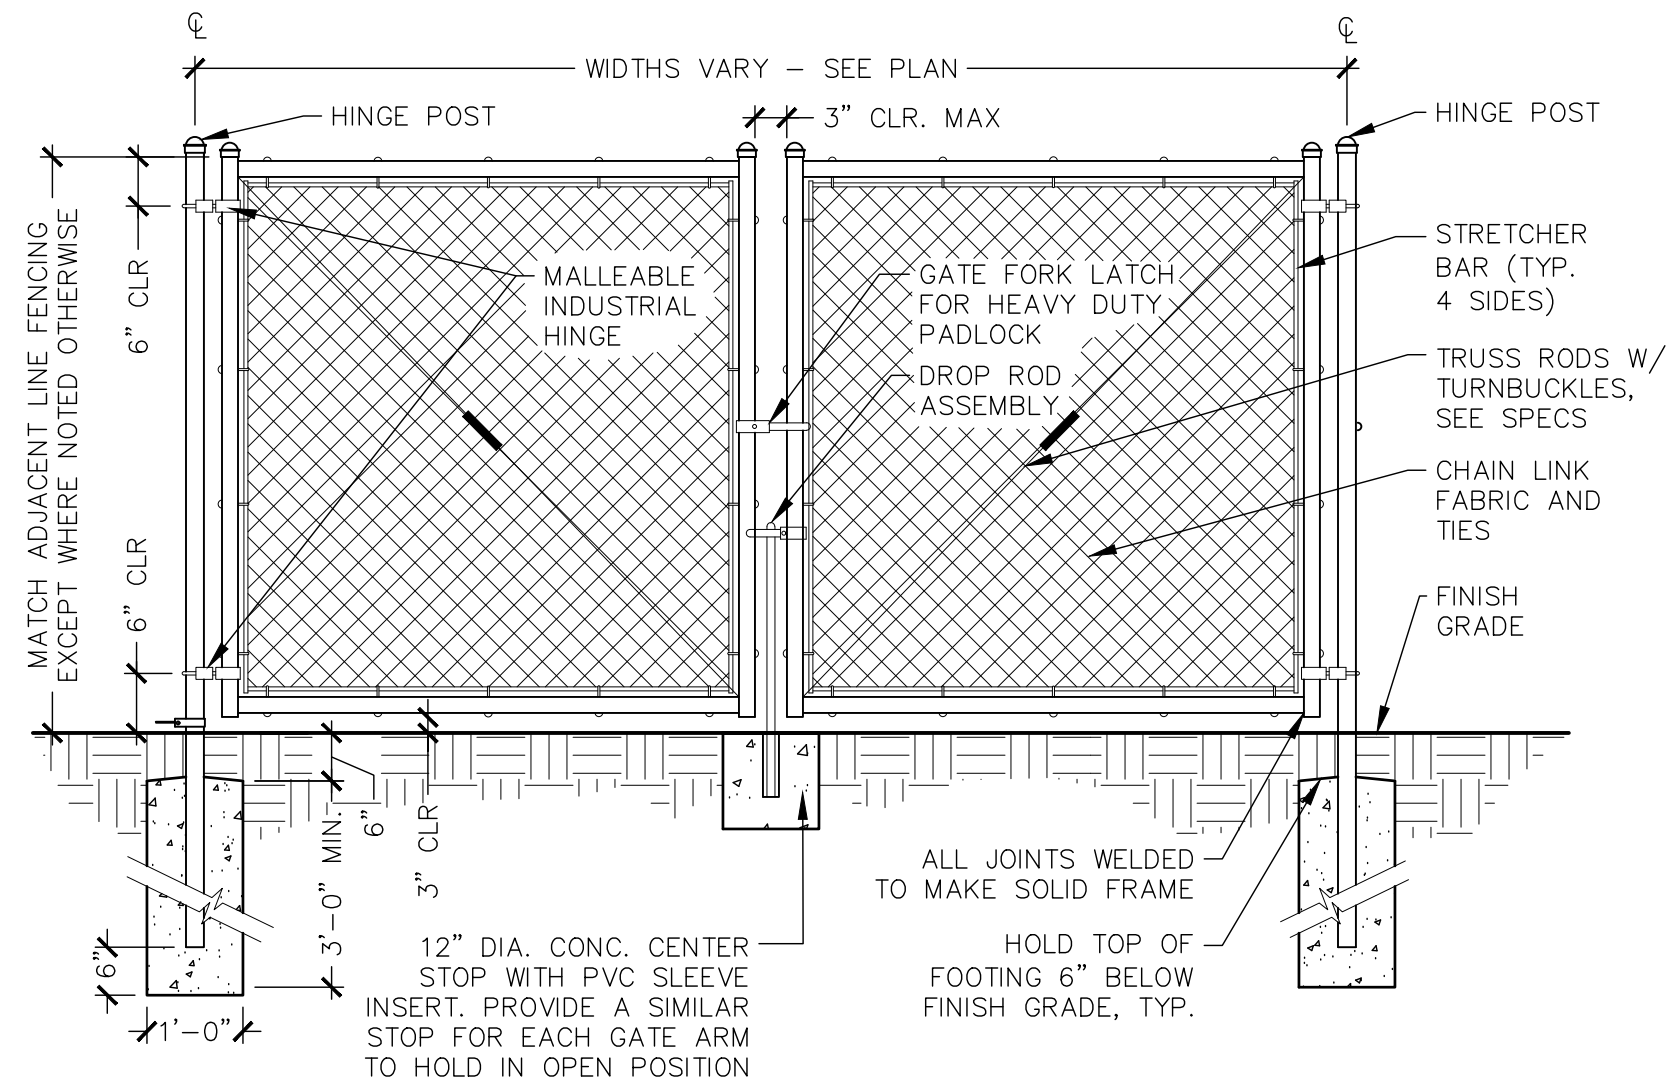

- NOTES:
1. ALL GATES TO BE INSTALLED PLUMB AND SECURE FOR FULL OPENING WITHOUT INTERFERENCES.
 2. ATTACH HARDWARE BY MEANS THAT WILL PREVENT UNAUTHORIZED REMOVAL.
 3. ADJUST HARDWARE FOR SMOOTH OPERATION.
 4. PROVIDE CANE BOLT AND RECEPTACLE IN PAVEMENT TO SECURE EACH SIDE IN FULLY OPEN POSITION.
 5. ALL FENCE COMPONENTS TO BE BLACK VINYL COATED.
 6. PROVIDE BLACK VINYL SLATS AT SERVICE AREA AND UTILITY YARD.
 7. SEE SPECIFICATIONS FOR ADDITIONAL REQUIREMENTS.


C CHAIN LINK GATE - DOUBLE SWING

Scale: 1/2"=1'-0"

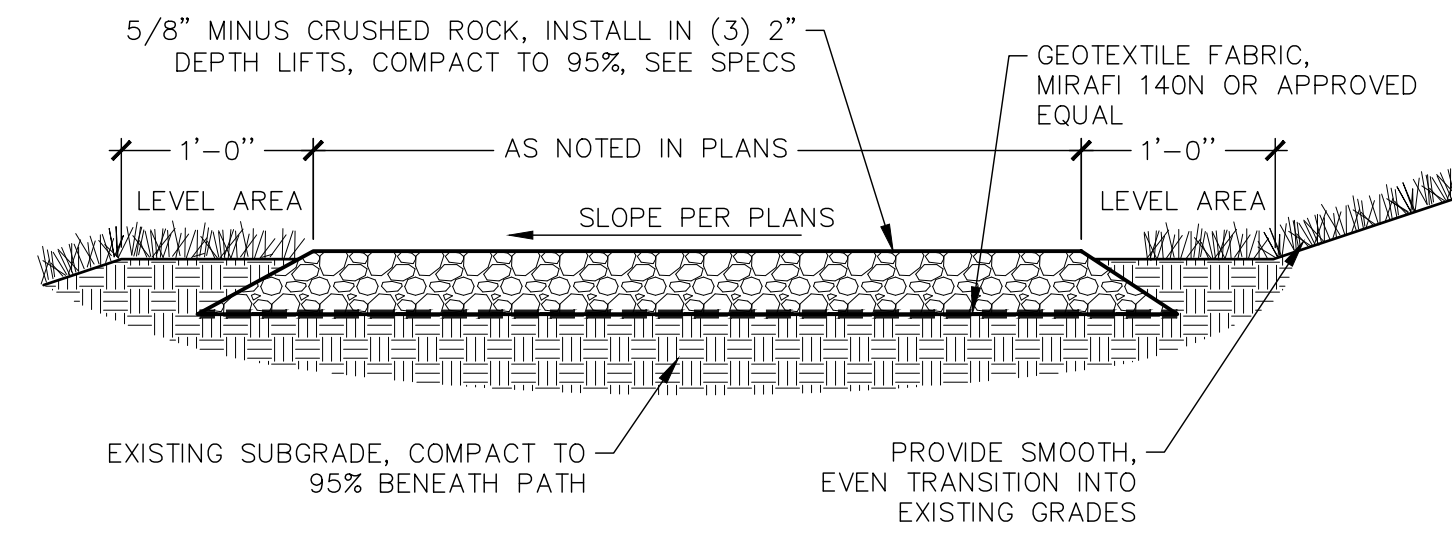

D GRAVEL SURFACING


Scale: 1/2"=1'-0"

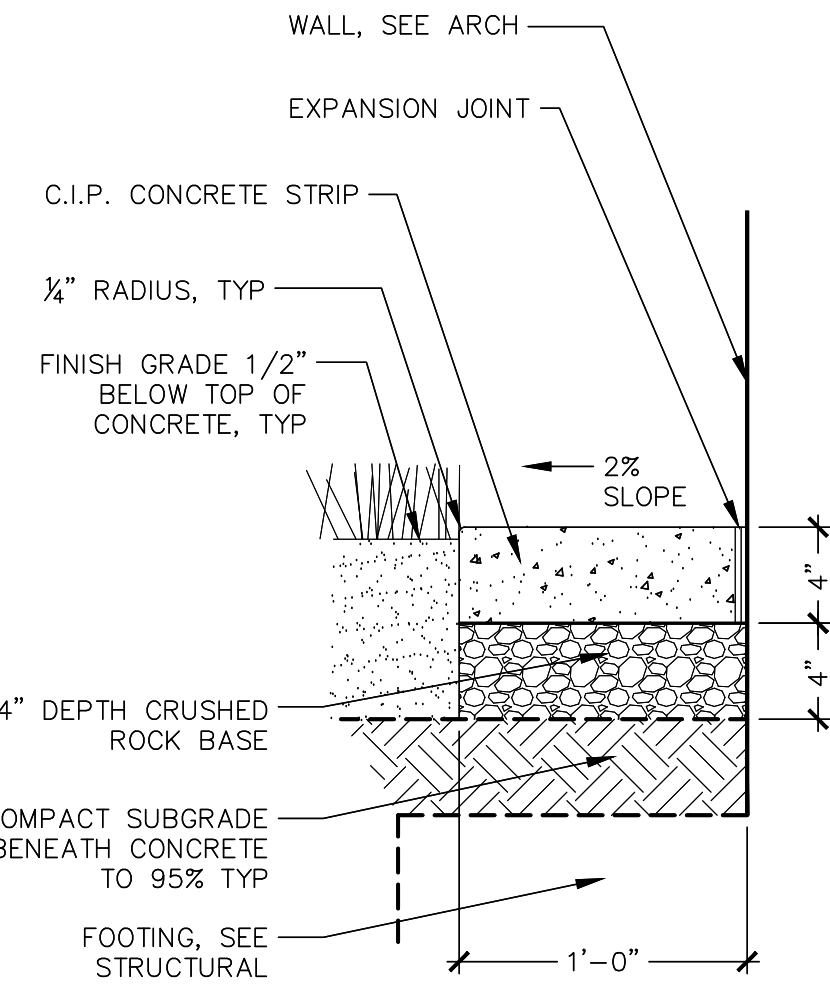

NOTE: PROVIDE EXPANSION JOINTS AT 20' O.C. AND AT ALL DOWNSPOUTS

E CONCRETE MAINTENANCE STRIP AT BUILDING

Scale: 1 1/2"=1'-0"

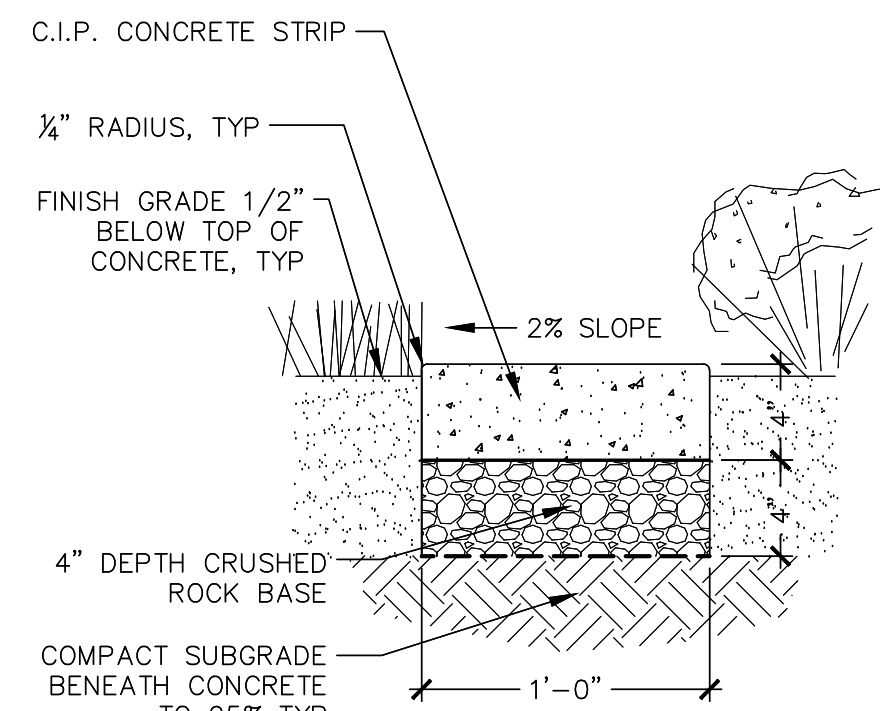

F CONCRETE MAINTENANCE STRIP IN PLANTING

Scale: 1 1/2"=1'-0"


FOR INFORMATION ONLY.
SEE BUILDING PERMIT
B-20-0993 FOR REVIEW.

APPROVED	
FINAL LANDSCAPE PLAN	
BY:	PLANNING DIVISION
DATE:	
NOTE: THIS APPROVAL IS VOID AFTER 1 YEAR FROM APPROVAL DATE. THE CITY IS NOT RESPONSIBLE FOR ERRORS AND/OR OMISSIONS ON THESE PLANS. FIELD CONDITIONS MAY DICTATE CHANGES TO THESE PLANS AS DETERMINED BY THE PLANNING DIRECTOR, DESIGNEE OR PROJECT PLANNER.	

REVISIONS		
1 PERMIT	2/19/21	
2 PERMIT	3/10/21	
3 PERMIT	4/27/21	
4 PERMIT	5/10/21	

PERMIT
RESUBMITTAL

WEISMADESIGNGROUP
ARCHITECTURE
3213 WILDWOOD PARK DR, PUYALLUP, WA 98374
P: 206.441.4522
WWW.WEISMADESIGNGROUP.COM

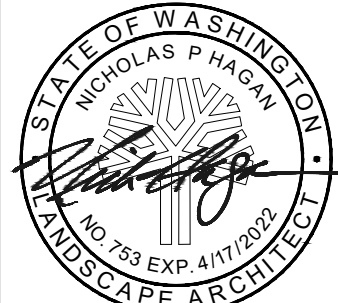


PUYALLUP SCHOOL DISTRICT PROJECT NO. 30-03-19
FERRUCCI JUNIOR HIGH ADDITION
3213 WILDWOOD PARK DR, PUYALLUP, WA 98374

NAC
ARCHITECTURE
nacarchitecture.com
2025 FIRST AVE | SUITE 300
SEATTLE, WA 98121
P: 206.441.4522

NAC NO	121-19038
DRAWN	CR
CHECKED	NH
DATE	05/10/2021


Site Details

L4.01

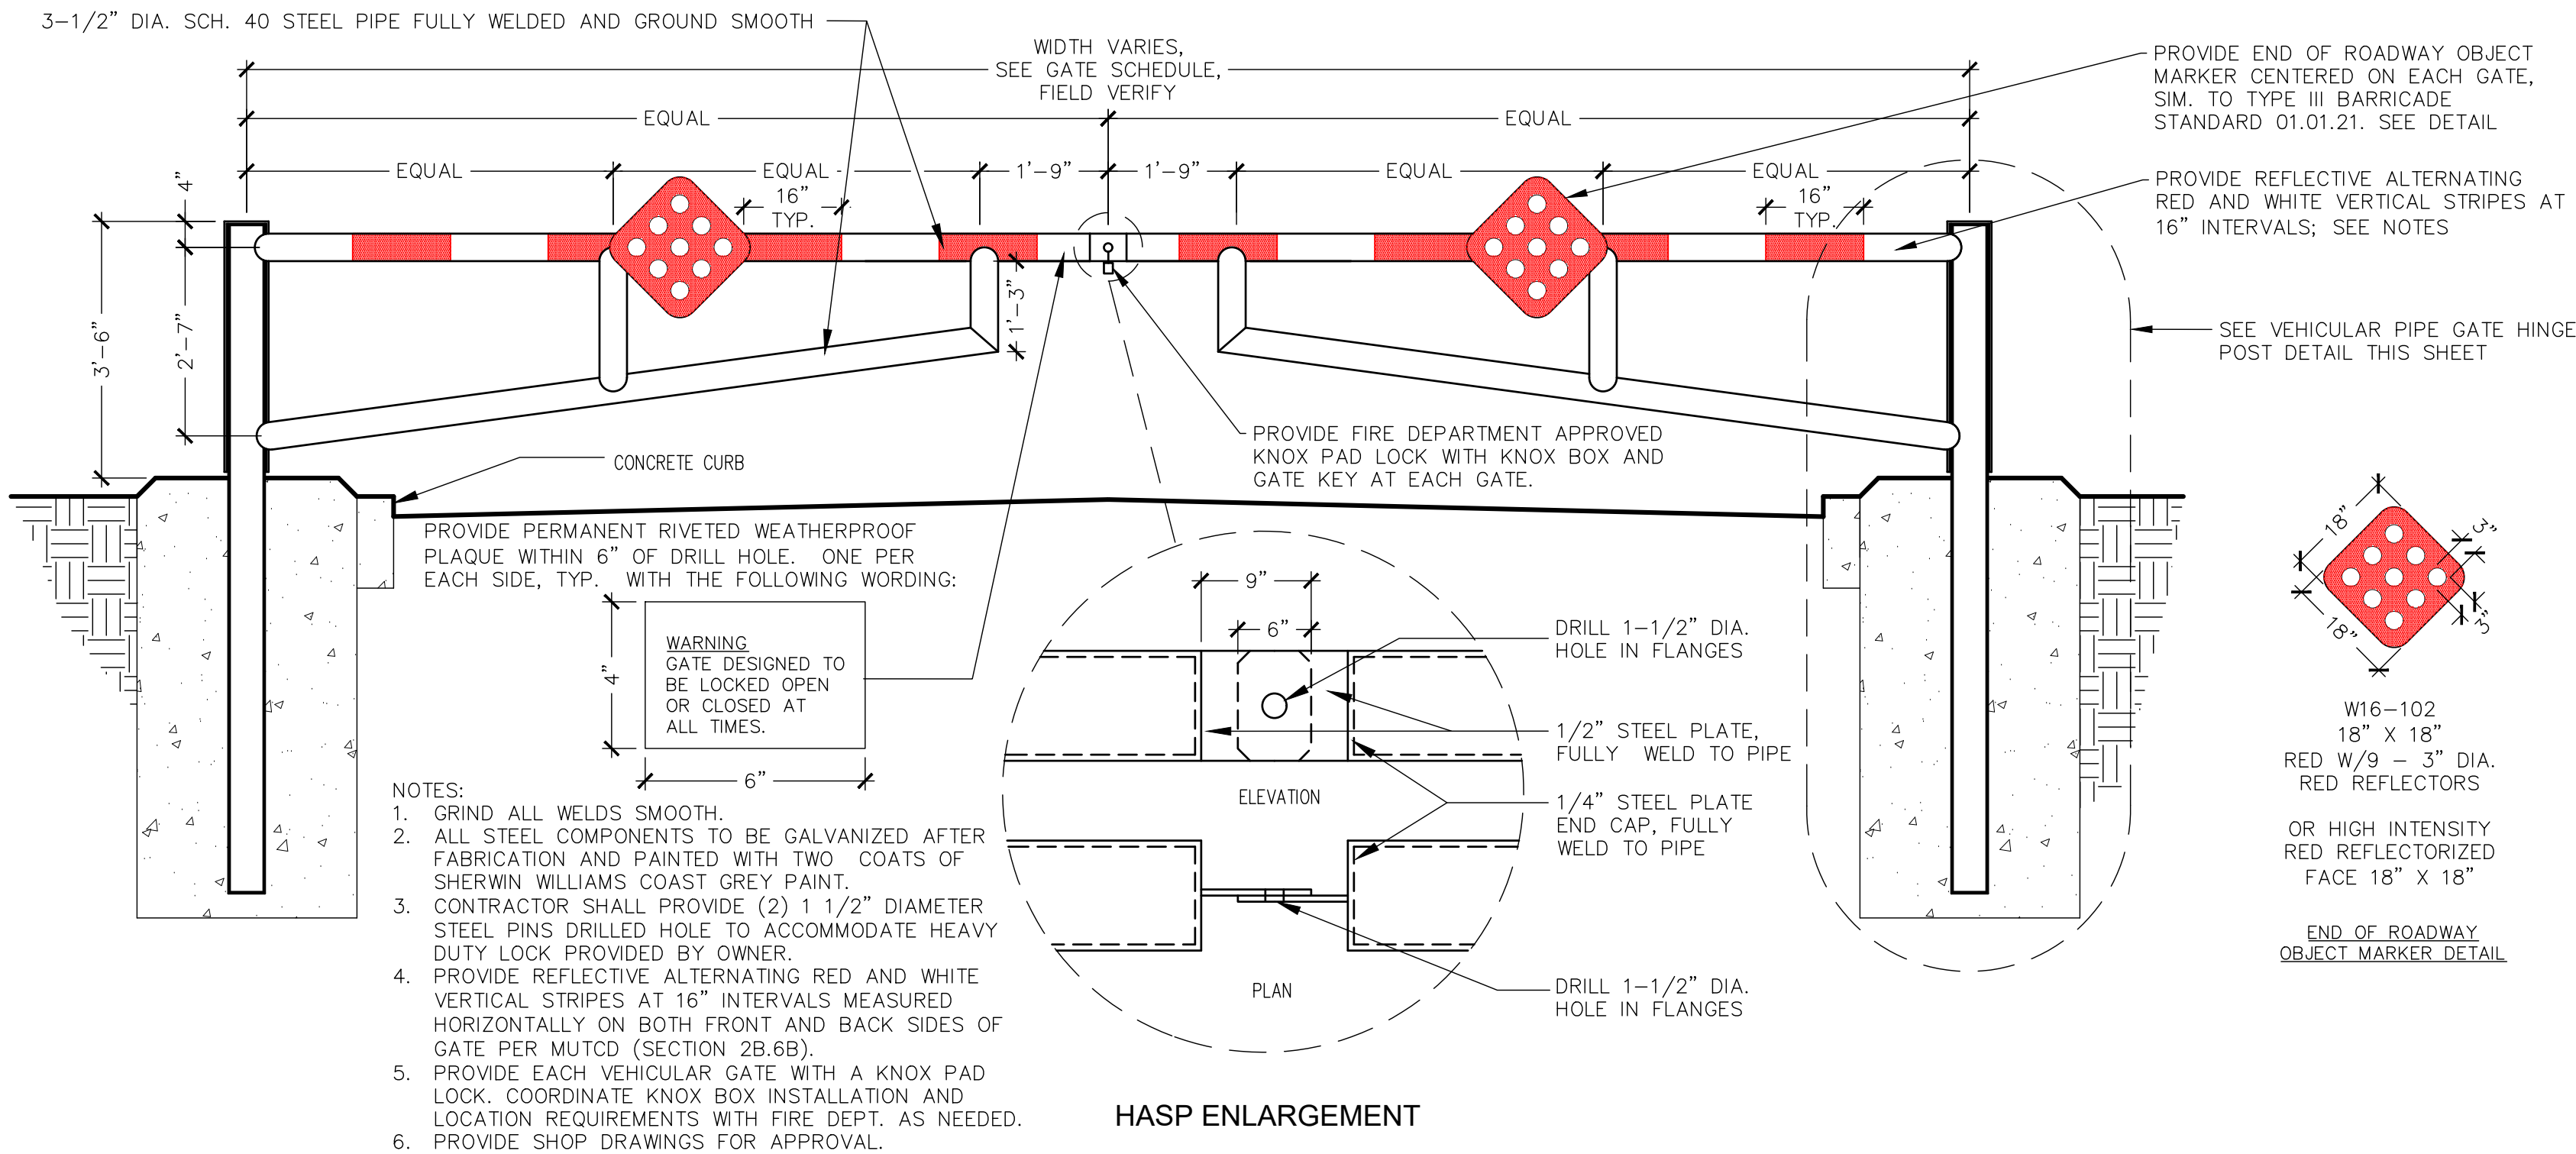


A VEHICULAR PIPE GATE

Scale: 1/2"=1'-0"

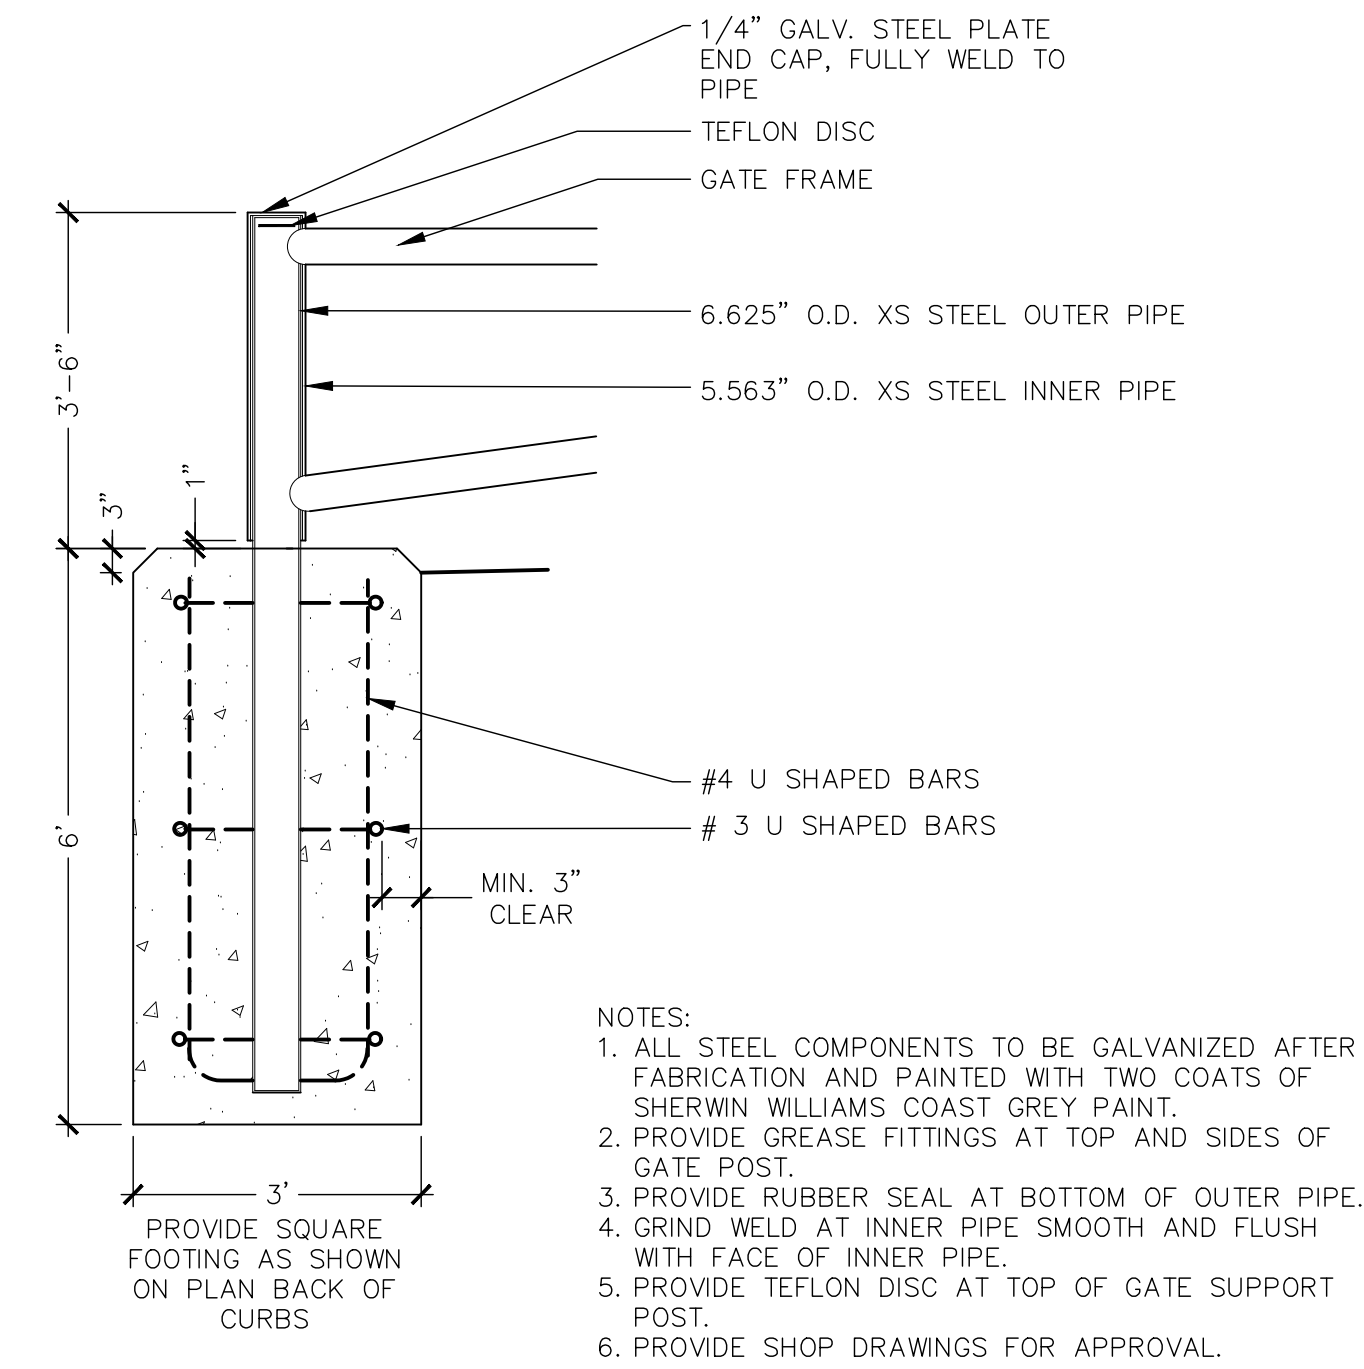


B VEHICULAR PIPE GATE HINGE POST

Scale: 1/2"=1'-0"

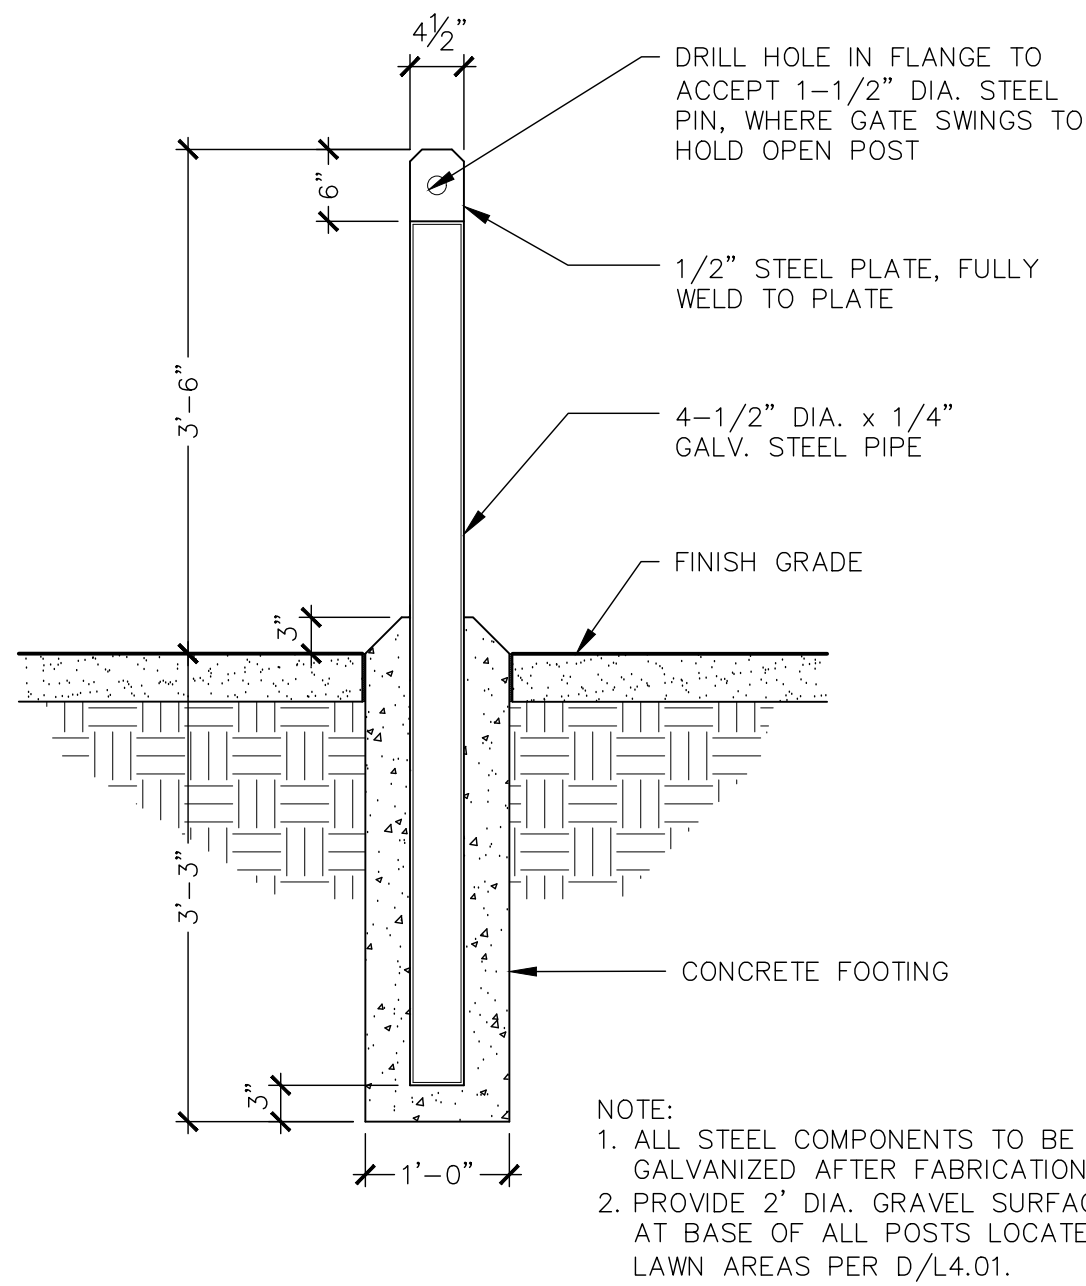

C VEHICULAR PIPE GATE HOLD OPEN POST

Scale: 3/4"=1'-0"

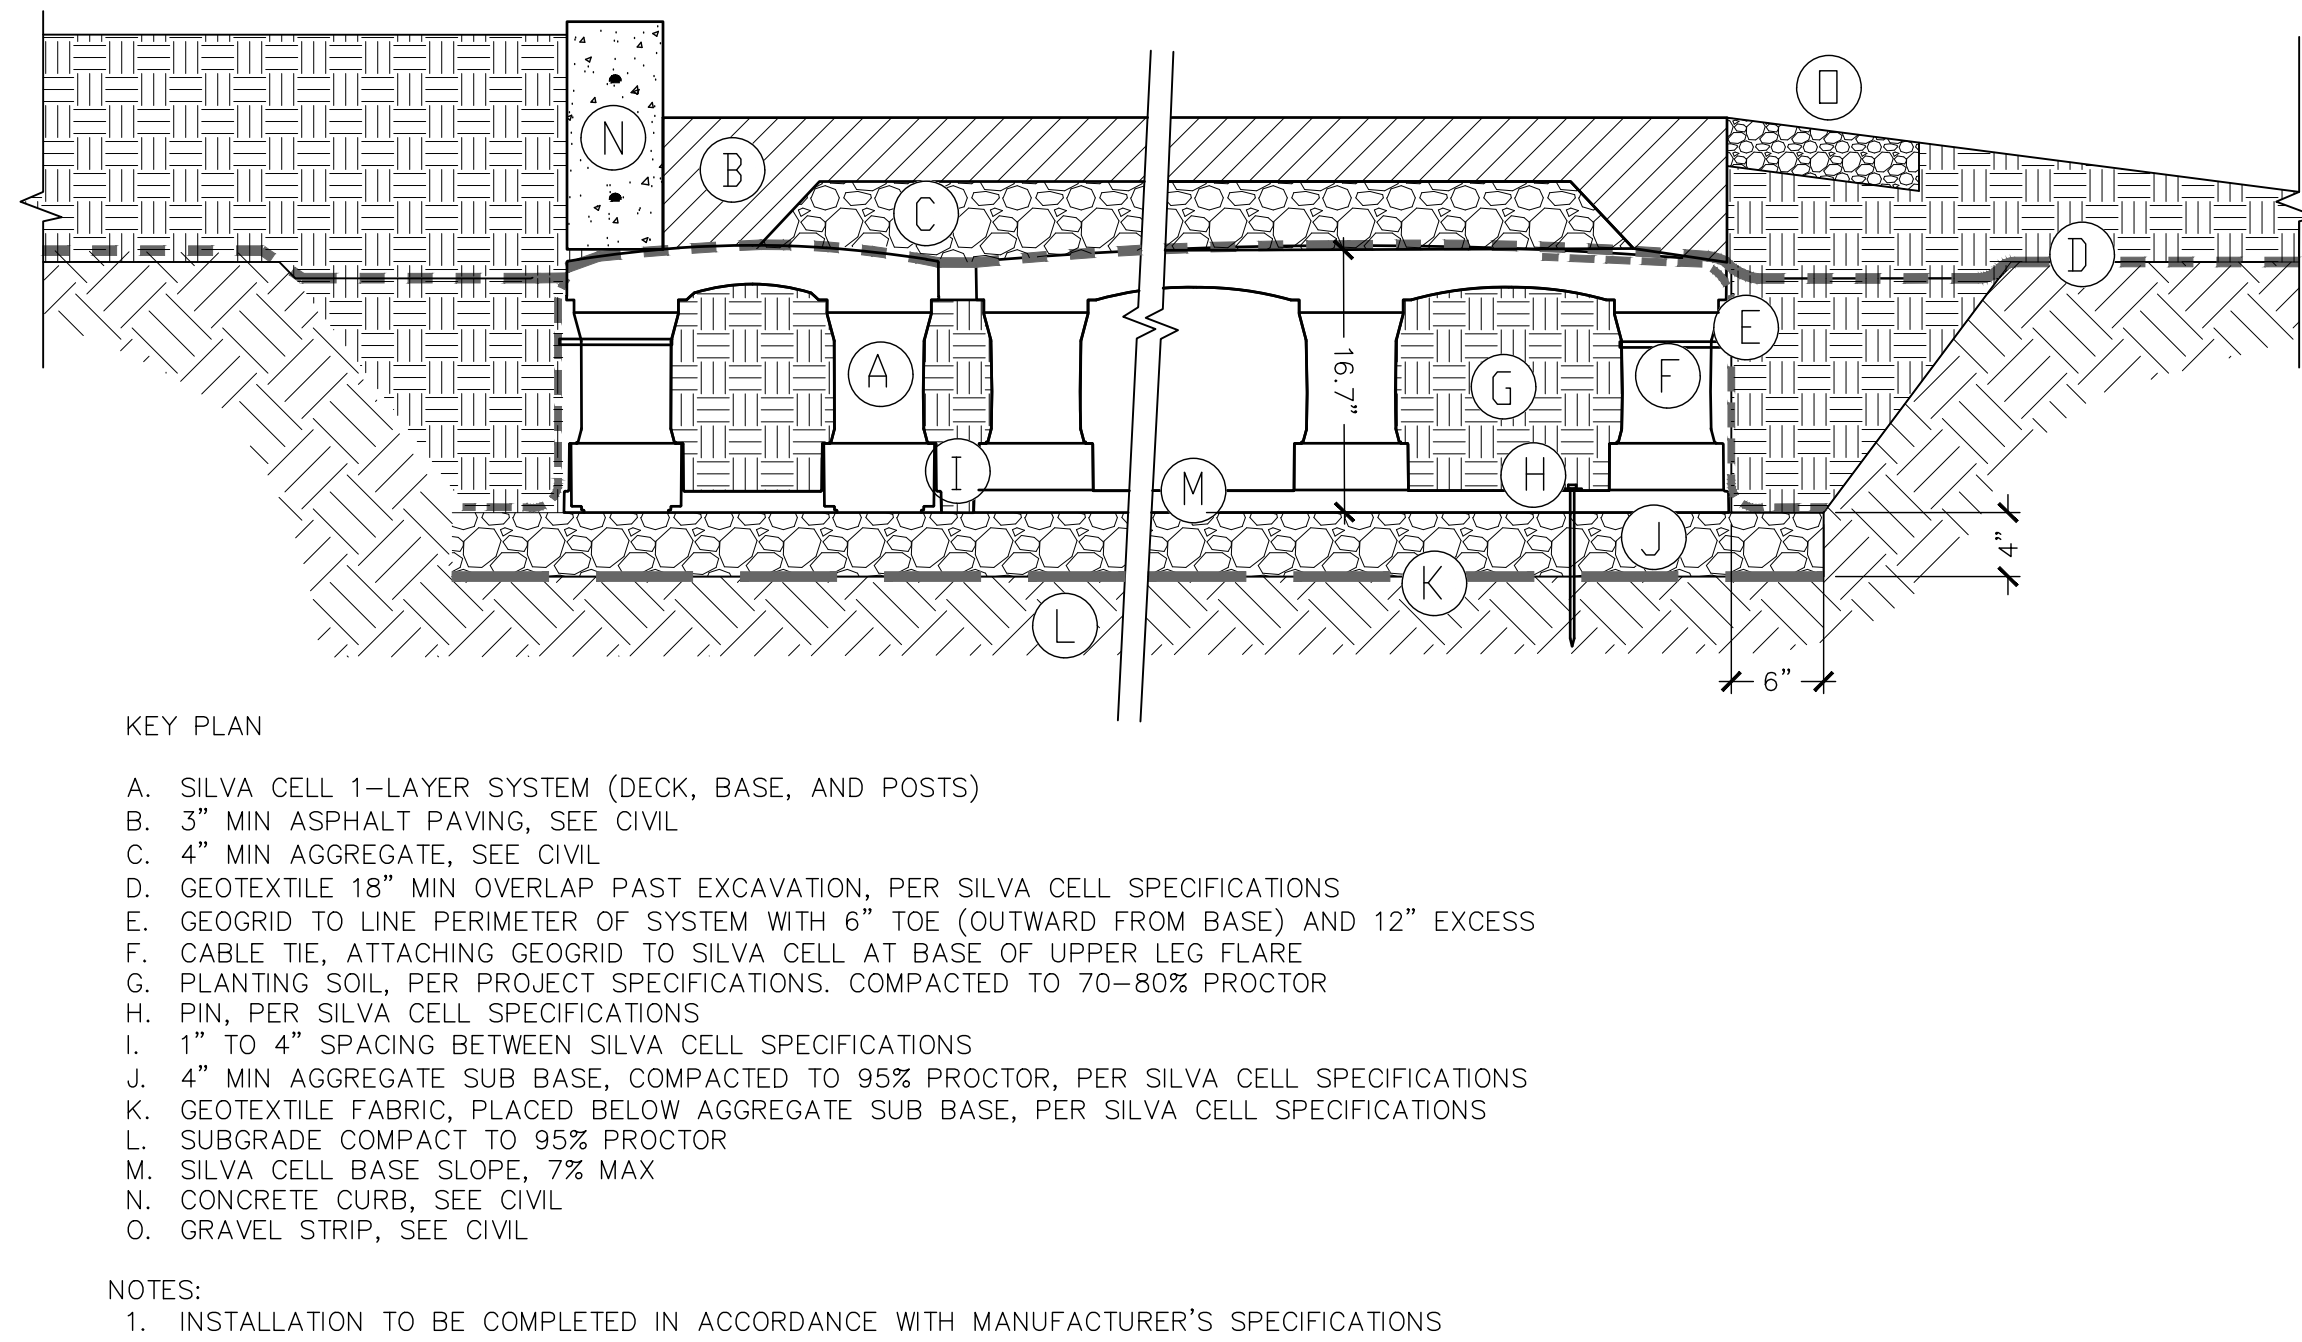

D SILVA CELL

Scale: 1"=1'-0"

FOR INFORMATION ONLY.
SEE BUILDING PERMIT
B-20-0993 FOR REVIEW.

APPROVED
FINAL LANDSCAPE PLAN

BY: PLANNING DIVISION

DATE:

NOTE: THIS APPROVAL IS VOID AFTER 1 YEAR FROM APPROVAL DATE. THE CITY IS NOT RESPONSIBLE FOR ERRORS AND/OR OMISSIONS ON THESE PLANS. FIELD CONDITIONS MAY DICTATE CHANGES TO THESE PLANS AS DETERMINED BY THE PLANNING DIRECTOR, DESIGNEE OR PROJECT PLANNER.

REVISIONS		
1 PERMIT	2/19/21	
2 PERMIT	3/10/21	
3 PERMIT	4/27/21	
4 PERMIT	5/10/21	

PERMIT
RESUBMITTAL

WEISMAINDSIGNGROUP
3213 WILDWOOD PARK DR, PUYALLUP, WA 98374
206.441.4522
www.wmaingroup.com








PUYALLUP SCHOOL DISTRICT PROJECT NO. 30-03-19
FERRUCCI JUNIOR HIGH ADDITION
3213 WILDWOOD PARK DR, PUYALLUP, WA 98374

NAC
ARCHITECTURE
nacarchitecture.com
2025 FIRST AVE | SUITE 300
SEATTLE WA 98121
P:206.441.4522

NAC NO 121-19038
DRAWN CR
CHECKED NH
DATE 05/10/2021

Site Details

L4.02

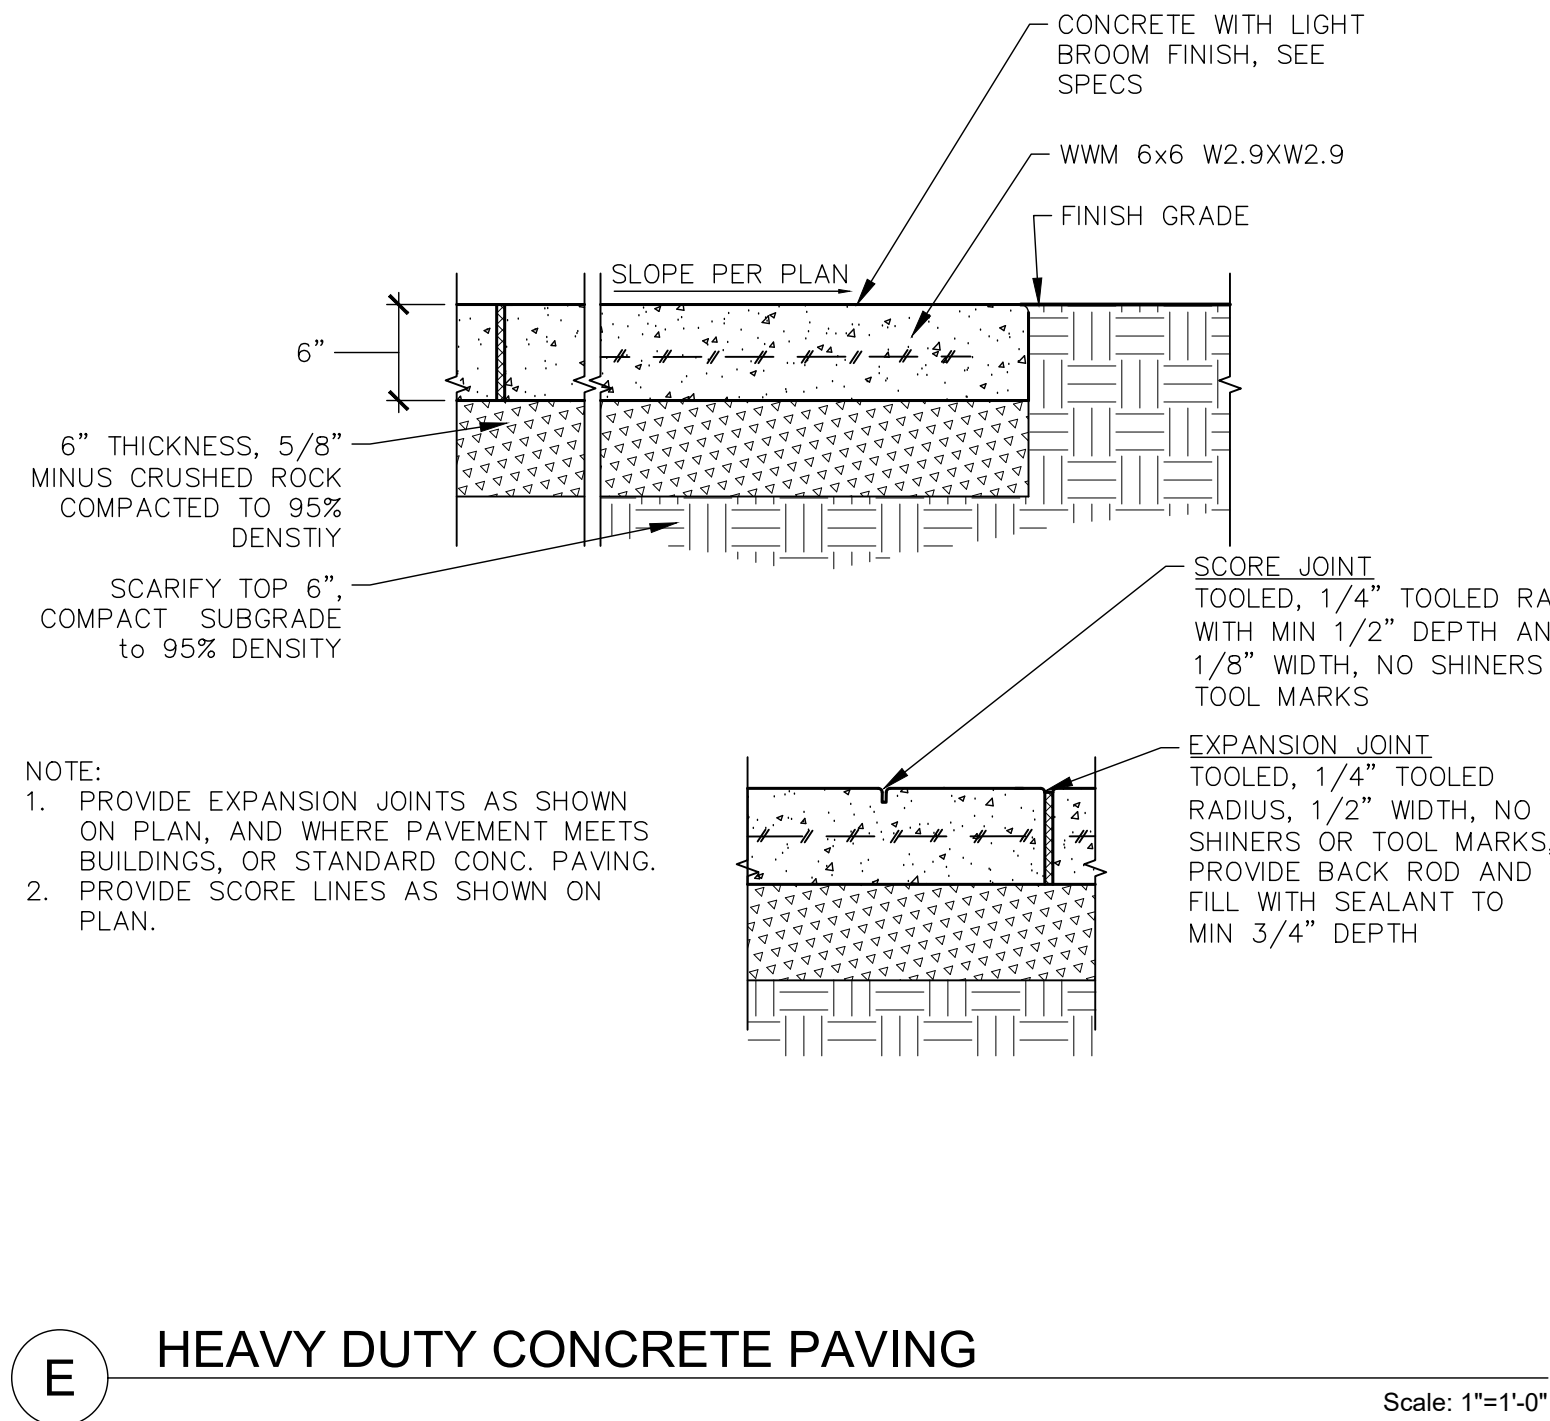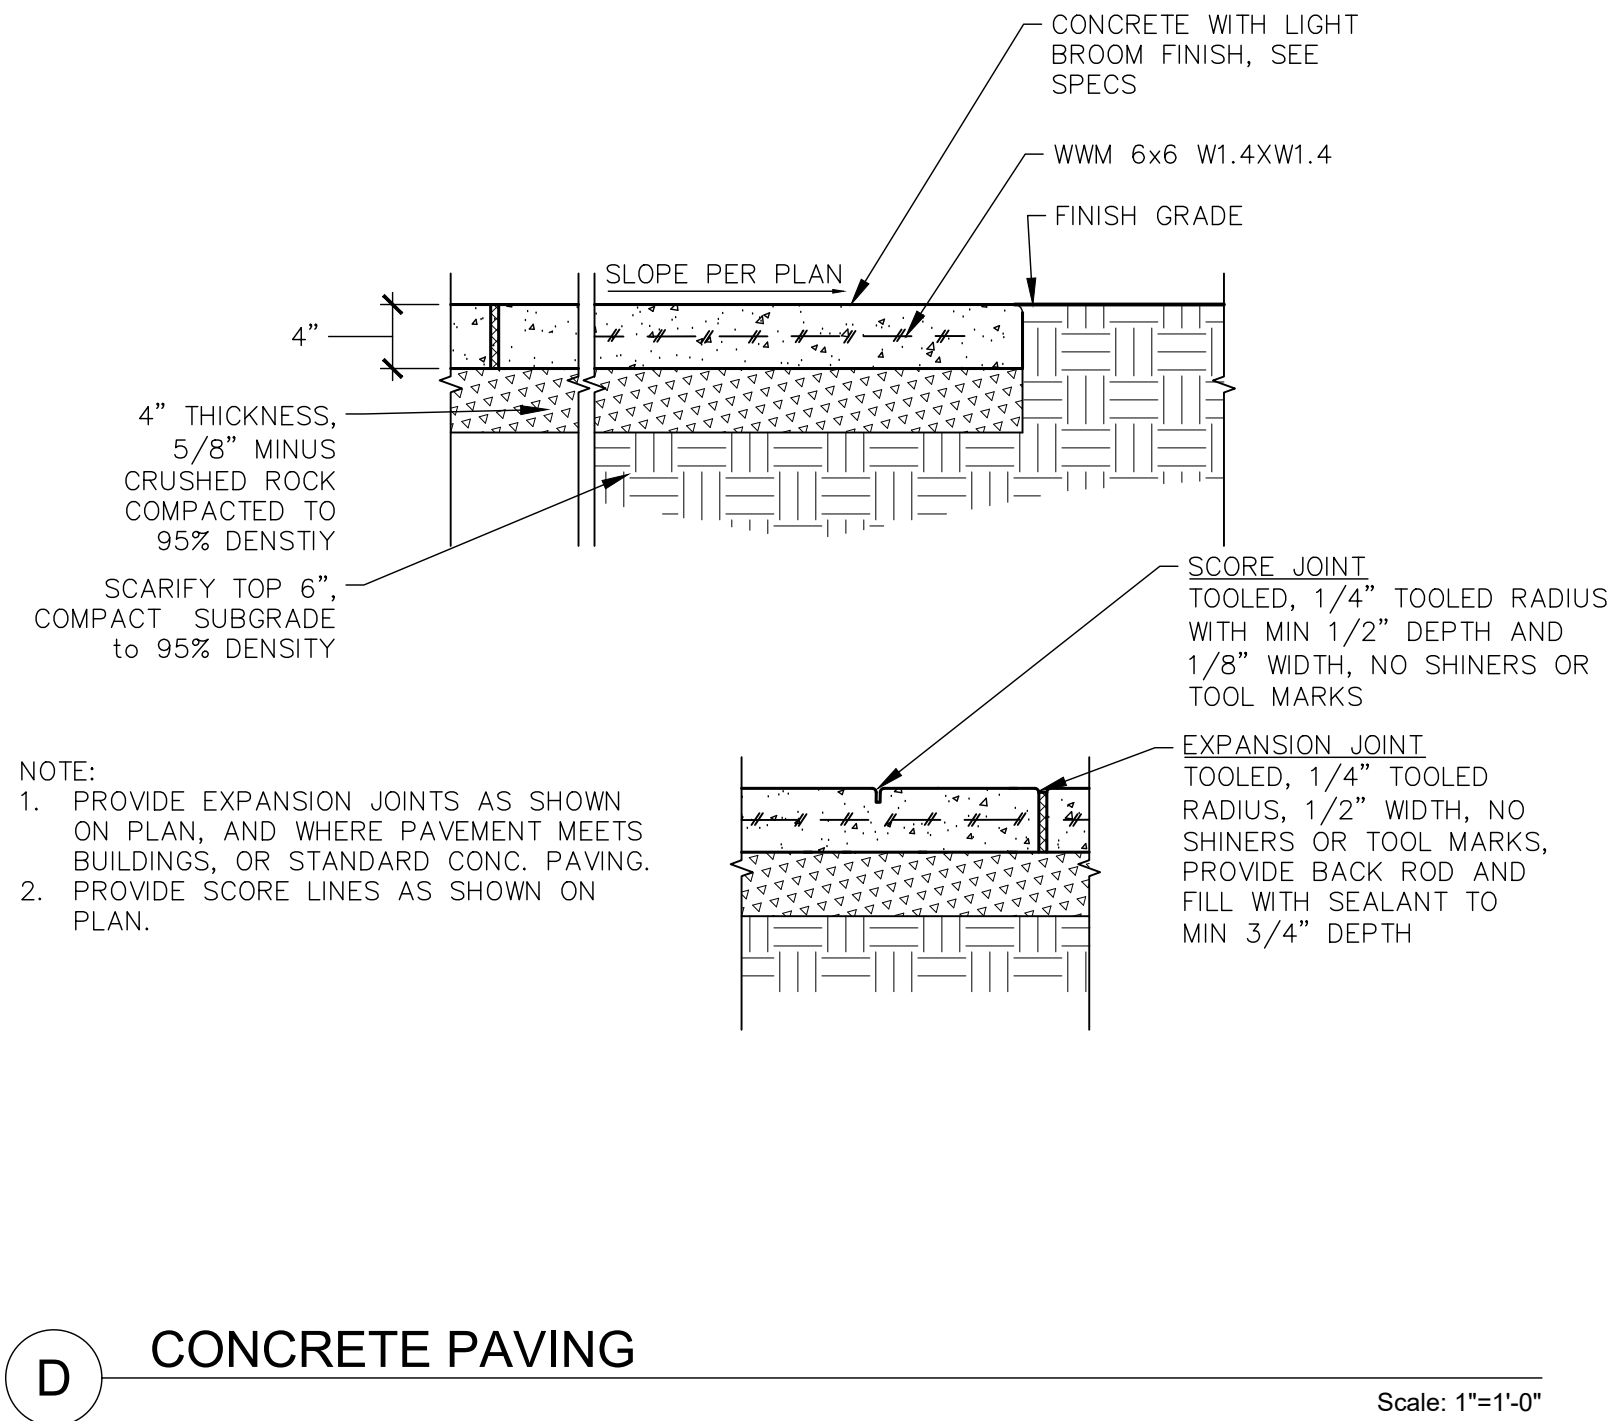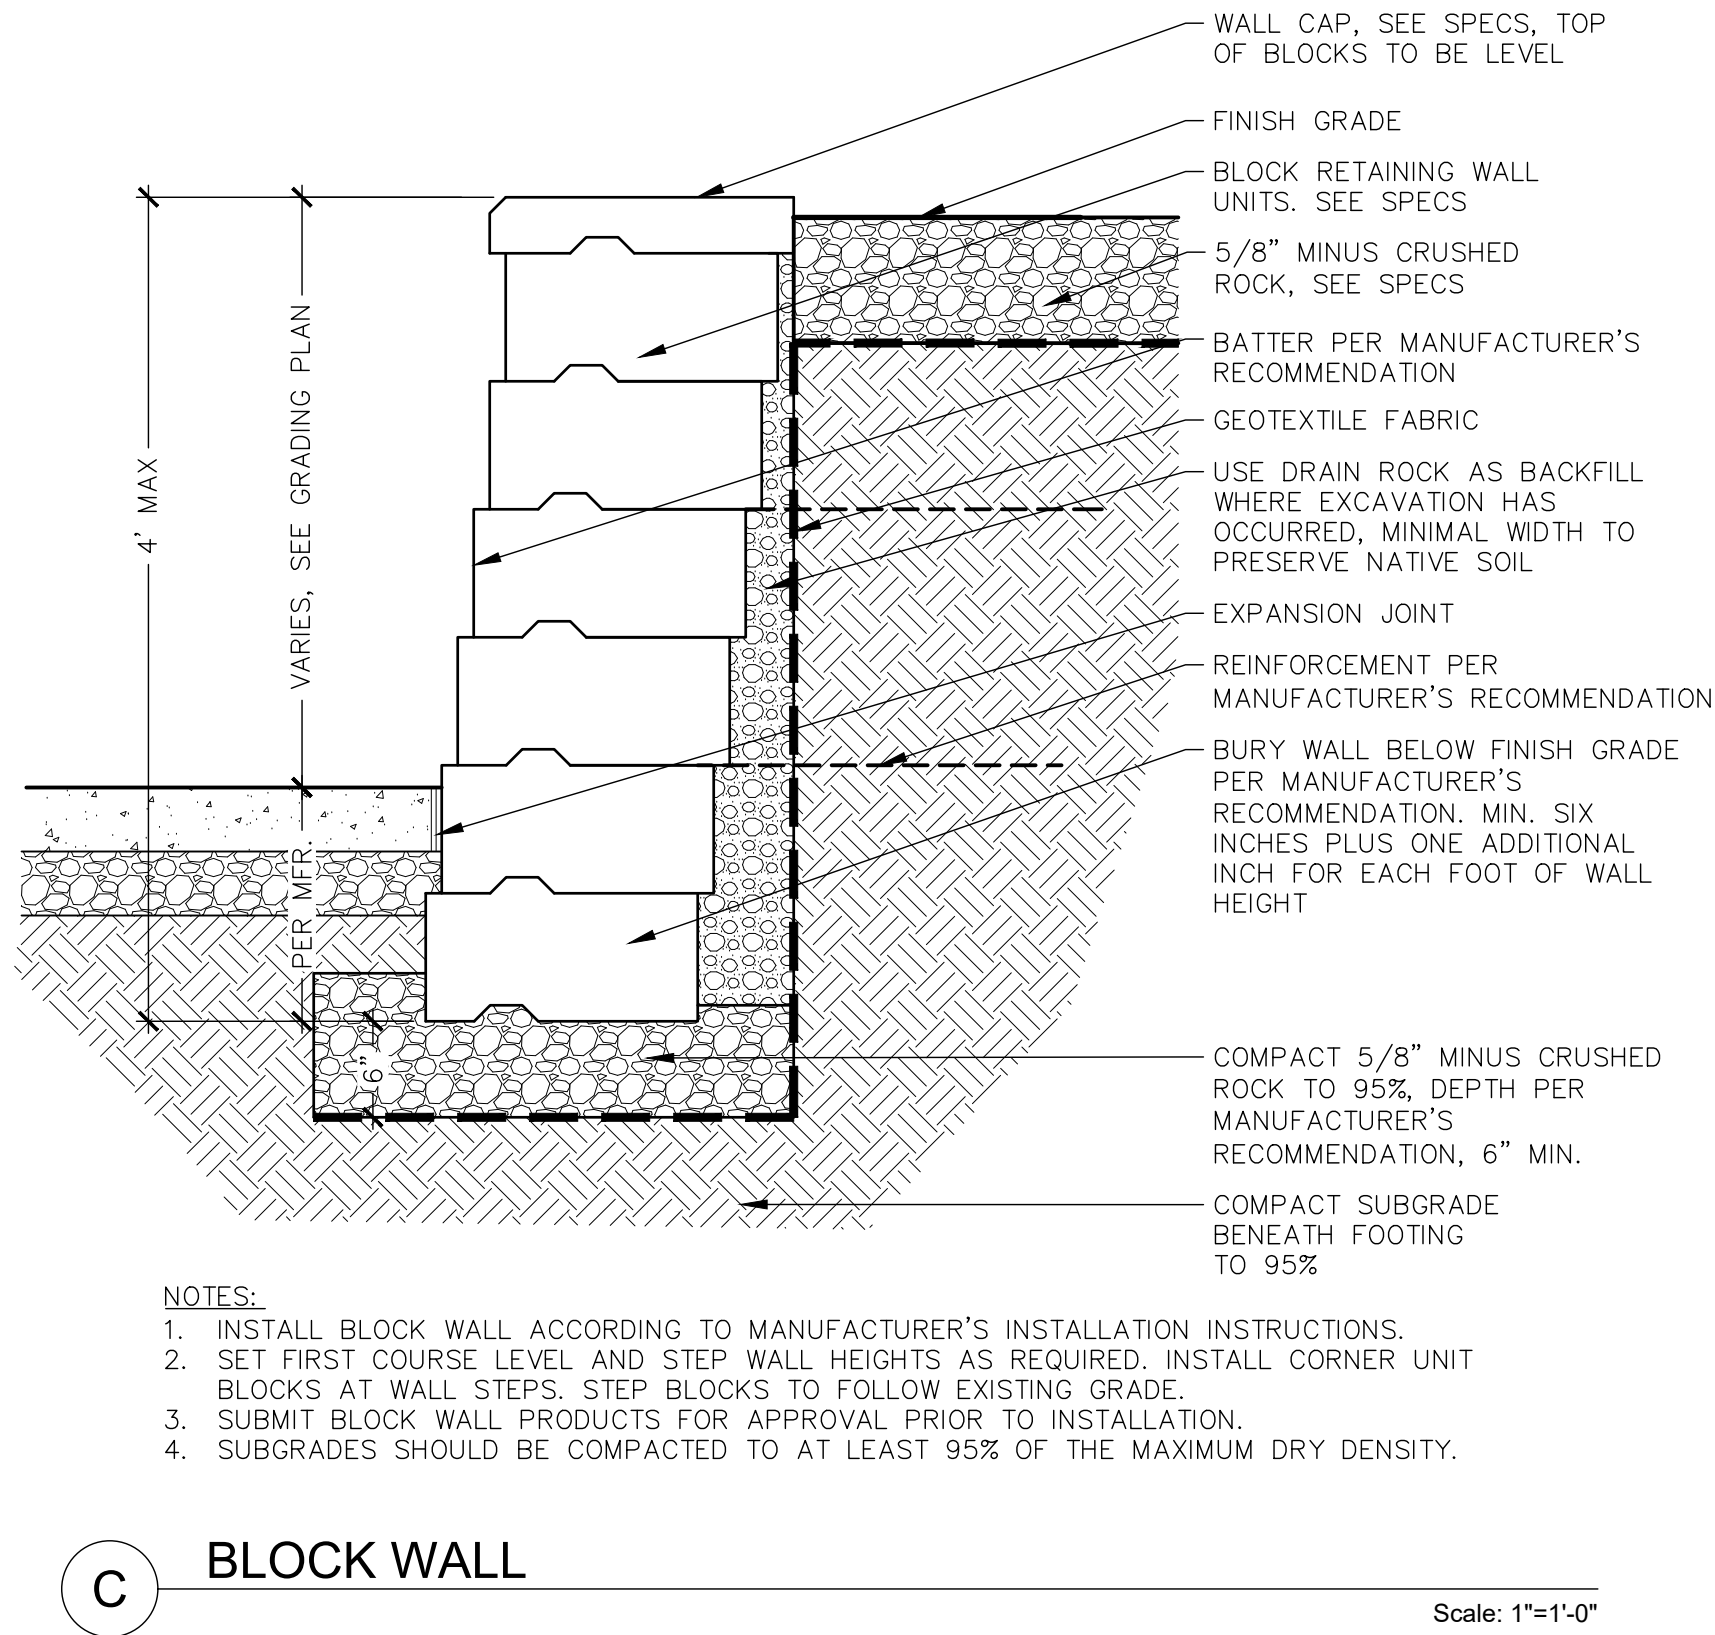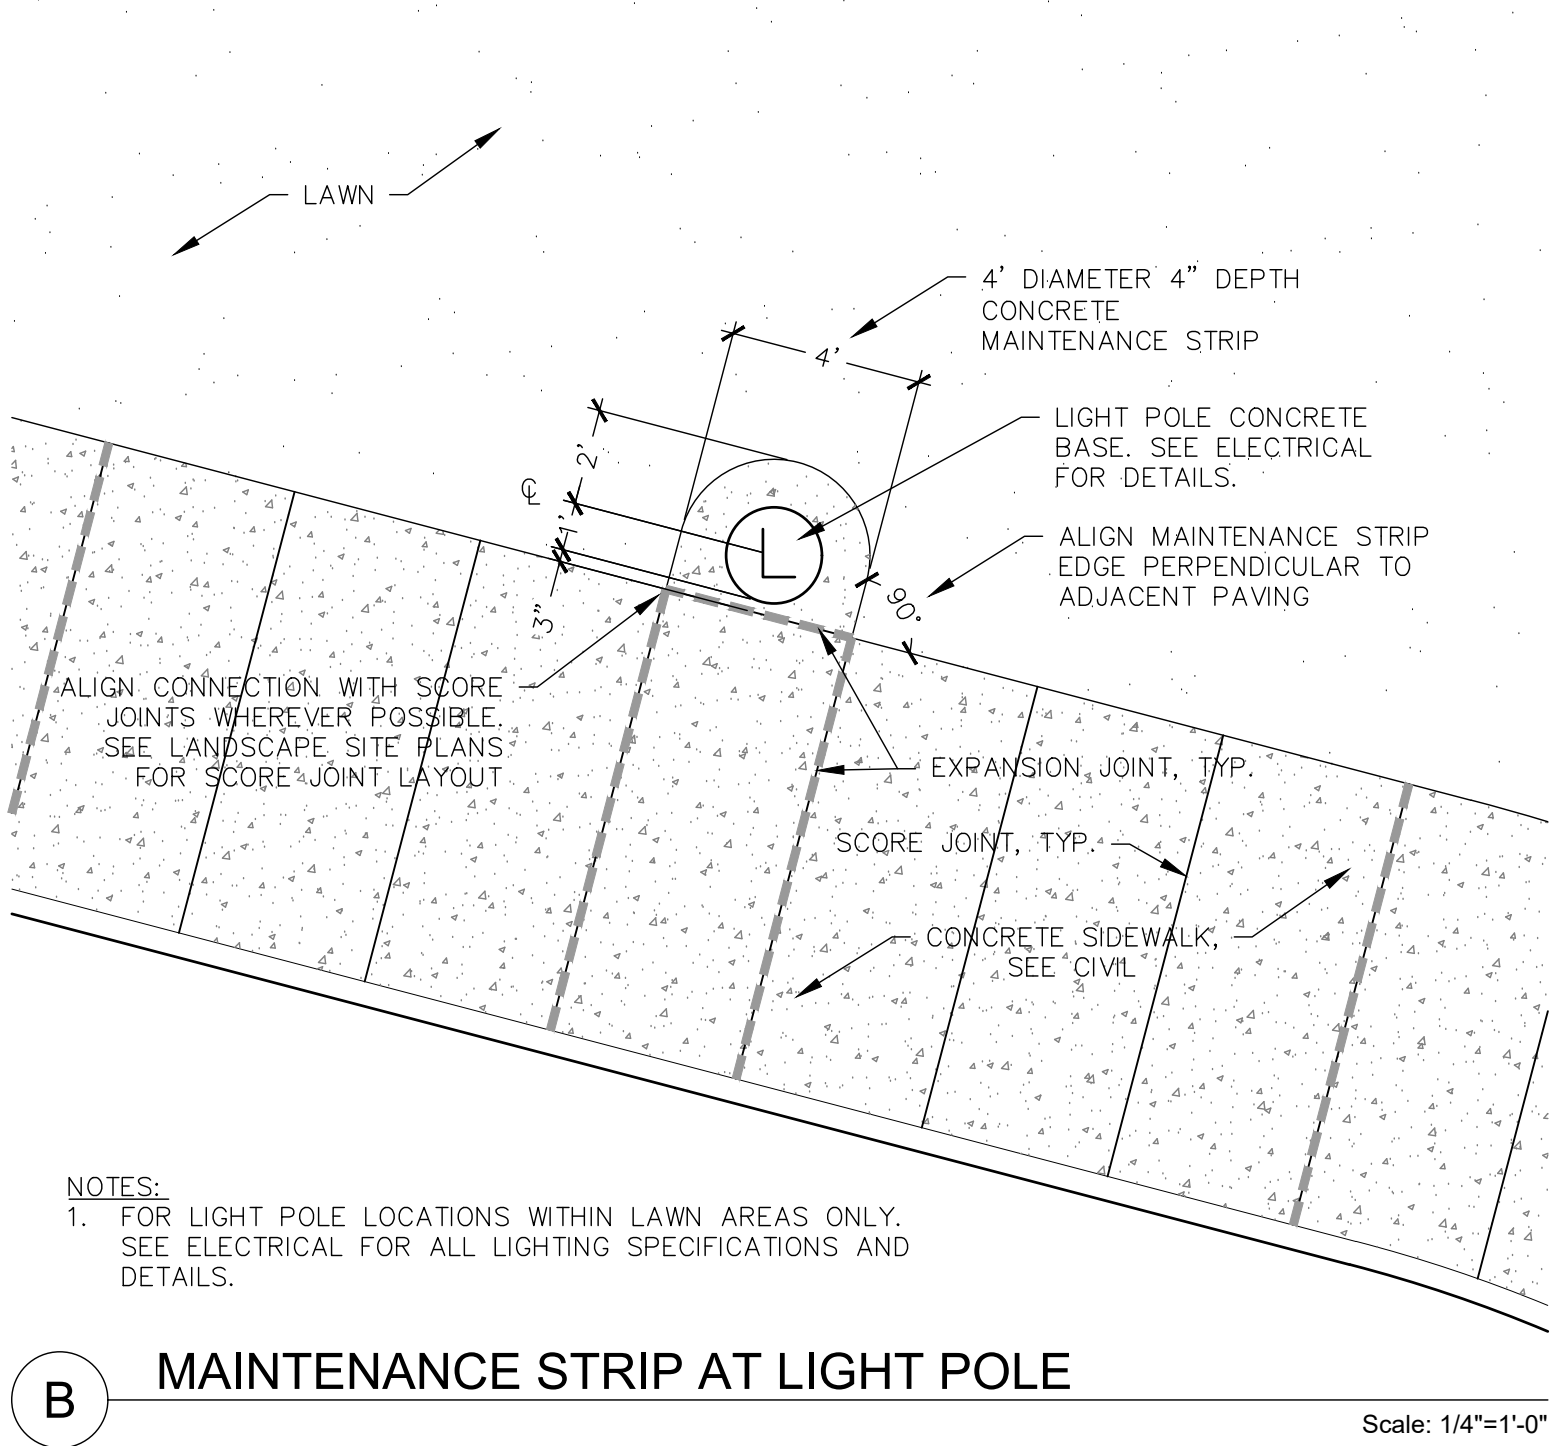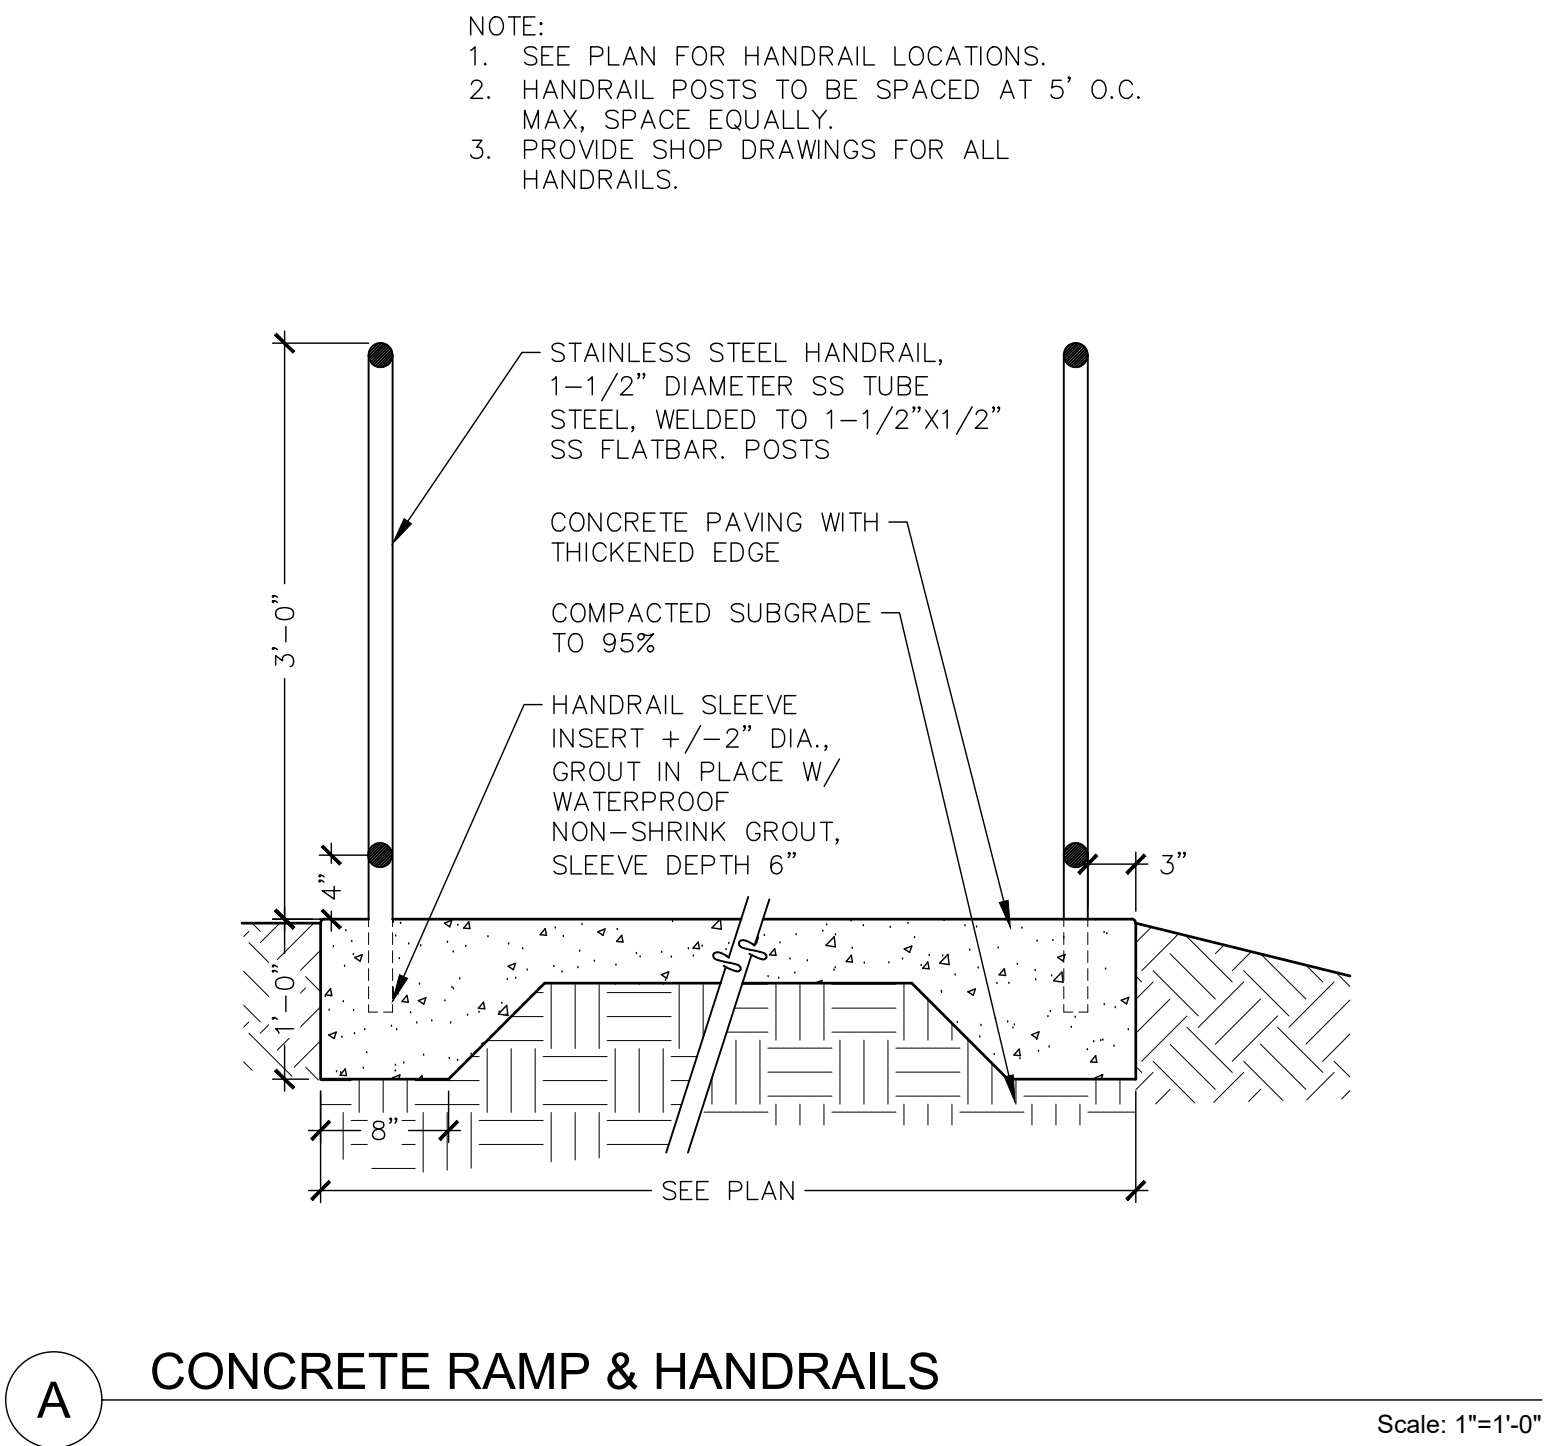


FOR INFORMATION ONLY.
SEE BUILDING PERMIT B-20-0993 FOR REVIEW.

APPROVED FINAL LANDSCAPE PLAN	
BY:	PLANNING DIVISION
DATE:	
NOTE: THIS APPROVAL IS VOID AFTER 1 YEAR FROM APPROVAL DATE. THE CITY IS NOT RESPONSIBLE FOR ERRORS AND/OR OMISSIONS ON THESE PLANS. FIELD CONDITIONS MAY DICTATE CHANGES TO THESE PLANS AS DETERMINED BY THE PLANNING DIRECTOR, DESIGNEE OR PROJECT PLANNER.	

REVISIONS		
1	PERMIT	2/19/21
2	REVISIONS	
2	PERMIT	3/10/21
3	REVISIONS	
3	PERMIT	4/27/21
4	REVISIONS	
4	PERMIT	5/10/21
	REVISIONS	

PERMIT
RESUBMITTAL

WEISMAINDSIGNGROUP
LANDSCAPE ARCHITECTS
3213 WILDWOOD PARK DR, PUYALLUP, WA 98374
P: 206.441.4522
F: 206.441.4522
WWW.WEISMAINDSIGN.COM

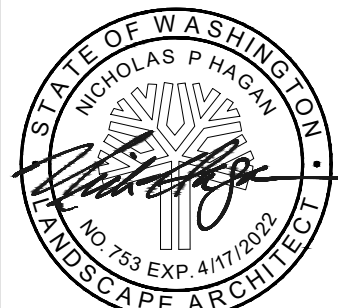


PUYALLUP SCHOOL DISTRICT PROJECT NO. 30-03-19
FERRUCCI JUNIOR HIGH ADDITION
3213 WILDWOOD PARK DR, PUYALLUP, WA 98374

NAC
ARCHITECTURE
nacarchitecture.com
2025 FIRST AVE | SUITE 300
SEATTLE, WA 98121
P: 206.441.4522

NAC NO	121-19038
DRAWN	CR
CHECKED	NH
DATE	05/10/2021


Site Details

L4.03

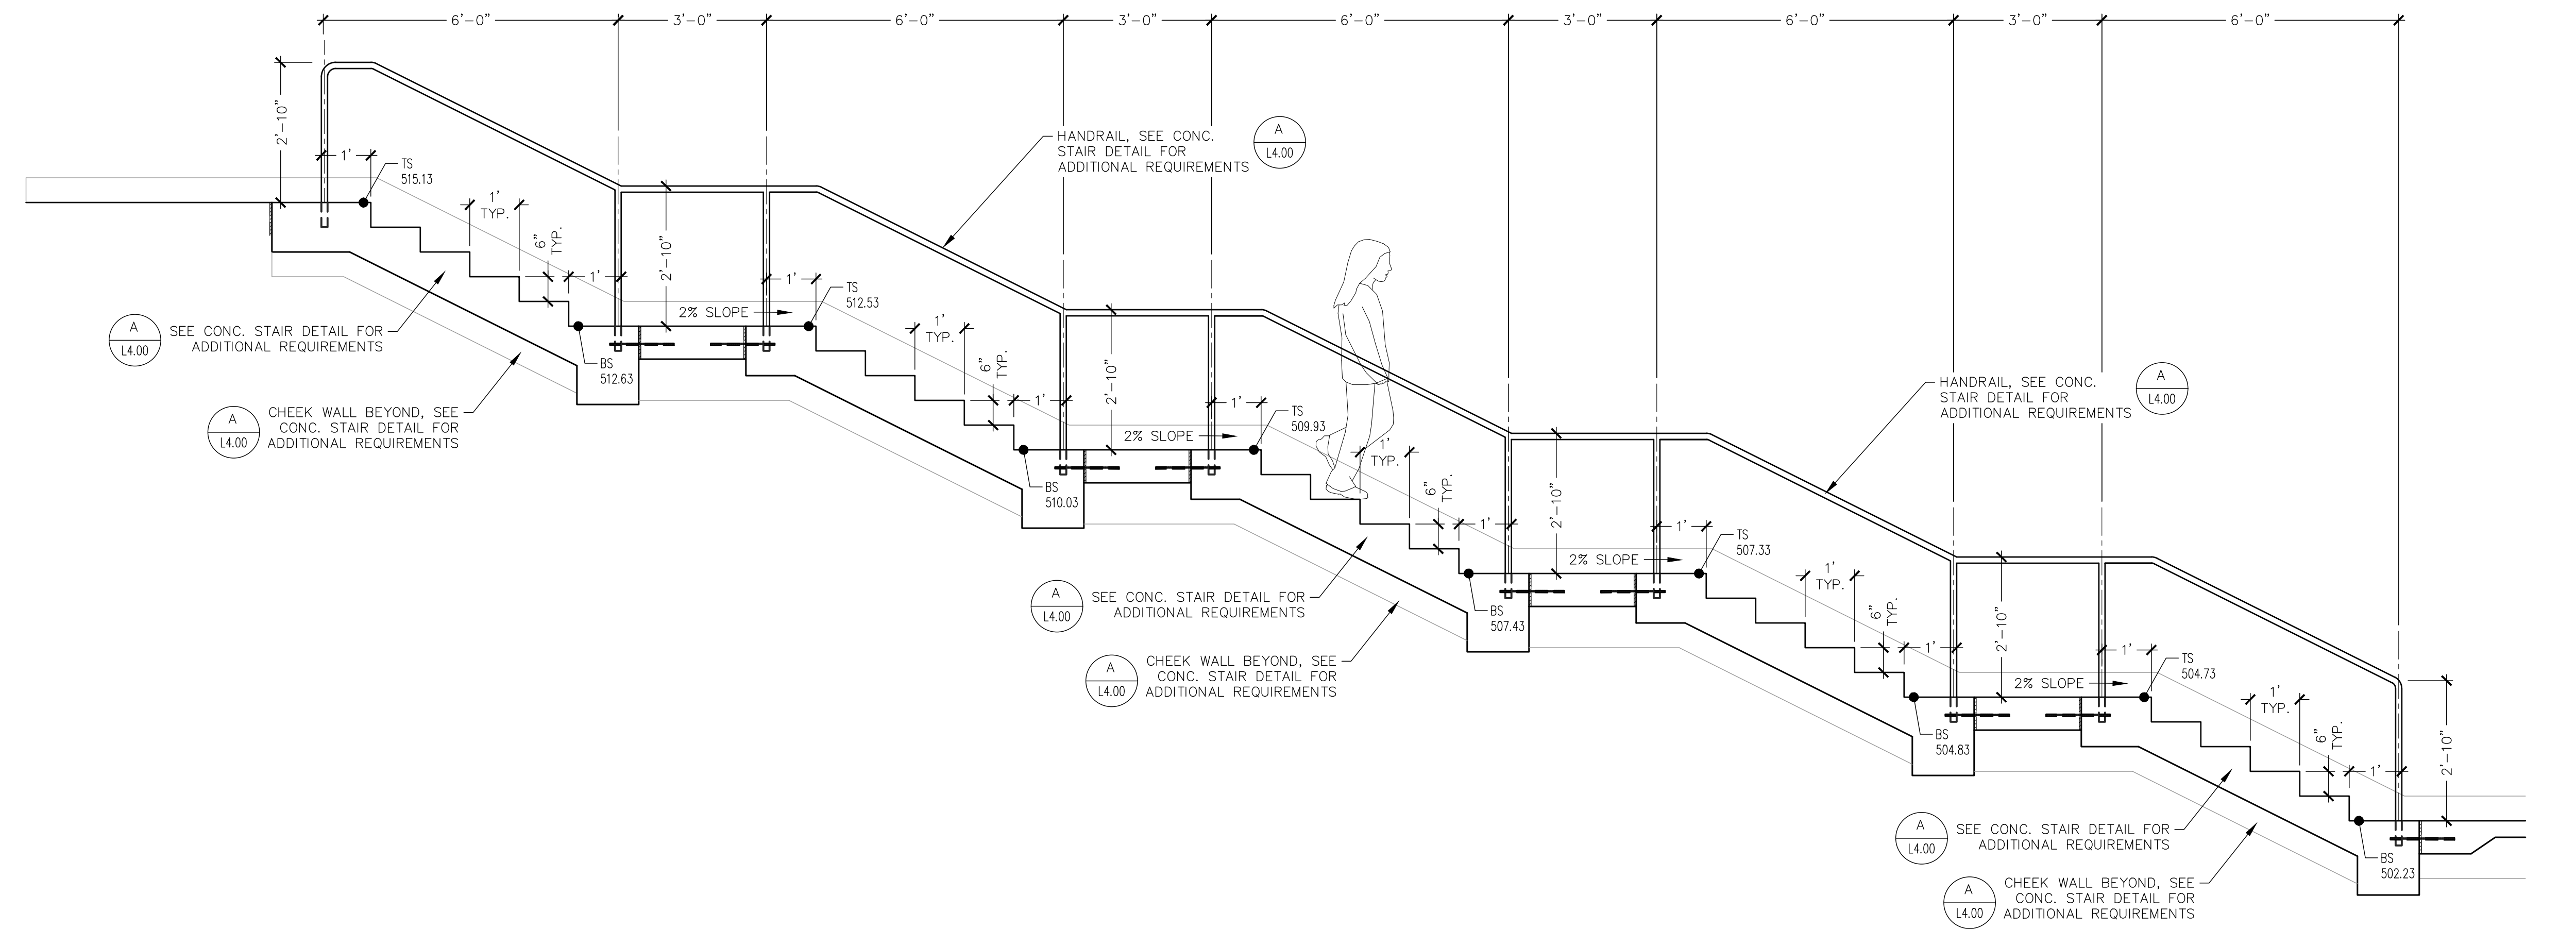

A NORTH STAIR PROFILE - LOOKING NORTH

Scale: 1/2"=1'-0"

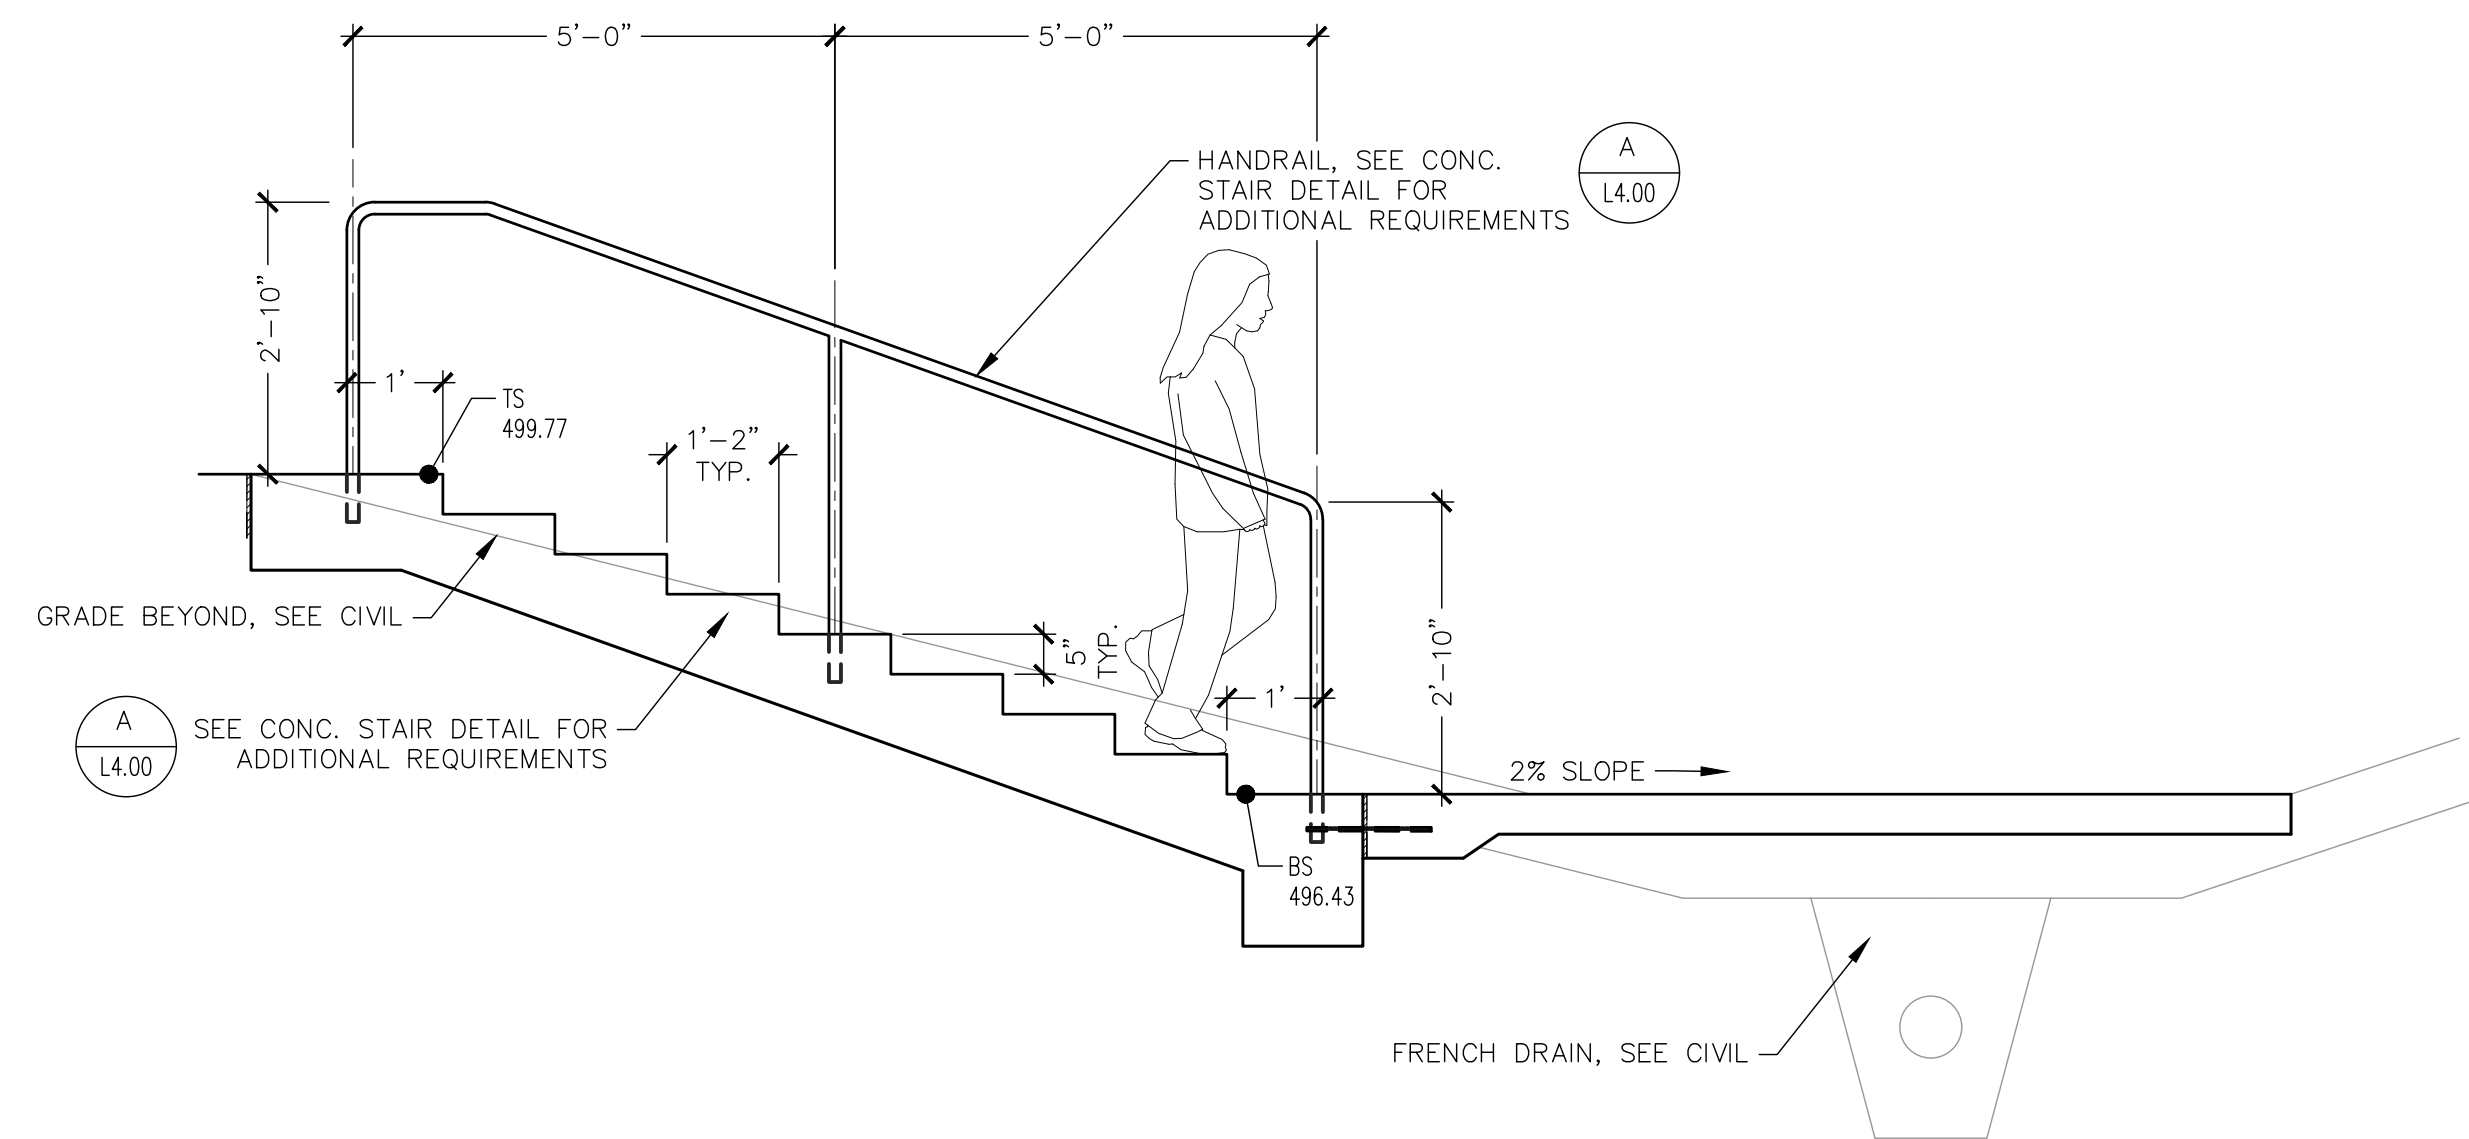

B FIELD STAIR PROFILE - LOOKING NORTH

Scale: 1/2"=1'-0"

FOR INFORMATION ONLY.

SEE BUILDING PERMIT
B-20-0993 FOR REVIEW.

APPROVED FINAL LANDSCAPE PLAN	
BY:	PLANNING DIVISION
DATE:	
NOTE: THIS APPROVAL IS VOID AFTER 1 YEAR FROM APPROVAL DATE. THE CITY IS NOT RESPONSIBLE FOR ERRORS AND/OR OMISSIONS ON THESE PLANS. FIELD CONDITIONS MAY DICTATE CHANGES TO THESE PLANS AS DETERMINED BY THE PLANNING DIRECTOR, DESIGNEE OR PROJECT PLANNER.	

REVISIONS		
1	PERMIT	2/19/21
2	REVISIONS	
2	PERMIT	3/10/21
3	REVISIONS	
3	PERMIT	4/27/21
4	REVISIONS	
4	PERMIT	5/10/21
5	REVISIONS	

PERMIT
RESUBMITTAL

WEISMAINDESIGNGROUP
ARCHITECTURE
3213 WILDWOOD PARK DR, PUYALLUP, WA 98374
206.441.4522
www.nacarch.com



PUYALLUP SCHOOL DISTRICT PROJECT NO. 30-03-19
FERRUCCI JUNIOR HIGH ADDITION
3213 WILDWOOD PARK DR, PUYALLUP, WA 98374




NAC
ARCHITECTURE
nacarchitecture.com

2025 FIRST AVE | SUITE 300
SEATTLE, WA 98121
P: 206.441.4522

NAC NO	121-19038
DRAWN	CR
CHECKED	NH
DATE	05/10/2021


Site Details

L4.04

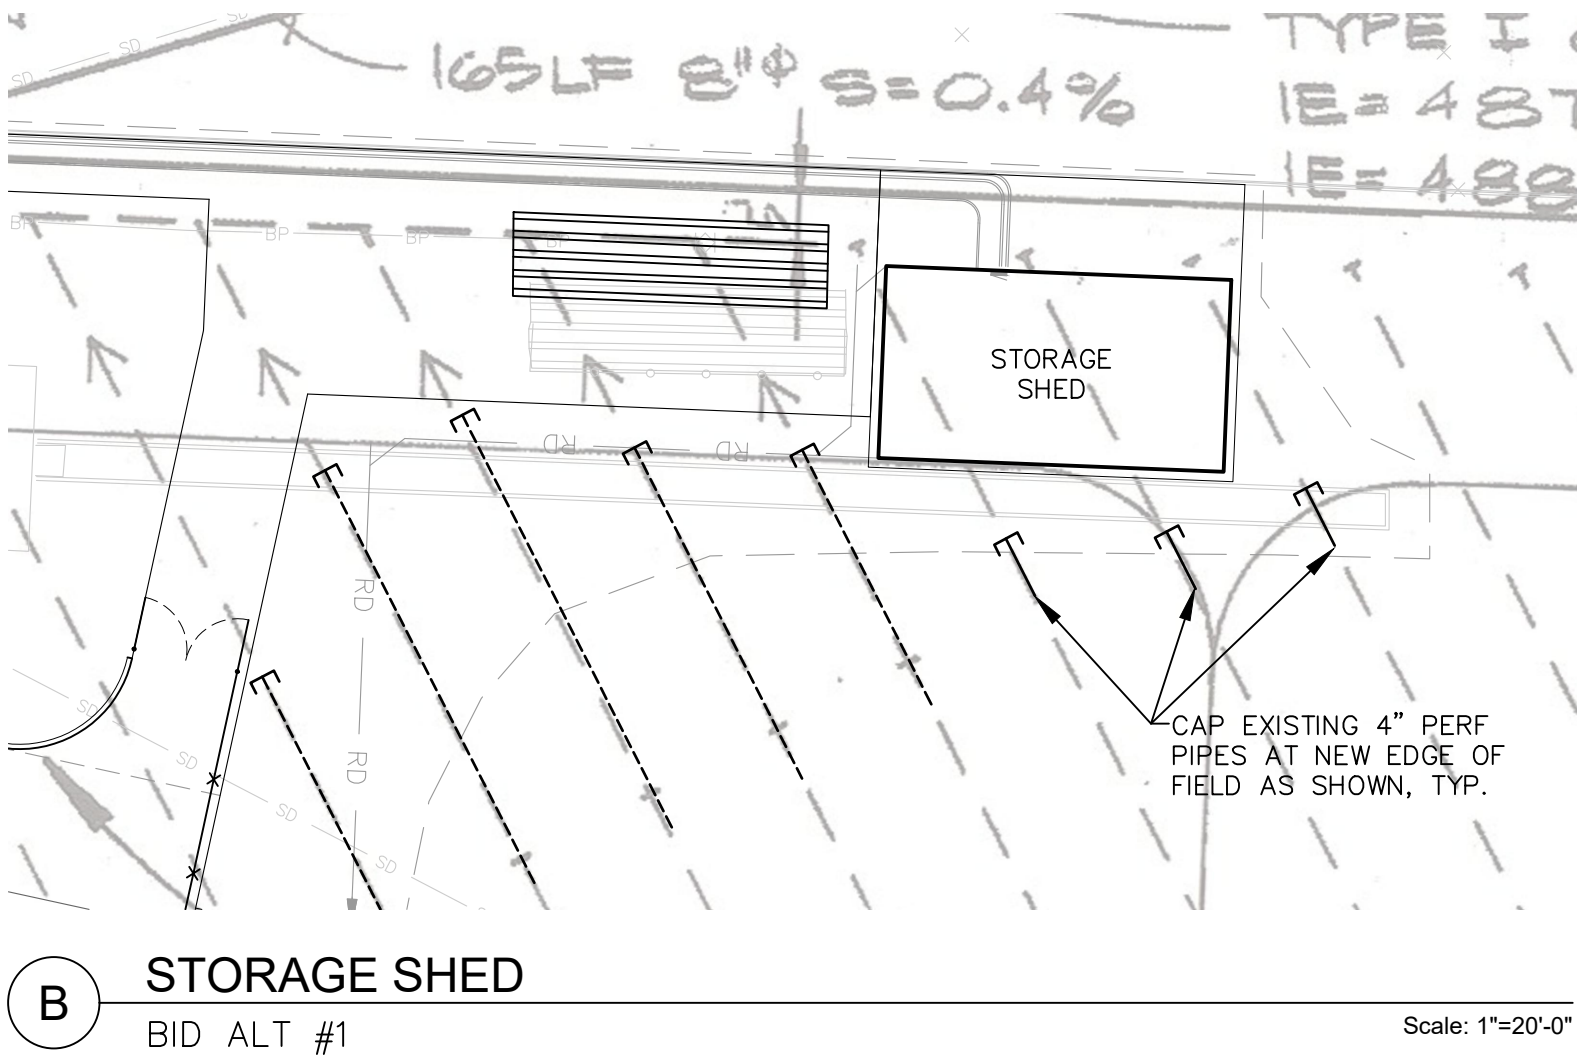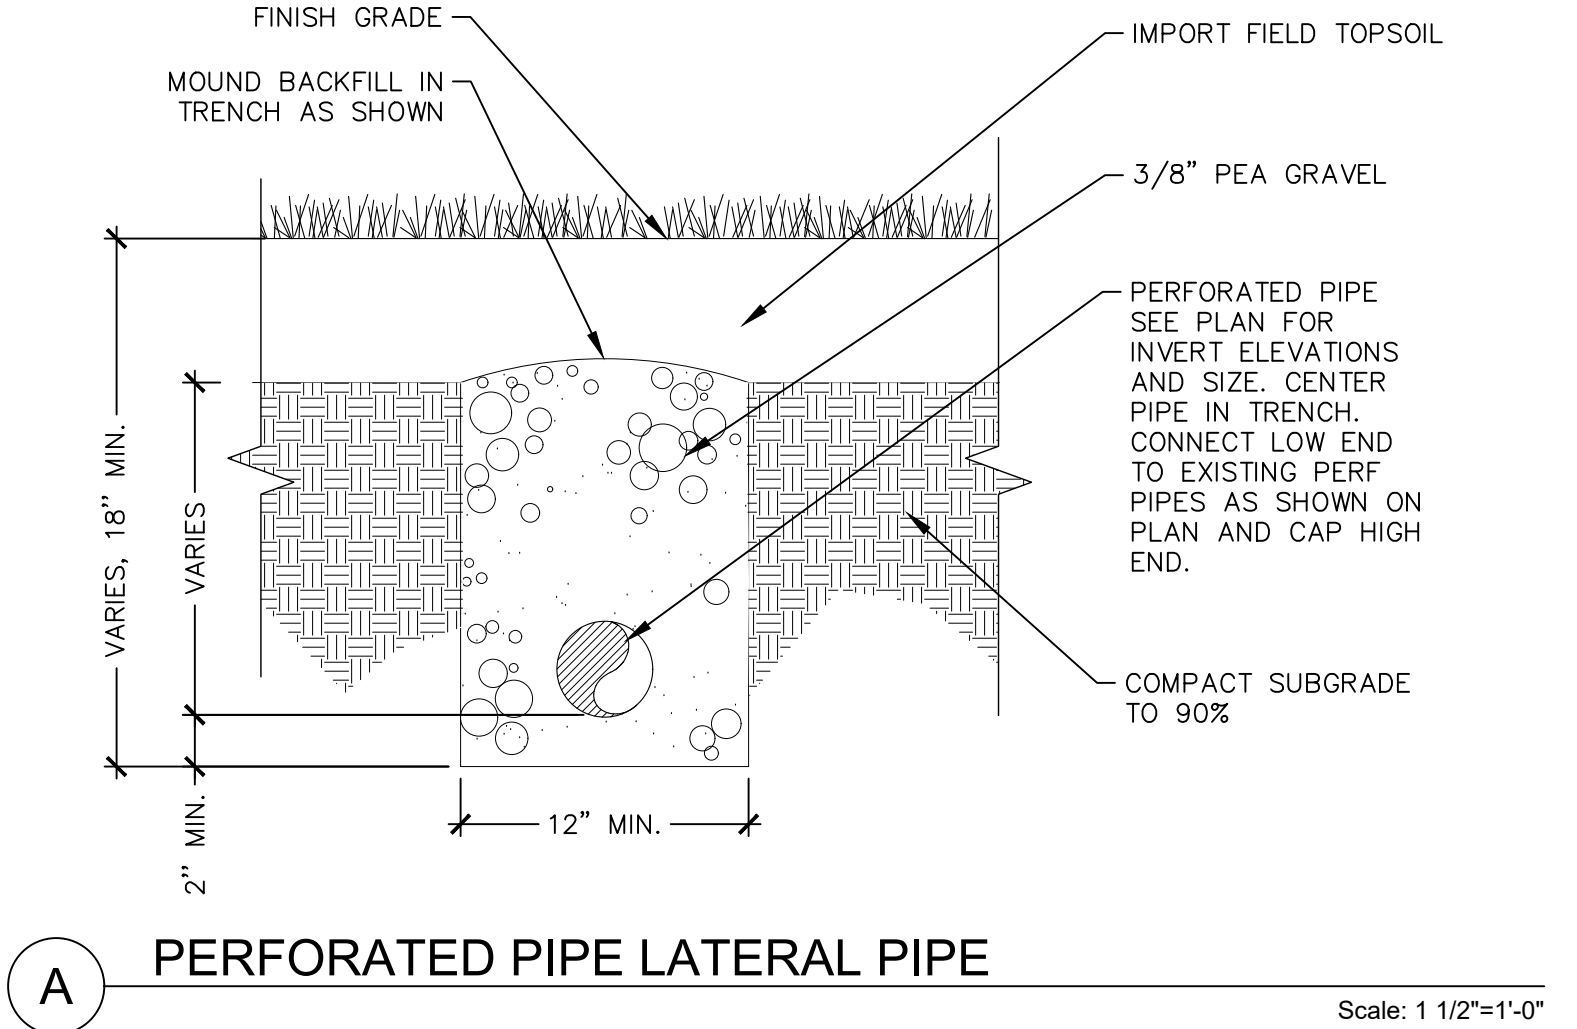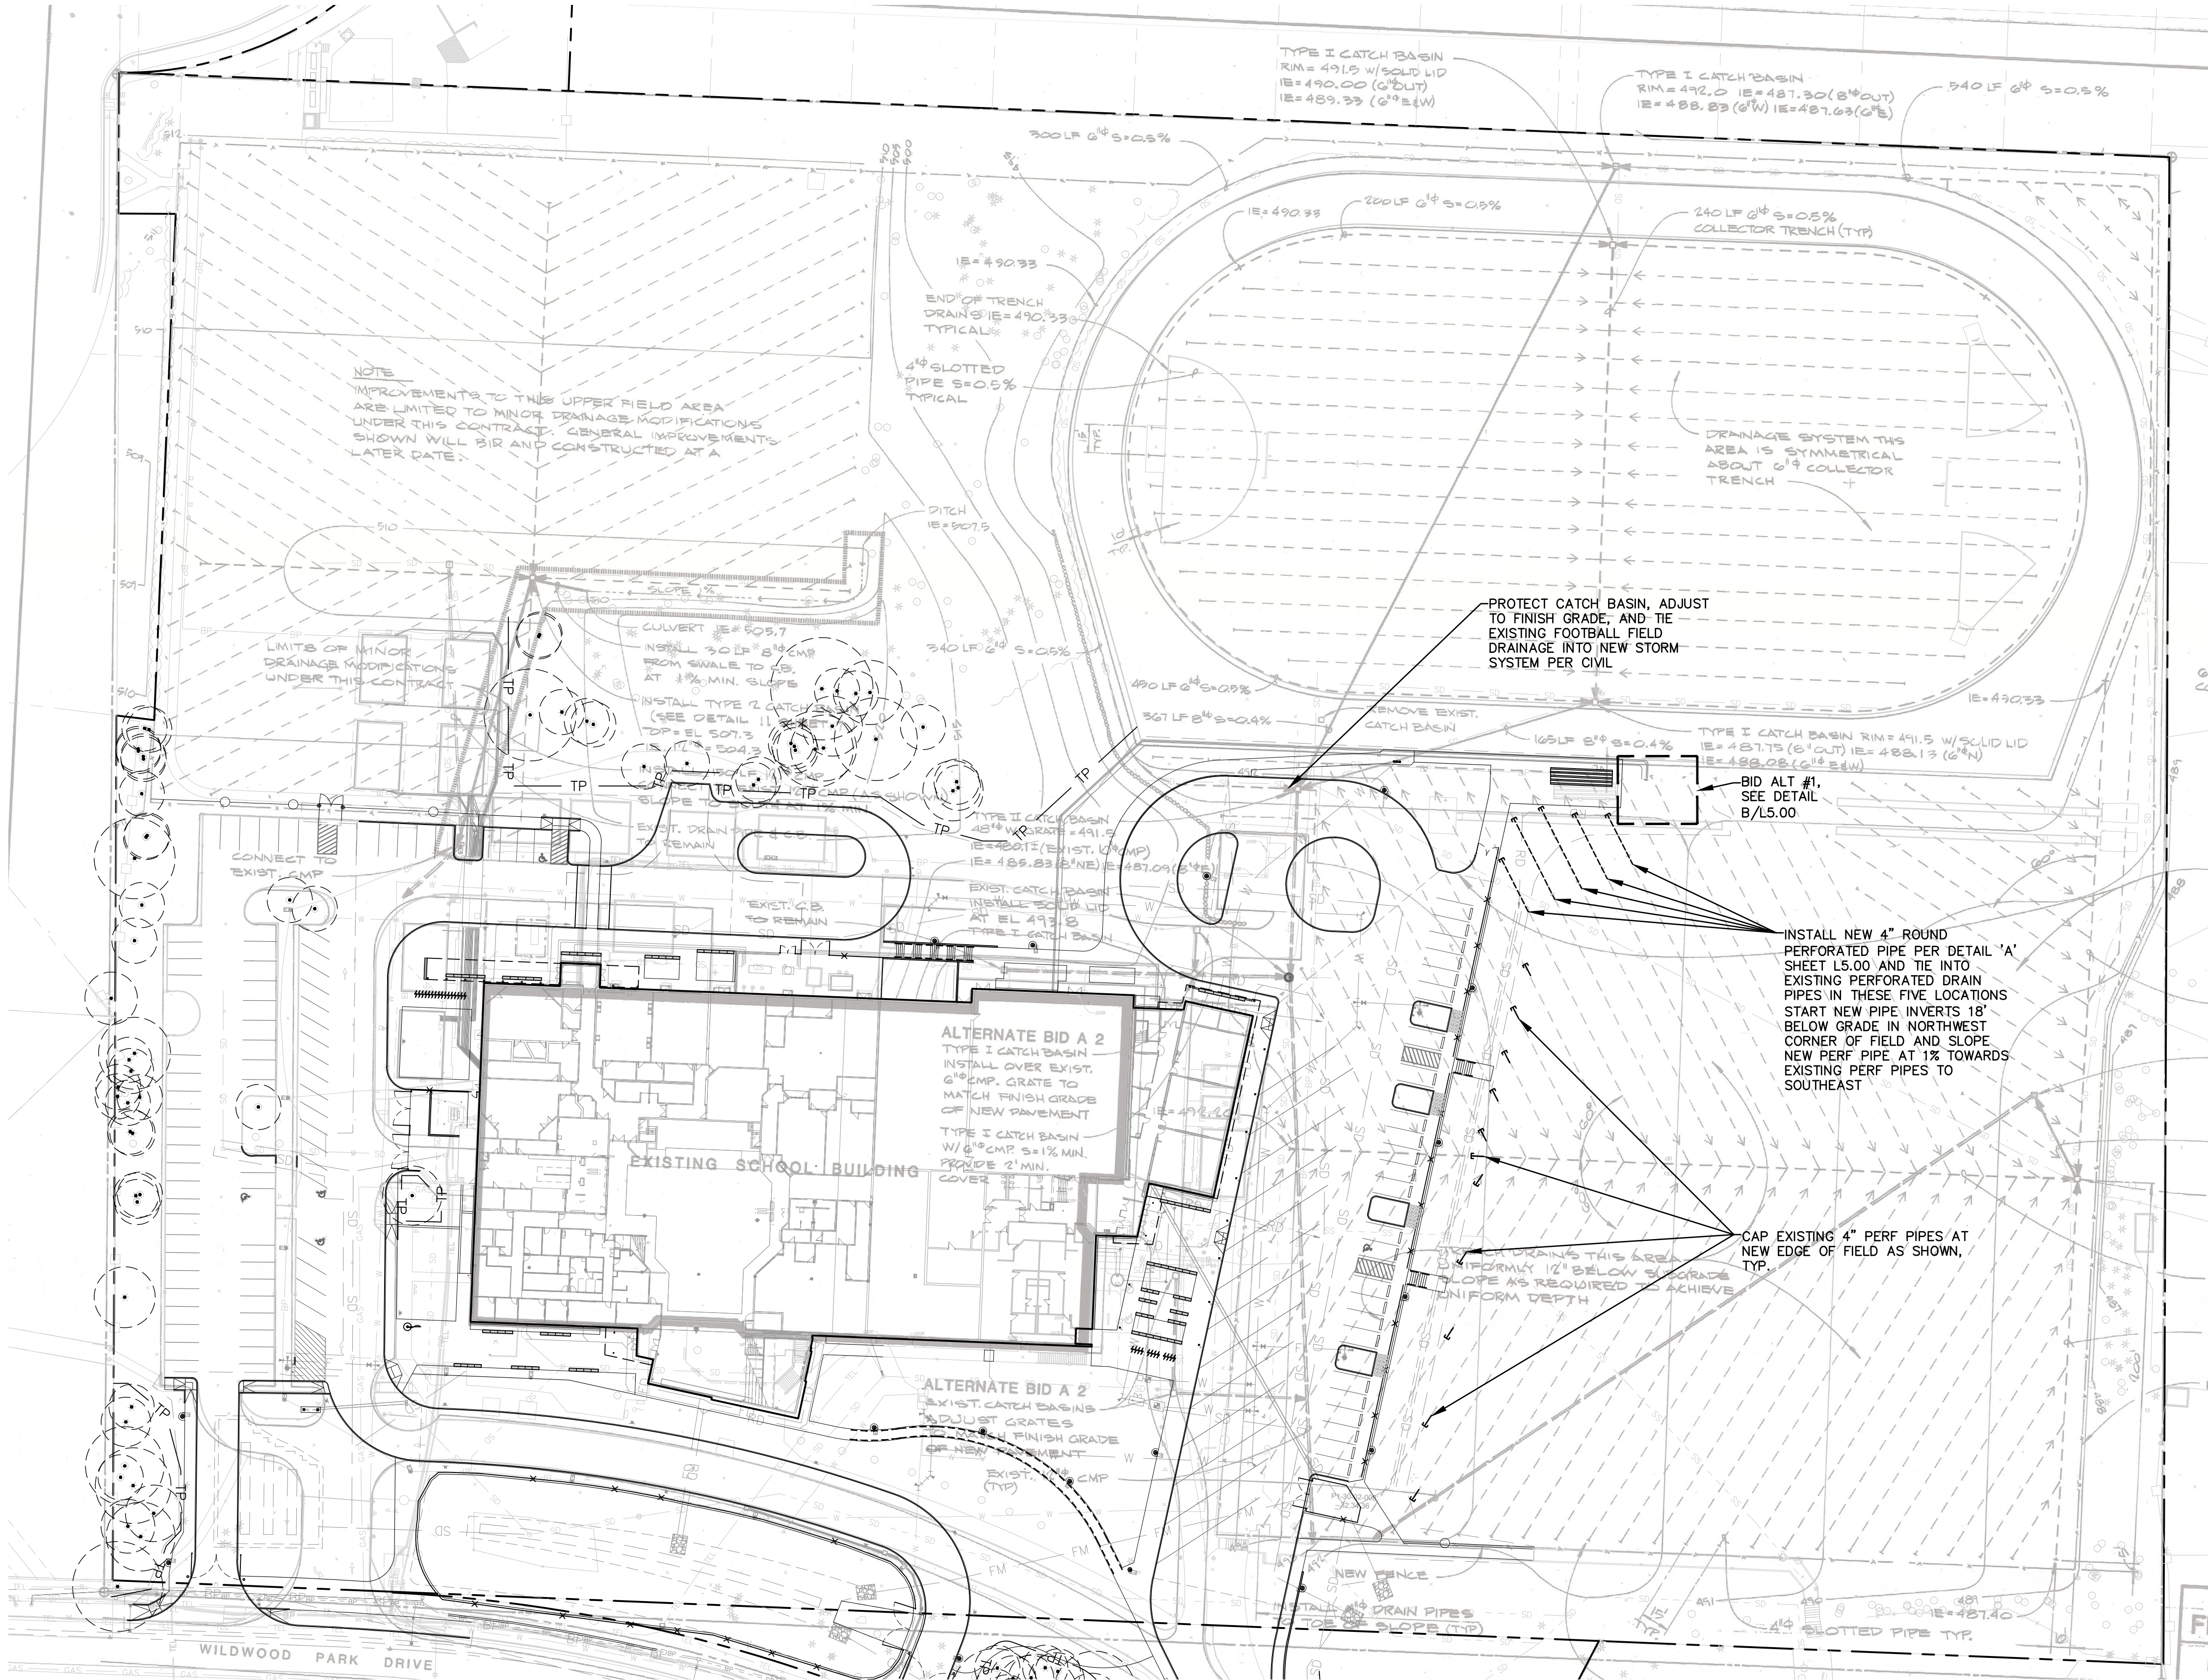

FOR INFORMATION ONLY.
SEE BUILDING PERMIT
B-20-0993 FOR REVIEW.

APPROVED
FINAL LANDSCAPE PLAN
BY: PLANNING DIVISION
DATE: 05/10/2021
NOTE: THIS APPROVAL IS VOID AFTER 1 YEAR FROM APPROVAL DATE. THE CITY IS NOT RESPONSIBLE FOR ERRORS AND/OR OMISSIONS ON THESE PLANS. FIELD CONDITIONS MAY DICTATE CHANGES TO THESE PLANS AS DETERMINED BY THE PLANNING DIRECTOR, DESIGNER OR PROJECT PLANNER.

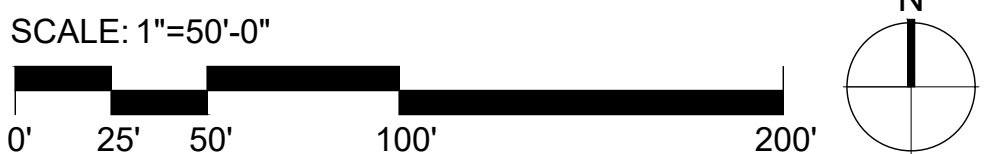

REVISIONS

1 PERMIT REVISIONS	2/19/21
2 PERMIT REVISIONS	3/10/21
3 PERMIT REVISIONS	4/27/21
4 PERMIT REVISIONS	5/10/21

PERMIT RESUBMITTAL

WEISMANDESIGNGROUP

STATE OF WASHINGTON
NICHOLAS P. HARRIS
LANDSCAPE ARCHITECT
NO. 35100 EXP. 12/31/2022

PUYALLUP SCHOOL DISTRICT PROJECT NO. 30-03-19

FERRUCCI JUNIOR HIGH ADDITION

32113 WILDWOOD PARK DR. PUYALLUP, WA 98374

NAC ARCHITECTURE

nacarchitecture.com

2025 FIRST AVE | SUITE 300
SEATTLE WA 98121
P:206.441.4522

NAC NO	121-19038
DRAWN	CR
CHECKED	NH
DATE	05/10/2021

Existing Subdrainage Connection & Modification Plan

L5.00



APPROVED
FINAL LANDSCAPE PLAN

BY: _____
PLANNING DIVISION

DATE: _____

NOTE: THIS APPROVAL IS VOID
AFTER 1 YEAR FROM APPROVAL
DATE.
THE CITY IS NOT RESPONSIBLE FOR
ERRORS AND/OR OMISSIONS ON
THESE PLANS. FIELD CONDITIONS
MAY DICTATE CHANGES TO THESE
PLANS AS DETERMINED BY THE
PLANNING DIRECTOR, DESIGNEE OR
PROJECT PLANNER.

NOT TO SCALE
FOR REFERENCE ONLY