


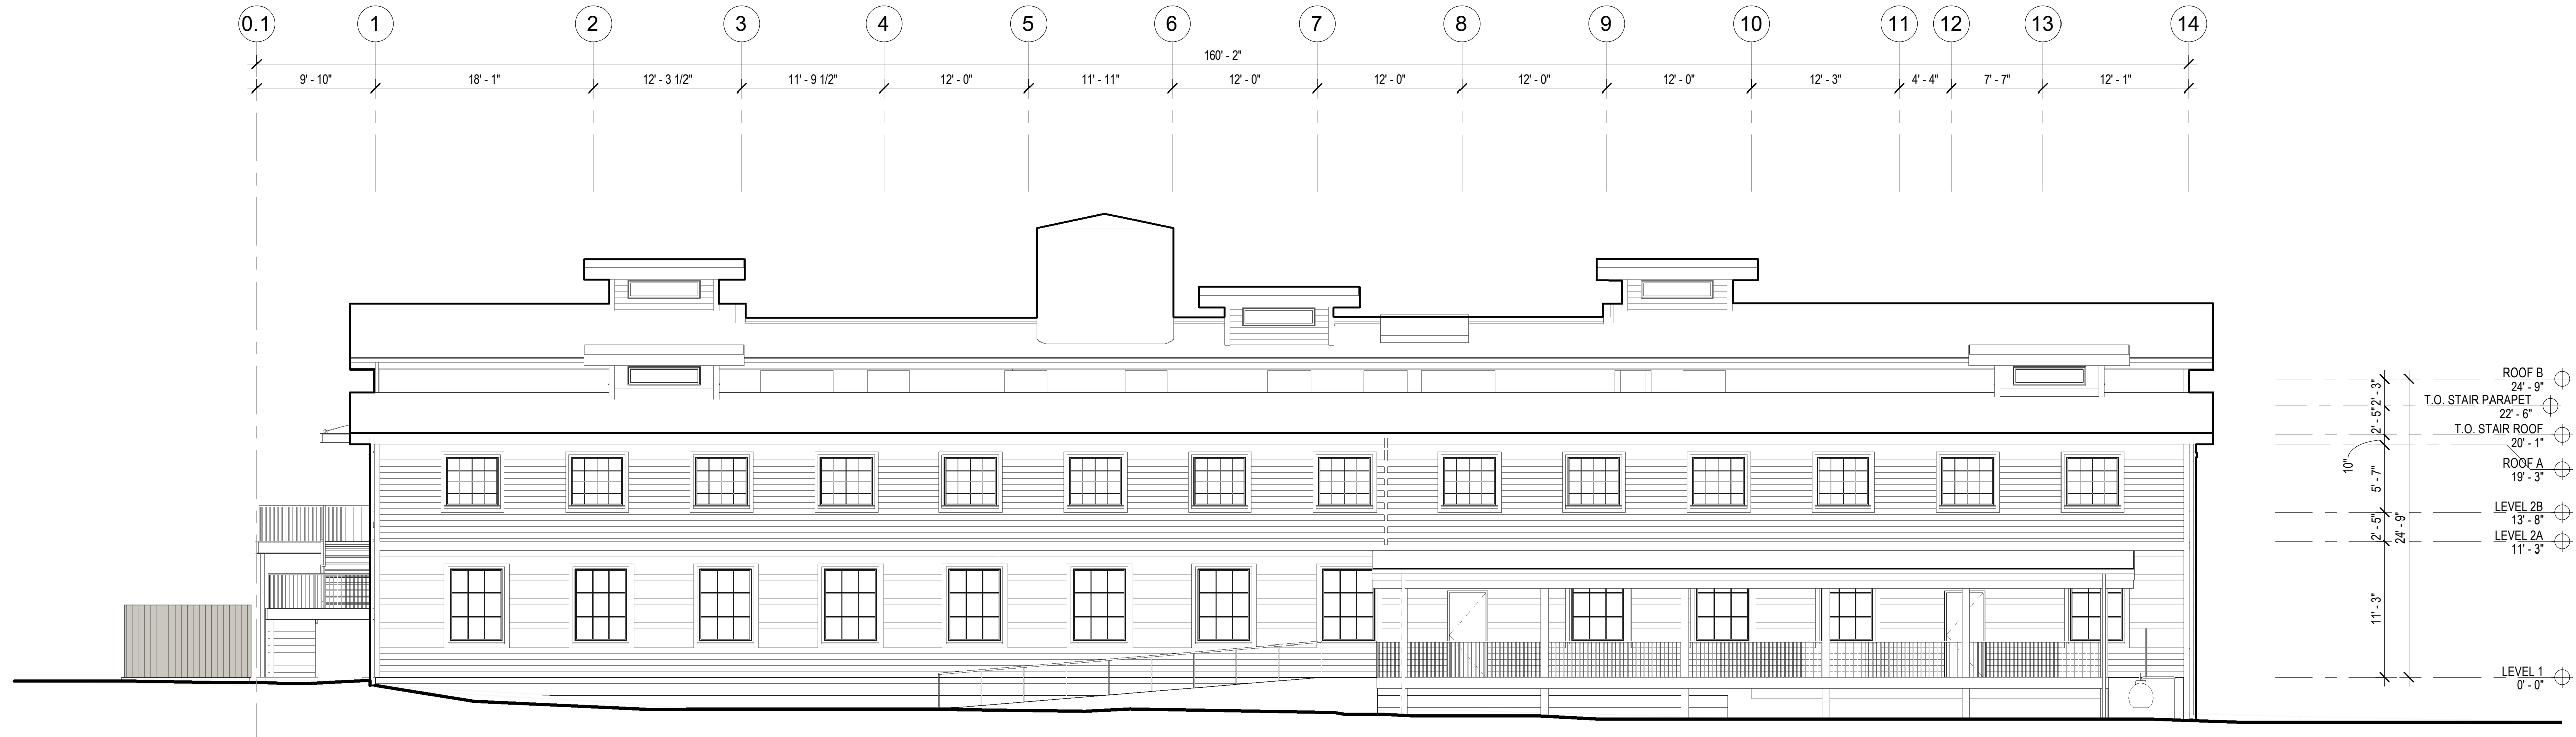

1 EAST ELEVATION - EXISTING
1/8" = 1'-0"



2 WEST ELEVATION - EXISTING
1/8" = 1'-0"

Existing Materials Legend

- EXISTING FIBER CEMENT SIDING, TYP (E1)
- EXISTING CONCRETE, TYP (E2)
- EXISTING WOOD TRIM, TYP (E3)
- EXISTING STEEL STRUCTURE, TYP (E4)

CHC Puyallup - Cannery

201 W. Main
Puyallup, WA 98371

Miller HayashiArchitects

118 North 35th St. Suite 200
Seattle, Washington 98103
Tel: 206 634 0177
Fax: 206 634 0167

ARCHITECT'S STAMP

CONSULTANT

CONSULTANT'S STAMP

BUILDING DEPARTMENT'S STAMP

PHASE

DESIGN REVIEW SET

DATE

01/06/23

REVISIONS

No.	Description	Date
-----	-------------	------

SHEET TITLE

EXTERIOR ELEVATIONS - EXISTING

SHEET NO.

DR3.00a

MILLER HAYASHI ARCHITECTS 2213

Existing Materials Legend

- EXISTING FIBER CEMENT SIDING, TYP (E1)
- EXISTING CONCRETE, TYP (E2)
- EXISTING WOOD TRIM, TYP (E3)
- EXISTING STEEL STRUCTURE, TYP (E4)

CHC Puyallup - Cannery


201 W. Main
Puyallup, WA 98371

Miller HayashiArchitects
118 North 35th St. Suite 200
Seattle, Washington 98103
Tel: 206 634 0177
Fax: 206 634 0167


ARCHITECT'S STAMP

CONSULTANT

CONSULTANT'S STAMP

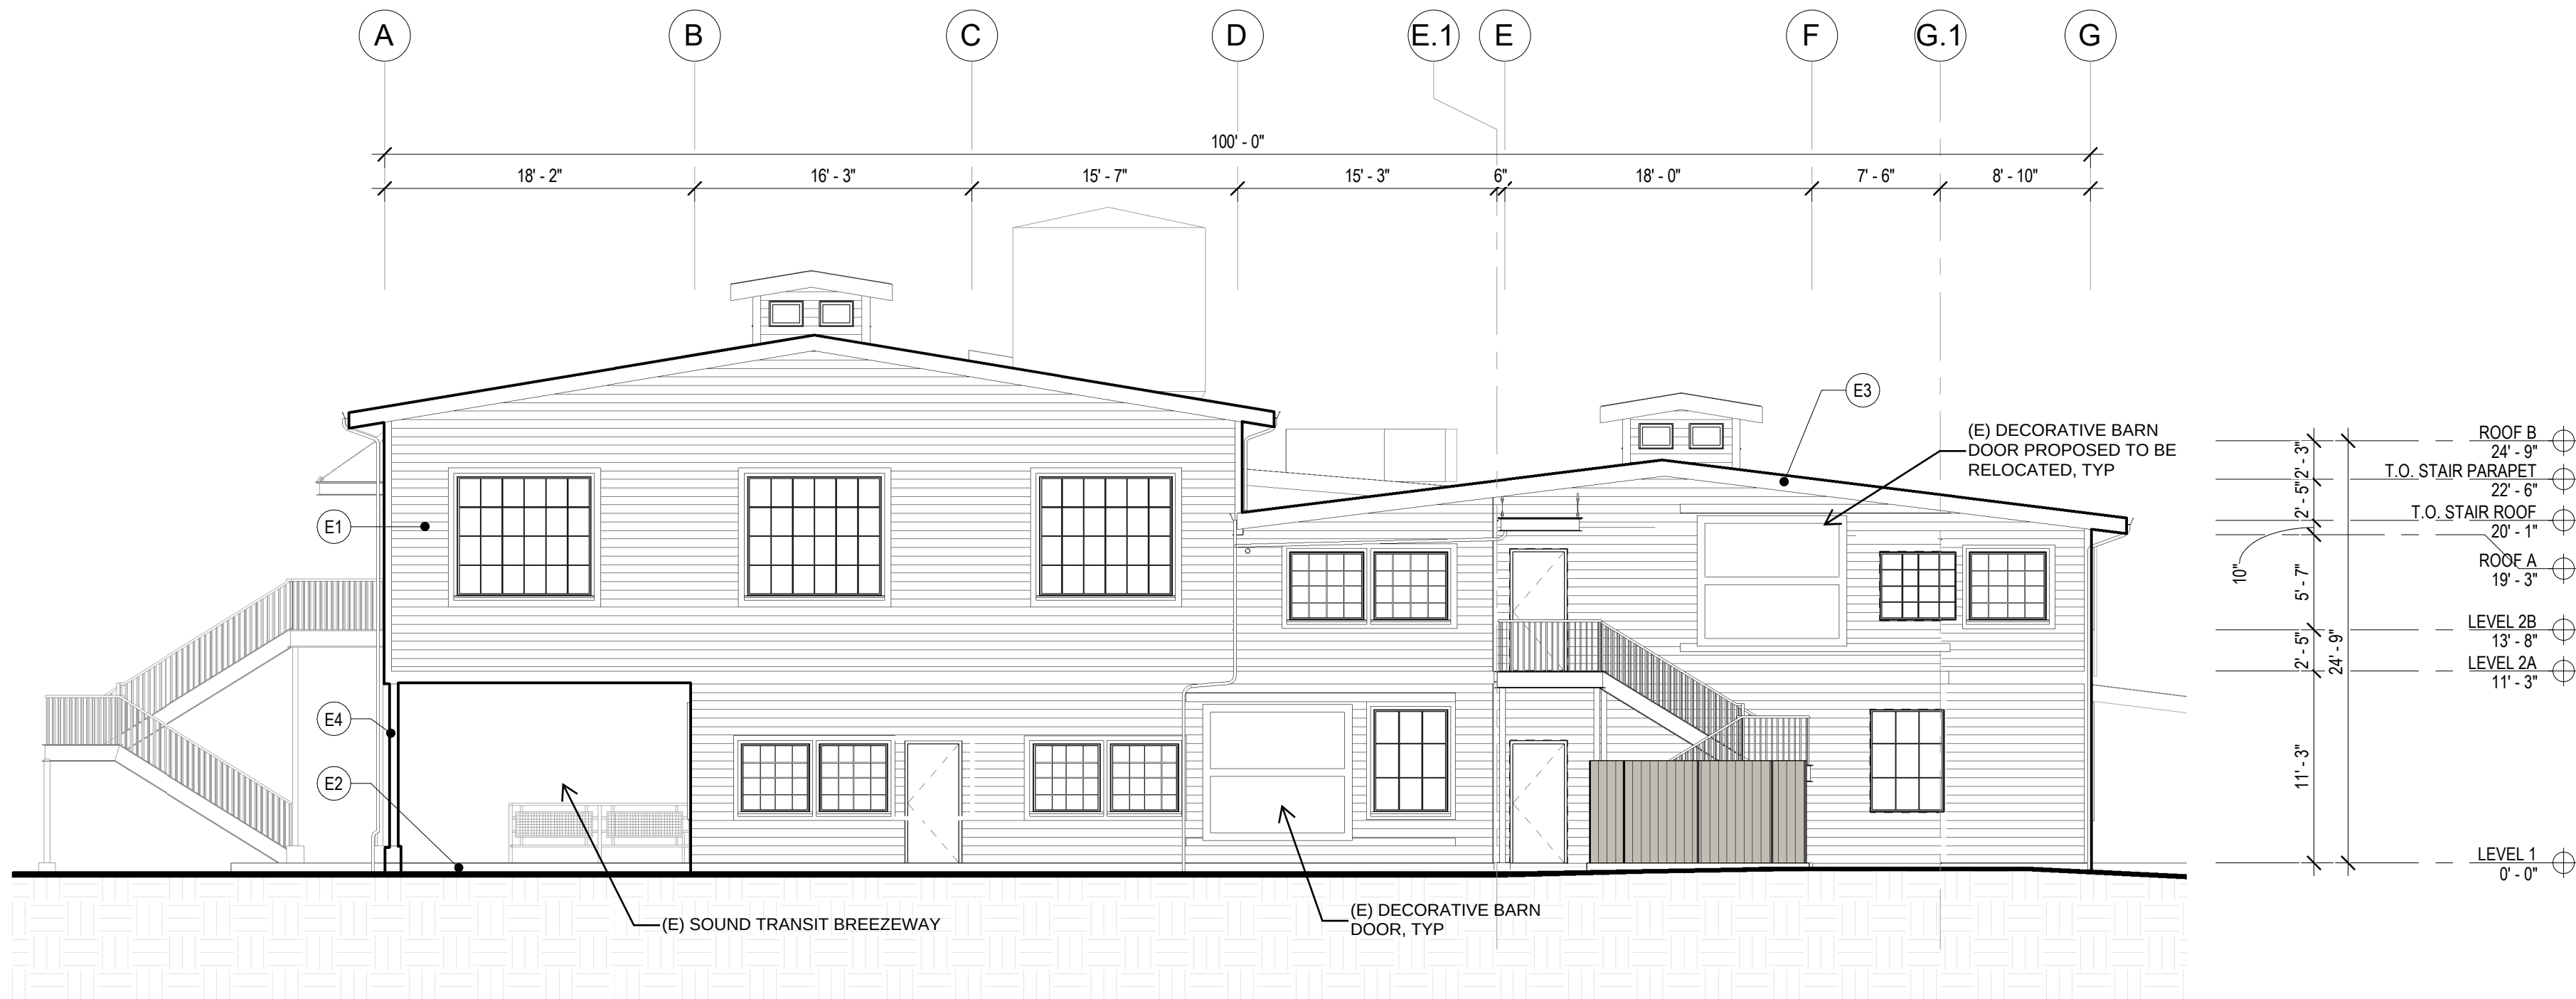

1 NORTH ELEVATION - EXISTING

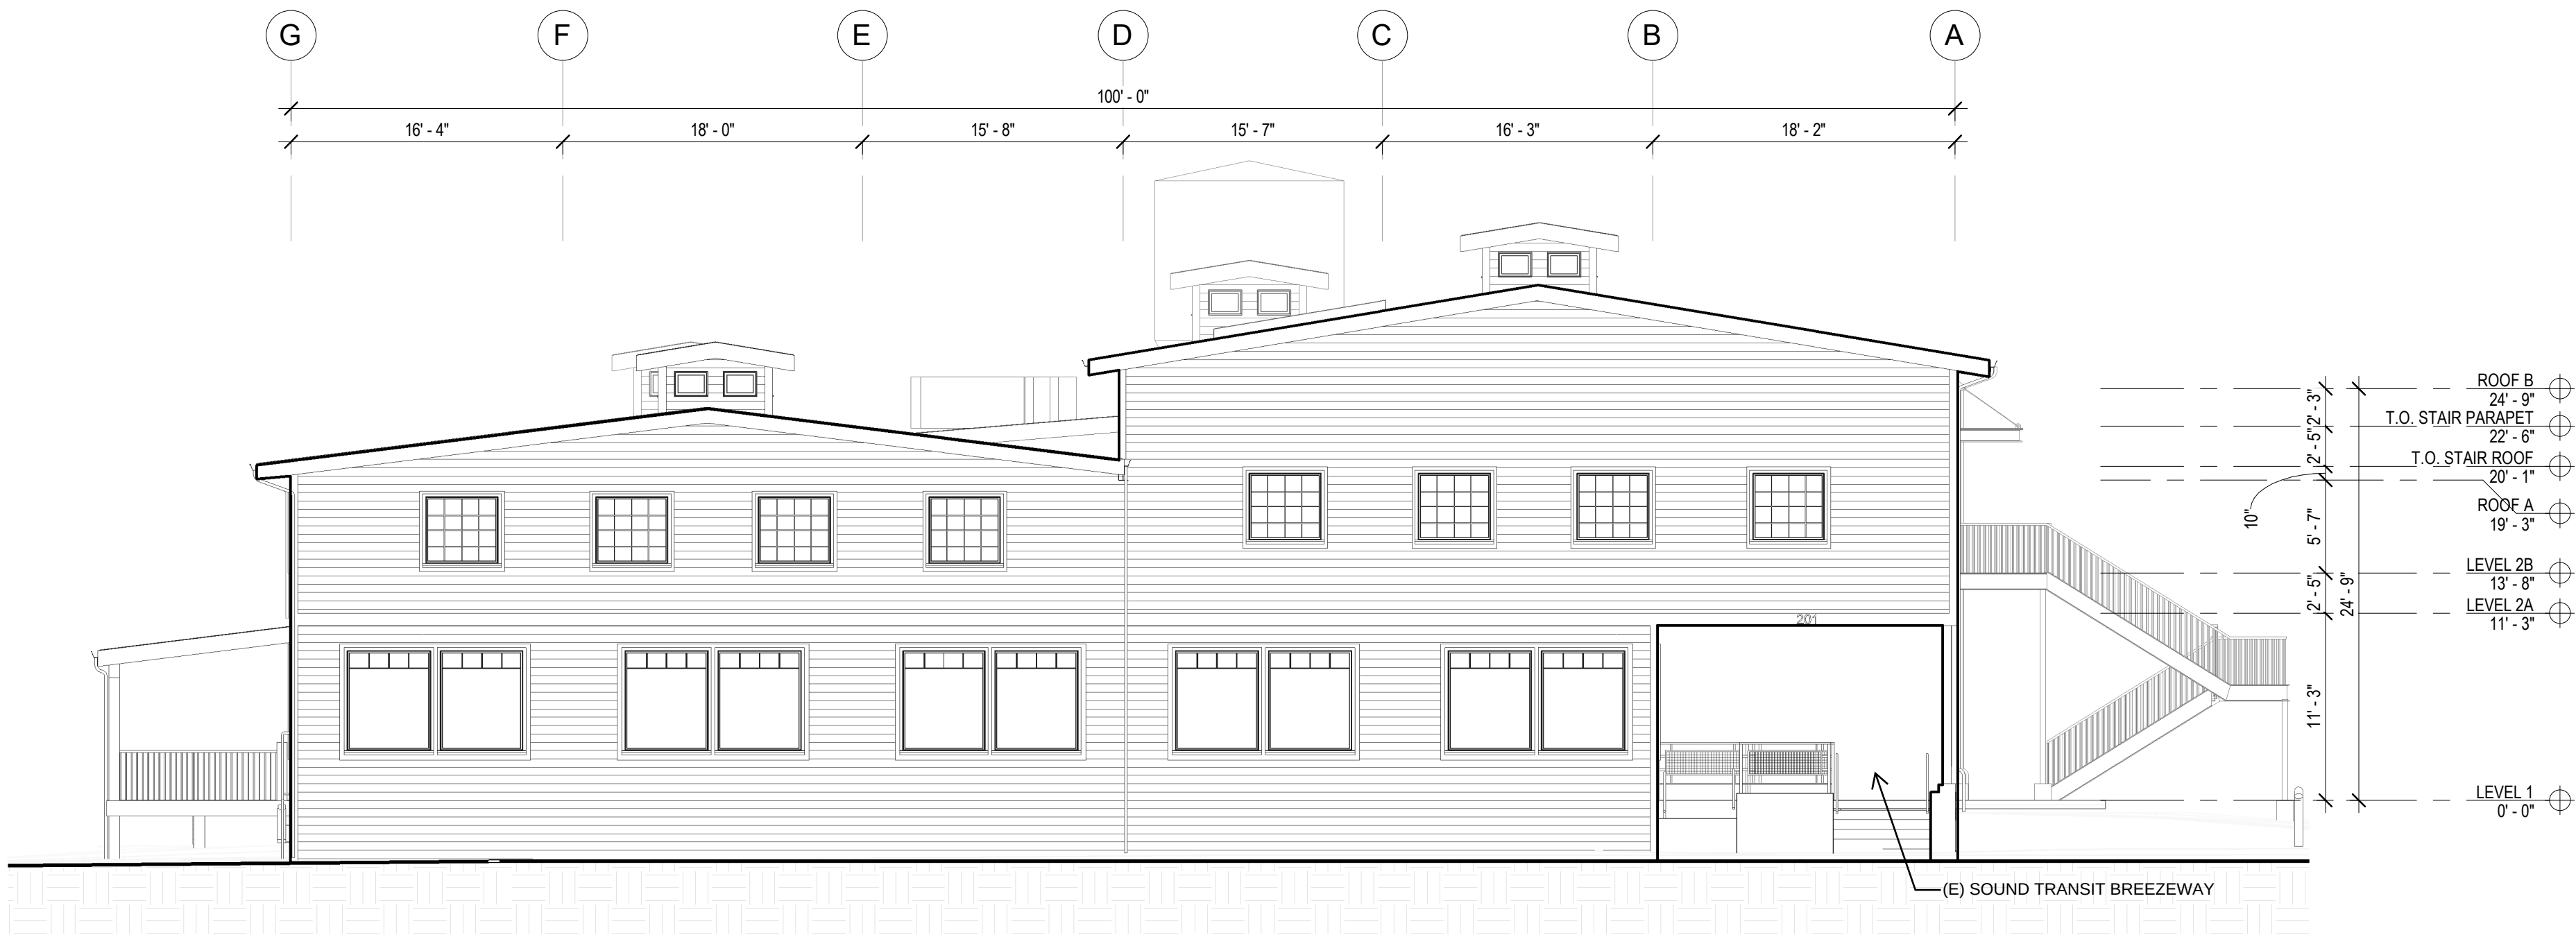

2 SOUTH ELEVATION - EXISTING

BUILDING DEPARTMENT'S STAMP

PHASE

DESIGN REVIEW SET

DATE

01/06/23

REVISIONS

No. Description Date

SHEET TITLE

EXTERIOR ELEVATIONS - EXISTING

SHEET NO.



EXISTING PHOTO: WEST PERSPECTIVE VIEW



EXISTING PHOTO: SOUTHEAST PERSPECTIVE VIEW



EXISTING PHOTO: EAST AERIAL PERSPECTIVE VIEW




EXISTING PHOTO: NORTH BREEZEWAY PERSPECTIVE VIEW



EXISTING PHOTO: NORTH PERSPECTIVE VIEW



EXISTING PHOTO: EAST PERSPECTIVE VIEW AT (E) ENTRY

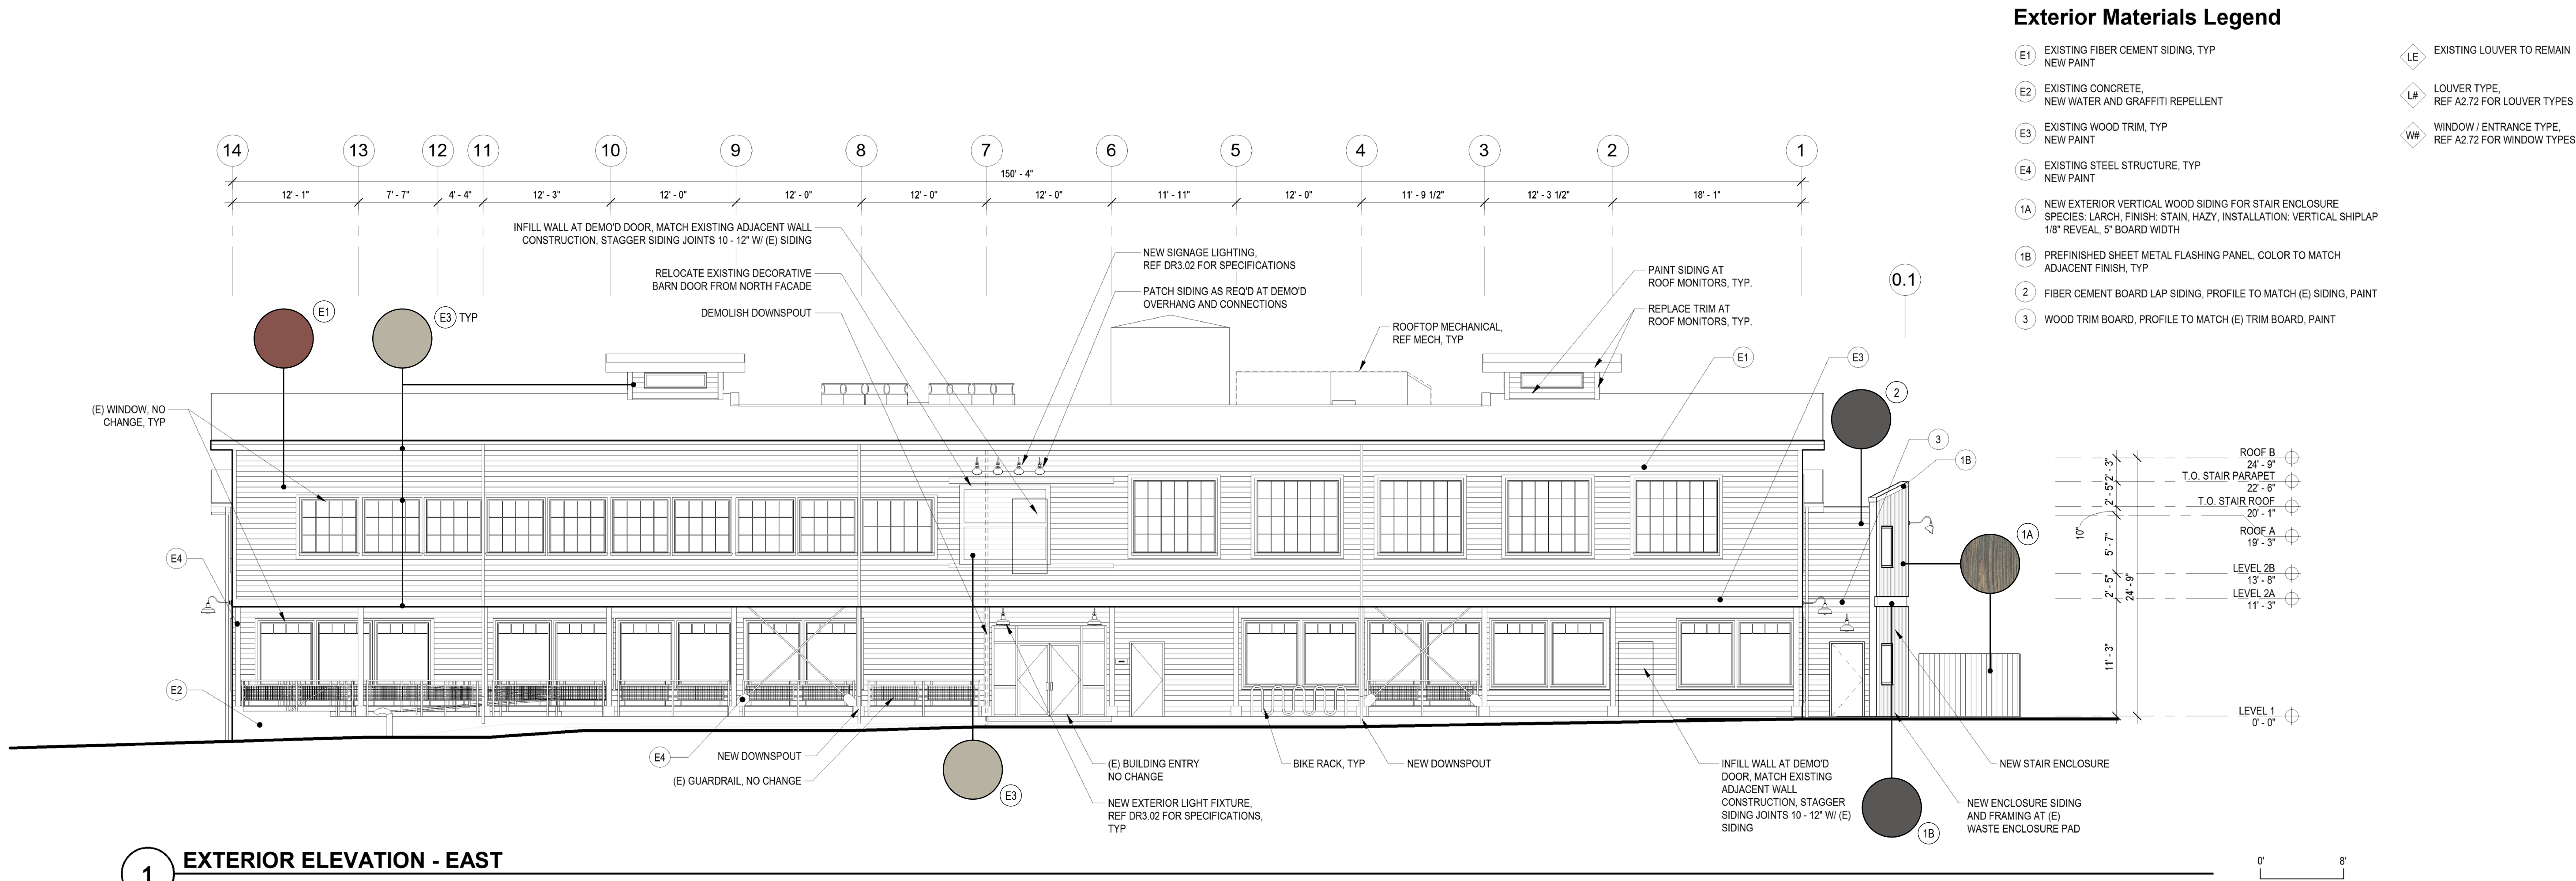


1 EXTERIOR ELEVATION - EAST
1/8" = 1'-0"




2 EXTERIOR ELEVATION - WEST
1/8" = 1'-0"

Exterior Materials Legend


- | | | | |
|----|---|----|---|
| E1 | EXISTING FIBER CEMENT SIDING, TYP
NEW PAINT | LE | EXISTING LOUVER TO REMAIN |
| E2 | EXISTING CONCRETE,
NEW WATER AND GRAFFITI REPELLENT | L# | LOUVER TYPE,
REF A2.72 FOR LOUVER TYPES |
| E3 | EXISTING WOOD TRIM, TYP
NEW PAINT | W# | WINDOW / ENTRANCE TYPE,
REF A2.72 FOR WINDOW TYPES |
| E4 | EXISTING STEEL STRUCTURE, TYP
NEW PAINT | | |
| 1A | NEW EXTERIOR VERTICAL WOOD SIDING FOR STAIR ENCLOSURE
SPECIES: LARCH, FINISH: STAIN, HAZY, INSTALLATION: VERTICAL SHIPLAP
1/8" REVEAL, 5" BOARD WIDTH | | |
| 1B | PREFINISHED SHEET METAL FLASHING PANEL, COLOR TO MATCH
ADJACENT FINISH, TYP | | |
| 2 | FIBER CEMENT BOARD LAP SIDING, PROFILE TO MATCH (E) SIDING, PAINT | | |
| 3 | WOOD TRIM BOARD, PROFILE TO MATCH (E) TRIM BOARD, PAINT | | |

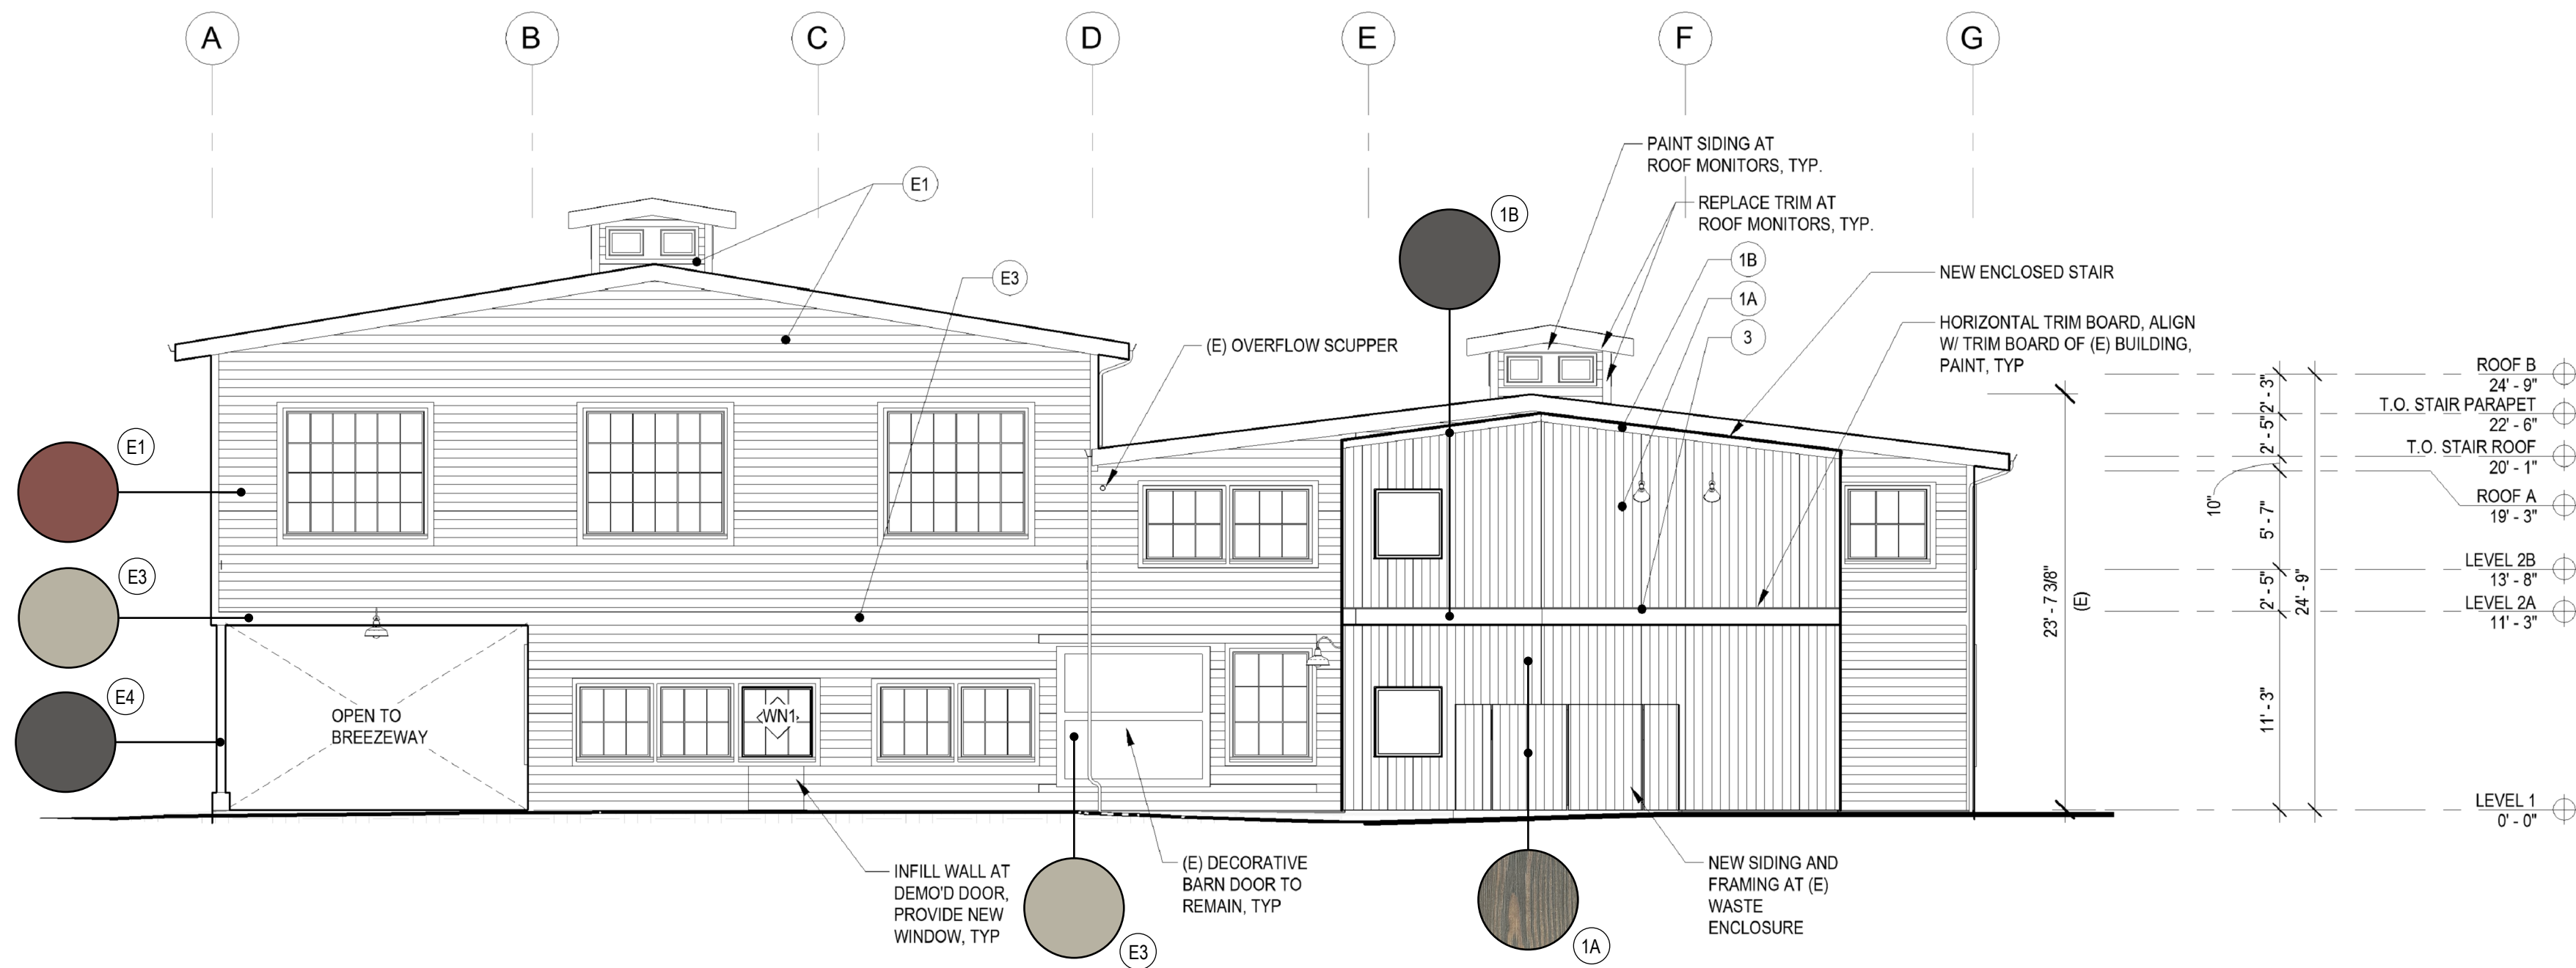


1 EXTERIOR ELEVATION - NORTH
1/8" = 1'-0"

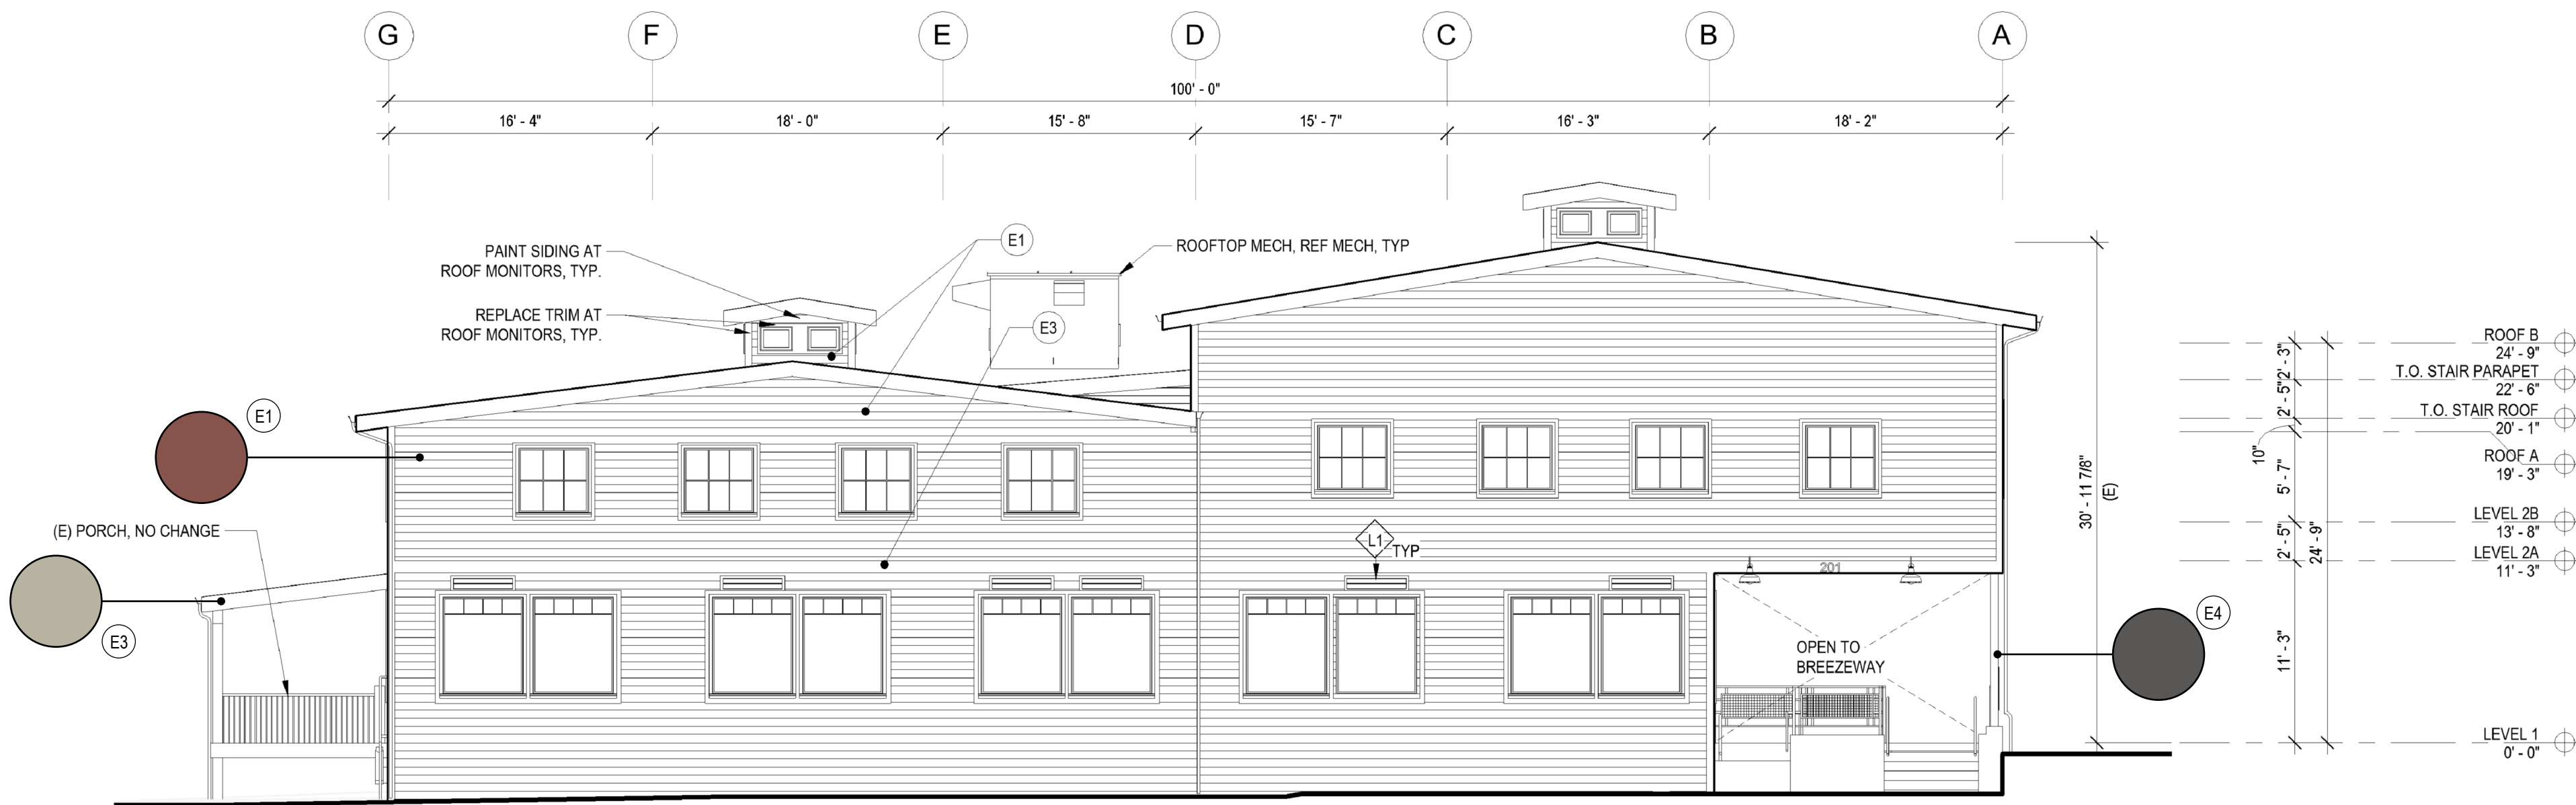


2 EXTERIOR ELEVATION - SOUTH
1/8" = 1'-0"

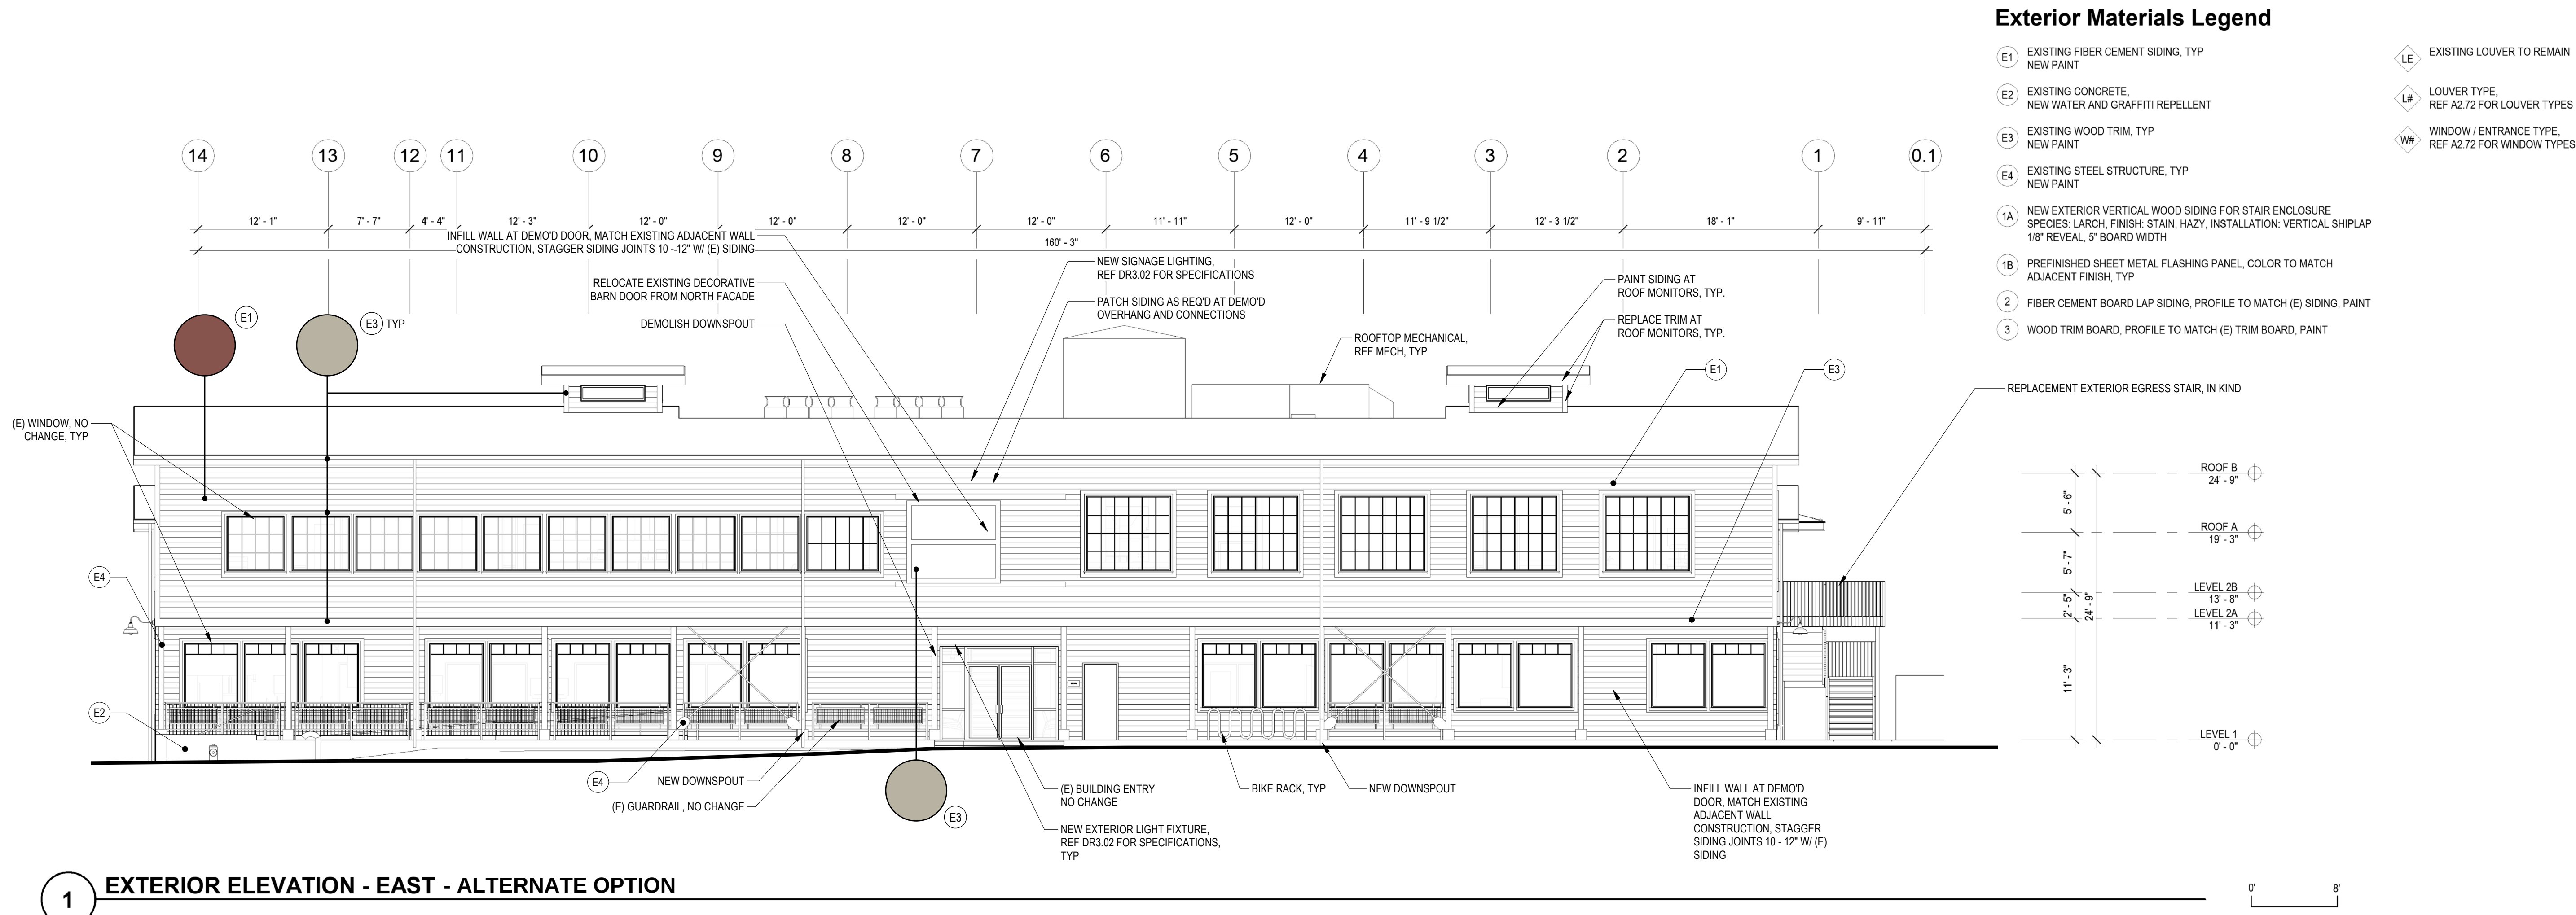

1 EXTERIOR ELEVATION - EAST - ALTERNATE OPTION

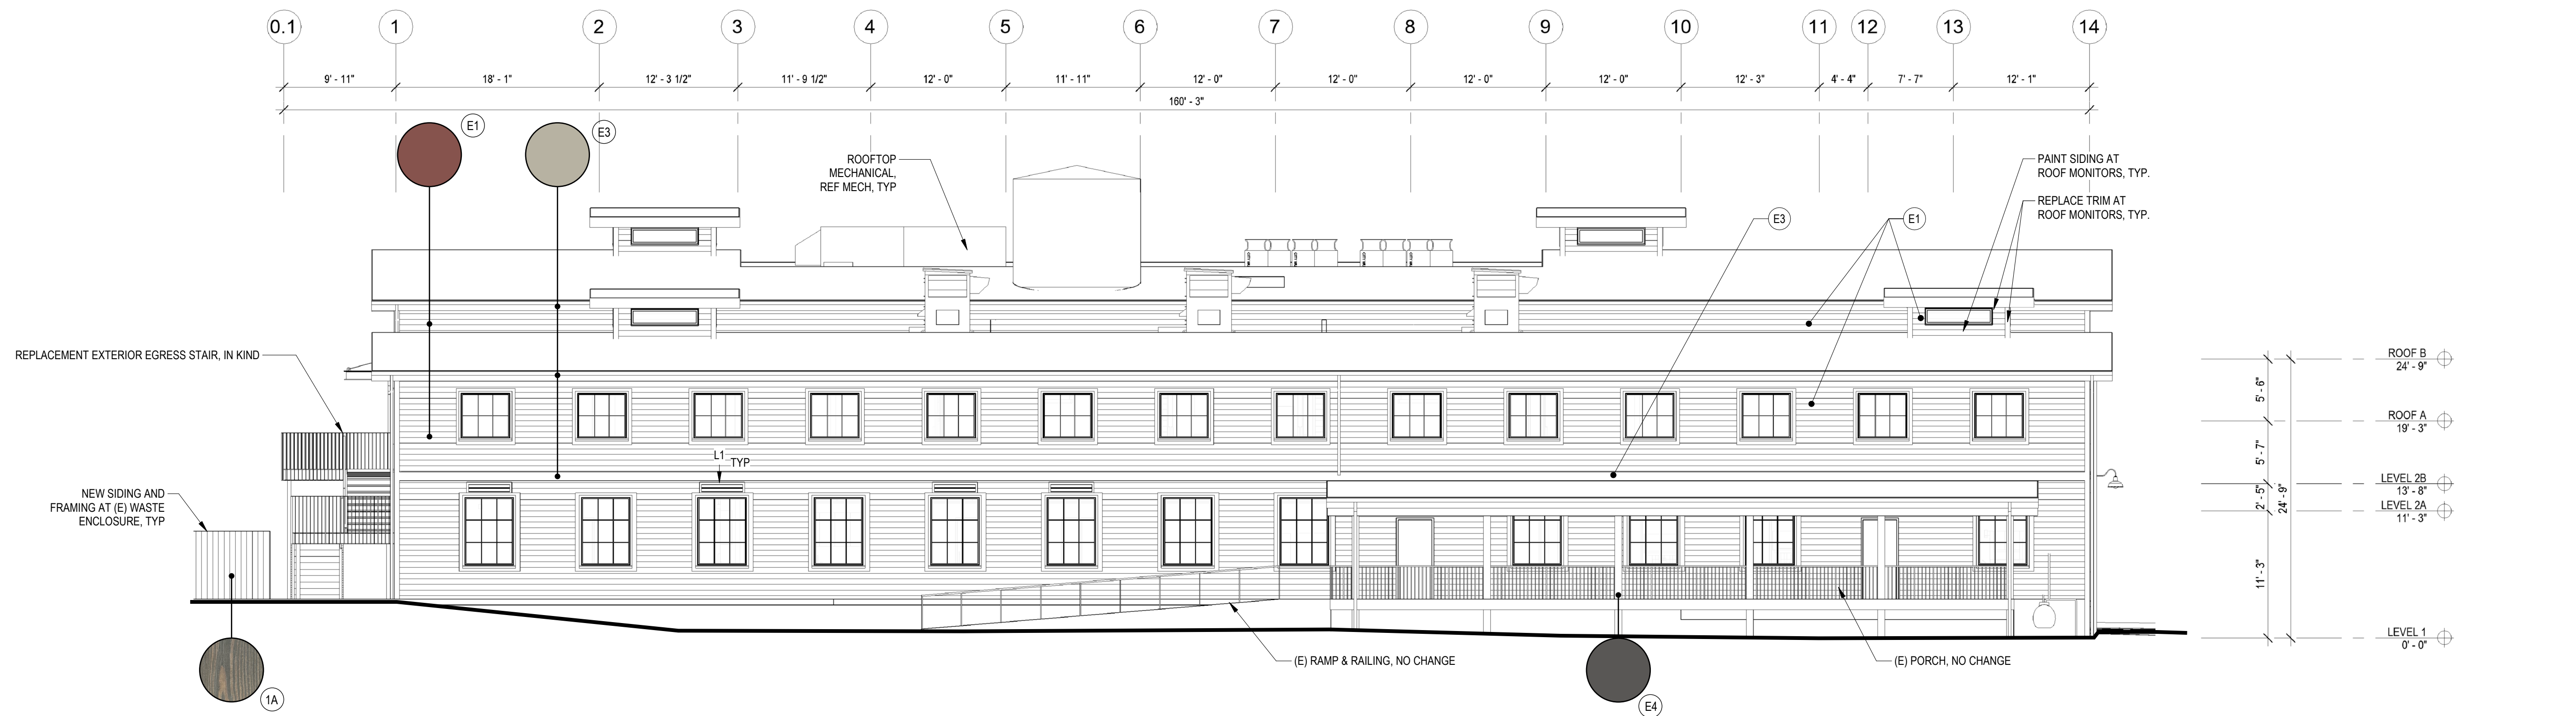

2 EXTERIOR ELEVATION - WEST - ALTERNATE OPTION

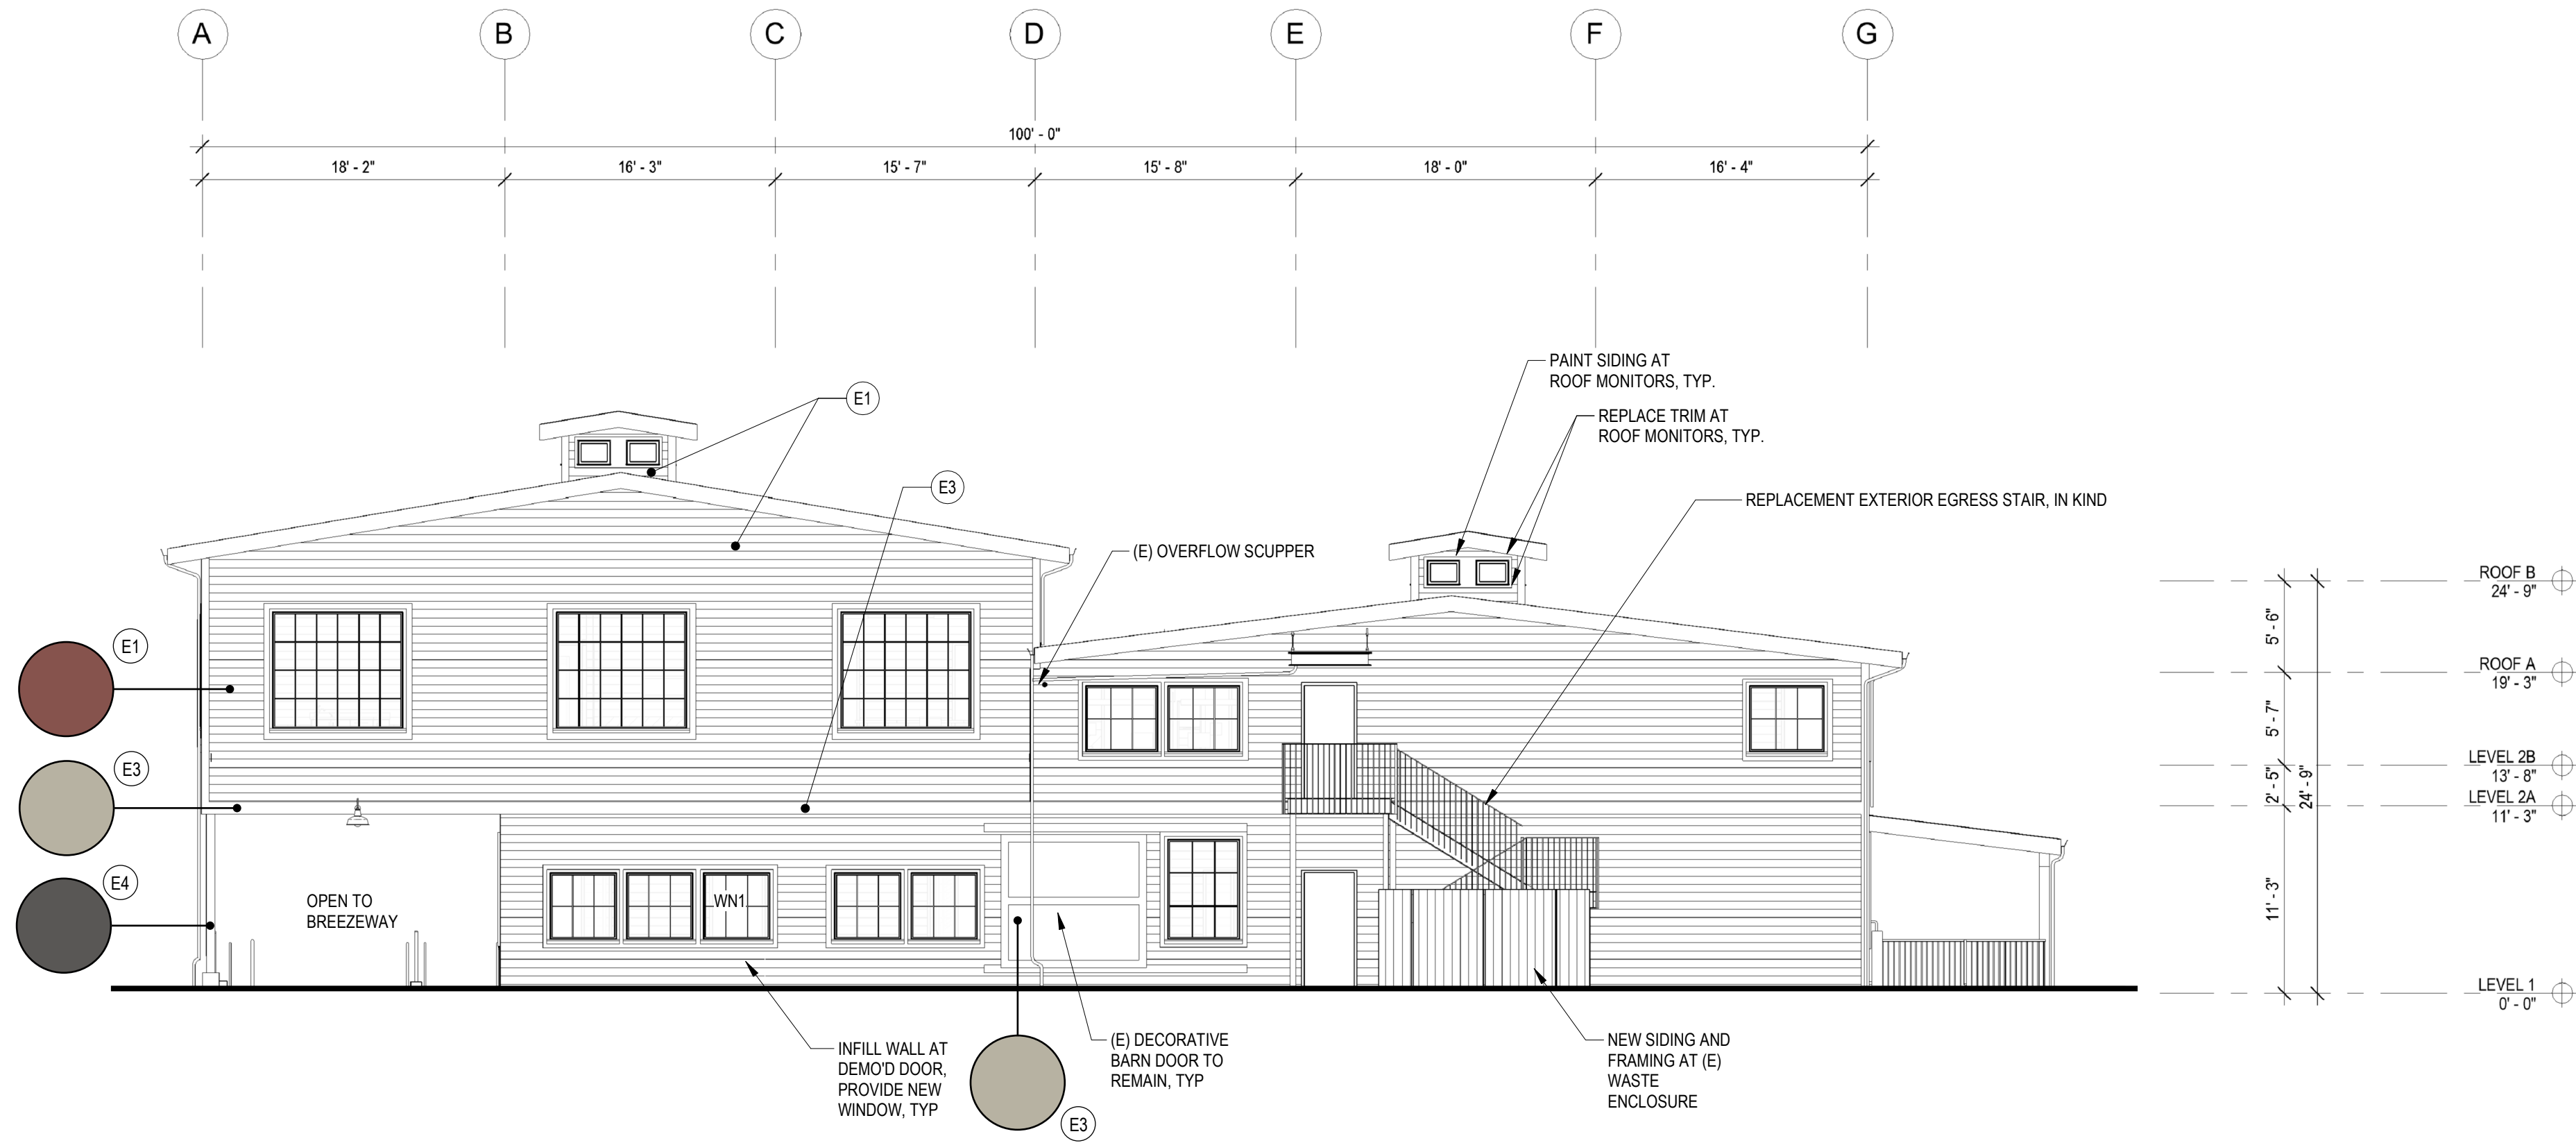

Exterior Materials Legend

- E1 EXISTING FIBER CEMENT SIDING, TYP
NEW PAINT
 - E2 EXISTING CONCRETE,
NEW WATER AND GRAFFITI REPELLENT
 - E3 EXISTING WOOD TRIM, TYP
NEW PAINT
 - E4 EXISTING STEEL STRUCTURE, TYP
NEW PAINT
 - 1A NEW EXTERIOR VERTICAL WOOD SIDING FOR STAIR ENCLOSURE
SPECIES: LARCH, FINISH: STAIN, HAZY, INSTALLATION: VERTICAL SHIPLAP
1/8" REVEAL, 5" BOARD WIDTH
 - 1B PREFINISHED SHEET METAL FLASHING PANEL, COLOR TO MATCH
ADJACENT FINISH, TYP
 - 2 FIBER CEMENT BOARD LAP SIDING, PROFILE TO MATCH (E) SIDING, PAINT
 - 3 WOOD TRIM BOARD, PROFILE TO MATCH (E) TRIM BOARD, PAINT
- LE EXISTING LOUVER TO REMAIN
 - L1 LOUVER TYPE,
REF A2.72 FOR LOUVER TYPES
 - WN WINDOW / ENTRANCE TYPE,
REF A2.72 FOR WINDOW TYPES

CHC Puyallup - Cannery

201 W. Main
Puyallup, WA 98371

Miller Hayashi Architects


118 North 35th St. Suite 200
Seattle, Washington 98103
Tel: 206 634 0177
Fax: 206 634 0167

ARCHITECT'S STAMP

CONSULTANT


CONSULTANT'S STAMP

1 EXTERIOR ELEVATION - NORTH - ALTERNATE OPTION

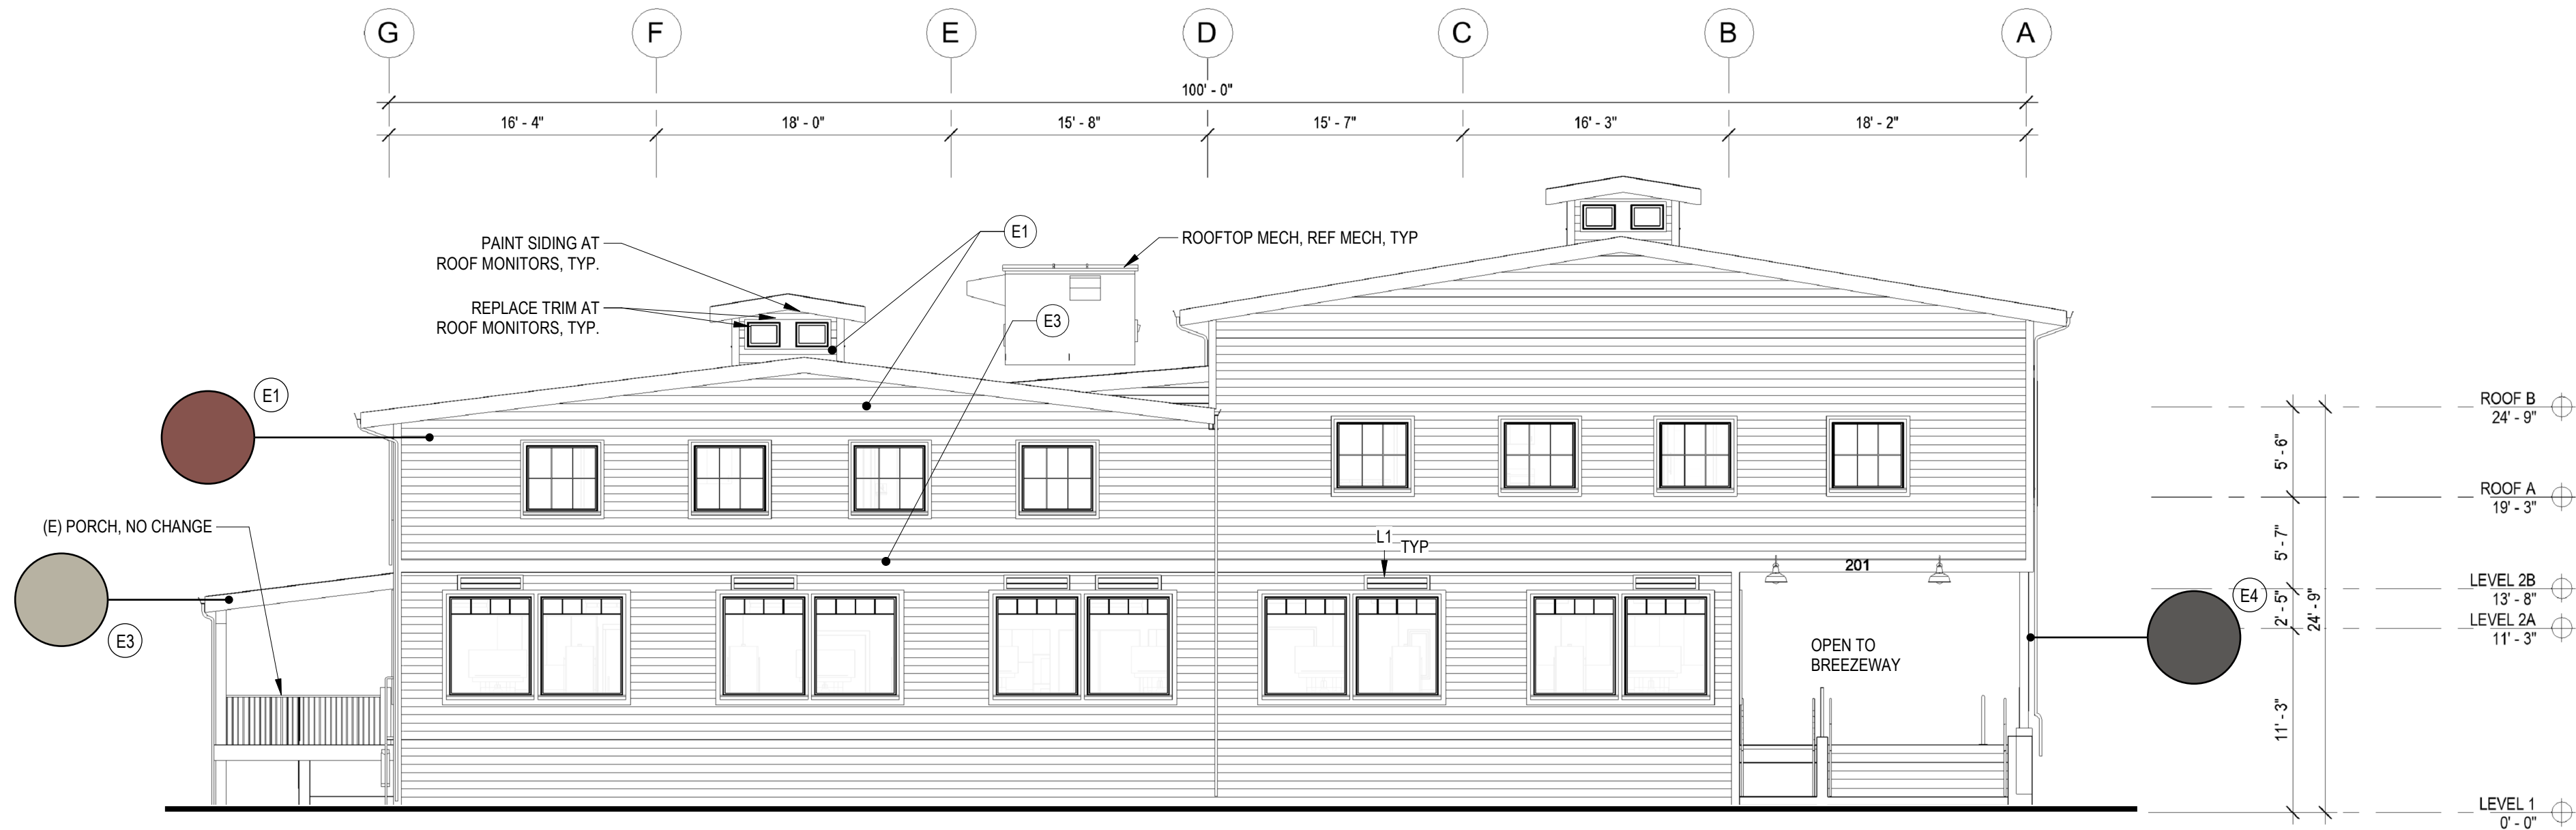

2 EXTERIOR ELEVATION - SOUTH - ALTERNATE OPTION

BUILDING DEPARTMENT'S STAMP

 

PHASE

DESIGN REVIEW
SET

DATE

01/06/2023

REVISIONS

No.	Description	Date
-----	-------------	------


SHEET TITLE

EXTERIOR
ELEVATIONS

SHEET NO.

DR3.01

© MILLER HAYASHI ARCHITECTS 2213

 

1B PREFINISHED SHEET METAL FLASHING PANEL,
COLOR TO MATCH ADJACENT FINISH, TYP

2 FIBER CEMENT BOARD LAP SIDING,
PROFILE TO MATCH (E) SIDING

E4 EXISTING STEEL STRUCTURE, TYP
NEW PAINT

SHERWIN WILLIAMS
COLOR: PEPPERCORN
SWATCH: SW 7674



WAREHOUSE / BARN LIGHT FIXTURE, TYP
WS1611GV
COLOR: GLOSS BLACK



E1 EXISTING FIBER CEMENT LAP
SIDING, TYP
NEW PAINT

SHERWIN WILLIAMS
COLOR: TOILE RED
SWATCH: SW 0006



SIGN LIGHT FIXTURE
AR1012INC
COLOR: GLOSS BLACK



E3 EXISTING WOOD TRIM, TYP
NEW PAINT

SHERWIN WILLIAMS
COLOR: SILVER GRAY
SWATCH: SW 0049



1A NEW EXTERIOR VERTICAL WOOD SIDING FOR STAIR
ENCLOSURE

SPECIES: LARCH
FINISH: STAIN, FOSSIL
INSTALLATION: VERTICAL SHIPLAP
1/8" REVEAL
5" BOARD WIDTH

CHC Puyallup - Cannery

201 W. Main
Puyallup, WA 98371

Miller HayashiArchitects

118 North 35th St. Suite 200
Seattle, Washington 98103
Tel: 206 634 0177
Fax: 206 634 0167

ARCHITECT'S STAMP

CONSULTANT

CONSULTANT'S STAMP

BUILDING DEPARTMENT'S STAMP

PHASE

DESIGN REVIEW
SET

DATE

01/06/2023

REVISIONS

No.	Description	Date
-----	-------------	------

SHEET TITLE

EXTERIOR
MATERIALS

SHEET NO.

DR3.02

MILLER HAYASHI ARCHITECTS 2213