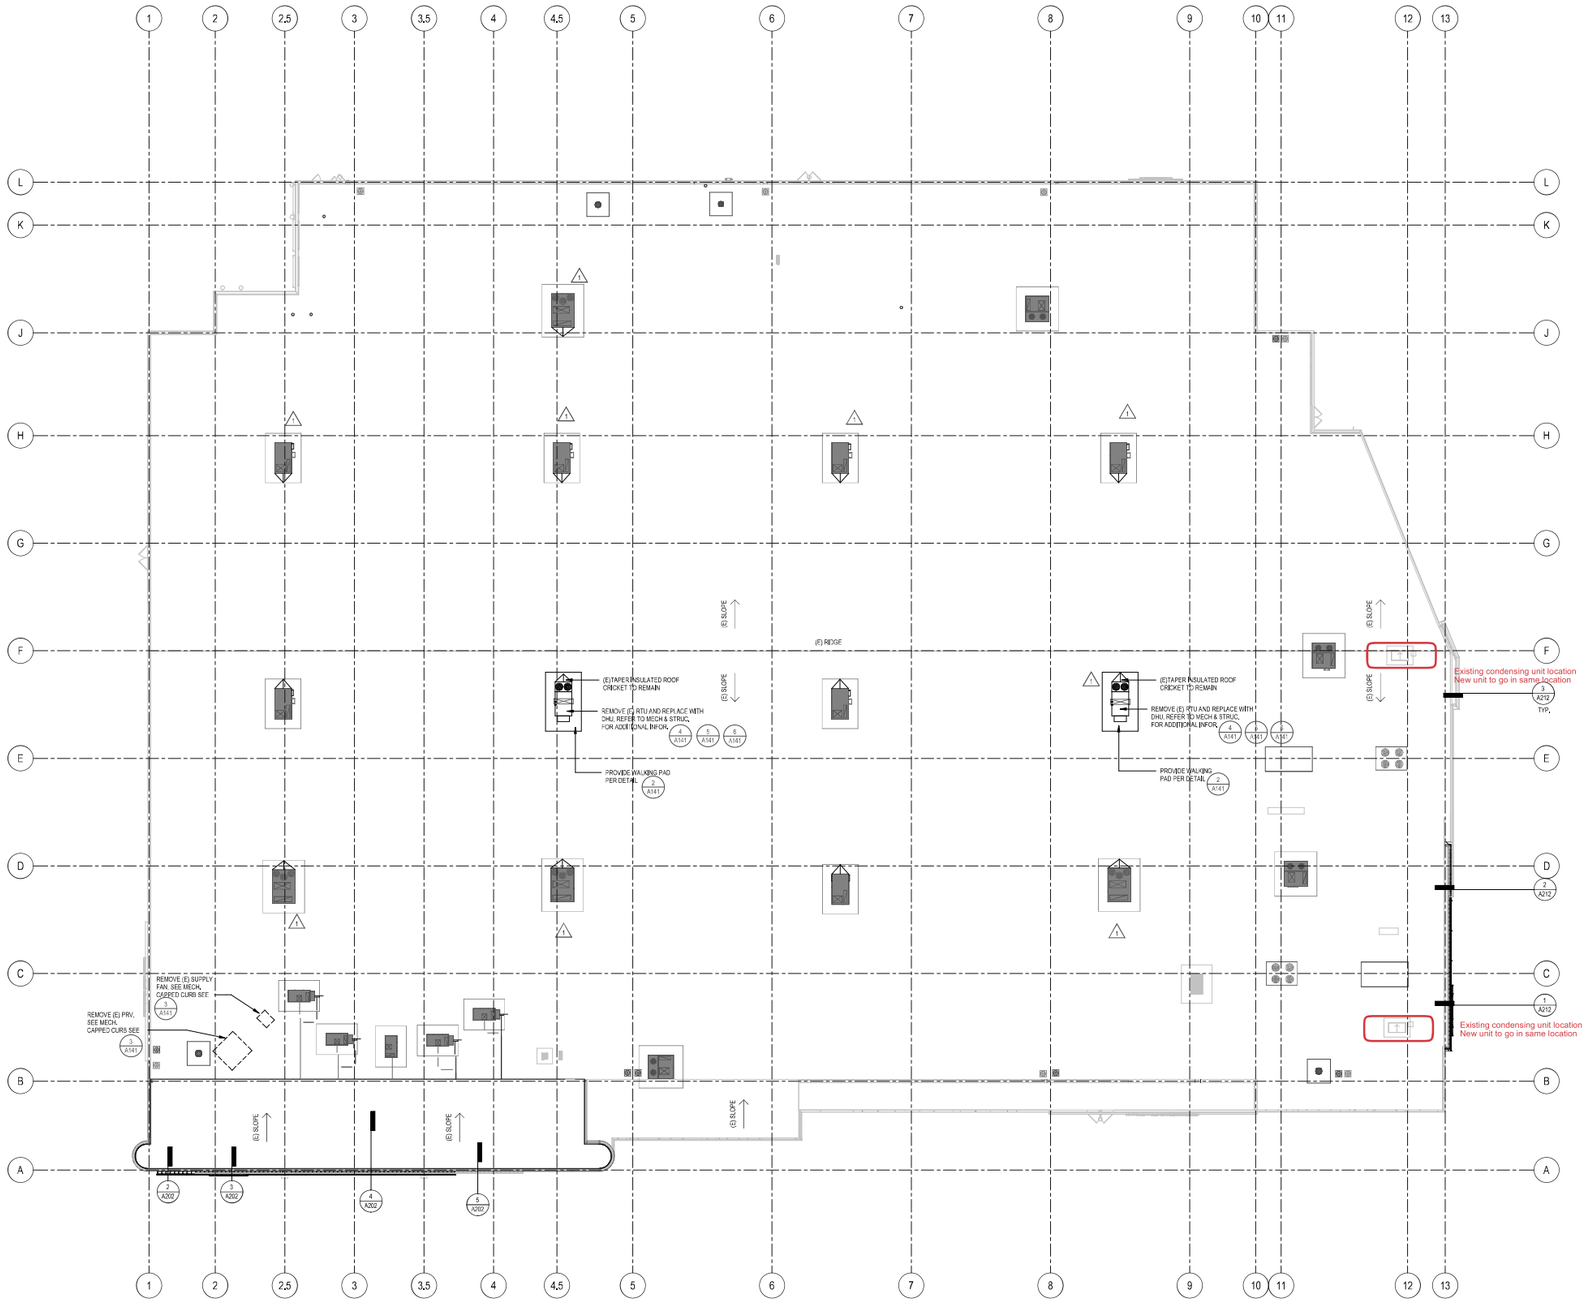

1/A141 ROOF PLAN
SCALE: 1/16" = 1'-0"

GENERAL NOTES - ROOF PLAN

A. VERIFY SIZE AND LOCATION OF ALL ROOF PENETRATIONS & EQUIPMENT W/ STRUC, MECH, REFRIG & ELEC.

B. REFER TO STRUC FOR LOCATIONS OF FRAMED OPENINGS FOR RTU'S, ROOF DRAIN, AND OTHER FRAMED OPENINGS.

C. REFER TO STRUC FOR ROOF FRAMING ELEVATIONS.

D. SEE EXTERIOR PAINTING NOTES ON SHEET A601 FOR ROOFTOP EQUIP PAINTING INFO.

E. ROOF SLOPES INDICATED ON THE PLANS INDICATE EXISTING ROOF SLOPE UNLESS NOTED OTHERWISE.

F. MEMBRANE ROOFING, ROOF INSULATION, MEMBRANE FLASHING, FASTENERS, ETC ARE FURNISHED BY OWNER, SEE SPEC FOR COMPLETE LISTING. (O14)

G. NEW GAS LINES ARE TO BE PAINTED ONLY IF EXISTING PIPES ARE ALREADY PAINTED.

H. VERIFY EXISTING ROOF ELEMENTS IN AREAS OF WORK AND MODIFY/REMOVE ROOF ELEMENTS AS REQUIRED.

I. FOR LOCATION & LENGTH OF CONDENSING UNIT CURBS SEE STRUC.

K. CC TO COORDINATE ANY DEMOLITION ON THE ROOF WITH THE MECHANICAL AND REFRIGERATION CONTRACTORS, REFER TO THE MDH AND RDH DRAWINGS FOR POSSIBLE SCOPE OF WORK.

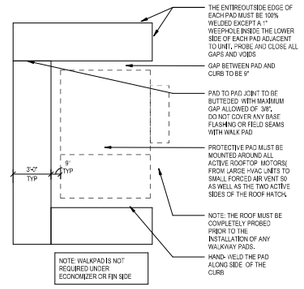

2/A141 WALK PAD DETAIL
SCALE: 1'-0" = 1'-0"

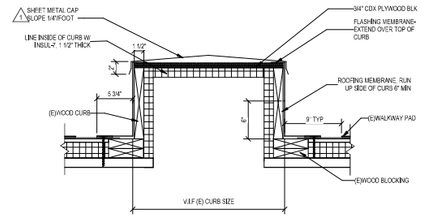

3/A141 FLASHING @ CAPPED ROOF CURB
SCALE: 1 1/2" = 1'-0"

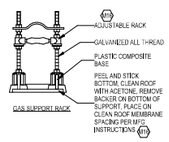

4/A141 ADJUSTABLE PIPE SUPPORT
SCALE: 1 1/2" = 1'-0"

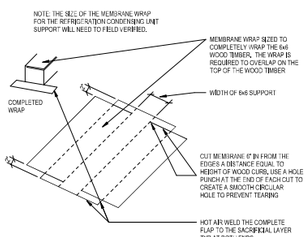

5/A141 WOOD CURB DETAIL
SCALE: 3/4" = 1'-0"

2x12 is not shown in the structural plans. Coordinate drawings as needed. (A141)

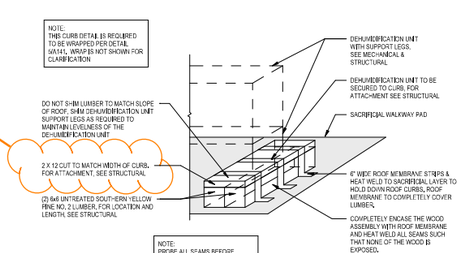

6/A141 DHU SUPPORTING WOOD CURB DETAIL
SCALE: 1/16" = 1'-0"

TARGET®
1000 NICOLLET MALL
MINNEAPOLIS, MN 55403

1101 Second Ave, Ste 100
Seattle, WA 98101
206 962 6500
MG2.com
MG2

Date	No.	Description
02/07/18		PERMIT SET
03/21/18	1	DCN 1019634
05/30/18		BID SET

JUSTIN A. HILL, ARCHITECT

TARGET
PUYALLUP, WA
3310 S. MERIDIAN
PUYALLUP, WA 98373

Project Number T0342
Proto:P188 | Version:N/A | Config:N/A
Drawn By JCA
Checked By IL

ROOF PLAN

A141

5/31/2018 12:19:17 PM