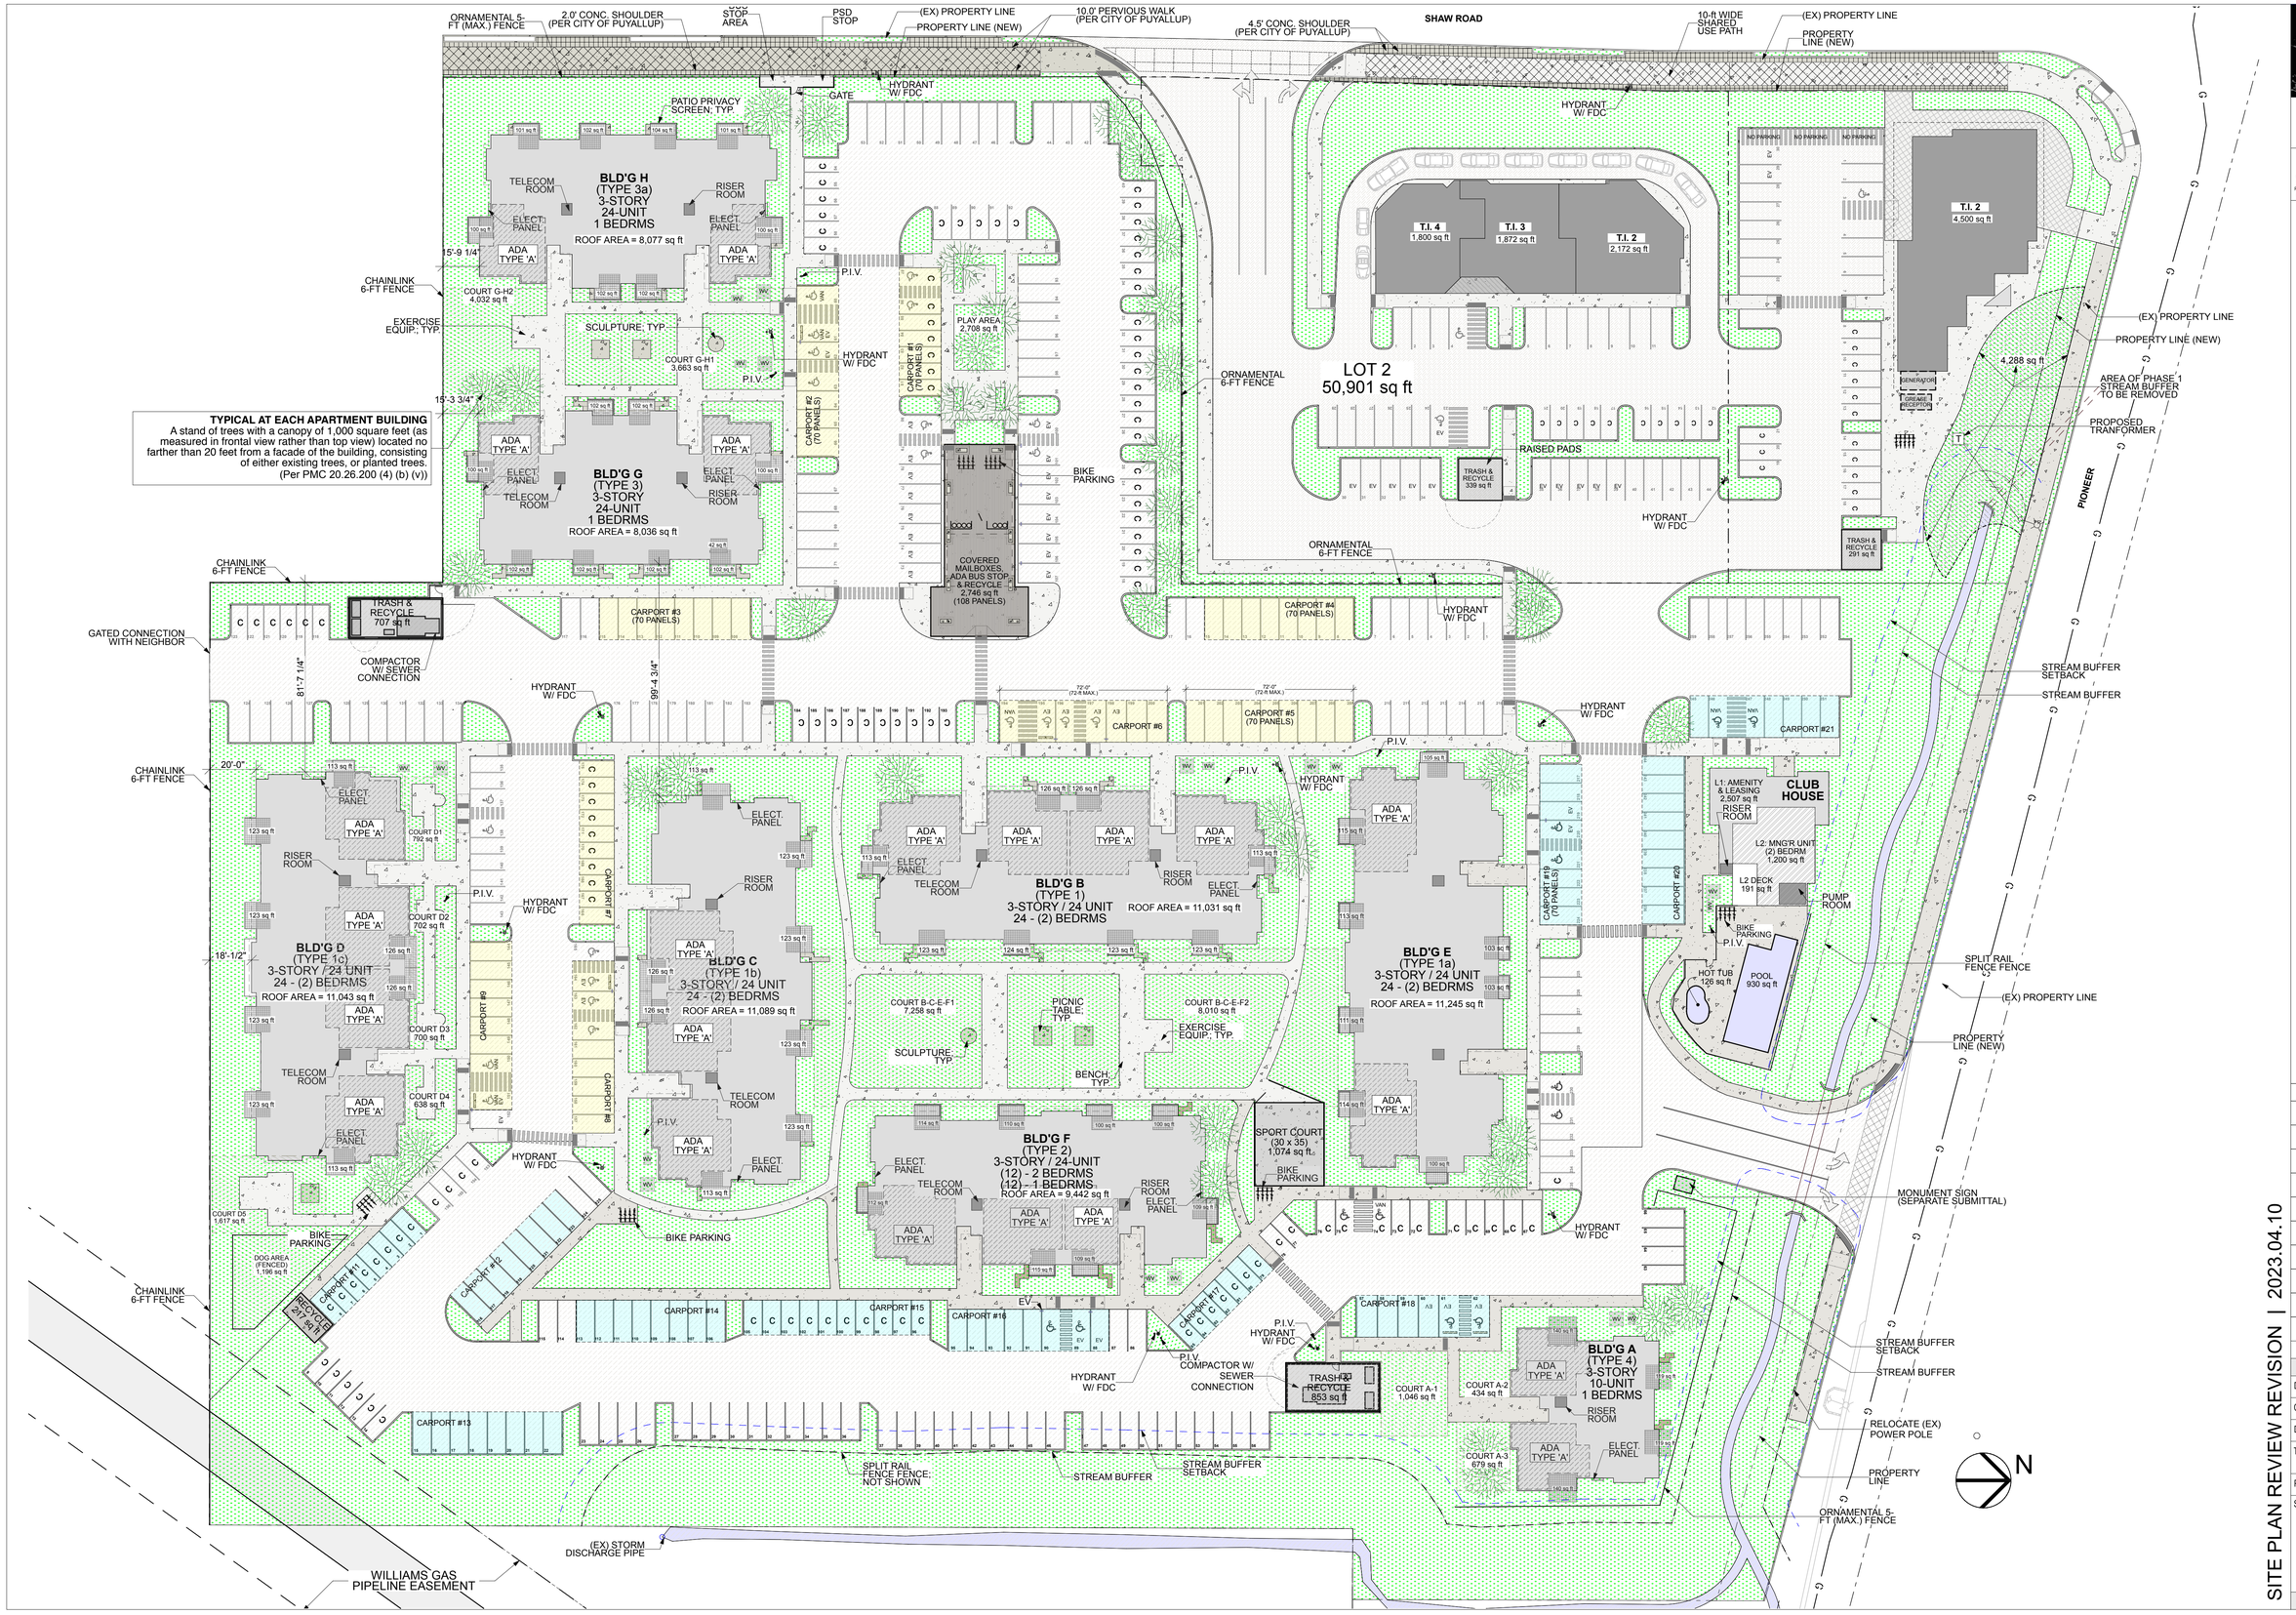

S9

SYNTHESIS 9, LLC
523 N. D ST.
TACOMA, WA 98403

REUSE OF DOCUMENTS
THIS DOCUMENT AND THE IDEAS AND DESIGNS INCORPORATED HERIN, AS INSTRUMENTS OF PROFESSIONAL SERVICE, ARE THE PROPERTY OF SYNTHESIS 9, LLC AND ARE NOT TO BE USED OR REPRODUCED IN WHOLE OR IN PART WITHOUT THE WRITTEN AUTHORIZATION OF SYNTHESIS 9, LLC.

EAST TOWN CROSSING
MULTIFAMILY & COMMERCIAL DEVELOPMENT
PIONEER & SHAW PUYALLUP

SITE PLAN REVIEW REVISION | 2023.04.10

REVISIONS

REVISIONS

DRAWN BY:	BL / CM
CHECKED BY:	BL
DATE:	2023.04.10
TITLE:	SITE PLAN - PHASE 2
PROJECT # :	2016
SHEET:	AS1.1B