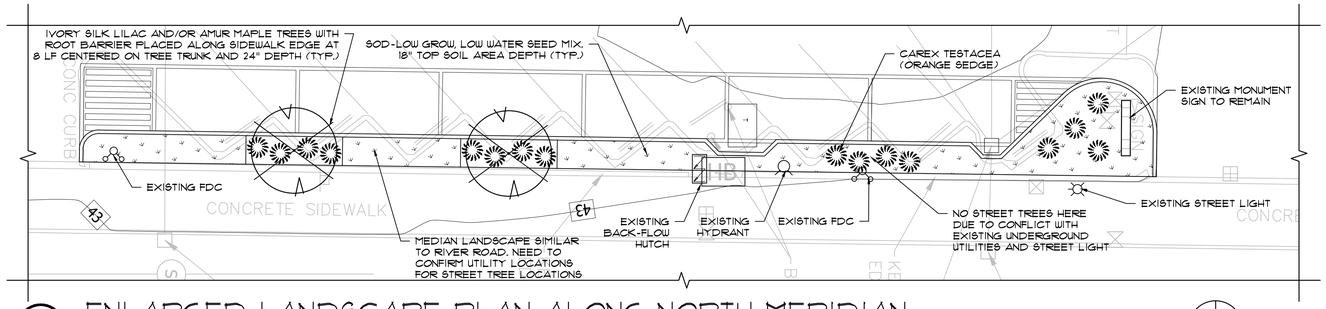

F ENLARGED LANDSCAPE PLAN ALONG NORTH MERIDIAN

SCALE: 1" = 10'-0"

N

LANDSCAPE PLAN LEGEND

ACER GINNALA (AMUR MAPLE) TREE

CAREX TESTACEA (ORANGE SEDGE) SHRUB

SOD - LOW GROW, LOW WATER SEED MIX GROUND COVER

NOTE: LANDSCAPE MATERIALS AND INSTALLATION TO BE PER THE CITY OF PUYALLUP VEGETATION MANAGEMENT STANDARDS.

C LOCATION PLAN

SCALE: NOT TO SCALE

N

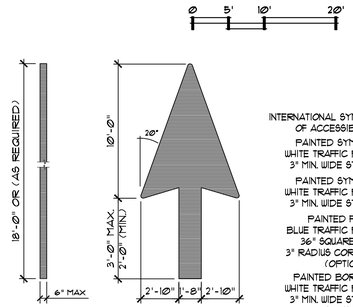

PAVEMENT STRIPING, TYP. TRAFFIC ARROW, TYP.

NOTES:
1. USE NON-REFLECTIVE WHITE PAINT, TYP.

1 TYP. CIRCULATION SIGNS

SCALE: NOT TO SCALE

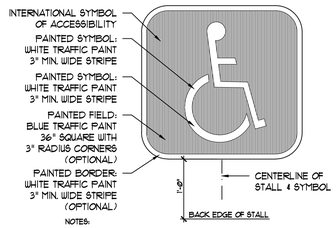

NOTES:
1. SEE SITE PLAN FOR ACCESSIBLE PARKING LOCATIONS.
2. SIGNAGE SHALL CONFORM TO ICC/ANSI A117.1-2017.
3. BLUE BACKGROUND AND WHITE BORDER ARE OPTIONAL.

2 ACCESSIBLE STALL SYMBOL

SCALE: NOT TO SCALE

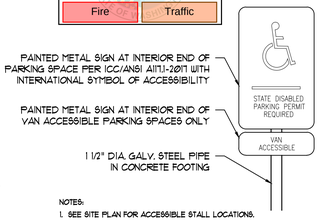

NOTES:
1. SEE SITE PLAN FOR ACCESSIBLE STALL LOCATIONS.
2. LOCATE AT END OF STALL AT CENTERLINE. POST-MOUNTED HEIGHT TO BE 60" AFG.

3 ACCESSIBLE STALL SIGN

SCALE: NOT TO SCALE

D SITE DETAILS

SCALE: NOT TO SCALE

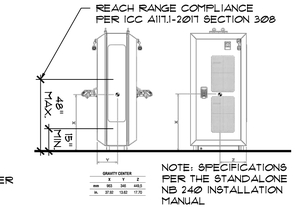

G E.V. CHARGER ELEVATIONS

SCALE: 1/4" = 1'-0"

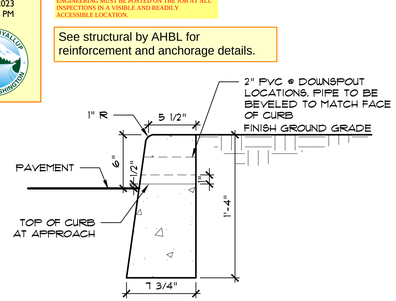

E VERTICAL CURB

SCALE: 1 1/2" = 1'-0"

0 6" 12" 18"

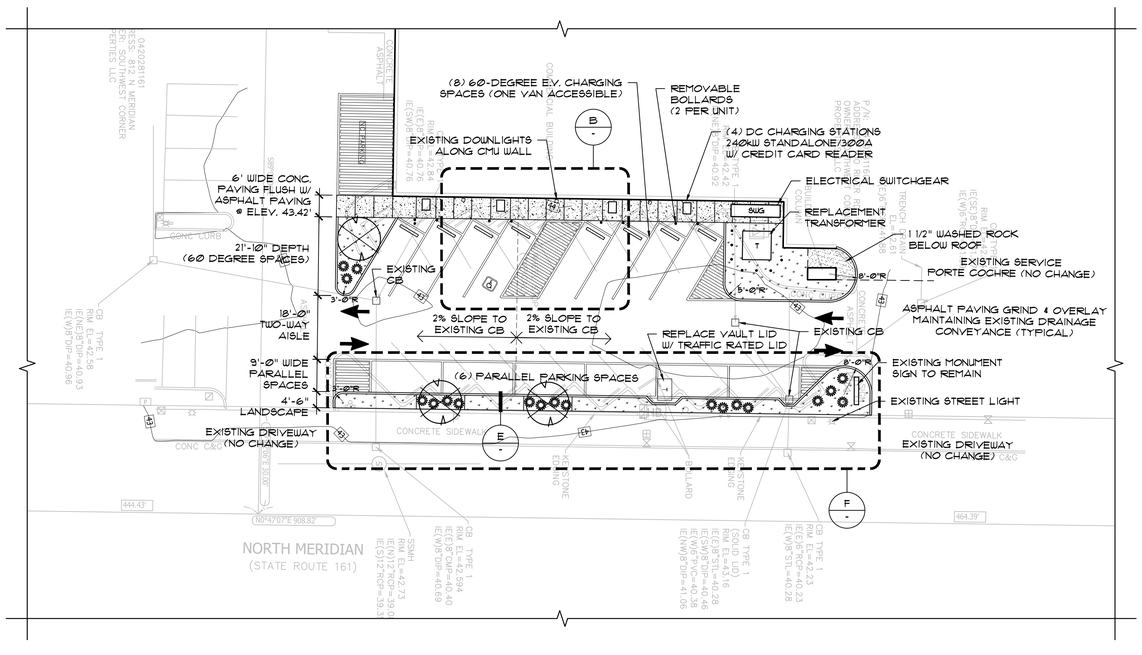

A E.V. COURT LAYOUT PLAN

SCALE: 1" = 20'-0"

0 10' 20' 40'

N

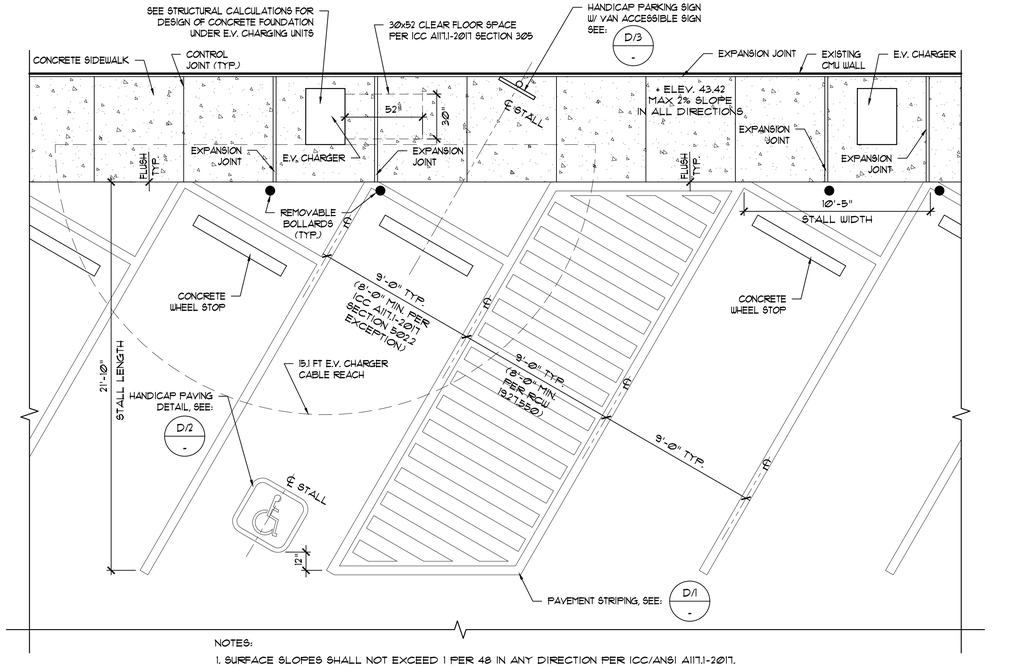

NOTES:
1. SURFACE SLOPES SHALL NOT EXCEED 1 PER 48 IN ANY DIRECTION PER ICC/ANSI A117.1-2017.

B ENLARGED E.V. COURT LAYOUT PLAN

SCALE: 1/4" = 1'-0"

0 2' 4' 8'

N

PRCTI20230877

City of Puyallup Development Engineering APPROVED
See permit conditions.
ycharitou
07/03/2023
12:34:31 PM

No work shall be permitted in public right-of-way without first obtaining a right-of-way permit. The sidewalk shall remain unobstructed at all times. All work to be completed on private property.

City of Puyallup Development & Permitting Services ISSUED PERMIT
Building | Planning | Engineering | Public Works | Fire | Traffic

City of Puyallup Building REVIEWED FOR COMPLIANCE
RayC
07/06/2023
1:07:52 PM

Approval of submitted plans is not an approval of omissions or oversight by this office or noncompliance with any applicable regulations of local government. The contractor is responsible for making sure that the building complies with all applicable building codes and regulations of the local government.

THE APPROVED CONSTRUCTION PLANS AND ALL ENGINEERING MUST BE POSTED ON THE JOB AT ALL INSPECTIONS IN A VISIBLE AND READILY ACCESSIBLE LOCATION.

See structural by AHBL for reinforcement and anchorage details.

BOE architects
1130 Broadway
Suite 207
Tacoma, WA 98402
253.383.7762
www.boearc.com

PROJECT:

KORUM FORD E.V. COURT

100 RIVER ROAD
PUYALLUP, WA
98371

FOR

KORUM AUTOMOTIVE GROUP

GENERAL NOTES:
PARCEL NO.: 042028116Ø
ZONE: CG-GENERAL COMMERCIAL
ASSOCIATED OCCUPANCY: S-1

REVISIONS:

DRAWING ISSUED FOR:
AGENCY REVIEW
DATE: 13 JUNE 2023

6107 REGISTERED ARCHITECT DAVID ARTHUR BOE STATE OF WASHINGTON

PROJECT NO.: 2305.00
FILE NAME:
XREFS:
DRAWN BY: MZ
CHECKED BY: DB
PLOT SCALE: 1:1
DRAWING SCALES: AS NOTED

DRAWING CONTENTS:
E.V. COURT LAYOUT AND SITE DETAILS

DRAWING NO.:
A1.1

Call before you dig. It's the law. Dial 811 or call 1-800-424-5555.