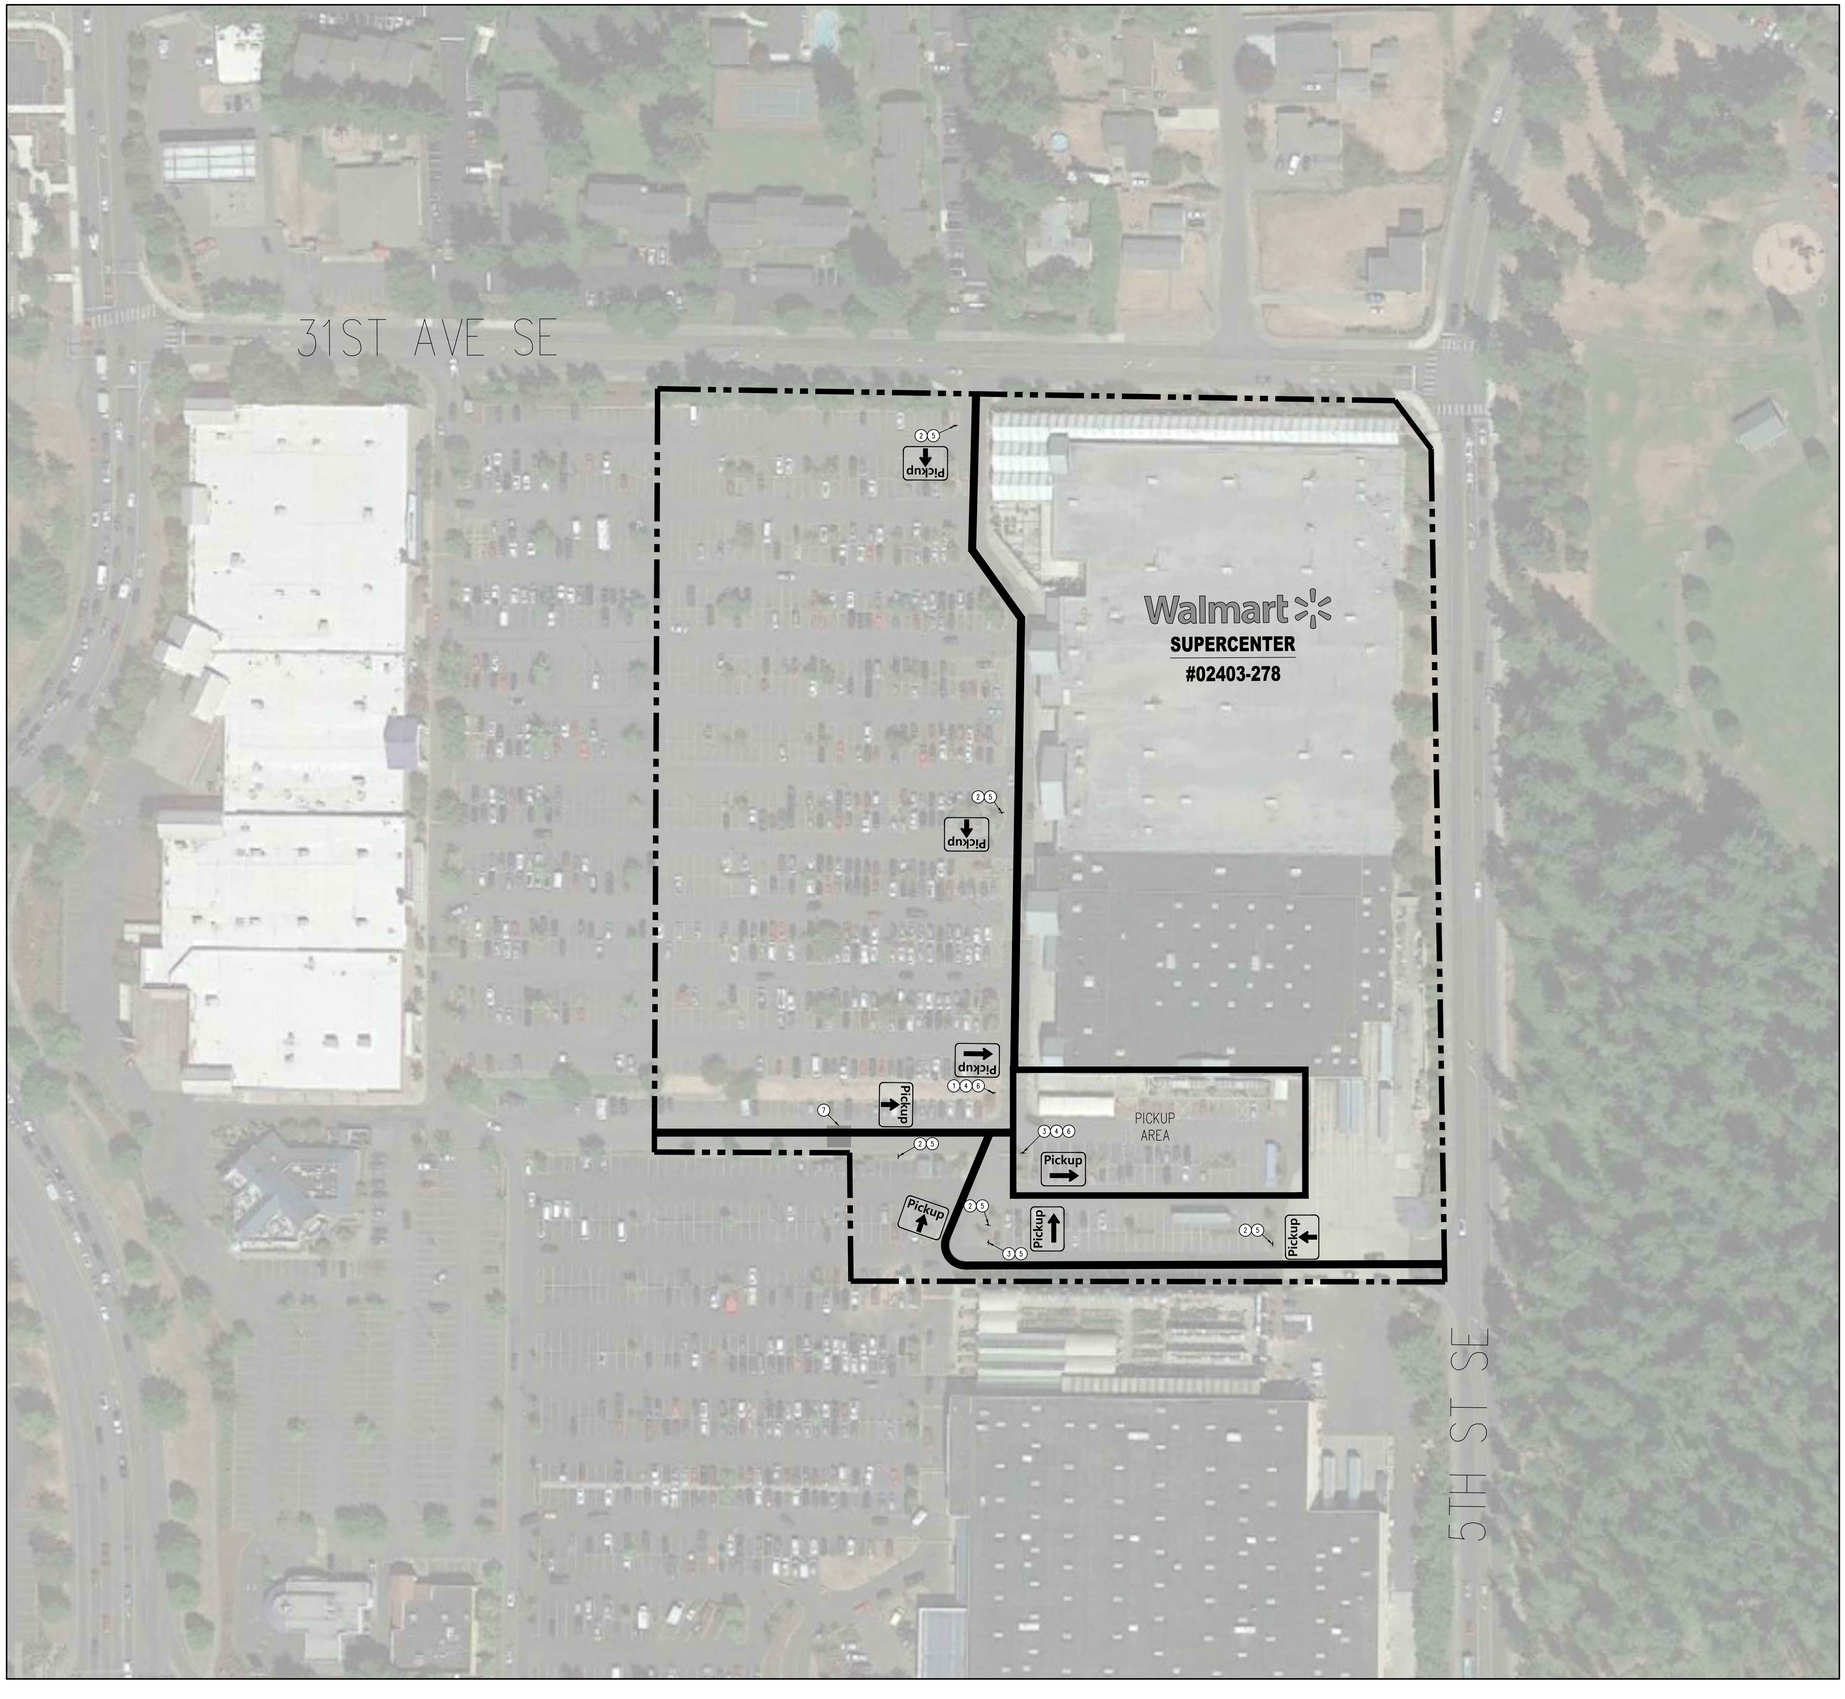

SIGNAGE & STRIPING SCHEDULE NOTES

1. PROPOSED PICKUP SIGNAGE, LEFT. SEE DETAIL SHEET CS3 FOR SIGNAGE AND LOCATION DETAILS.
2. PROPOSED PICKUP SIGNAGE, STRAIGHT. SEE DETAIL SHEET CS3 FOR SIGNAGE AND LOCATION DETAILS.
3. PROPOSED PICKUP SIGNAGE, RIGHT. SEE DETAIL SHEET CS3 FOR SIGNAGE AND LOCATION DETAILS.
4. PROPOSED PICKUP SIGNAGE TO BE MOUNTED TO EXISTING SIGN POST. (REF. SITE DETAILS)
5. NEW SIGN MOUNTING AND BASE WITH BREAK AWAY POST.
6. EXISTING SIGNAGE TO BE REMOVED AND PROPERLY DISPOSED OF AND BASE TO BE REUSED AND LEFT IN PLACE.
7. EXISTING PICKUP PAVEMENT MARKING TO BE REMOVED AND RECEIVE SEALCOAT.

SITE SIGNAGE LEGEND

- PROPERTY LINE
- PROPOSED PATH OF TRAVEL FOR PICKUP CUSTOMER.
- PROPOSED PICKUP AREA
- PROPOSED LIMITS OF SEAL COAT

SITE SIGNAGE NOTES

1. THIS PLAN WAS PREPARED BASED ON AN AERIAL CAPTURED 08/14/2020. THIS PLAN IS FOR ILLUSTRATIVE PURPOSES ONLY. ACTUAL FIELD CONDITIONS MAY VARY SIGNIFICANTLY FROM THIS DRAWING.
2. REFERENCE SITE DETAILS FOR SIGN LOCATION & VESTIBULE CROSSWALK DETAILS FOR SITE SIGNAGE OFFSETS.

PICKUP EXTERIOR SIGN SCHEDULE		
DESCRIPTION	DIMENSIONS	QUANTITY
WAITING SPACES LEFT	18 X 24	–
WAITING SPACES RIGHT	18 X 24	–
WAITING SPACES AHEAD	18 X 24	–
RESERVED WAITING	18 X 24	–
PICKUP LEFT PHARMACY RIGHT	18 X 24	–
PICKUP RIGHT PHARMACY LEFT	18 X 24	–
STOP THANKS FOR ORDERING	18 X 36	–
PICKUP HOURS	18 X 36	–
RESERVED	18 X 18	34
PHONE NUMBER	8 X 18	34
VERTICAL PICKUP	18 X 36	34
PICKUP LEFT	18 X 24	1
PICKUP AHEAD	18 X 24	5
PICKUP RIGHT	18 X 24	2

ALL PICKUP WAYFINDING AND STALL SIGNS ARE WALMART SUPPLIED AND CONTRACTOR INSTALLED. CONTRACTOR TO PLACE SIGN ORDER AT LEAST 3 WEEKS IN ADVANCE. ORDER SHALL BE SENT VIA EMAIL TO GETTY THOMAS (Getty.Thomas@walmart.com) AND BRAD KEENER (Bradley.Keener@walmart.com). REQUEST SHALL CONTAIN A DELIVERY ADDRESS, DESIRED DELIVERY DATE, AND ANY SITE SPECIFIC SIGN SIZE AND/OR COLORS BASED ON APPROVED PLANS.

GRAPHIC SCALE

60 0 30 60 120 240

(IN FEET)
1 inch = 60 ft.

Galloway
1155 Telford Drive, Suite 107
Colorado Springs, CO 80920
719.602.7200
Galloway.us.com

STIPULATION FOR REUSE

THIS DRAWING WAS PREPARED FOR USE ON A SPECIFIC SITE AT: PUYALLUP, WA
CONTRARY WHOLLY, WITH ITS SPECIFICATIONS, PLANS, AND DETAILS PATENTLY FOR USE ON A LIKEPREMISE OR SUBMITTED TO ANY PERSON OR PLAINTIFF, IN ANOTHER PROJECT. WALMART STORES, INC. AND THE LICENSED ARCHITECTS AND ENGINEERS RESPONSIBLE FOR THE DESIGN DO NOT REUSE ON ANOTHER PROJECT IS NOT ADVISED AND WILL BE A VIOLATION TO THE U.K.

Walmart
PUYALLUP, WA
310 31ST AVE SE
STORE NO: 02403-278
JOB NUMBER:WDP002403.20 PROTO: PICKUP ENHNCMNT

ISSUE BLOCK

CHECKED BY:	RCJ
DRAWN BY:	JRC
PROTO CYCLE:	–
DOCUMENT DATE:	09/08/21

BRANDON ALLEN
STATE OF WASHINGTON
56606
REGISTERED PROFESSIONAL ENGINEER
07/27/2023

SITE SIGNAGE PLAN

SHEET:
CS2