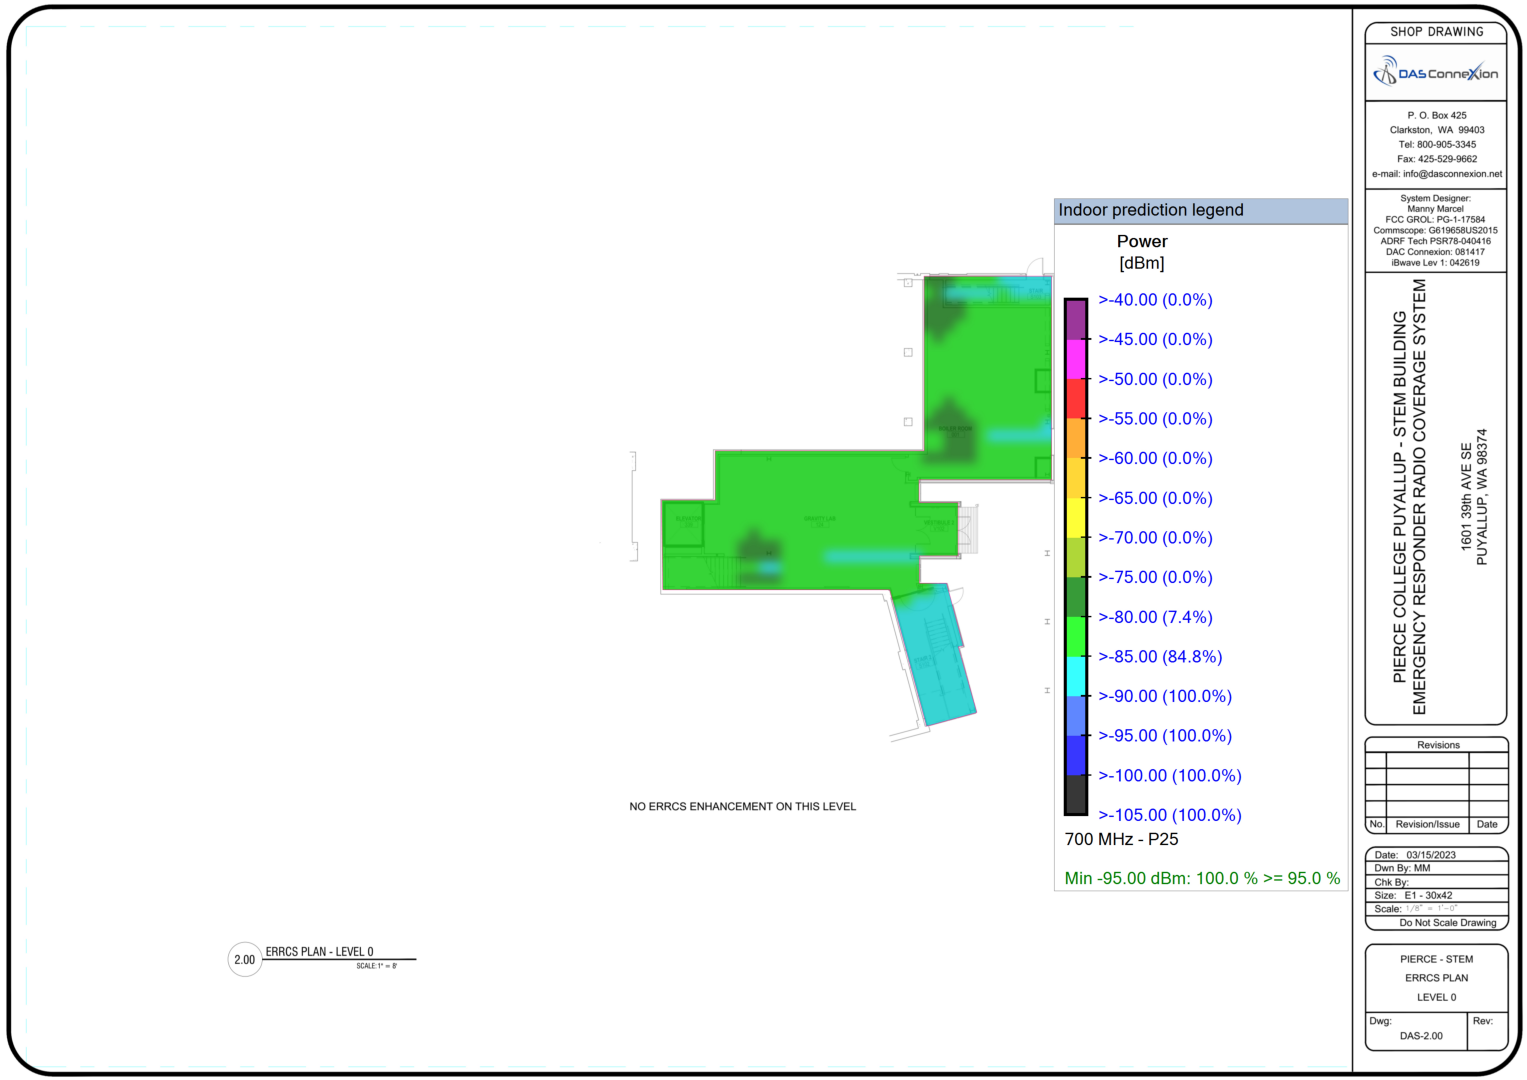
Indoor prediction legend
Power
[dBm]
>-40.00 (0.0%)
>-45.00 (0.0%)
>-50.00 (0.0%)
>-55.00 (0.0%)
>-60.00 (0.0%)
>-65.00 (0.0%)
>-70.00 (0.0%)
>-75.00 (0.0%)
>-80.00 (7.4%)
>-85.00 (84.8%)
>-90.00 (100.0%)
>-95.00 (100.0%)
>-100.00 (100.0%)
>-105.00 (100.0%)
700 MHz - P25
Min -95.00 dBm: 100.0 % >= 95.0 %
NO ERRCS ENHANCEMENT ON THIS LEVEL
2.00
ERRCS PLAN - LEVEL 0
SCALE:1" = 8'
SHOP DRAWING
DAS ConneXion
P. O. Box 425
Clarkston, WA 99403
Tel: 800-905-3345
Fax: 425-529-9662
e-mail: info@dasconnexion.net
System Designer:
Manny Marcel
FCC GROL: PG-1-17584
Commscope: G619658US2015
ADRF Tech PSR78-040416
DAC Connexion: 081417
iBwave Lev 1: 042619
PIERCE COLLEGE PUYALLUP - STEM BUILDING
EMERGENCY RESPONDER RADIO COVERAGE SYSTEM
1601 39th AVE SE
PUYALLUP, WA 98374
Revisions
No.
Revision/Issue
Date
Date: 03/15/2023
Dwn By: MM
Chk By:
Size: E1 - 30x42
Scale: 1/8" = 1'-0"
Do Not Scale Drawing
PIERCE - STEM
ERRCS PLAN
LEVEL 0
Dwg:
DAS-2.00
Rev:

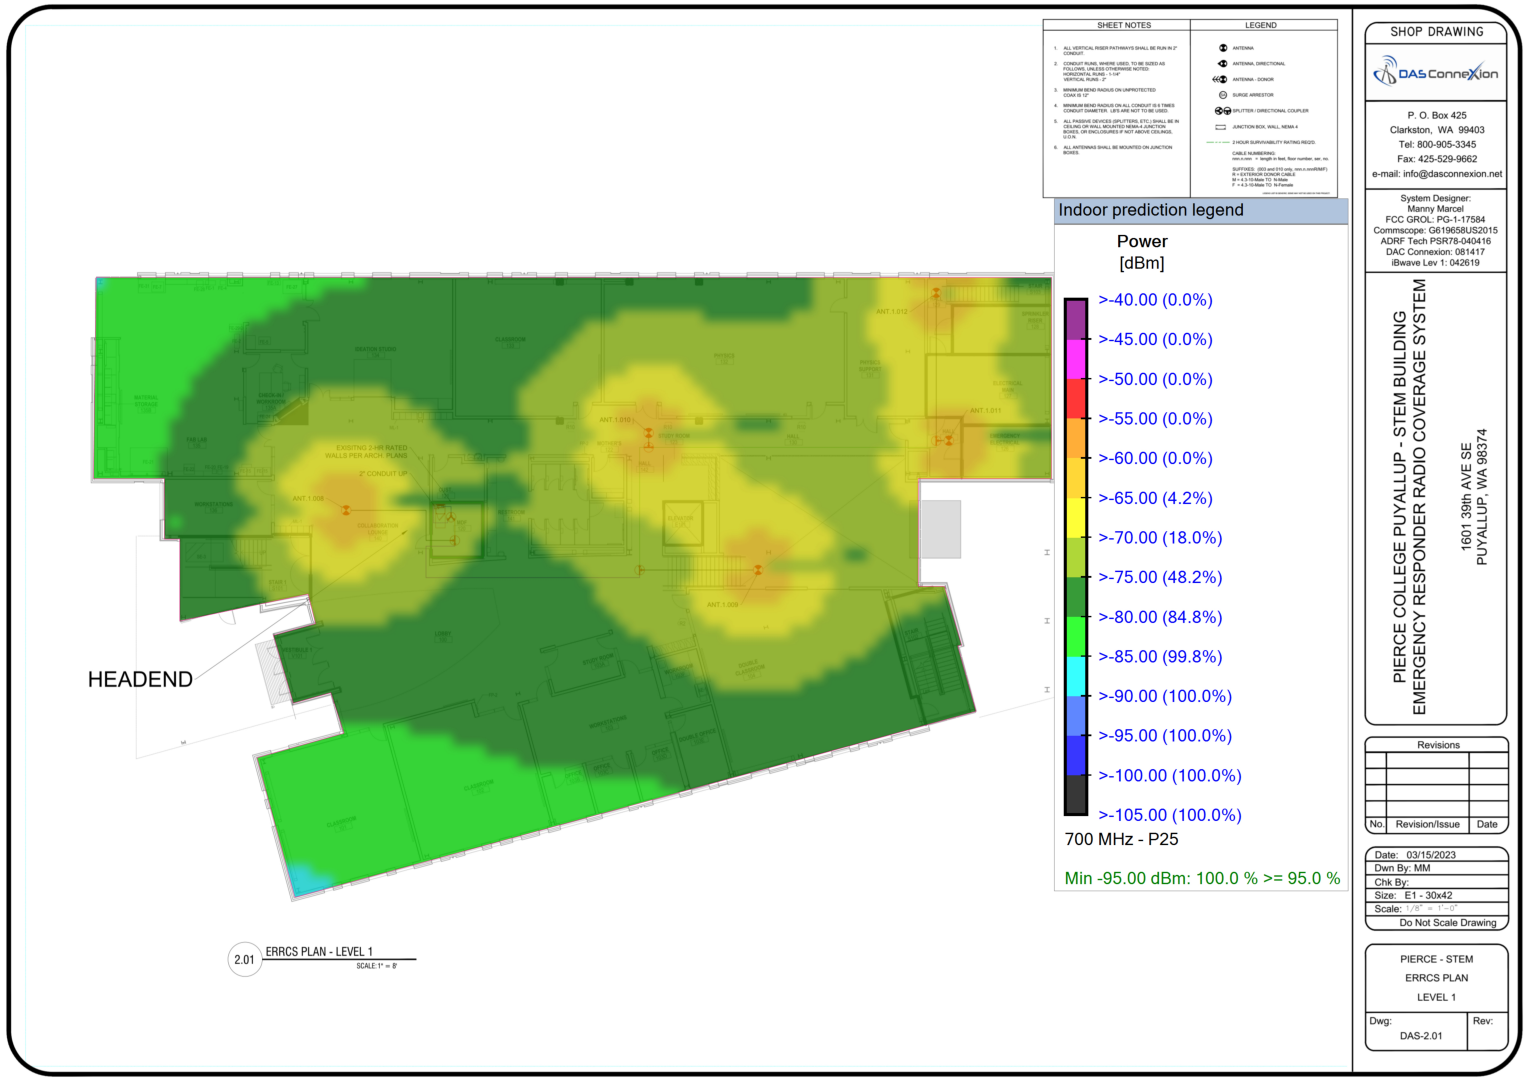
SHEET NOTES
LEGEND
Indoor prediction legend
Power
[dBm]
>-40.00 (0.0%)
>-45.00 (0.0%)
>-50.00 (0.0%)
>-55.00 (0.0%)
>-60.00 (0.0%)
>-65.00 (4.2%)
>-70.00 (18.0%)
>-75.00 (48.2%)
>-80.00 (84.8%)
>-85.00 (99.8%)
>-90.00 (100.0%)
>-95.00 (100.0%)
>-100.00 (100.0%)
>-105.00 (100.0%)
700 MHz - P25
Min -95.00 dBm: 100.0 % >= 95.0 %
HEADEND
2.01 ERRCS PLAN - LEVEL 1
SCALE:1" = 8'
SHOP DRAWING
DAS ConneXion
P. O. Box 425
Clarkston, WA 99403
Tel: 800-905-3345
Fax: 425-529-9662
e-mail: info@dasconnexion.net
System Designer:
Manny Marcel
FCC GROL: PG-1-17584
Commscope: G619658US2015
ADRF Tech PSR78-040416
DAC Connexion: 081417
iBwave Lev 1: 042619
PIERCE COLLEGE PUYALLUP - STEM BUILDING
EMERGENCY RESPONDER RADIO COVERAGE SYSTEM
1601 39th AVE SE
PUYALLUP, WA 98374
Revisions
No.
Revision/Issue
Date
Date: 03/15/2023
Dwn By: MM
Chk By:
Size: E1 - 30x42
Scale: 1/8" = 1'-0"
Do Not Scale Drawing
PIERCE - STEM
ERRCS PLAN
LEVEL 1
Dwg:
DAS-2.01
Rev:

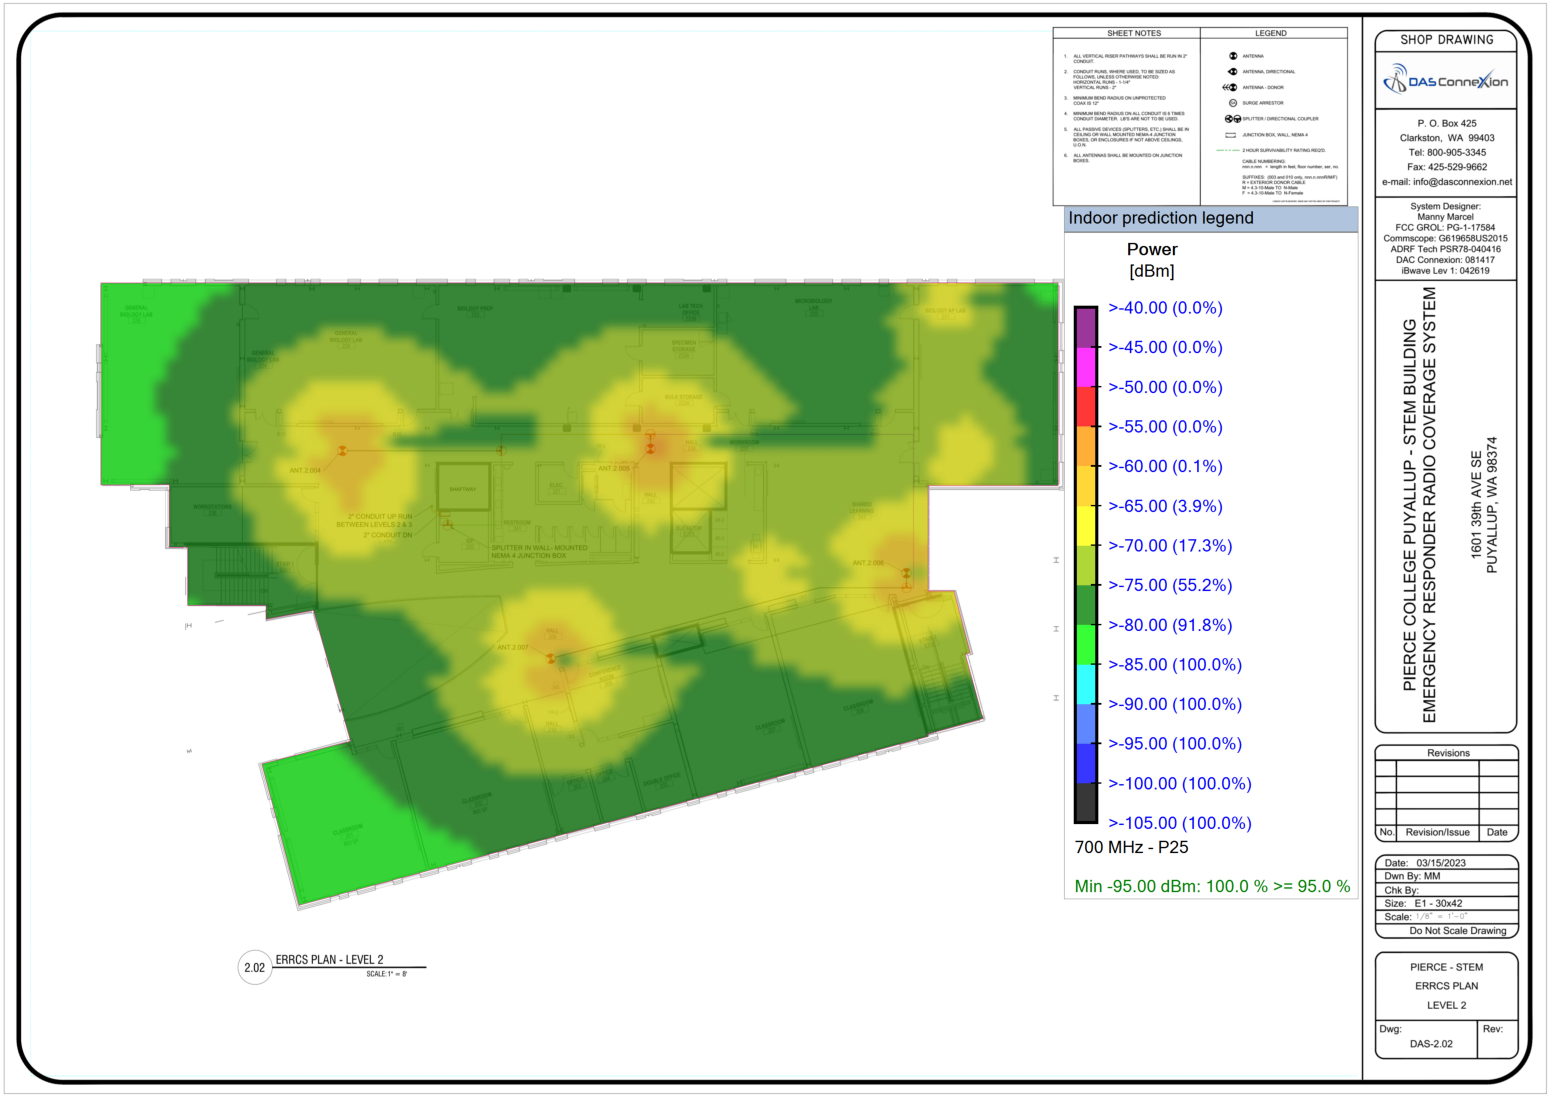
SHEET NOTES
LEGEND
Indoor prediction legend
Power
[dBm]
>-40.00 (0.0%)
>-45.00 (0.0%)
>-50.00 (0.0%)
>-55.00 (0.0%)
>-60.00 (0.1%)
>-65.00 (3.9%)
>-70.00 (17.3%)
>-75.00 (55.2%)
>-80.00 (91.8%)
>-85.00 (100.0%)
>-90.00 (100.0%)
>-95.00 (100.0%)
>-100.00 (100.0%)
>-105.00 (100.0%)
700 MHz - P25
Min -95.00 dBm: 100.0 % >= 95.0 %
2.02 ERRCS PLAN - LEVEL 2
SCALE:1" = 8'
SHOP DRAWING
DAS ConneXion
P. O. Box 425
Clarkston, WA 99403
Tel: 800-905-3345
Fax: 425-529-9662
e-mail: info@dasconnexion.net
System Designer:
Manny Marcel
FCC GROL: PG-1-17584
Commscope: G619658US2015
ADRF Tech PSR78-040416
DAC Connexion: 081417
iBwave Lev 1: 042619
PIERCE COLLEGE PUYALLUP - STEM BUILDING
EMERGENCY RESPONDER RADIO COVERAGE SYSTEM
1601 39th AVE SE
PUYALLUP, WA 98374
Revisions
No.
Revision/Issue
Date
Date: 03/15/2023
Dwn By: MM
Chk By:
Size: E1 - 30x42
Scale: 1/8" = 1'-0"
Do Not Scale Drawing
PIERCE - STEM
ERRCS PLAN
LEVEL 2
Dwg:
DAS-2.02
Rev:

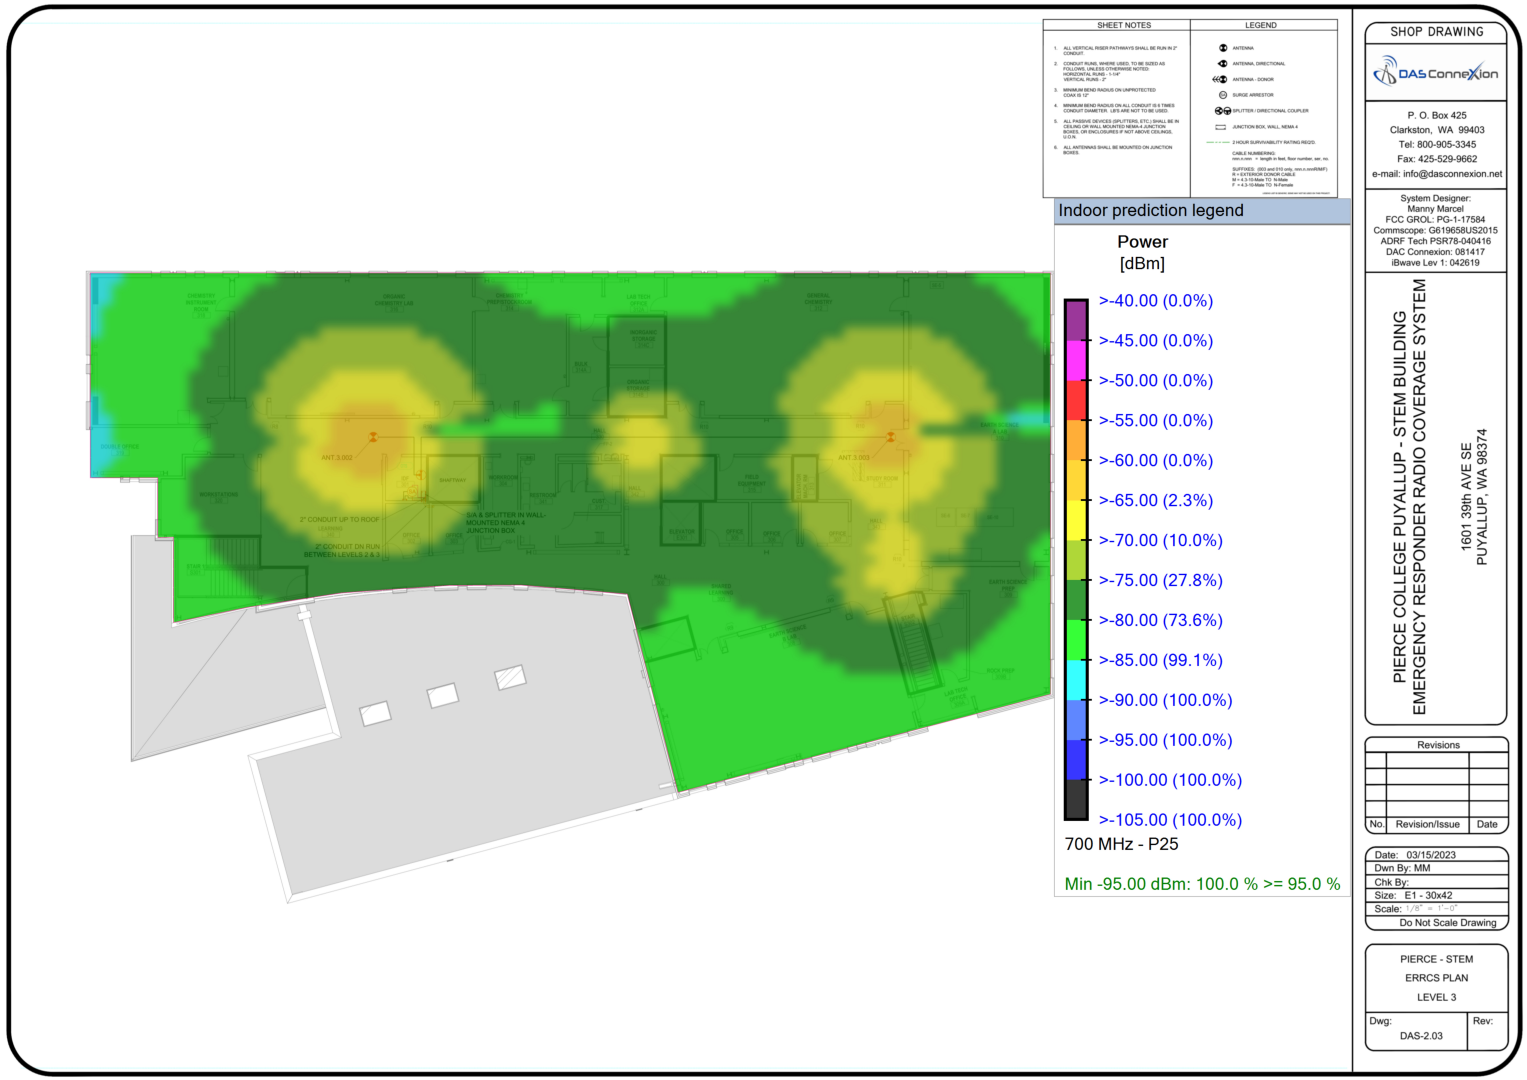
SHEET NOTES
LEGEND
Indoor prediction legend
Power
[dBm]
>-40.00 (0.0%)
>-45.00 (0.0%)
>-50.00 (0.0%)
>-55.00 (0.0%)
>-60.00 (0.0%)
>-65.00 (2.3%)
>-70.00 (10.0%)
>-75.00 (27.8%)
>-80.00 (73.6%)
>-85.00 (99.1%)
>-90.00 (100.0%)
>-95.00 (100.0%)
>-100.00 (100.0%)
>-105.00 (100.0%)
700 MHz - P25
Min -95.00 dBm: 100.0 % >= 95.0 %
SHOP DRAWING
DAS ConneXion
P. O. Box 425
Clarkston, WA 99403
Tel: 800-905-3345
Fax: 425-529-9662
e-mail: info@dasconnexion.net
System Designer:
Manny Marcel
FCC GROL: PG-1-17584
Commscope: G619658US2015
ADRF Tech PSR78-040416
DAC Connexion: 081417
iBwave Lev 1: 042619
PIERCE COLLEGE PUYALLUP - STEM BUILDING
EMERGENCY RESPONDER RADIO COVERAGE SYSTEM
1601 39th AVE SE
PUYALLUP, WA 98374
Revisions
No.
Revision/Issue
Date
Date: 03/15/2023
Dwn By: MM
Chk By:
Size: E1 - 30x42
Scale: 1/8" = 1'-0"
Do Not Scale Drawing
PIERCE - STEM
ERRCS PLAN
LEVEL 3
Dwg:
DAS-2.03
Rev: