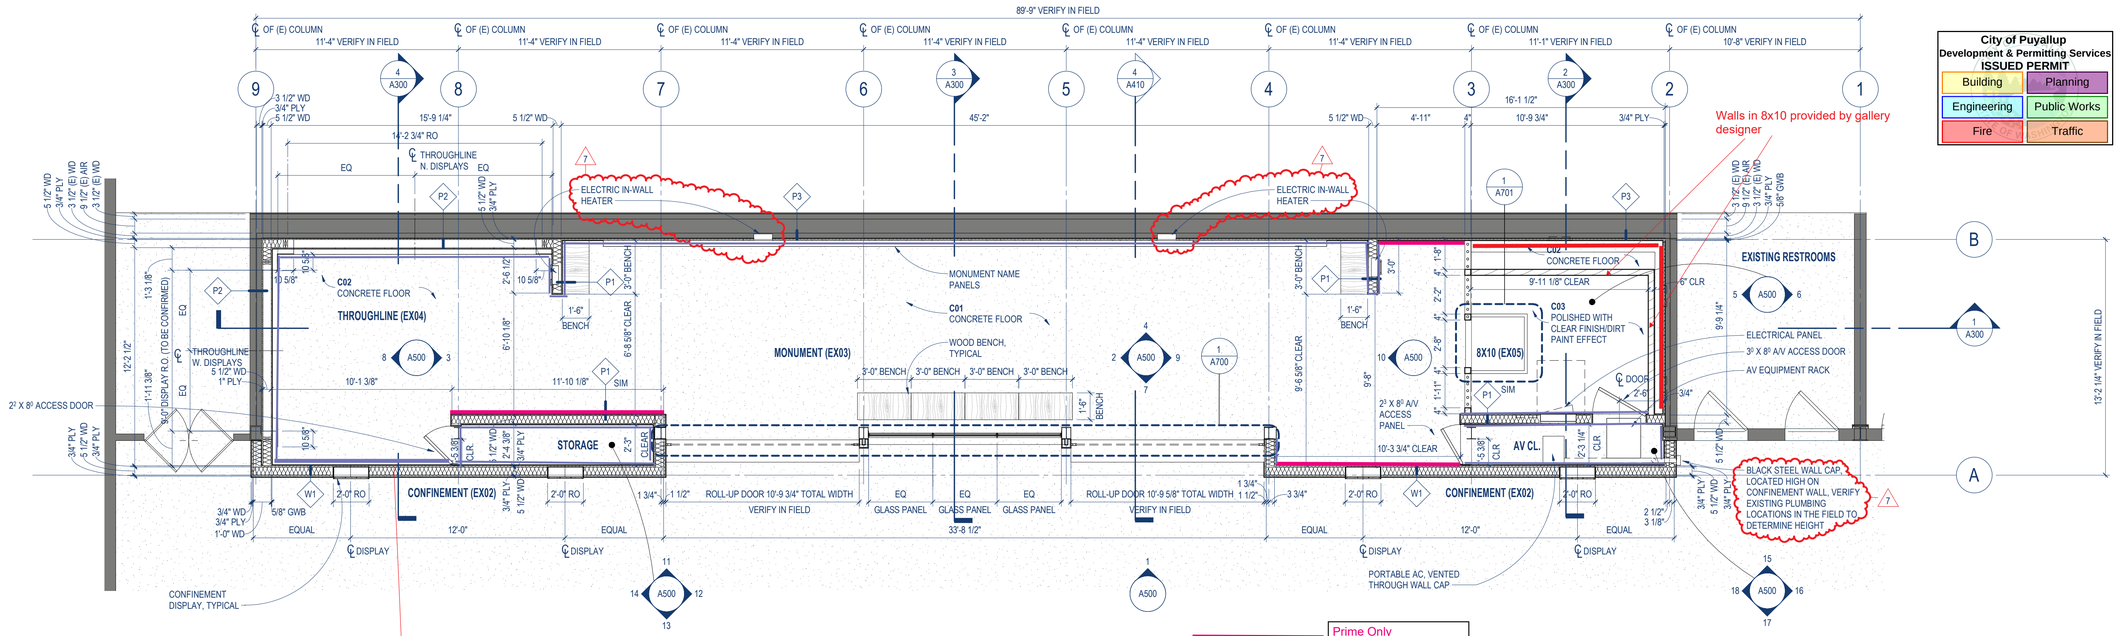

2 MAIN LEVEL FLOOR PLAN

SCALE: 1/4" = 1'-0"

FLOOR PLAN LEGEND

- EXISTING CONSTRUCTION TO REMAIN
- NEW CONSTRUCTION

Prime Only

TBD

Prime and Paint

0" 2' 4' 8'

N PROJECT NORTH

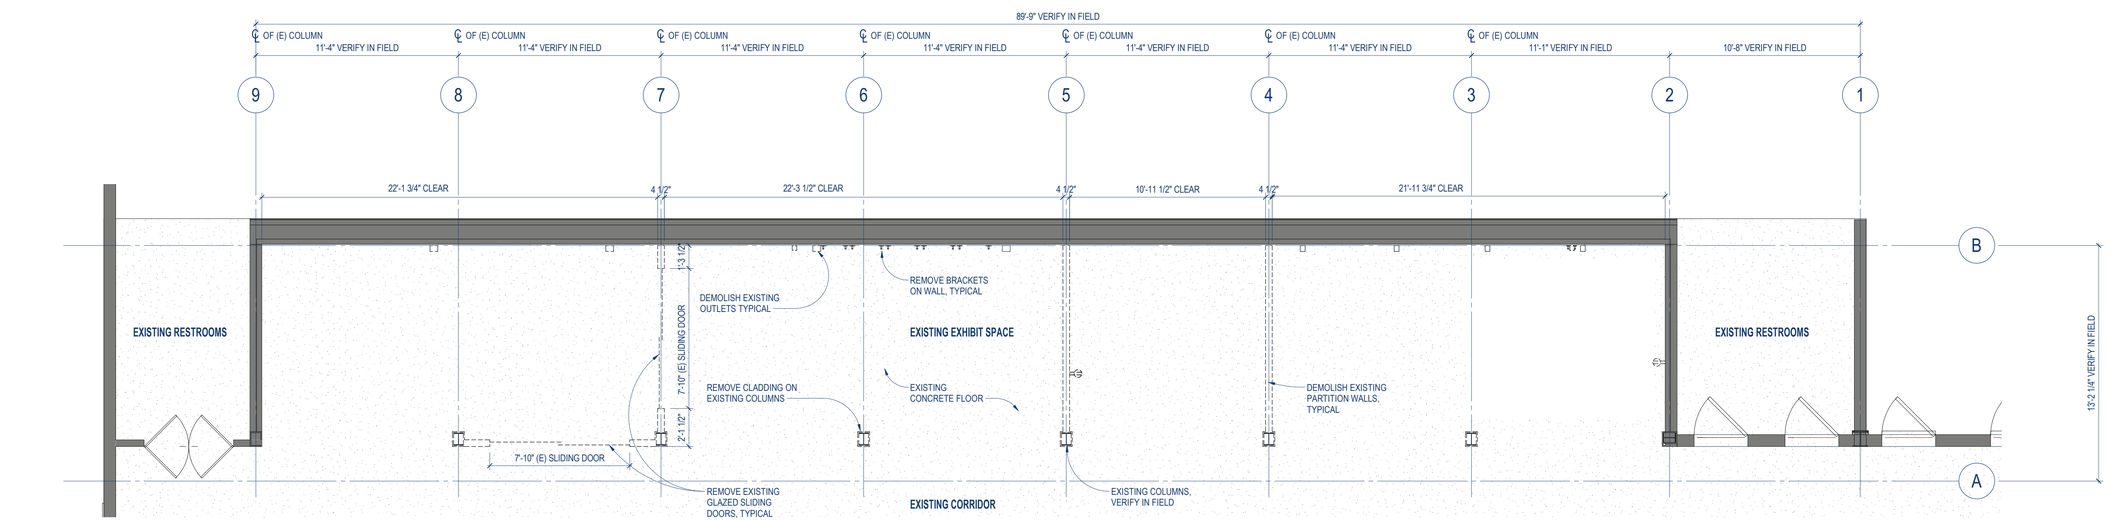

1 MAIN LEVEL DEMOLITION PLAN

SCALE: 1/4" = 1'-0"

DEMOLITION FLOOR PLAN LEGEND

- EXISTING CONSTRUCTION TO REMAIN
- EXISTING CONSTRUCTION TO BE DEMOLISHED

DEMOLITION PLAN GENERAL NOTES:

1. CONTRACTOR SHALL NOTIFY THE ARCHITECT IMMEDIATELY IF DEMOLITION UNCOVERS ANY UNFORSEEN OR CONCEALED CONDITIONS
2. ALL DIMENSIONS ARE APPROXIMATE. CONTRACTOR SHALL VERIFY ALL DIMENSIONS AND CONDITIONS PRIOR TO INITIATING THE WORK AND NOTIFY THE ARCHITECT IMMEDIATELY IF ANY CONFLICTS OR DISCREPANCIES EXIST.
3. IN ADDITION TO THE DEMOLITION SPECIFICALLY SHOWN, CONTRACTOR SHALL CUT, MOVE OR REMOVE ITEMS AS NECESSARY TO PROVIDE ACCESS OR TO ALLOW ALTERATIONS AND WORK TO PROCEED INCLUDING ITEMS SUCH AS RE-ROUTING OF EXISTING UTILITIES, REMOVAL OF ABANDONED ITEMS AND REMOVAL OF DEBRIS SUCH AS ROTTED WOOD, RUSTED METAL AND DETERIORATED CONCRETE.

City of Puyallup
Development & Permitting Services
ISSUED PERMIT

Building	Planning
Engineering	Public Works
Fire	Traffic

OKANO PICARD STUDIO
815 SEATTLE BLVD. S., SEATTLE, WA 98134 USA
T:206.856.9955 E:info@OkanoPicardStudio.com

PROJECT:

PAC REMEMBRANCE GALLERY

110 9TH AVENUE SW
PUYALLUP, WA 98371

PROJECT ARCHITECT: YO
DRAWN BY: YO,LJ
JOB NUMBER: 2214

PROJECT STATUS:

CONSTRUCTION DOCUMENTS
FEBRUARY 14, 2023

NO.	DATE:	DESCRIPTION:	BY:
7	05/28/24	RFIs	OPS
6	05/23/24	Plan Rev.	OPS
5	04/29/24	Plan Rev.	OPS
4	03/05/24	BWCo Rev	OPS
3	02/26/24	BWCo Rev	OPS
2	09/15/23	PPM Rev	OPS
1	08/14/23	BWCo Rev	OPS

REVISIONS:

SHEET TITLE:

MAIN LEVEL DEMOLITION AND FLOOR PLAN

SHEET NUMBER:

A100