Cover Page

COMCAST

Completed By:	MALERIE
Completion Date:	6/11/2024
Job Type:	-
Job Subtype:	-
Survey Scope:	-
Project Manager:	-
P2 ID:	JB0001380824-7

Address:	MULTILPLE LOCATIONS				
Right of Way:					
New Aerial :	0	Existing Underground :	0	Aerial Splice locations:	3
Overlash Aerial :	0	Ped Upgrade:	0	Ground Splice Locations	1
New Underground	0	Vault Upgrade:	0	Power Supply:	0
Night Time Splicing locations	0				

Legend

- Ped Upgrade — Existing
- Vault Upgrade — Existing
- Existing U/G
- Existing Aerial
- New U/G
- New Aerial
- Pole
- Footage 150'
- Location Marker 1
- Power Supply PS
- Aerial Maintenance Splice
- Ground Maintenance Splice
- Night Time Maintenance Splice

SHEET INDEX

COVER PAGE - 1
DESIGN VIEW - 1

WORK ADDRESSES & HEIGHTS

LABEL #	ADDRESS	HEIGHT
1 -	330 3RD ST SW	'''
2 -	PARCEL# 5745300170	'''
3 -	PARCEL# 5745300240	'''
4 -	306 6TH AVE SW	'''
0 -	0	'''
0 -	0	'''
JOB DESCRIPTION

MAINTENANCE:
SPLICE AT 4 EXISTING AERIAL LOCATIONS. APPROXIMATELY 5 VEHICLES PRESENT AT A TIME, FOR 2HR INTERVALS, INCLUDING TCP SETUP AND REMOVAL.ALL IMPACTED ROADS HIGHLIGHTED.

Description indicates all aerial however site plan and TCP show one underground location. Please adjust description to match the work being performed (aerial or underground).

City of Puyallup
Development & Permitting Services
ISSUED PERMIT
Building | Planning
Engineering | Public Works
Fire | Traffic

PRFUP20240975

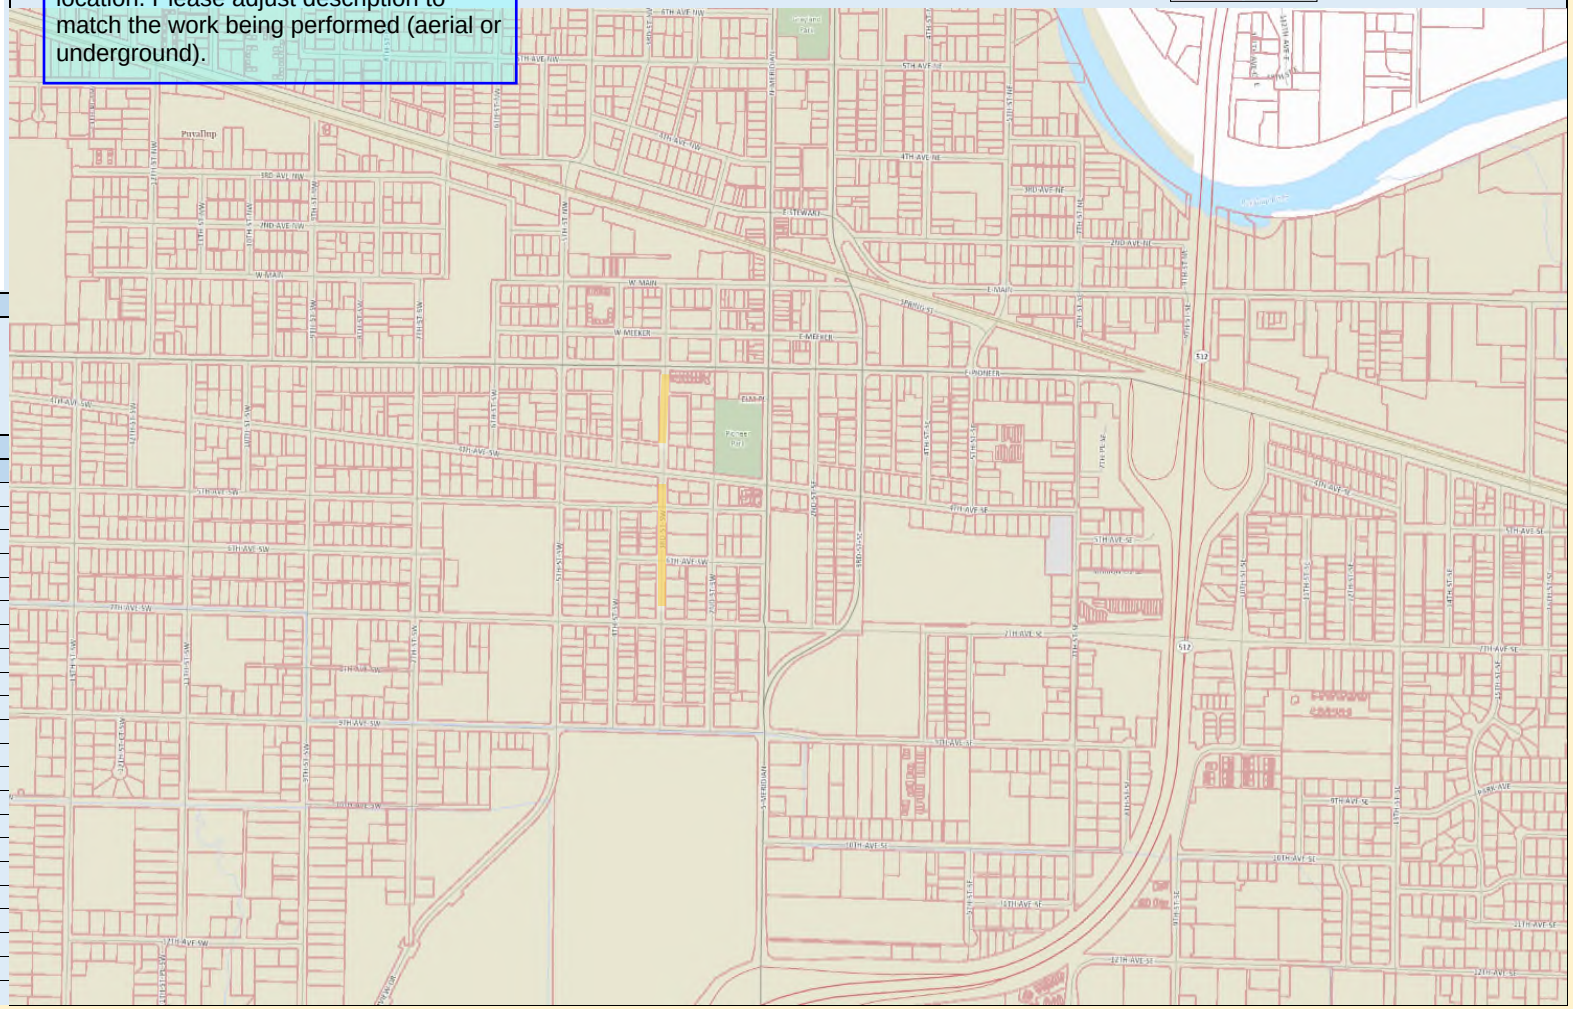

Design View

COMCAST

Completed By:	MALERIE	Address:	MULTILPLE LOCATIONS
Completion Date:	6/11/2024	Right of Way:	
Job Type:	-	New Aerial : 0	Existing Underground : 0
Job Subtype:	-	Overlash Aerial : 0	Ped Upgrade: 0
Survey Scope:	-	New Underground 0	Vault Upgrade: 0
Project Manager:	-		
P2 ID:	JB0001380824-7	Night Time Splicing locations	0

Aerial Splice locations:	3
Ground Splice Locations	1
Power Supply:	0

Legend

- Ped Upgrade — Existing
- Vault Upgrade — V — Existing V
- Existing U/G
- Existing Aerial
- New U/G
- New Aerial
- Pole
- Footage 150'
- Location Marker 1
- Power Supply PS
- Aerial Maintenance Splice
- Ground Maintenance Splice
- Night Time Maintenance Splice

SHEET INDEX

COVER PAGE - 1
DESIGN VIEW - 1

WORK ADDRESSES & HEIGHTS

LABEL #	ADDRESS	HEIGHT
1 -	330 3RD ST SW	'''
2 -	PARCEL# 5745300170	'''
3 -	PARCEL# 5745300240	'''
4 -	306 6TH AVE SW	'''
0 -	0	'''
0 -	0	'''
JOB DESCRIPTION

MAINTENANCE:
SPLICE AT 4 EXISTING AERIAL LOCATIONS. APPROXIMATELY 5 VEHICLES PRESENT AT A TIME, FOR 2HR INTERVALS, INCLUDING TCP SETUP AND REMOVAL.ALL IMPACTED ROADS HIGHLIGHTED.

Description indicates all aerial, see site plan overview and TCP for accurate work type.

City of Puyallup
Development & Permitting Services
ISSUED PERMIT
Building | Planning
Engineering | Public Works
Fire | Traffic
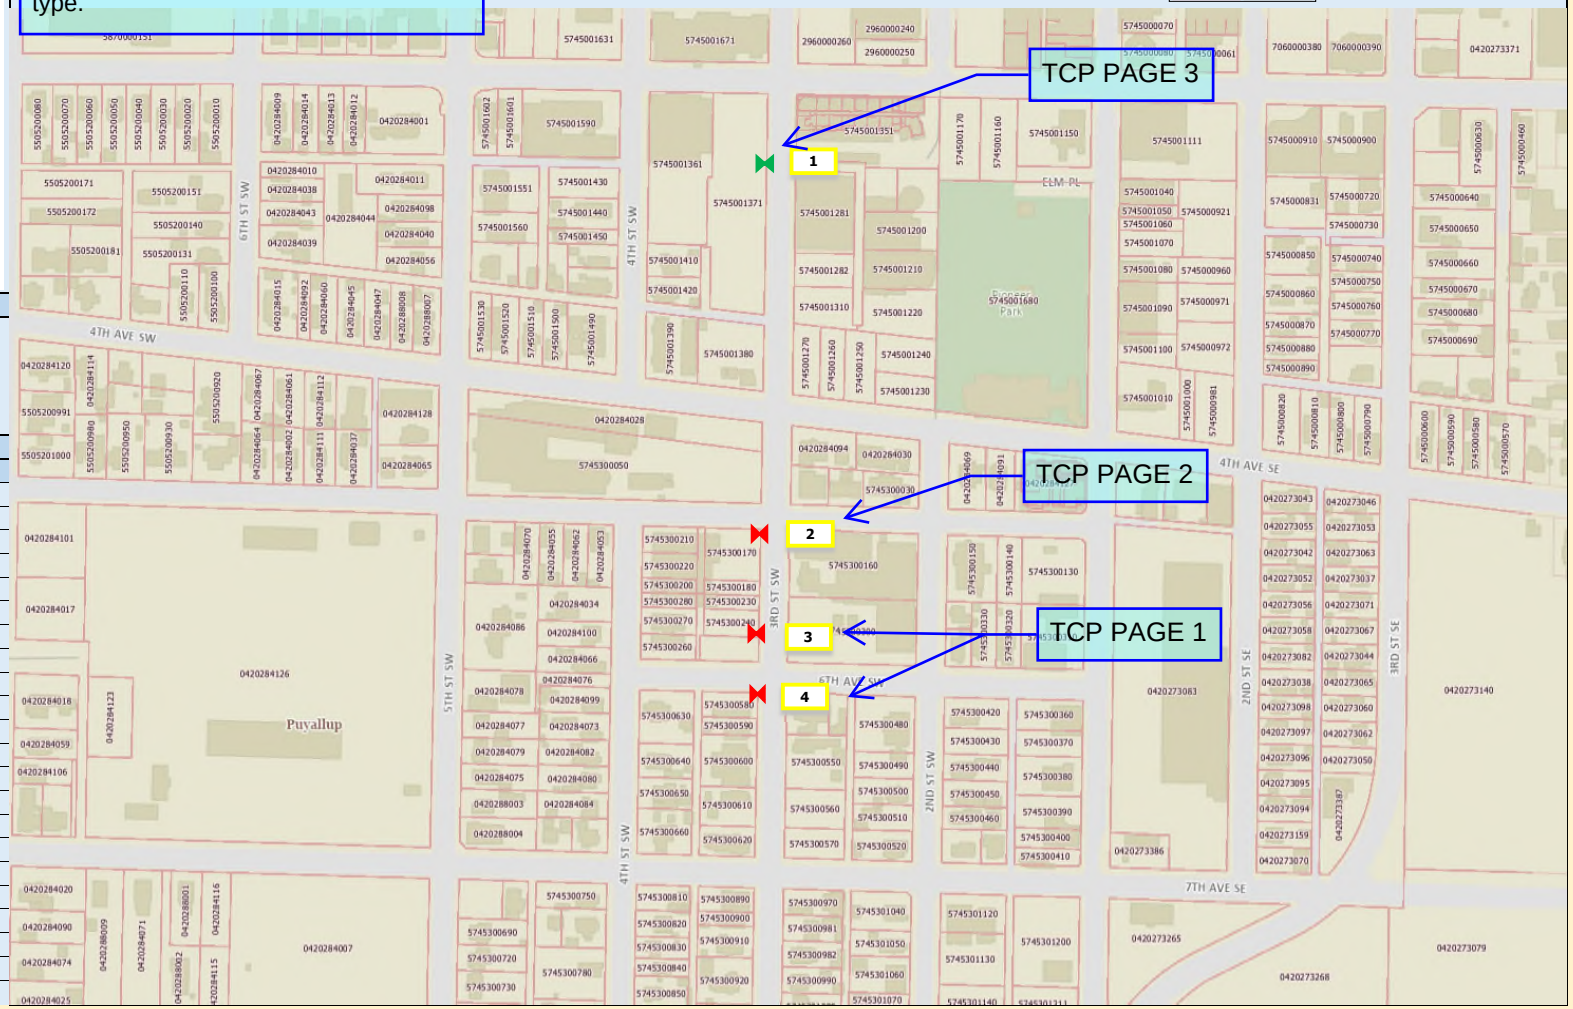
PRFUP20240975