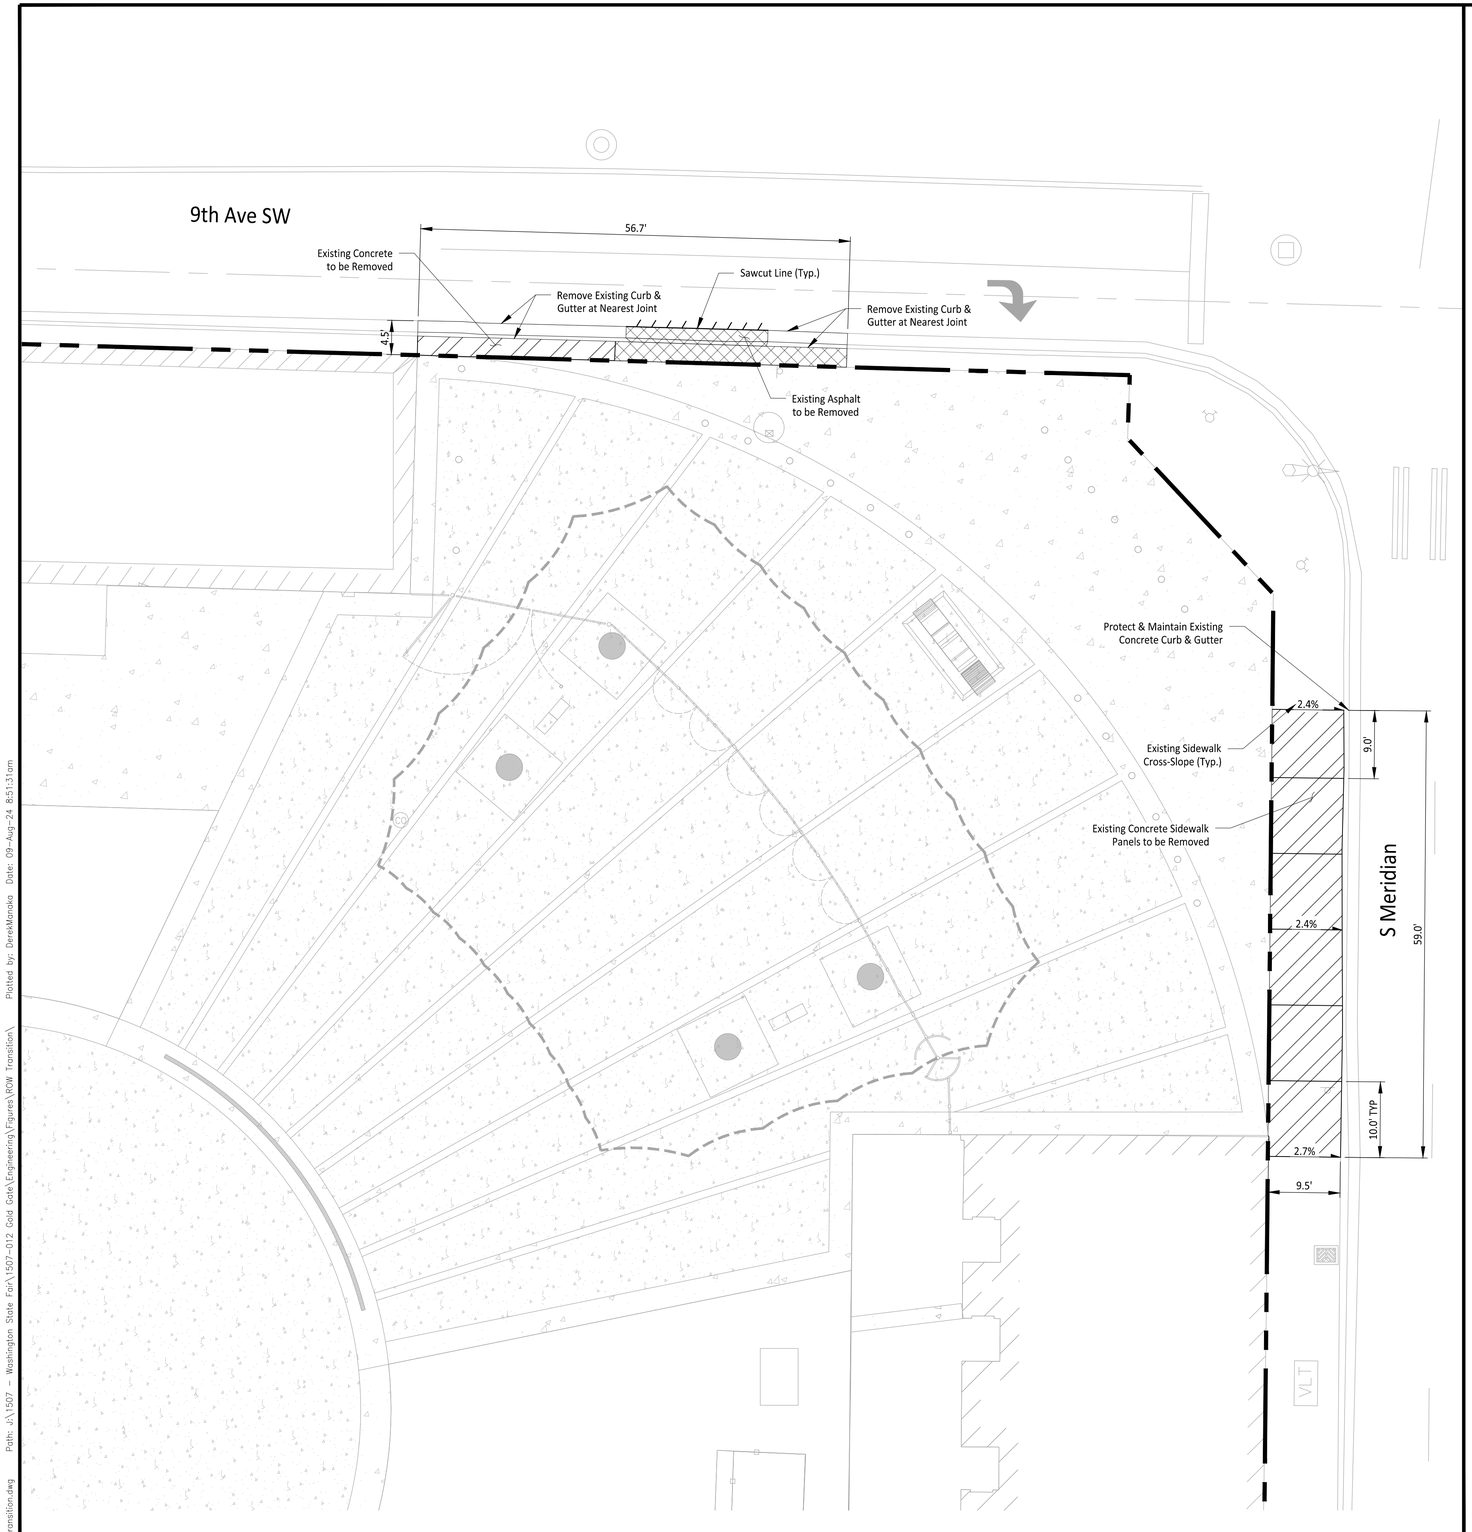

LEGEND

Existing Asphalt to be Removed

Existing Concrete to be Removed

Sawcut

PRROW20241250

Any public curb, gutter, or sidewalk broken now or during the course of construction shall be removed and replaced per the sidewalk and or rolled curb detail provided in this site plan.

City of Puyallup
Development & Permitting Services
ISSUED PERMIT

Building	Planning
Engineering	Public Works
Fire	Traffic

City of Puyallup
Development Engineering
APPROVED
See permit conditions.
AHunt
08/14/2024
9:27:35 AM

APPROVED

BY _____
CITY OF PUYALLUP
DEVELOPMENT ENGINEERING

DATE _____

NOTE: THIS APPROVAL IS VOID AFTER 180 DAYS FROM APPROVAL DATE.
THE CITY WILL NOT BE RESPONSIBLE FOR ERRORS AND/OR OMISSIONS ON THESE PLANS.
FIELD CONDITIONS MAY DICTATE CHANGES TO THESE PLANS AS DETERMINED BY THE DEVELOPMENT ENGINEERING MANAGER.

0 10 20 FEET
1" = 10'

CALL TWO BUSINESS DAYS BEFORE YOU DIG
1-800-424-5555
UTILITIES UNDERGROUND LOCATION CENTER

Owner/Developer:
Washington STATE FAIR PUYALLUP
Washington State Fair
110 9th Ave SW
Puyallup, WA 98371
(253) 841-5356

Architect:
Jeff Brown Architecture
12181 C Street South
Tacoma, WA 98444
(253) 606-8324
Contact: Jeff Brown

Engineer:
JJUTEAM
Justin Jones, PE
905 Main St. Suite 200
Sumner, WA 98390
(206) 596-2020

Project:
WSF Gold Gate Redevelopment

ROW Permit

ONE INCH AT FULL SCALE.
IF NOT, SCALE ACCORDINGLY

JUSTIN M. JONES
STATE OF WASHINGTON
41629
REGISTERED
PROFESSIONAL ENGINEER
08/09/2024

REV	DATE	DESCRIPTION

DRAWN BY: DM
DESIGN BY: JJ
PROJ. NO: 1507-012
DATE: August 9, 2024

SHEET NAME
Demolition Plan

DWG.
C1-301
1 OF 3

File: ROW Transition.dwg Path: J:\1507 - Washington State Fair\1507-012 Gold Gate\Engineering\Figures\ROW Transition\ Plotted by: DerekMonoko Date: 09-Aug-24 8:51:31am

PRROW20241250

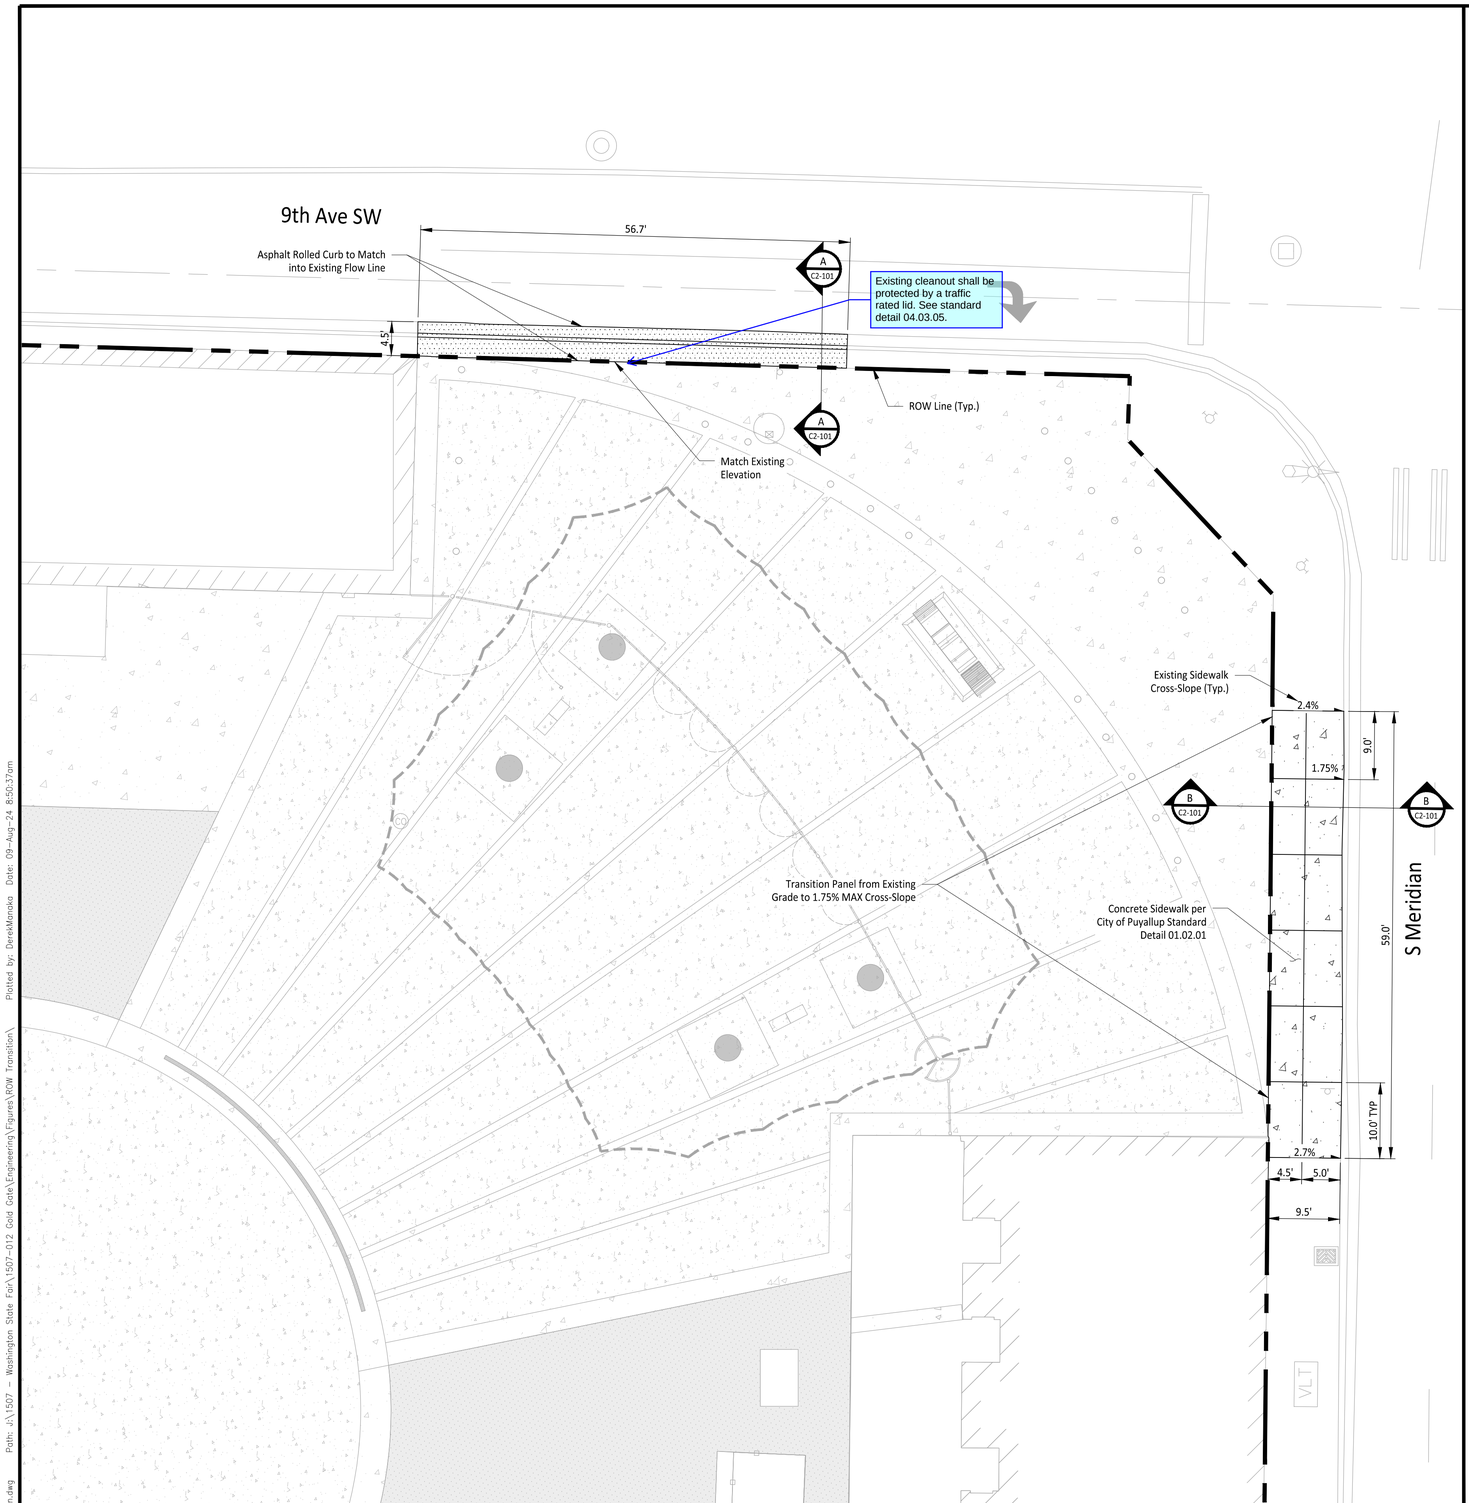

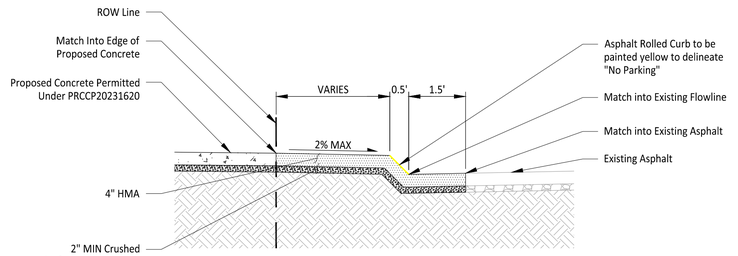

ASPHALT ROLLED CURB DETAIL A C2-101
1" = 2'

Any public curb, gutter, or sidewalk broken now or during the course of construction shall be removed and replaced per the sidewalk and or rolled curb detail provided in this site plan.

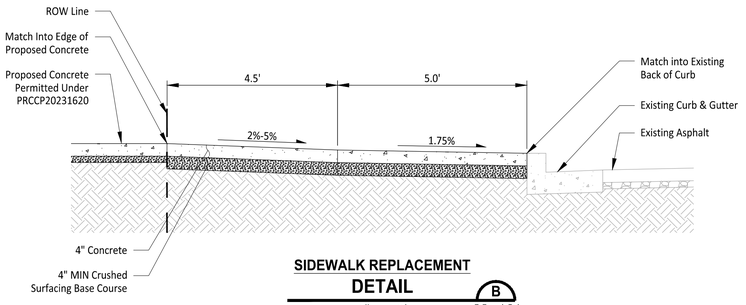

SIDEWALK REPLACEMENT DETAIL B C2-101
1" = 2'

City of Puyallup
Development & Permitting Services
ISSUED PERMIT
Building | Planning | Engineering | Public Works | Fire | Traffic

City of Puyallup
Development Engineering
APPROVED
See permit conditions.
AHunt
08/14/2024
9:27:17 AM

APPROVED

BY _____
CITY OF PUYALLUP
DEVELOPMENT ENGINEERING

DATE _____

NOTE: THIS APPROVAL IS VOID AFTER 180 DAYS FROM APPROVAL DATE.
THE CITY WILL NOT BE RESPONSIBLE FOR ERRORS AND/OR OMISSIONS ON THESE PLANS.
FIELD CONDITIONS MAY DICTATE CHANGES TO THESE PLANS AS DETERMINED BY THE DEVELOPMENT ENGINEERING MANAGER.

0 10 20 FEET
1" = 10'

CALL TWO BUSINESS DAYS BEFORE YOU DIG
1-800-424-5555
UTILITIES UNDERGROUND LOCATION CENTER

Owner/Developer:
Washington STATE FAIR PUYALLUP
Washington State Fair
110 9th Ave SW
Puyallup, WA 98371
(253) 841-5356

Architect:
Jeff Brown Architecture
12181 C Street South
Tacoma, WA 98444
(253) 606-8324
Contact: Jeff Brown

Engineer:
JJWJTEAM
Justin Jones, PE
905 Main St. Suite 200
Sumner, WA 98390
(206) 596-2020

Project:
WSF Gold Gate Redevelopment

ROW Permit

ONE INCH AT FULL SCALE. IF NOT, SCALE ACCORDINGLY

JUSTIN M. JONES STATE OF WASHINGTON 41829 REGISTERED PROFESSIONAL ENGINEER
08/09/2024

REV	DATE	DESCRIPTION

DRAWN BY: DM | DESIGN BY: JJ
PROJ. NO: 1507-012
DATE: August 9, 2024
SHEET NAME: Site Plan
DWG. C2-101
2 OF 3

File: ROW Transition.dwg Path: J:\1507 - Washington State Fair\1507-012 Gold Gate\Engineering\Figures\ROW Transition\ Plotted by: DerekMaroka Date: 09-Aug-24 8:50:37am