PRFN20241193

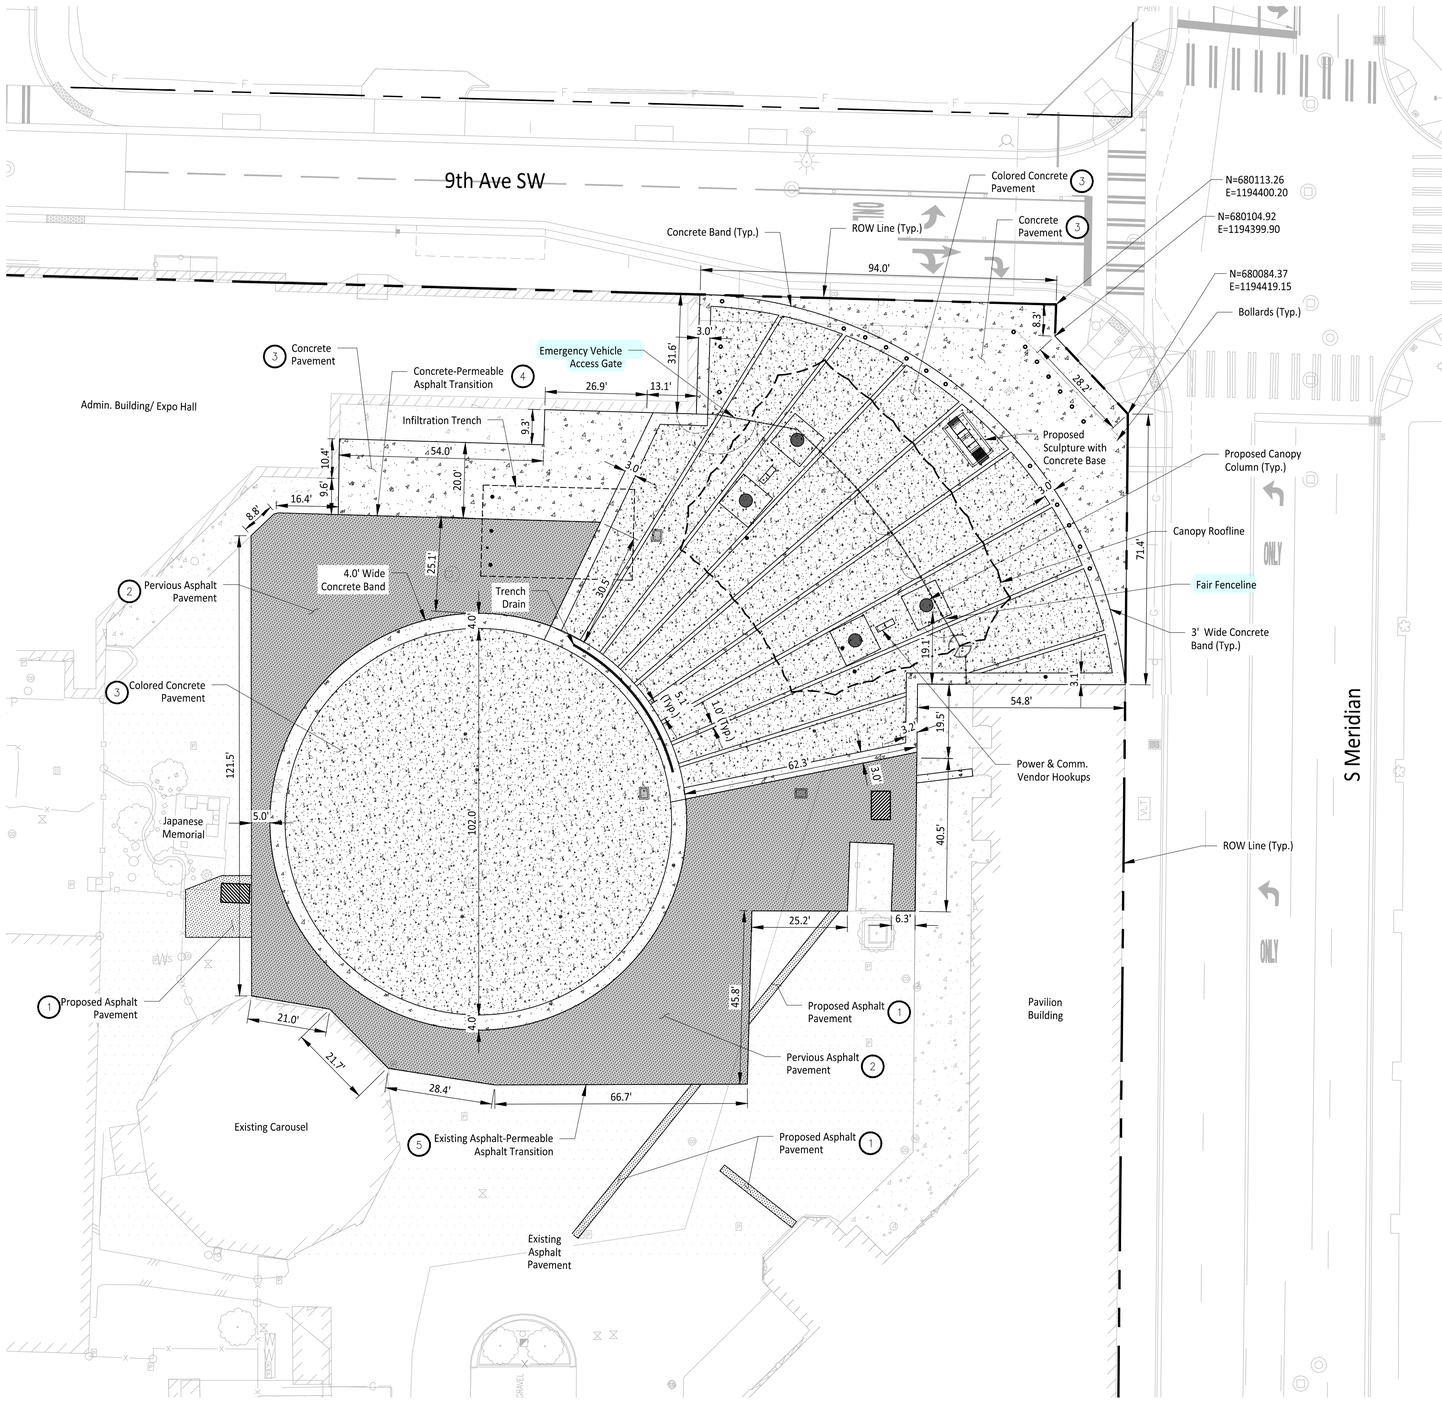

LEGEND

- Proposed Concrete Pavement
- Proposed Asphalt Pavement
- Proposed Pervious Asphalt Pavement
- Proposed Colored Concrete Pavement
- Proposed Canopy
- Proposed Bollard
- Proposed Canopy Column

CONSTRUCTION NOTES

1. Asphalt Pavement to be 3" HMA, Class $\frac{1}{2}$" PG 58-22 over 4" Crushed Surfacing Base Course. See Detail A on Sheet C3-301 for section.
2. Permeable Asphalt Pavement to be 3" Permeable Asphalt over 1" AASHTO #57 Stone and 5" Permeable Ballast. See Detail B on Sheet C3-301 for section.
3. Concrete Pavement to be 4" concrete over 2" Crushed Surfacing Base Course. See Detail C on Sheet C3-301 for section.
4. Install transition between Concrete and Permeable Asphalt per Detail D on Sheet C3-301 for section.
5. Install transition between Permeable Asphalt and Existing Asphalt per Detail E on Sheet C3-301 for section.

GENERAL NOTES

1. Site Work permitted Under Civil Construction Permit PRCCP20231620.
2. Canopy Structure Permitted Under Building Permit PRCNC20231607.

0 20 40 FEET
1" = 20'

City of Puyallup
Development & Permitting Services
ISSUED PERMIT
Building | Planning
Engineering | Public Works
Fire | Traffic

City of Puyallup Development Engineering APPROVED
See permit conditions.
ycharitou
08/15/2024
9:57:34 AM

Refer to approved PRCCP20231620 civil construction plans, particularly sheets C3-101 and C3-201 for fencing plan including post locations and anchoring. The contractor shall locate the existing storm, water, and sanitary sewer facilities within proximity to the proposed fence posts prior to construction. Refer to the approved PRCCP20231620 civil plans. The contractor shall take the necessary precautions, at their own expense, to protect the existing utilities during the installation of the proposed fence posts. No proposed footings, posts, or supports shall be constructed on or above any existing public utility connections without first relocating the utility services or protecting it in place.

APPROVED

BY _____
CITY OF PUYALLUP
DEVELOPMENT ENGINEERING

DATE _____

NOTE: THIS APPROVAL IS VOID AFTER 180 DAYS FROM APPROVAL DATE.
THE CITY WILL NOT BE RESPONSIBLE FOR ERRORS AND/OR OMISSIONS ON THESE PLANS.
FIELD CONDITIONS MAY DICTATE CHANGES TO THESE PLANS AS DETERMINED BY THE DEVELOPMENT ENGINEERING MANAGER.

CALL TWO BUSINESS DAYS BEFORE YOU DIG
1–800–424–5555
UTILITIES UNDERGROUND LOCATION CENTER

Owner/Developer:
Washington STATE FAIR PUYALLUP
Washington State Fair
110 9th Ave SW
Puyallup, WA 98371
(253) 841-5356

Architect:
Jeff Brown Architecture
12181 C Street South
Tacoma, WA 98444
(253) 606-8324
Contact: Jeff Brown

Engineer:
JJJTEAM
Justin Jones, PE
905 Main St. Suite 200
Sumner, WA 98390
(206) 596-2020

Project:
WSF Gold Gate Redevelopment

Building Permit

ONE INCH AT FULL SCALE.
IF NOT, SCALE ACCORDINGLY

JUSTIN M. JONES
STATE OF WASHINGTON
41829
REGISTERED PROFESSIONAL ENGINEER
07/29/2024

REV	DATE	DESCRIPTION

DRAWN BY: DM	DESIGN BY: JJ
PROJ. NO:	1507-012
DATE:	July 29, 2024

SHEET NAME
Composite Site Plan

DWG.
C3-101
1 OF 5

File: 1507012C-SP.dwg Path: J:\1507 – Washington State Fair\1507-012 Gold Gate\CAD\ Plotted by: DerekMoneka Date: 29-Jul-24 2:51:56pm