The applicant shall notify property owner(s) of blocked driveway(s) at least 24 hours in advance.

Portable changeable message signs shall be posted at least 72 hours in advance of work start date notifying travelers of impending road work and traffic impacts.

PRFUP20241908

NAME OF STREET: VALLEY AVE NE

City of Puyallup
Development & Permitting Services
ISSUED PERMIT
Building | Planning
Engineering | Public Works
Fire | Traffic

Work shall immediately cease in the work zone for a pedestrian spotter, available at all times, to escort pedestrians around the work area.

ROAD WORK ALLOWED:
Monday - Thursday
9AM - 2PM
Call communications center at 253-287-4456 on day of work.
Request a job start inspection through the CityView portal.

The City-issued permit packet shall be posted at the job site and available to inspectors at all times.

NOTES:

1 FOR ARTERIAL WORK ZONES SUCH AS: S. MERIDIAN, BYPASS RIVER ROAD, 39TH AVE SE

2 TRAFFIC CONTROL DEVICES SHALL BE RETROREFLECTIVE DRUMS

3 TAPER LENGTH EQUALS WIDTH OF LANE TIMES SPEED LIMIT SQUARED DIVIDED BY 60

$$L = \frac{WS^2}{60}$$

4 DISTANCE BETWEEN SIGNS IS MANDITORY UNLESS FIELD CONDITIONS DETERMINE OTHERWISE

5 CALL COMM CENTER DAY OF CLOSURE 841-5431

5.1 CLOSURE FOR WEEKDAYS ONLY

~~5.2 TIMES: 9:00 AM TO 3:00 PM~~

6 DISTANCE BETWEEN CONES EQUALS SPEED LIMIT IN UNITS OF FEET

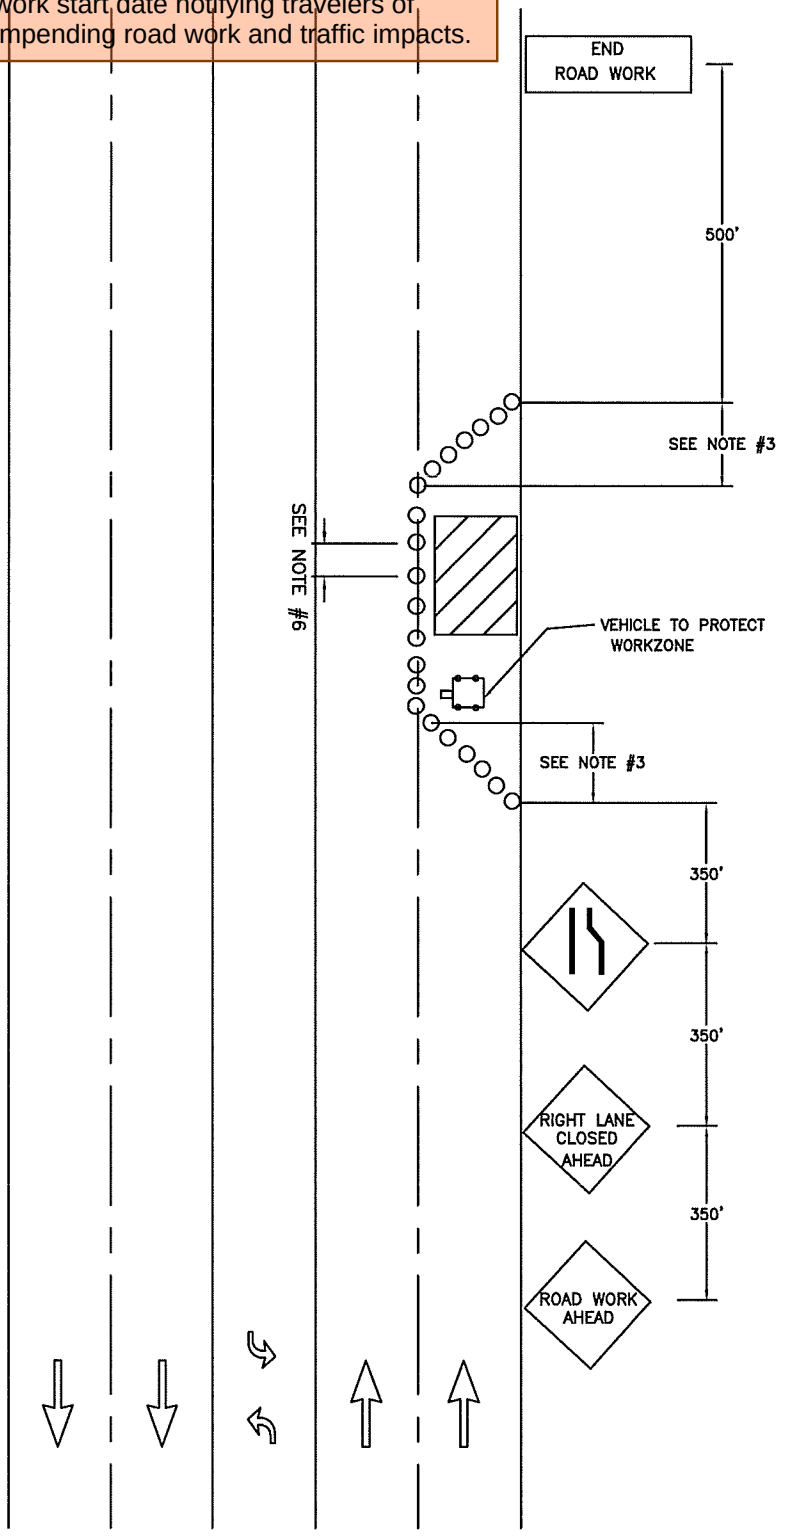

CITY OF PUYALLUP TRAFFIC ENGINEERING DIVISION

OUTSIDE LANE CLOSURE ON MULTILANE STREET

DRAWN	PLOTTING SCALE	DATE APPROVED	REVISED	TCP STANDARD
J. HUNTER	NTS/ 1=1	04-03	09-30-09	NO. 5
FILE NAME		CHECKED BY	REVISED BY	
I:\DRAWINGS\PUBLIC WORKS\TRAFFIC\TCP		M. FORD	S. TANDLE	