BRADLEY HEIGHTS

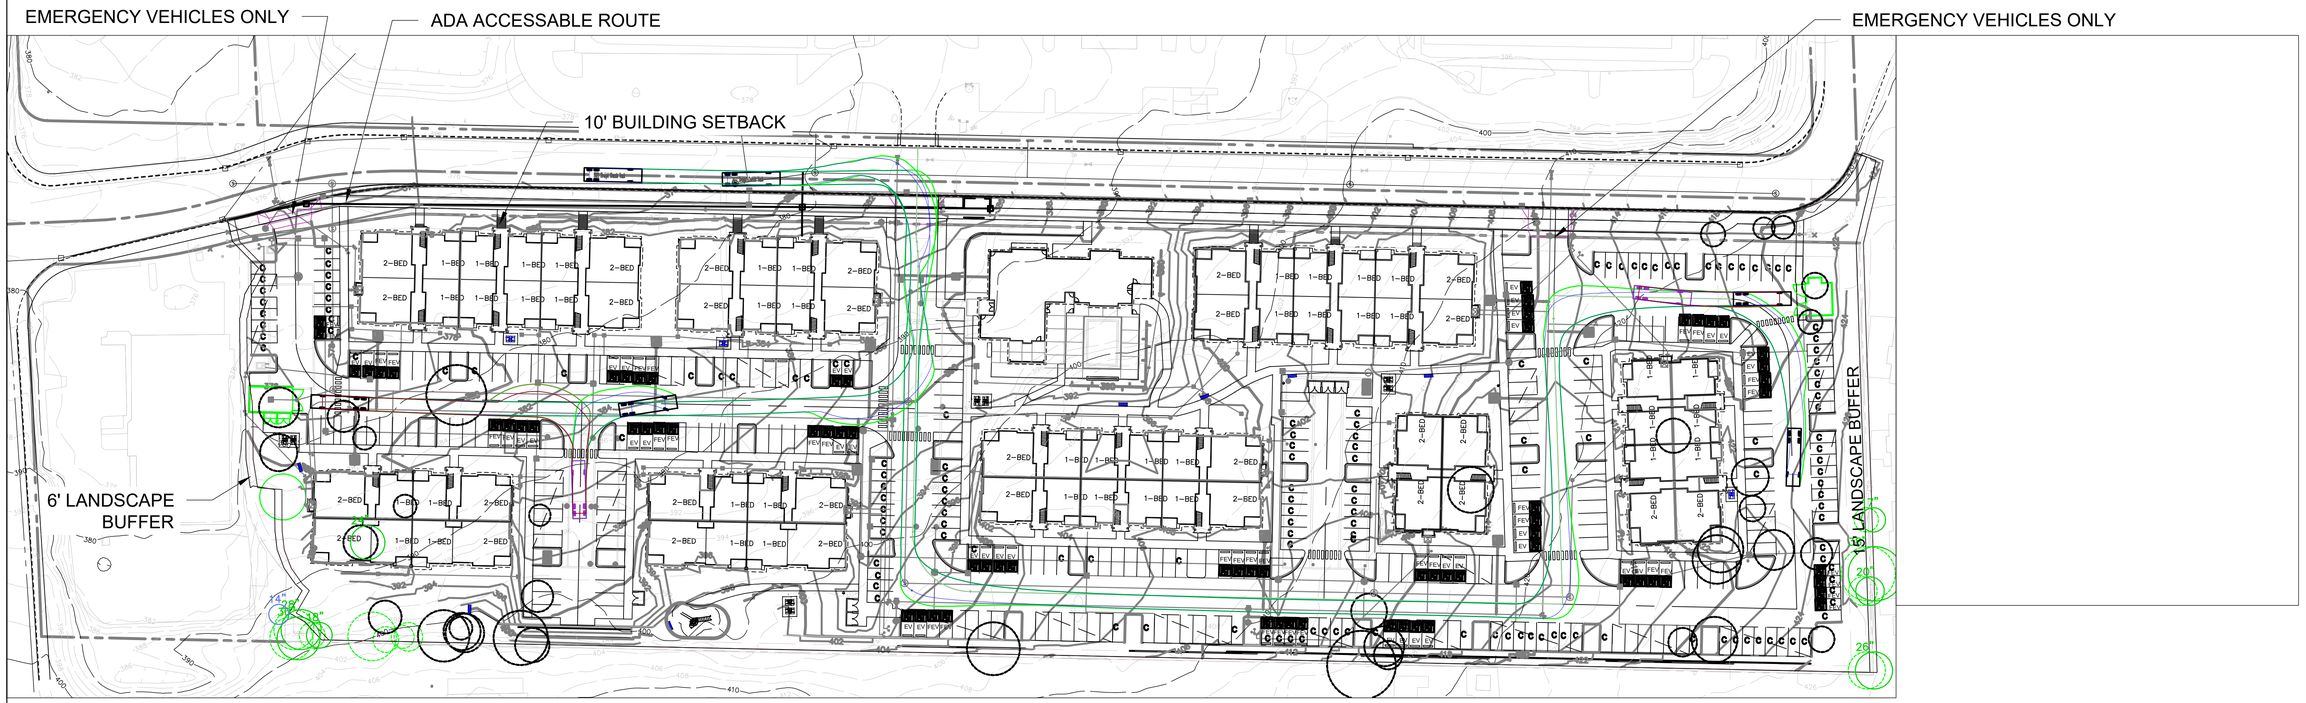

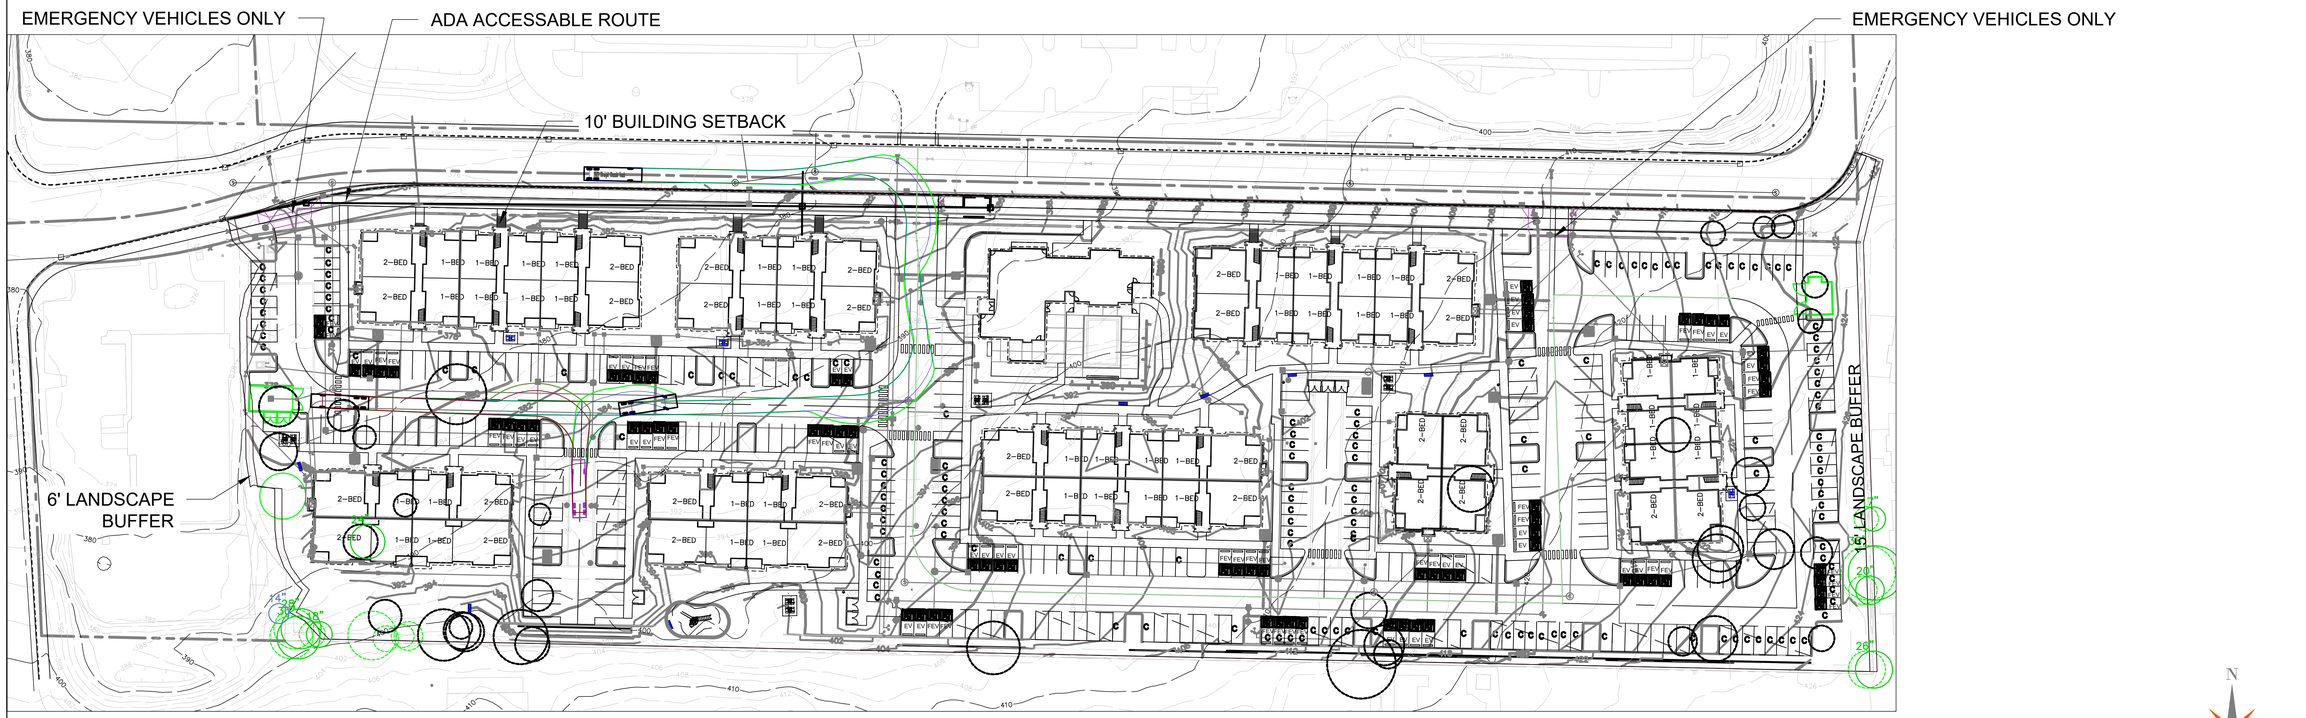

TRASH ROUTE

0 100 200 Feet
1" = 50'

N W E S

PAUL E. GREEN STATE OF WASHINGTON 22420 REGISTERED PROFESSIONAL ENGINEER 1/21/25

REVISION	DATE
1	
2	
3	
4	
5	
6	
7	
8	
9	
10	

JOB NO: 3227
DATE: 4/6/2022
DESIGNED BY: PEG
DRAWN BY: PEG
CHECKED BY: PEG
APPROVED BY: Paul Green

AZURE GREEN CONSULTANTS
+feasibility +planning +engineering +surveying
409 East Pioneer, Suite A - Puyallup, WA 98372 phone: 253.770.3144 fac: 253.770.3142

GARBAGE

BRADLEY HEIGHTS

Azure Green Consultants
409 East Pioneer, Puyallup, WA 98372
Phone (253) 770-3144

DRAWING
F2
SHEET 2
OF 2

Project Desc.: #### C:\Users\Trevor.AZUREGREEN\ASC Dropbox\ASC Jobs\3979 - Bradley Heights\Bradley Autoturn for Trash.dwg Plot Date/Time: 1/21/2025 1:16 PM