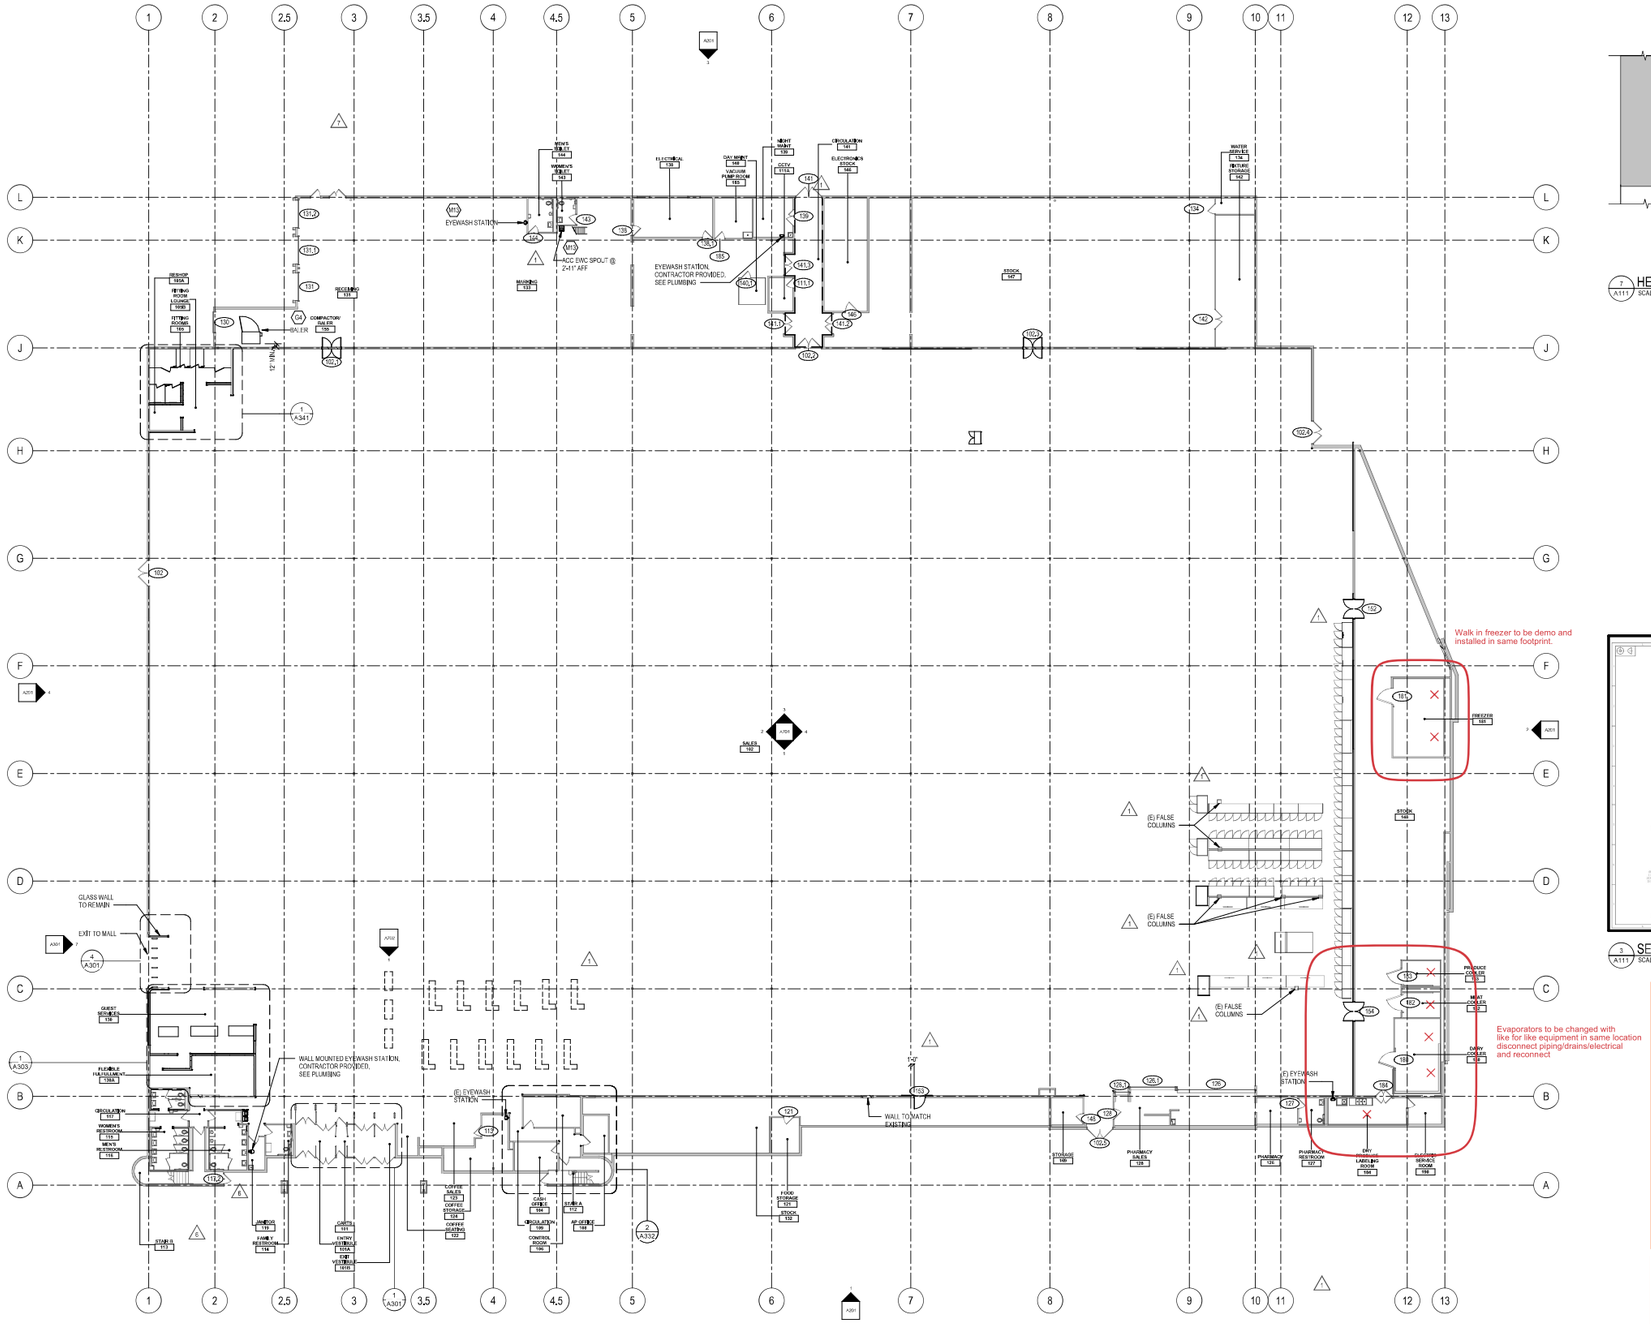

1 A111 FLOOR PLAN
SCALE: 1/16" = 1'-0"

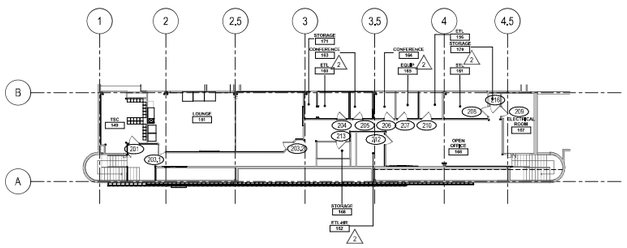

2 A111 MEZZANINE FLOOR PLAN
SCALE: 1/16" = 1'-0"

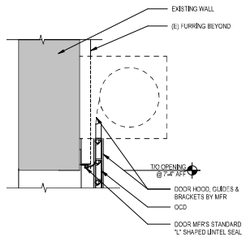

7 A111 HEAD @ COILING DOOR
SCALE: 1 1/2" = 1'-0"

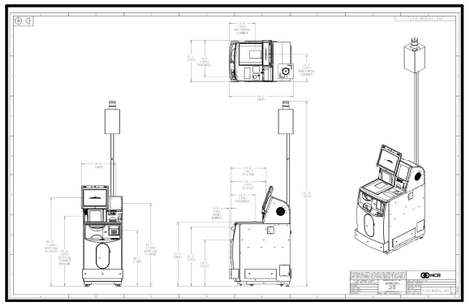

3 A111 SELF CHECKOUT DETAIL
SCALE: 1 1/2" = 1'-0"

WALL LEGEND

- (E) WALLS TO REMAIN
- NEW WALLS
- 1-HOUR RATED WALL

FLOOR PLAN NOTES

A. SEE SHEET A001 FOR SYMBOLS

B. ALL DIMENSIONS ARE TO FINISH MATLS OR OPENINGS UNO, EXCLUSIVE OF CERAMIC TILE

C. FOR DOOR, ROOM FINISH, AND OWNER SUPPLIED MATL & EQUIP SCHEDULES, SEE SHEET A601

D. PARTITION TYPES INDICATE LOCATION FOR BLOCKING, FINISHES, ETC, SEE SHEET A601 FOR PARTITION TYPES

E. PLYWOOD BLOCKING IS INCLUDED IN PARTITION TYPE. SEE BLOCKING PLAN FOR SIDE OF WALL

F. FOR TYPICAL CONNECTION OF INTERIOR PARTITIONS TO EXTERIOR WALLS - SEE 1/A501 2/A501 TYP

G. FOR PARTIAL HEIGHT PARTITION BRACING AND FLOOR ATTACHMENT DETAILS - SEE 18/A501 19/A501

H. ALL ANGLES ARE 45° OR MULTIPLES OF 45° UNLESS NOTED OTHERWISE

J. FOR STUD WALLS EXTENDING TO (E) ROOF DECK, SEE 12/A501 TYP

K. EXISTING FIRE EXTINGUISHERS ARE TO REMAIN IN THEIR CURRENT LOCATIONS. IF A FIRE EXTINGUISHER NEEDS TO BE RELOCATED DUE TO FIXTURE SHIFTS, THE FIRE EXTINGUISHER & SIGNS OR ASSOCIATED ITEMS ARE TO BE RELOCATED AND INSTALLED NO FARTHER THAN 10'-0" FROM ITS CURRENT LOCATION.
FINAL LOCATIONS PENDING FIRE MARSHAL WALK-THROUGH INSPECTION.

City of Puyallup Building REVIEWED FOR COMPLIANCE
SKinnear
07/14/2025
11:07:17 AM
CITY OF PUYALLUP STATE OF WASHINGTON

Approval of submitted plans is not an approval of omissions or oversights by this office or non compliance with any applicable regulations of local government. The contractor is responsible for making sure that the building complies with all applicable codes and regulations of the local government.

The approved construction plans, documents, and all engineering must be posted on the job at all inspections in a visible and readily accessible location.

Full sized legible color plans are required to be provided by the permitee on site for inspection.

Separate Electrical Permit is required with the Washington State Department of Labor & Industries.
https://lni.wa.gov/licensing-permits/electrical/electrical-permits-fees-and-inspections
or call for Licensing Information: 1-800-647-0982

PRMH20250744

PLAN NORTH

TARGET
1000 NICOLLET MALL
MINNEAPOLIS, MN 55403

1101 Second Ave, Ste 100
Seattle, WA 98101
206 962 6500
MG2.com

Date	No.	Description
02/07/18		PERMIT SET
03/21/18	1	DCN 1019634
04/04/18	2	DCN 1020009
05/09/18	6	DCN 1021794
05/29/18	7	DCN 1022086
06/30/18		BID SET

JUSTIN A. HILL, ARCHITECT

TARGET
PUYALLUP, WA
3310 S. MERIDIAN
PUYALLUP, WA 98373

Project Number	T0342
Proto:P188 / Version:N/A	Config:N/A
Drawn By	JCA
Checked By	IL

FLOOR PLAN

A111

5/31/2018 12:18:48 PM