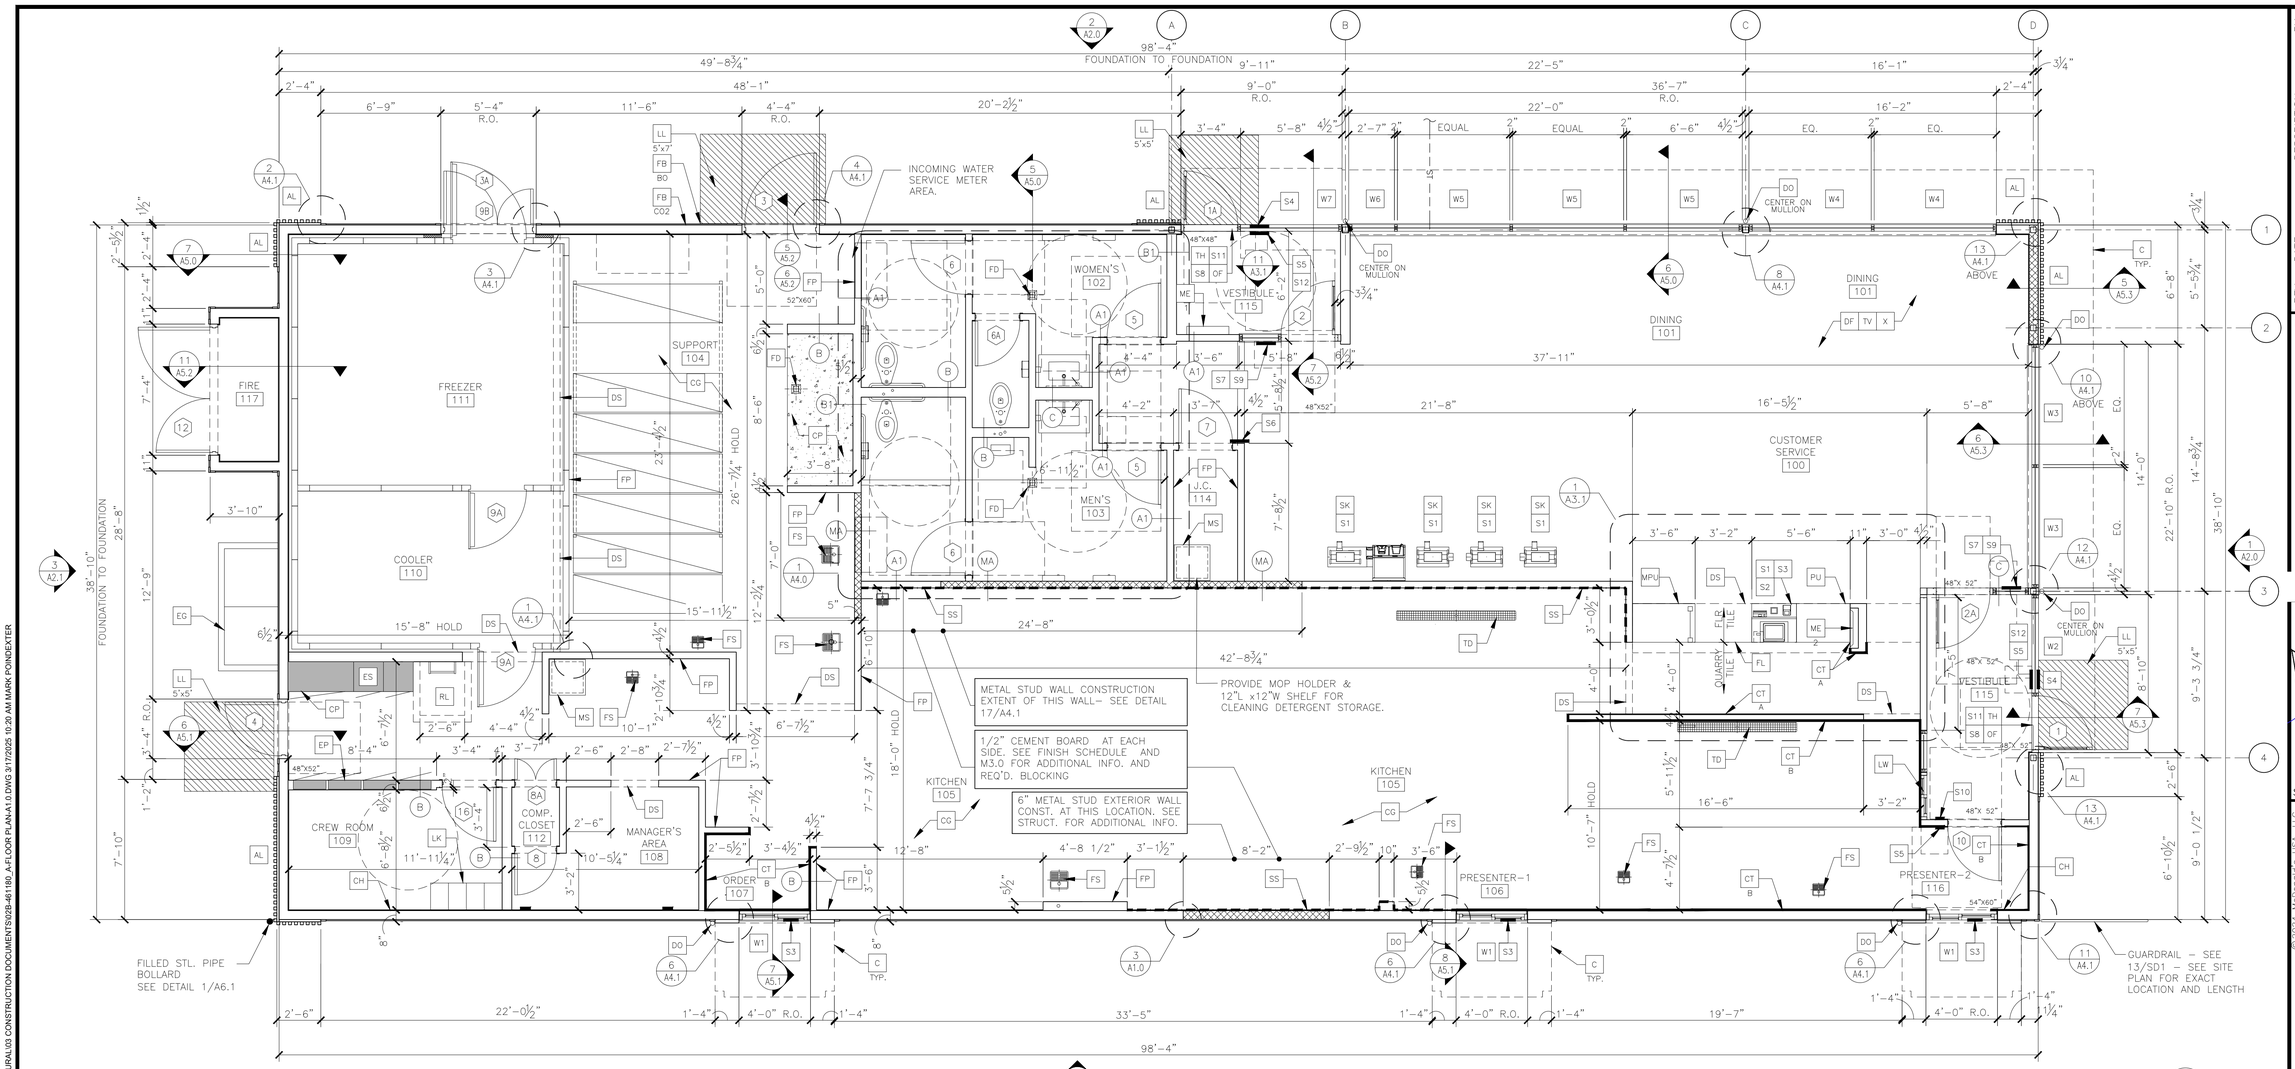

1 A1.0 FLOOR PLAN
1/4"=1'-0"

KEY NOTES

- AL — ALUMINUM BATTEN – WALL ASSEMBLY 1D SHEET A5.0
- C — ALUMINUM CANOPY SYSTEM ABOVE – SEE 1/A5.0 FOR NOTES – SEE ROOF PLAN FOR DIMENSIONS, SEE ELEVATION FOR COLORS AND FASCIA LOCATIONS
- CG — G.C. TO PROVIDE 4"x4"x5'-0" HIGH STAINLESS STEEL CORNER GUARDS AT ALL EXPOSED LOCATIONS IN KITCHEN/SUPPORT AREA. CORNER GUARDS TO START AT FINISH FLOOR. ATTACH WITH WOOD SCREWS INTO WOOD BLOCKING BULLNOSE COVE BASE WHERE TILE MEETS STAINLESS STEEL CORNER
- CH — PROVIDE COAT HOOK, SEE DET. 4/A4.0 FOR MOUNTING HEIGHT
- CP — CONCRETE EQMT PAD – SEE STRUCTURAL
- CT A — WALL TILE: PER DECOR PORTFOLIO GEOMETRY: EUROWEST – 754-747. COLOR: NOIR, SIZE: 4"x12", PATTERN: STACKED BOND. GROUT: MAPEI 02 PEWTER – JOINT TO BE 1/16" MAX.
- CT B — WALL TILE: CROSSVILLE – COLOR BY NUMBERS COLOR: AFTERNOON SPRAY, SIZE: 4"x12", PATTERN: STACKED BOND GROUT: MAPEI 02 PEWTER – JOINT TO BE 1/16" MAX. USE THIS TILE WHEN HIGH LRV IS REQUIRED COORDINATE WITH McDONALD'S AREA CONSTRUCTION MANAGER
- CO2 — CO2 DETECTOR AND ALARM
- DF — DECOR FINISH TO BE ORDERED/INSTALLED BY GC AND MANUFACTURED BY DECOR; REFER TO PORTFOLIO.
- DO — DOWNSPOUT CONNECTED TO CANOPY SYSTEM. SEE ELEVATIONS. COORDINATE CONNECTION WITH CIVIL & SEE PLUMBING PLAN.
- DS — DROPPED SOFFIT ABOVE – SEE REFLECTED CEILING PLAN
- EG — ELECTRICAL SWITCH GEAR – SEE ELECTRICAL DWGS.
- ES — MDP – SEE ELECTRICAL DWGS.
- EL — CT BOX & ELECTRICAL METER – SEE ELECTRICAL DWGS.
- EP — ELECTRICAL PANELS – SEE ELECTRICAL DWGS.
- FB CO2 — CO2 FILL BOX (EQUIPMENT SCHEDULE ITEM 49.00)
- FB BO — OPTIONAL BULK OIL FILL BOX (EQPM SCHEDULE ITEM 700.18) CONFIRM USE WITH MCDONALD'S AREA CONSTRUCTION MANAGER
- FC — (N) MODULAR FRONT COUNTER BY OTHERS. SEE DETAIL 1/A3.1 AND ELECTRICAL DWGS.
- FD — FLOOR DRAIN – SEE PLUMBING DRAWINGS
- FE — FIRE EXTINGUISHERS (2A:10B:C) SHALL BE INSTALLED AT SALES COUNTER, BACK ROOM, OFFICE, & LOCATIONS IF NOT SHOWN ELSEWHERE ON THESE DRAWINGS. INSTALL "X" FIRE EXTINGUISHER IN KITCHEN. VERIFY WITH OWNER FOR DETAILS, CONFIRM FINAL DETAILS WITH LOCAL FIRE INSPECTOR.
- FL — FLOOR LINE – CHANGE IN MATERIAL – SEE DECOR DRAWINGS
- FP — FIBERGLASS REINFORCED PLASTIC (FRP) – PANOLAM, PEBBLE WHITE CLASSIC, CLASS A, .075. REFER TO ROOM FINISH SCHEDULE SHEET A6.1 FOR INSTALLATION LOCATIONS. FOR ORDERING, CONTACT KIMBERLY LAWSON Kimberly_Lawson@panolam.com 1-866-925-4377
- FS — FLOOR SINK – SEE PLUMBING DRAWINGS
- HS — HAND SINK w/ SPLASH GUARD, SOAP, TIMER & PAPER TOWEL DISPENSER
- LK — EMPLOYEE LOCKERS – 5% TO BE ACCESSIBLE
- LL 5'x5' — LEVEL LANDING @ EXT. DOOR W/ MAX. 2% RUNNING/CROSS SLOPE AWAY FROM BUILDING; SIZE OF LANDING
- LW — LATE-NIGHT WINDOW BY READYACCESS, MANUAL OPEN/SELF CLOSE. SEE SHEET A3.1 FOR NOTES.
- MS — MOP SINK – SEE DETAIL 8/A6.1 AND PLUMBING DRAWINGS.
- ME () — DIGITAL MERCHANDISER – SEE ELECTRICAL DRAWINGS; 1 = FREE STANDING, 2 = RECESSED MOUNTED
- MPU — MOBILE DELIVERY PICK-UP COUNTER
- RL — ROOF ACCESS LADDER W/HATCH ABOVE SEE STRUCTURAL FRAMING PLAN FOR LOCATING DIMENSIONS
- OF — DOOR CLOSER TO ALLOW 5lbs MAX. OPENING FORCE, OR REPLACE CLOSER w/ LNC4021x18. (FOR EXIT DOORS), 4031-LCN (FOR RESTROOM DOORS). SWEEP PERIOD FROM 90° TO ALLOW AN OPEN POSITION OF 12° FROM LATCH SHALL BE AT LEAST 5 SECONDS.
- PU — PICK-UP COUNTER BY DECOR
- S1 — ASSISTANCE SIGN AT EACH SELF SERVICE AREA IN A LOCATION EASILY VISIBLE BY CUSTOMER, SEE DETAIL 6/CVR2
- S2 — ASSISTANCE SIGN AT CUSTOMER SERVICE COUNTER, SEE DETAIL 5/CVR2
- S3 — INFORMATION SIGN FOR SPEECH/HEARING IMPAIRED, SEE DETAIL 8/CVR2
- S4 — ISA ENTRANCE SIGNAGE, SEE DETAIL 10/CVR2
- S5 — PROVIDE RAISED CHARACTER & BRAILLE SIGN @ EA. EXIT DOOR DEFINED WITH AN OVERHEAD ILLUMINATED EXIT SIGN. SIGNS SHALL BE LOCATED 48" MIN. ABOVE FINISHED FLOOR, MEASURED FROM THE BASELINE OF THE LOWEST LINE OF TEXT AND 60." MAX. ABOVE FINISH FLOOR FROM THE HIGHEST LINE OF TEXT, SEE DET. 7/A00.12
- S6 — PROVIDE TACTILE IDENTIFICATION SIGN READING "JANITOR CLOSET"
- S7 — OCCUPANT LOAD SIGN. CONFIRM LOCATION WITH G.C.
- S8 — A READILY VISIBLE DURABLE SIGN IS POSTED ON THE EGRESS SIDE ON OR ADJACENT TO THE DOOR STATING: THIS DOOR TO REMAIN UNLOCKED WHEN SPACE IS OCCUPIED. THE SIGN SHALL BE IN LETTERS 1 INCH (25 MM) HIGH ON A CONTRASTING BACKGROUND.
- S9 — PROVIDE RAISED CHARACTER & BRAILLE SIGN EXIT ROUTE SIGN. SIGNS SHALL BE LOCATED 48" MIN. ABOVE FINISHED FLOOR, MEASURED FROM THE BASELINE OF THE LOWEST LINE OF TEXT AND 60." MAX. ABOVE FINISH FLOOR FROM THE HIGHEST LINE OF TEXT, SEE DET. 7/A00.12
- S10 — PROVIDE TACTILE IDENTIFICATION SIGN READING "EMPLOYEE ONLY"
- S11 — PROVIDE ILLUMINATED EXIT SIGN ABOVE THE DOOR (TYP.)
- S12 — ASSISTANCE SIGN, SEE DETAIL 12/CVR2.
- SK — SELF ORDER KIOSK, PROVIDED AND INSTALLED BY OTHERS. CONTRACTOR TO PROVIDE REQUIRED ELECTRICAL / DATA. SEE DETAIL 3/CVR2. SEE ELECTRICAL & DECOR DWGS.
- SS — 22 GAUGE STAINLESS STEEL OVER 5/8" GYPSUM BOARD.
- TD — TRENCH DRAIN – SEE PLUMBING DRAWINGS
- TH — THRESHOLD: NATIONAL GUARD PRODUCTS, INC. SADDLE TYPE THRESHOLD 325, 72" & 36" WIDE x 1/2" RISE ABOVE FLOOR & LANDING @ BOTH SIDES. (ADA ACCESSIBLE)
- TV — ALL TELEVISIONS SHALL BE LOCATED / ORIENTED TO ALLOW VIEWING FROM ACCESSIBLE SEATING.
- WH — WATER HEATER – SEE PLUMBING DRAWINGS
- W# — EXTERIOR WINDOW ASSEMBLY – TEMPERED GLASS COLOR: SEE ELEVATIONS FOR COLOR. SEE SHEET SEE A2.0, A2.1, 4/A5.0 & A6.0.
- X — PROVIDE ELECTRICAL OUTLET ADJACENT TO ACCESSIBLE SEATING. SEE DECOR & ELEC DWGS. ALL OUTLETS SHALL BE INSTALLED WITH IN AN ACCESSIBLE REACH RANGE AT ACCESSIBLE SEATS. NOT UNDER TABLES.

GENERAL NOTES

1. EXTERIOR DIMENSIONS ARE TO CENTER OF COLUMNS AND FACE OF SHEATHING AT EXTERIOR WALLS UNLESS OTHERWISE NOTED. INTERIOR DIMENSIONS ARE TO FACE OF INTERIOR WALL BOARD.
2. SEE 4/A5.0 FOR EXTERIOR WALL ASSEMBLY TYPES. SEE 17/A4.1 FOR INTERIOR PARTITION TYPES. INTERIOR PARTITIONS ARE TYPE 'A' UNLESS NOTED OTHERWISE.
3. SEE EXTERIOR ELEVATIONS FOR WINDOW TYPES
4. SEE SHEET A6.0 AND A6.1 FOR DOOR AND ROOM FINISH SCHEDULES
5. SEE CIVIL SITE PLAN FOR SIDEWALKS, RAMPS, ETC.
6. GC TO PROVIDE ADA SIGNAGE PACKAGE AND INSTALL SIGNS AT LOCATIONS AND POSITIONS INDICATED IN PACKAGE OR AS REQUIRED BY LOCAL CODES. SIGNAGE PACKAGE SUPPLIED BY: FRANKE/S2K 1-800-423-5247 www.frankesupply.com email: fs-frankesupply.us@franke.com
7. MAXIMUM OCCUPANCY SIGN TO BE POSTED PER LOCAL CODE. SIGN FURNISHED AND INSTALLED BY GENERAL CONTRACTOR.
8. ALL HANDSINK LOCATIONS SHALL HAVE CEMENT BOARD BACKING 48" IN HEIGHT A.F.F.
9. GC TO COORDINATE ALL REQUIRED BLOCKING FOR WALL HUNG EQUIPMENT, SHELVES, ETC. FOR PROPER INSTALLATION HEIGHTS.
10. KNOX BOX TO BE INSTALLED PER LOCAL CODE AS REQUIRED. MODEL AND LOCATION TO BE COORDINATED WITH FIRE MARSHALL.
11. 12" HIGH SPLASH GUARDS TO BE INSTALLED ON BOTH SIDES OF ALL HAND SINKS.
12. 12" HIGH SPLASH GUARDS TO BE INSTALLED BETWEEN ALL SINKS THAT ARE LESS THAN 18" ~~APART~~.

SYMBOL LEGEND

- METAL STUD WALL CONSTRUCTION
- (A) PARTITION TYPE TAG SEE 17/A4.1
- DRAFT STOPPING – SEE 2/A1.2
- KITCHEN WALL TILE CT/B
- KITCHEN WALL STAINLESS
- (7) DOOR TAG – SEE DOOR SCHEDULE ON A6.0
- (X) KEY NOTE

REV	DATE	DESCRIPTION	BY
	12/10/24	ISSUED FOR PERMIT	HII
A	03/20/25	PLAN CHECK COMMENTS	HII

Professional of Record:
P/M DESIGN Architectural Solutions Group
211 GATEWAY RD. W.
SUITE. #208
NAPA, CA 94558
HALA IBRAHIM
PHONE: (707) 655-4733
EMAIL: HIBRAHIM@PMDGINC.COM
KEN MCCRACKEN, ARCHITECT

EXPIRATION DATE: 06/22/25
9664 REGISTERED ARCHITECT
KENNETH McCRACKEN
STATE OF WASHINGTON
SIGNATURE DATE: 03/20/25
Seal 01366

©2024 McDonald's USA, LLC
PREPARED FOR: McDonald's USA, LLC
These drawings and specifications are the confidential and proprietary property of McDonald's USA, LLC and shall not be copied or reproduced without written consent. The original drawings were prepared for use on this specific site in conjunction with its issue date and are not suitable for use on a different site or at a later time. Use of these drawings by others or reuse on another project is not authorized. The services of properly licensed architects and engineers. Reproduction of the contract documents for reuse on another project is not authorized.

DRAWN BY	STD ISSUE DATE
	12/10/24
REVIEWED BY	
HII	
DATE ISSUED	
03/20/25	

TITLE: 2024 STANDARD BUILDING – BB20
3898 – PUYALLUP, WA

DESCRIPTION	SITE ADDRESS
2024 STANDARD BUILDING – WOOD BEARING WALLS WOOD ROOF TRUSS FRAMING STUCCO/BATTEN/FIBER CEMENT LAP SIDING	2902 E Pioneer, Puyallup, WA 98372
SITE ID 046-1180	

SHEET NO. 046-1180.00.0
A1.0
FLOOR PLAN

MCD24092.0 – PUYALLUP, WA

P:\MCD\PROJECTS\AMERICAN CONTOWN\MCDONALD'S_MCD 2024\MCD24092.0 - 046180 - NEW - POYNELLP - 3W01 DRAWINGS\01-ARCHITECTURAL\03 CONSTRUCTION DOCUMENTS\02B-46180_A-FLOOR PLAN-A1.0.DWG 3/17/2025 10:20 AM MARK PONDEXTER