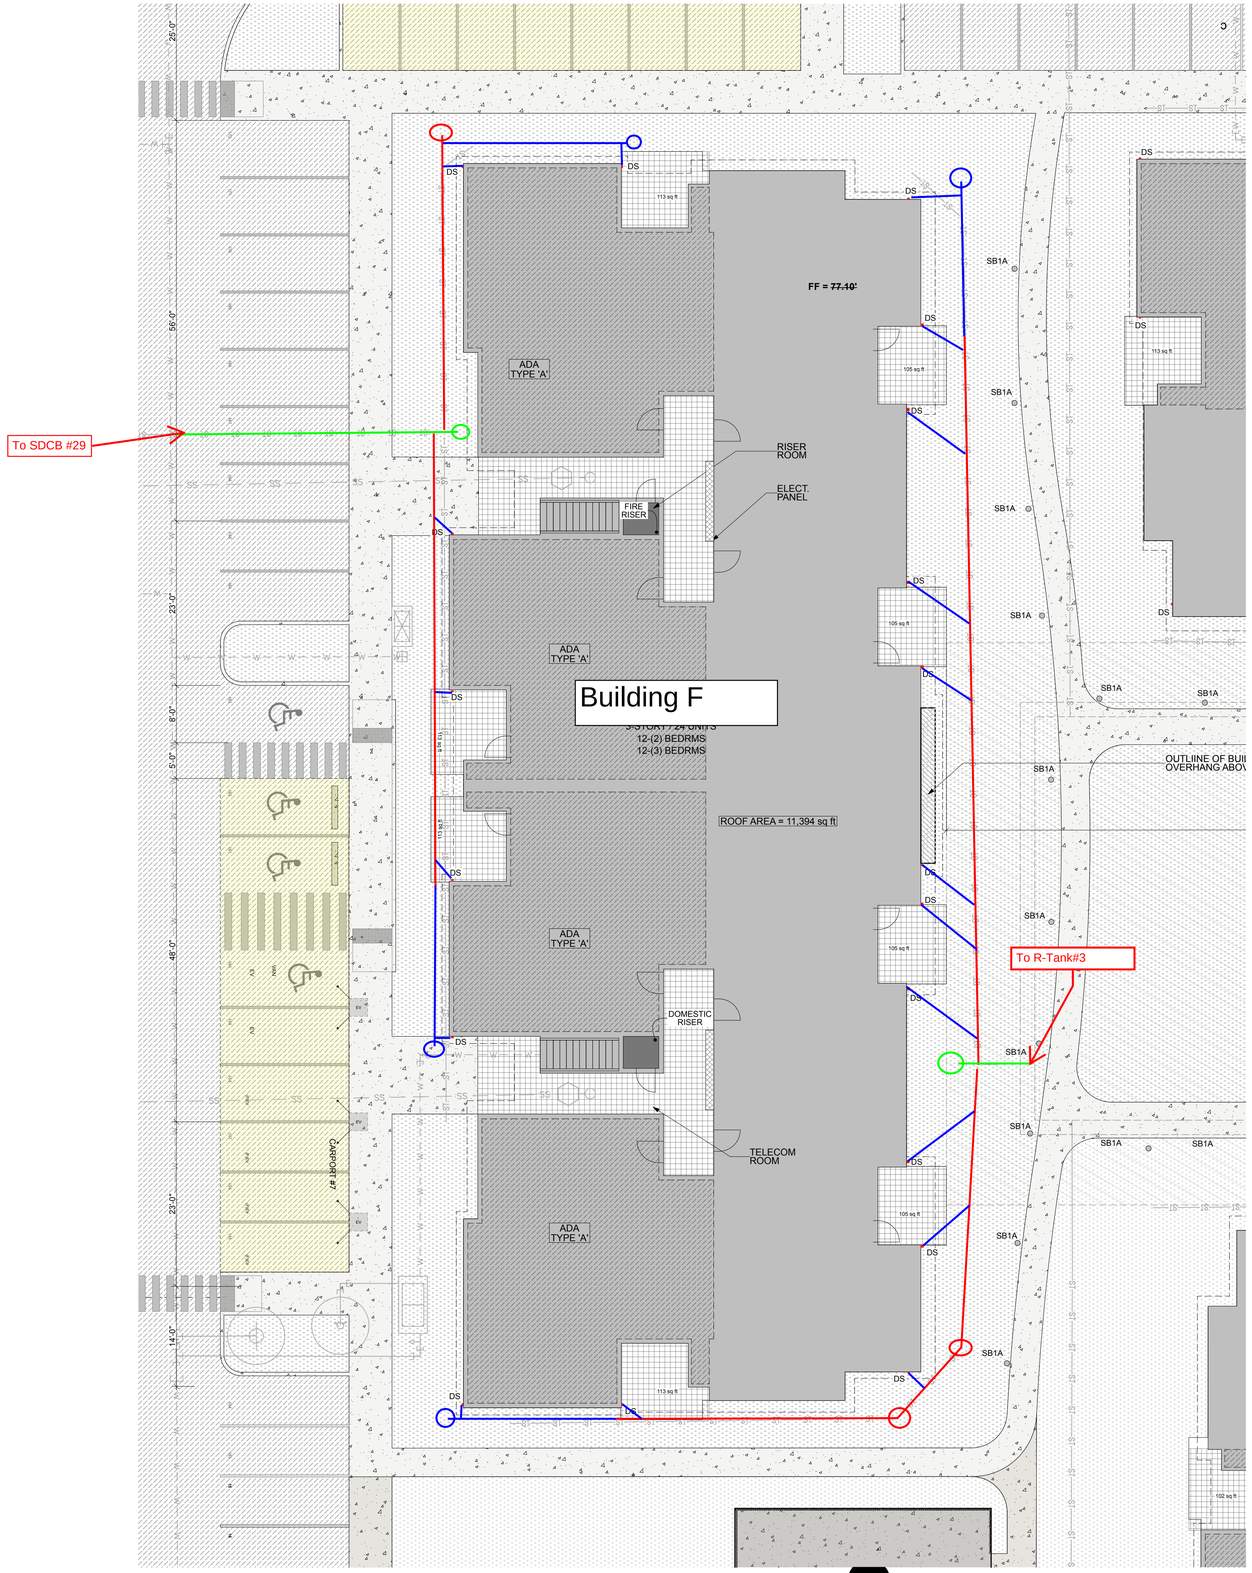

1 ENLARGED SITE PLAN - BUILDING [redacted]

SCALE: 1" = 10'

N