TYPICAL AT EACH APARTMENT BUILDING
A stand of trees with a canopy of 1,000 square feet (as measured in frontal view rather than top view) located no farther than 20 feet from a facade of the building, consisting of either existing trees, or planted trees.
(Per PMC 20.26.200 (4) (b) (v))

8" PVC

6" PVC

4" PVC

6" CLEANOUT

4" CLEANOUT

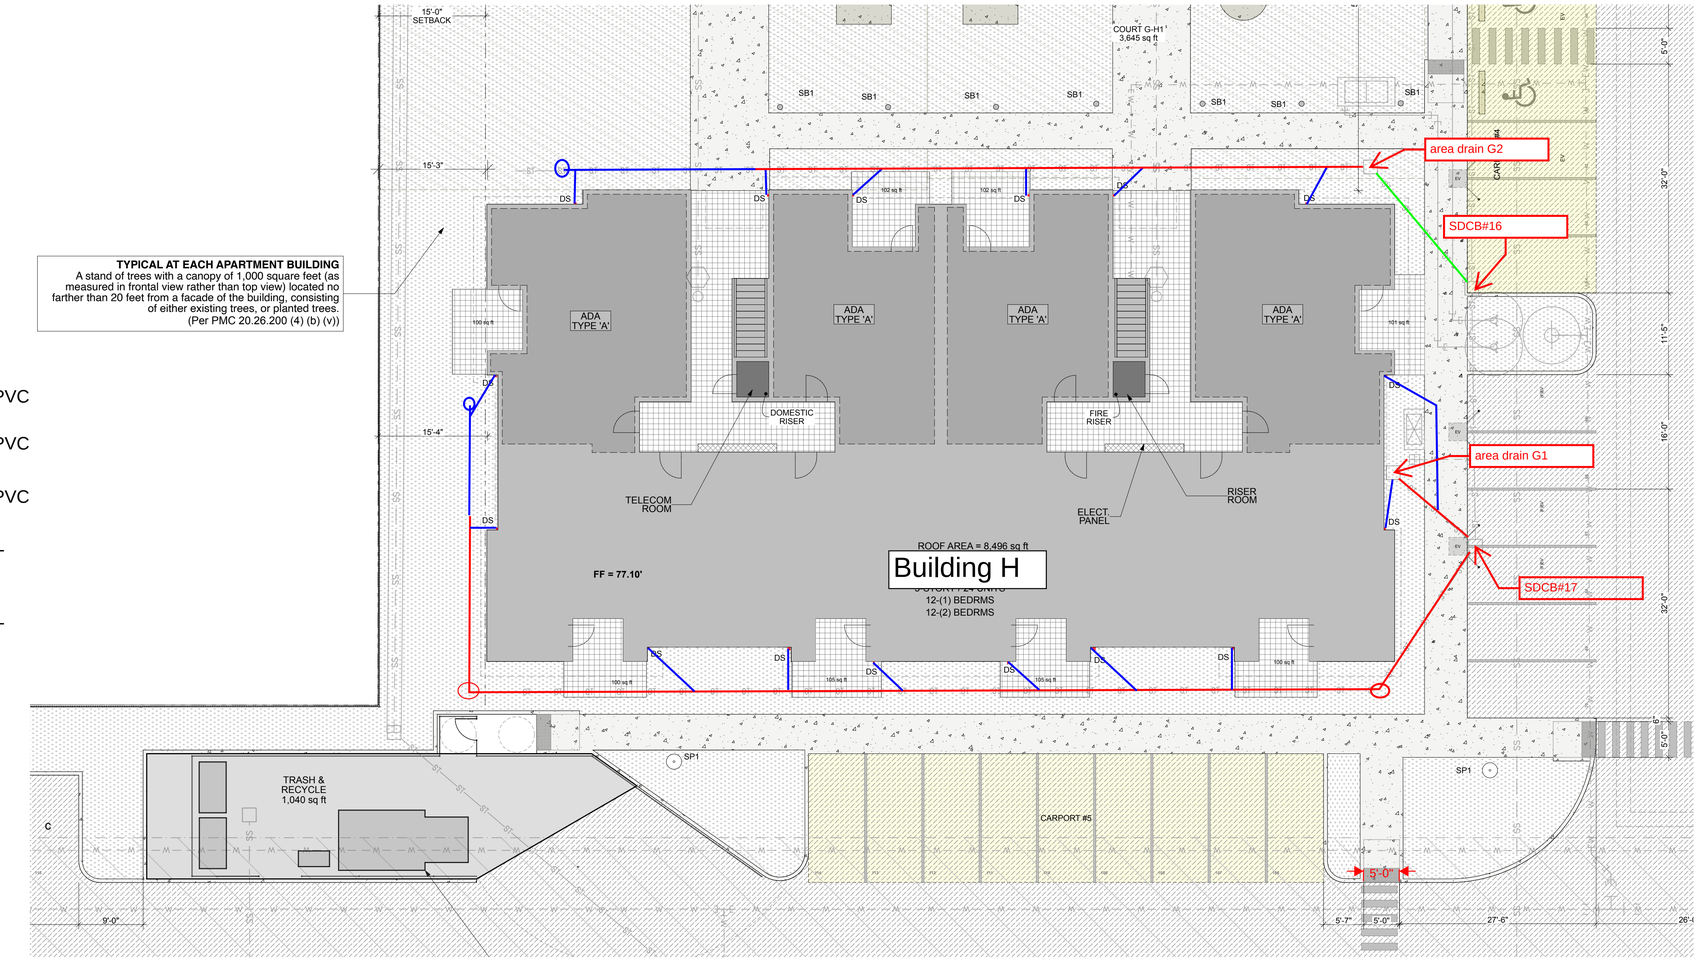

1 ENLARGED SITE PLAN - BUILDING

SCALE: 1" = 10'

N

S9

SYNTHESIS 9, LLC
523 N. D ST.
TACOMA, WA 98403

REUSE OF DOCUMENTS
THIS DOCUMENT AND THE IDEAS AND DESIGNS INCORPORATED HERIN, AS INSTRUMENTS OF PROFESSIONAL SERVICE, ARE THE PROPERTY OF SYNTHESIS 9, LLC AND ARE NOT TO BE USED OR REPRODUCED IN WHOLE, OR IN PART WITHOUT THE WRITTEN AUTHORIZATION OF SYNTHESIS 9, LLC.

EAST TOWN CROSSING
MULTIFAMILY & COMMERCIAL DEVELOPMENT
PIONEER & SHAW PUYALLUP

ENLARGED SITE FOR DOWNSPOUT LOCATIONS | 24.09.23

REVISIONS

REVISIONS

DRAWN BY:	BL / CM
CHECKED BY:	BL
DATE:	24.09.23
TITLE:	ENLARGED SITE PLAN - BLD'G 'G'
PROJECT # :	2016
SHEET:	AS1.21