





McDonald's

#43903 - 2902 E PIONEER - PUYALLUP, WA 98372

SIGN PROGRAM BOOK

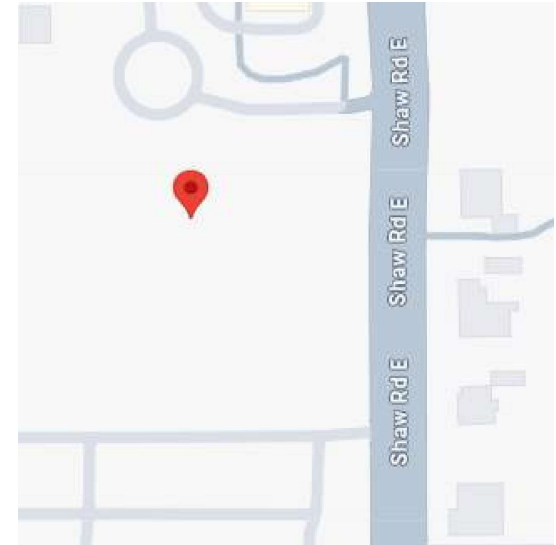

VICINITY MAP
NTS

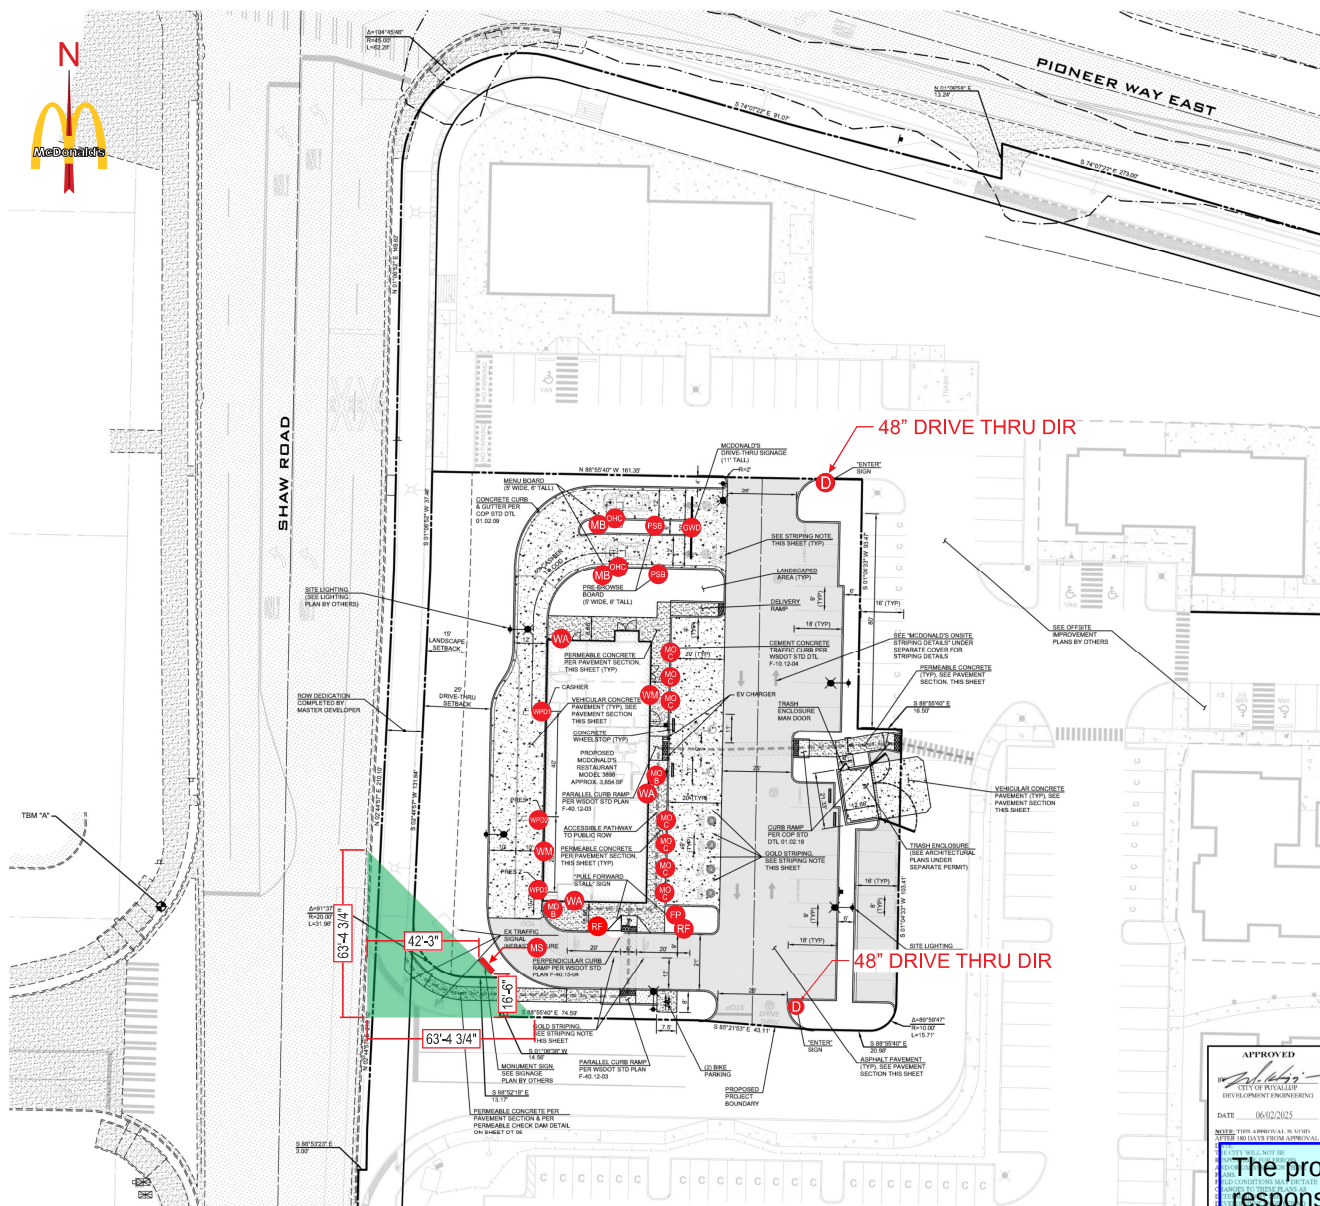


- MB MENU BOARD (QTY 2)
- OHC ORDER HERE CANOPY (QTY 2)
- PSB PRE-SELL BOARD (QTY 2)
- GWD DOUBLE ARM GATEWAY
- WPD1 WINDOW POSITION DECAL 1
- WPD2 WINDOW POSITION DECAL 2
- WPD3 WINDOW POSITION DECAL 3
- MC COMBO PARKING SIGN (QTY 7)
- RF PULL FORWARD SIGN (QTY 2)
- WA WALL ARCH (QTY 3)
- WM 24" WORDMARK (QTY 2)
- MB MOBILE ORDER BLADE SIGN
- MB MCDelivery BLADE SIGN
- D DIRECTIONAL (QTY 2)
- MS MONUMENT SIGN
- FP FLAG POLE


The property owner, contractor, and permit applicant are responsible for designing and installing signs that are compliant with the most recently adopt ADA specifications and field guide.



NE1/4 NE1/4 SEC. 35 & SE1/4 SE1/4 SEC. 26, TWP. 20 N., RGE. 4 E., W.M.

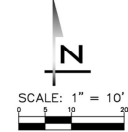

GRADING PLAN

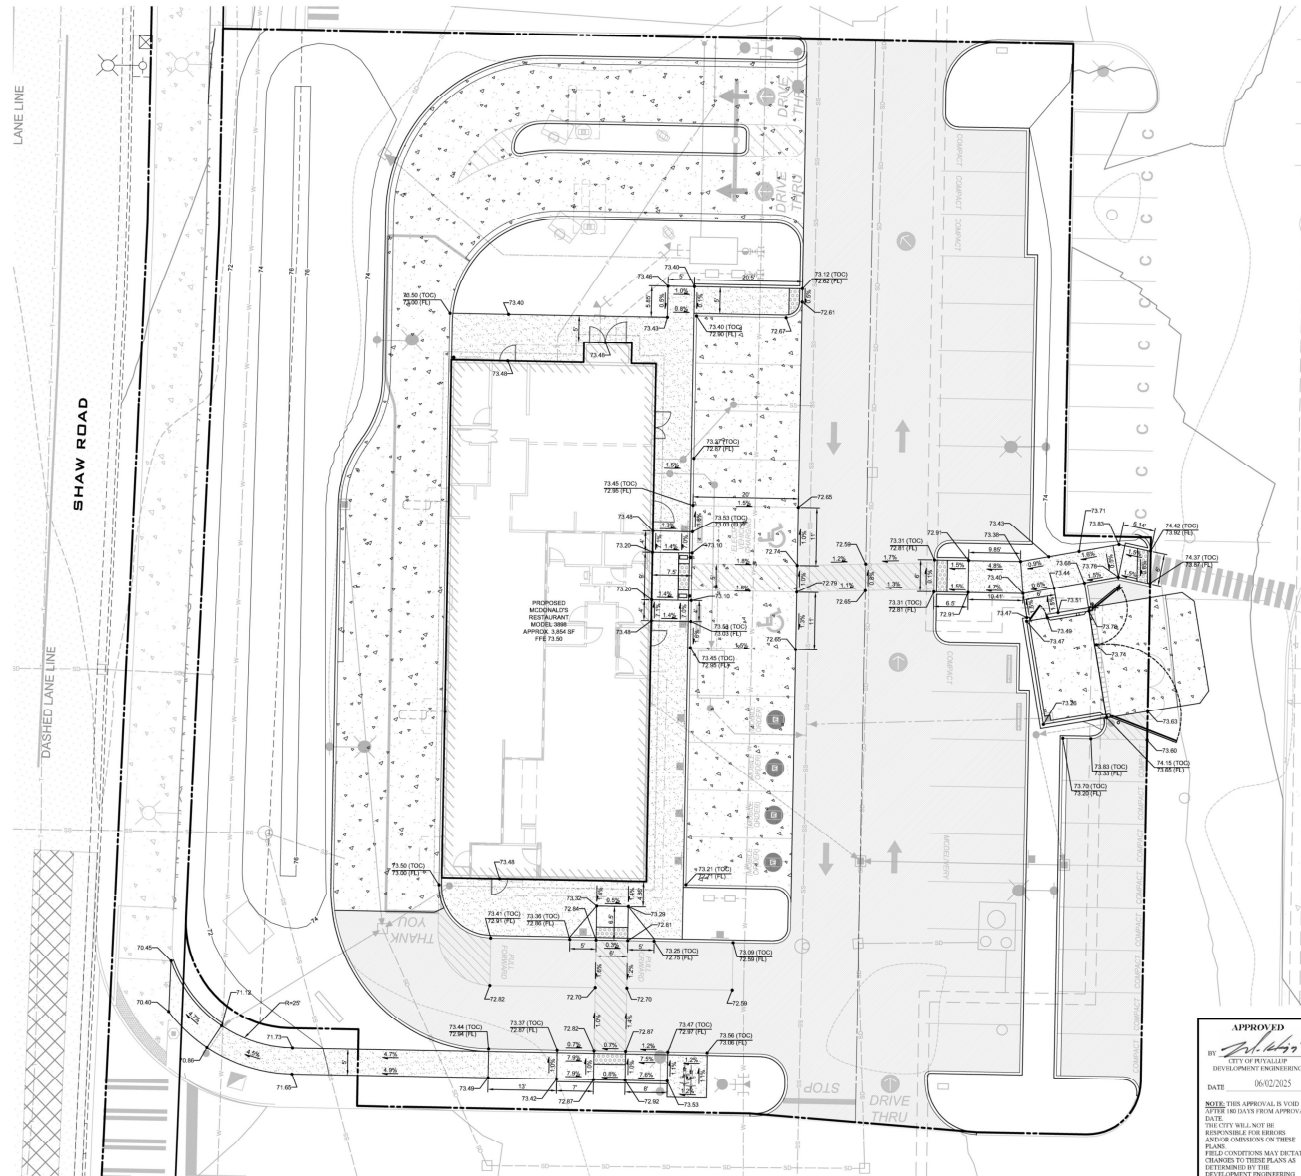

©2025 ATWELL NW

APPROVED
BY: *[Signature]*
CITY OF PUYALLUP
DEVELOPMENT ENGINEERING
DATE: 06/12/2025


NOTE: THIS APPROVAL IS VOID
EXCEPT 90 DAYS FROM APPROVAL
DATE.
THE CITY WILL NOT BE
RESPONSIBLE FOR ERRORS
OR OMISSIONS ON THESE
PLANS.
FIELD CONDITIONS MAY DETRACT
CHANGES TO THESE PLANS AS
DICTATED BY THE
DEVELOPMENT ENGINEERING
MANAGER.

City of Puyallup
Development & Permitting Services
ISSUED PERMIT

Building	Planning
Engineering	Public Works
Fire	Traffic

EXISTING UTILITY NOTE

EXISTING UTILITIES ARE SHOWN IN THE APPROXIMATE LOCATION. THERE IS NO GUARANTEE THAT ALL UTILITY LINES ARE SHOWN, OR THAT THE LOCATION, SIZE AND MATERIAL IS ACCURATE. THE CONTRACTOR SHALL UNCOVER ALL INDICATED PIPING WHERE CROSSINGS, INTERFERENCES, OR CONNECTIONS OCCUR PRIOR TO TRENCHING OR EXCAVATION FOR ANY PIPE OR STRUCTURES. TO DETERMINE ACTUAL LOCATIONS, SIZE AND MATERIAL, THE CONTRACTOR SHALL MAKE THE APPROPRIATE PROVISION FOR PROTECTION OF SAID FACILITIES. THE CONTRACTOR SHALL NOTIFY ONE CALL AT 8-1-1 (WASHINGTON1.COM) AND ARRANGE FOR FIELD LOCATION OF EXISTING FACILITIES BEFORE CONSTRUCTION.

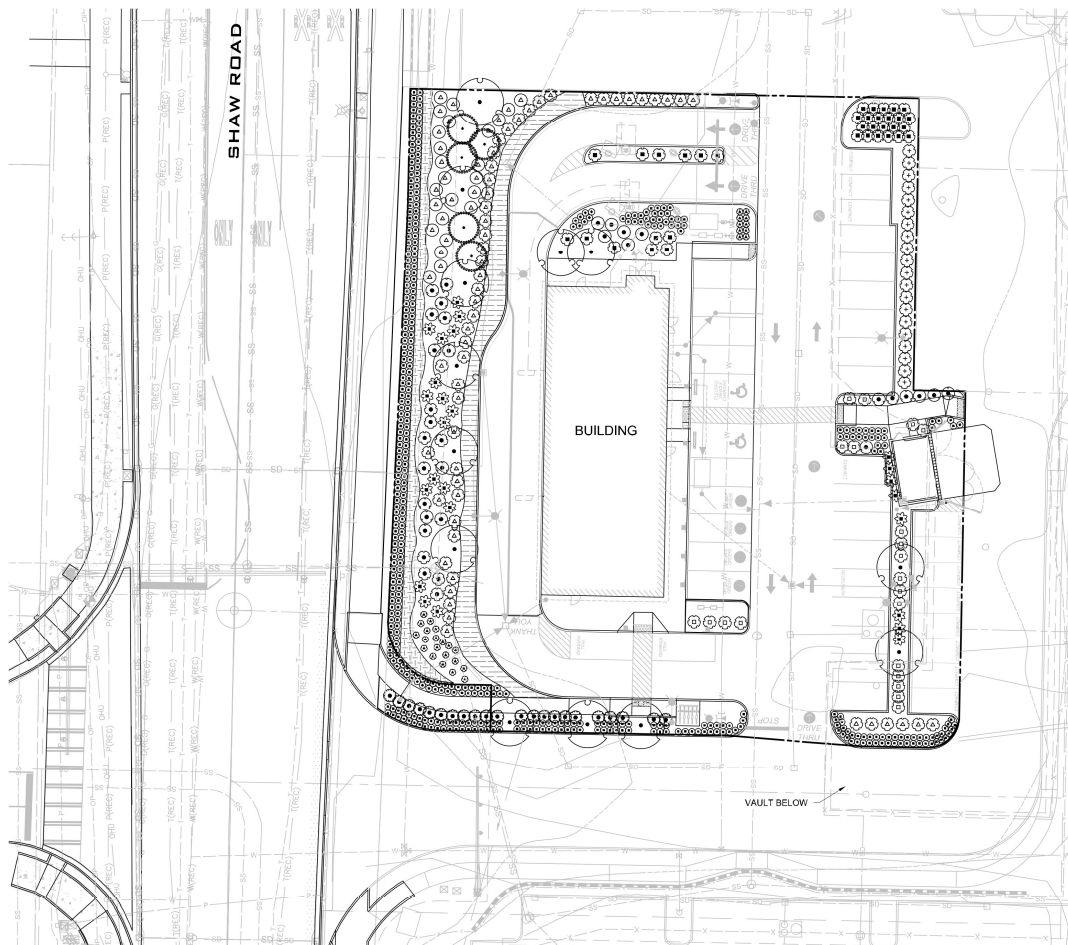


PLANT SCHEDULE

SYMBOL	QTY	BOTANICAL NAME	COMMON NAME	CONT	CAL	SIZE		
TREES								
	13	CARPINUS BETULUS 'FASTIGIATA'	UPRIGHT EUROPEAN HORNBEEAM	B & B	1.5" CAL MIN			
EVERGREEN TREES								
	5	CHAMAECYPARIS OBTUSA 'GRACILIS'	SLENDER HINOKI FALSE CYPRESS	B & B		6' HT MIN		
SYMBOL	QTY	BOTANICAL NAME	COMMON NAME	CONT	SPACING	SIZE		
SHRUBS								
	25	THUJA OCCIDENTALIS 'EMERALD GREEN'	EMERALD GREEN ARBORVITAE	B & B		5-6' HT		
DECIDUOUS SHRUBS								
	25	EUONYMUS ALATUS	BURNING BUSH	2 GAL	5' OC			
	6	ROSA 'X' KNOCKOUT' TM	KNOCKOUT ROSE	2 GAL	3' OC			
EVERGREEN SHRUBS								
	54	LONICERA NITIDA	BOX LEAF HONEYSUCKLE	5 GAL	5' OC			
	35	MAHONIA REPENS	OREGON GRAPE	1 GAL	5' OC			
	6	MYRTICA CALIFORNICA	PACIFIC WAX MYTH LL	3 GAL	5' OC			
	24	PIRUS MUGO MUGO	DWARF MUGO PINE	1 GAL	3' OC			
	30	POLYSTICHUM MUNITUM	SWORDFERN	1 GAL	2' OC			
	21	PRUNUS LAURO-CERASUS 'MOUNT VERNON'	MOUNT VERNON ENGLISH LAUREL	1 GAL	5' OC			
	20	VACONIMUM OVATUM	EVERGREEN HUCKLEBERRY	2 GAL	5' OC			
ORNAMENTAL GRASSES								
	22	CAREX TESTACEA	ORANGE SEDGE	1 GAL	5' OC			
PERENNIALS								
	443	NARCISSUS 'X' DUTCH MASTER'	DUTCH MASTER DAFFODIL	BULB	6" OC			
SYMBOL	QTY	BOTANICAL NAME	COMMON NAME	CONT	SIZE	SPACING	SPACING	
GROUND COVERS								
	534	ARCTOSTAPHYLOS UVA-URSI	KONIKINICK	4" POT		18" S.C.		
	270	FRAGARIA CHLOENSIS	BEACH STRAWBERRY	4" POT		18" S.C.		


LANDSCAPE REQUIREMENTS

	REQUIRED	PROVIDED
TYPE BA LANDSCAPING ALONG SITE FRONTAGE	ROW TREES + 50% EVERGREEN & 50% DECIDUOUS SHRUBS	YES
ALL PAVED AREAS OF OVER 10,000 SQUARE FEET SHALL HAVE AT LEAST FIVE PERCENT OF ALL PAVED AREAS LANDSCAPED. 15'-18' SQ FT - 25' x 600 SQ FT LANDSCAPED	873 SQ FT	4,065 SQ FT
NARCISSUS 'TRUMPET' DUTCH MASTER' DAFFODILS SHALL BE USED IN ALL PERIMETER YARD AREAS, IN THE FIRST 3' OF LANDSCAPE AREA BEHIND PROPERTY LINE. PLANTED AT 6" OC	423	423
PERIMETER ISLAND SHALL INCLUDE A MINIMUM OF ONE (1) TREE	2 TREES	5 TREES
INTERNAL ISLAND SHALL INCLUDE A MINIMUM OF TWO (2) TREES	4 TREES	2 TREES
** MAINTAIN MINIMUM 10 FEET SEPERATION BETWEEN LANDSCAPE TREES AND UNDERGROUND WET UTILITIES AND FIRE HYDRANT'S		
SOME INTERNAL ISLANDS UNABLE TO ACCOMMODATE TREES DUE TO WET UTILITY AND TANK DETENTIONS SYSTEM		


LANDSCAPE PLAN

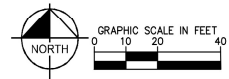

NE 1/4 NE 1/4 SEC. 35 & SE 1/4 SE 1/4 SEC. 26, TWP. 20 N., RGE. 4 E., W.M.

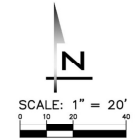

UTILITY PLAN

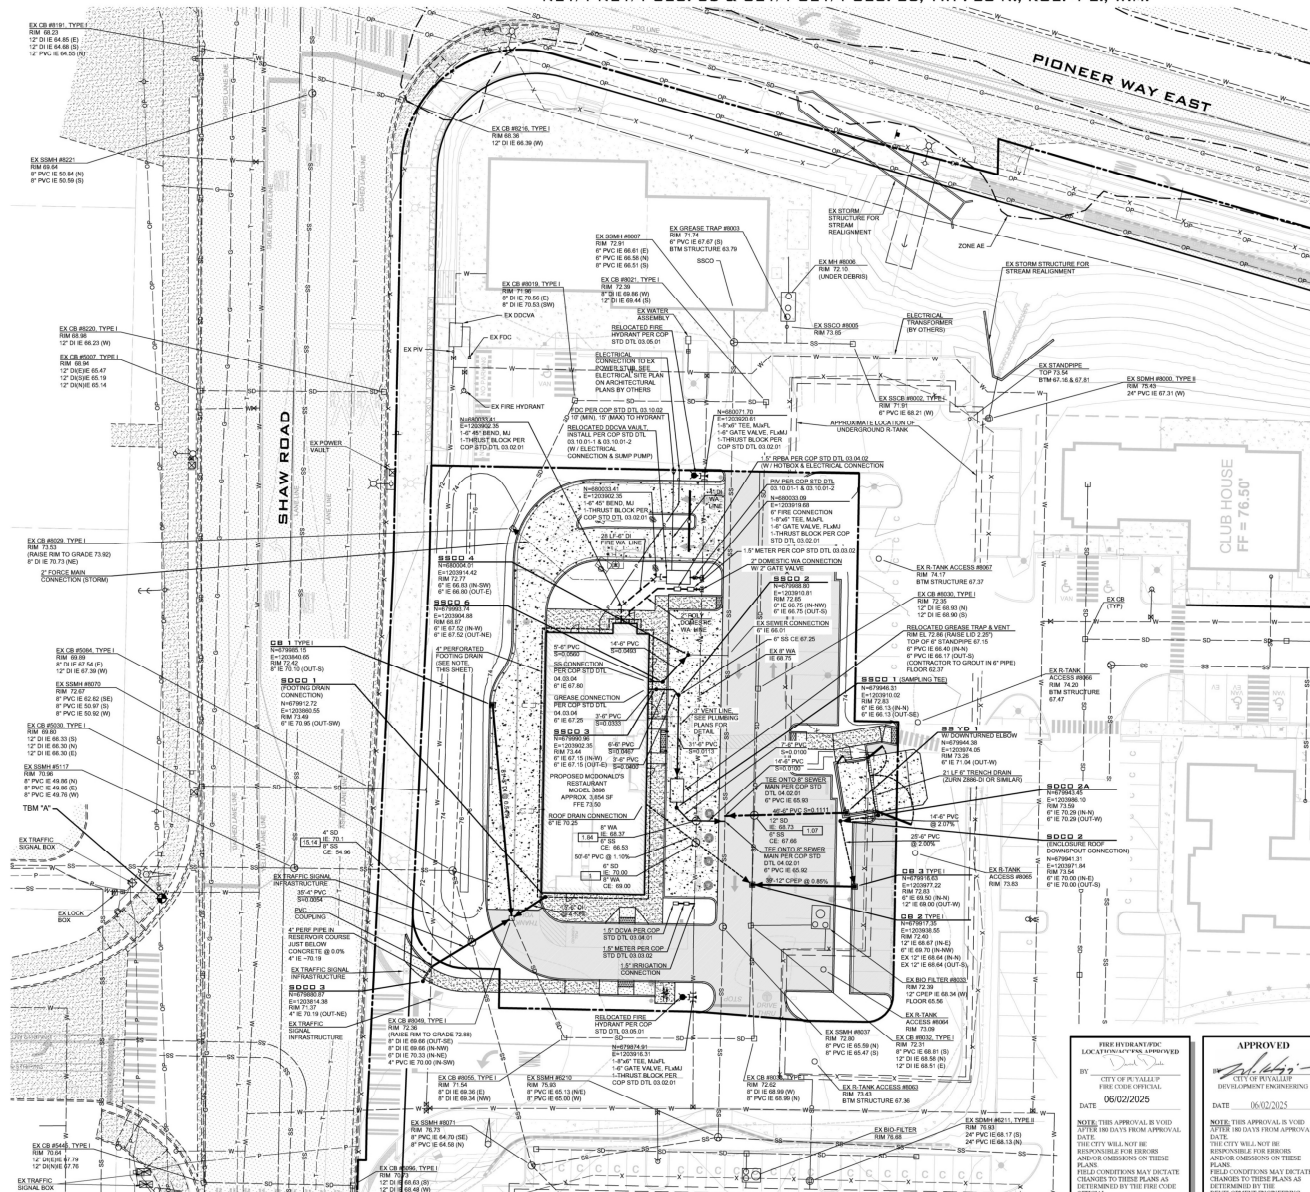

City of Puyallup Development & Permitting Services ISSUED PERMIT	
Building	Planning
Engineering	Public Works
Fire	Traffic

- FOOTING DRAIN NOTE**
1. FOOTING DRAINS TO BE 4" PERFORATED PVC IN 30" OR 12" WASHED ROCK WRAPPED W/ MIRAFIX 140N OR APPROVED EQUAL AND INSTALLED AT A SLOPE OF 0.00%
 2. CLEANOUTS IN SIDEWALKS OR DRIVE AISLES SHALL HAVE CAST IRON RING AND COVER SET FLUSH WITH FINAL GRADE.
 3. CLEANOUTS IN SOFT AREAS TO RECEIVE CONCRETE COLLARS.
 4. BENDS, WYES, ETC. (AS NECESSARY) TO BE DETERMINED BY CONTRACTOR.
 5. FOOTING DRAINS TO BE LAID FLAT OR WITH POSITIVE SLOPE TOWARDS CONNECTION TO PROPOSED STORM SYSTEM.
 6. CLEANOUTS SHALL BE PROVIDED EVERY 100' OR 135' IN DIRECTIONAL CHANGE.

EXISTING UTILITY NOTE

EXISTING UTILITIES ARE SHOWN IN THE APPROXIMATE LOCATION. THERE IS NO GUARANTEE THAT ALL UTILITY LINES ARE SHOWN, OR THAT THE LOCATION, SIZE AND MATERIAL IS ACCURATE. THE CONTRACTOR SHALL UNCOVER ALL INDICATED PIPING WHERE CROSSINGS, INTERFERENCES, OR CONNECTIONS OCCUR PRIOR TO TRENCHING OR EXCAVATION FOR ANY PIPE OR STRUCTURES. TO DETERMINE ACTUAL LOCATIONS, SIZE AND MATERIAL, THE CONTRACTOR SHALL MAKE THE APPROPRIATE PROVISION FOR PROTECTION OF SAID FACILITIES. THE CONTRACTOR SHALL NOTIFY ONE CALL AT 8-1-1 (WASHINGTON.COM) AND ARRANGE FOR FIELD LOCATION OF EXISTING FACILITIES BEFORE CONSTRUCTION.

APPROVED

[Signature]

CITY OF PUYALLUP
DEVELOPMENT & PERMITTING SERVICES

DATE: 06/02/2025

NOTED: THIS APPROVAL IS VOID
OTHER THAN DATES FROM APPROVAL
DATE.
THE CITY WILL NOT BE
RESPONSIBLE FOR ANY ERRORS
OR OMISSIONS ON THESE
PLANS.
FIELD CONDITIONS MAY DEVIATE
FROM THOSE SHOWN ON THESE
PLANS.
THE CONTRACTOR SHALL MAKE THE
APPROPRIATE PROVISION FOR PROTECTION
OF SAID FACILITIES. THE CONTRACTOR
SHALL NOTIFY ONE CALL AT 8-1-1
(WASHINGTON.COM) AND ARRANGE
FOR FIELD LOCATION OF EXISTING
FACILITIES BEFORE CONSTRUCTION.

© 2025 ATWELL NW

PERSONA TRIANGLE
FACILITY SERVICES | LIGHTING | SIGNAGE

700 21st St SW
Watertown, SD 57201
Tel: 800.843.9888
www.personatriangle.com

Customer:
McDONALD'S
Location:
PUYALLUP, WA
File Name:
499550 - R9 - 2902 E PIONEER - PUYALLUP, WA

Project No.:
499550
Request No.:
83671
Prepared By:
VC/PG
Date:
11/7/25

This sign is intended to be installed in accordance with the requirements of Article 600 of the National Electric Code and/or other applicable local codes. This includes proper grounding and bonding of the sign.

This is an original document created by Persona Signs, LLC provided specifically to the client for the client's personal use. This document should not be shared, reproduced, disclosed or otherwise used without written permission from Persona Signs, LLC.

Customer Approval (Please Initial):

Approval Date:

FRONT ELEVATION


SCALE: 1/2" = 1'-0"

42" WALL ARCH WA

T/BLK'G @ PARAPET
ELEV. + 21'-0"

B/CANOPY
ELEV. + 10'-11"
B/UNDERSCORE
ELEV. + 10'-8"
T/WINDOW
ELEV. + 9'-4"

T/SILL
ELEV. + 2'-0"
T/SLAB
ELEV. + 0'-0"

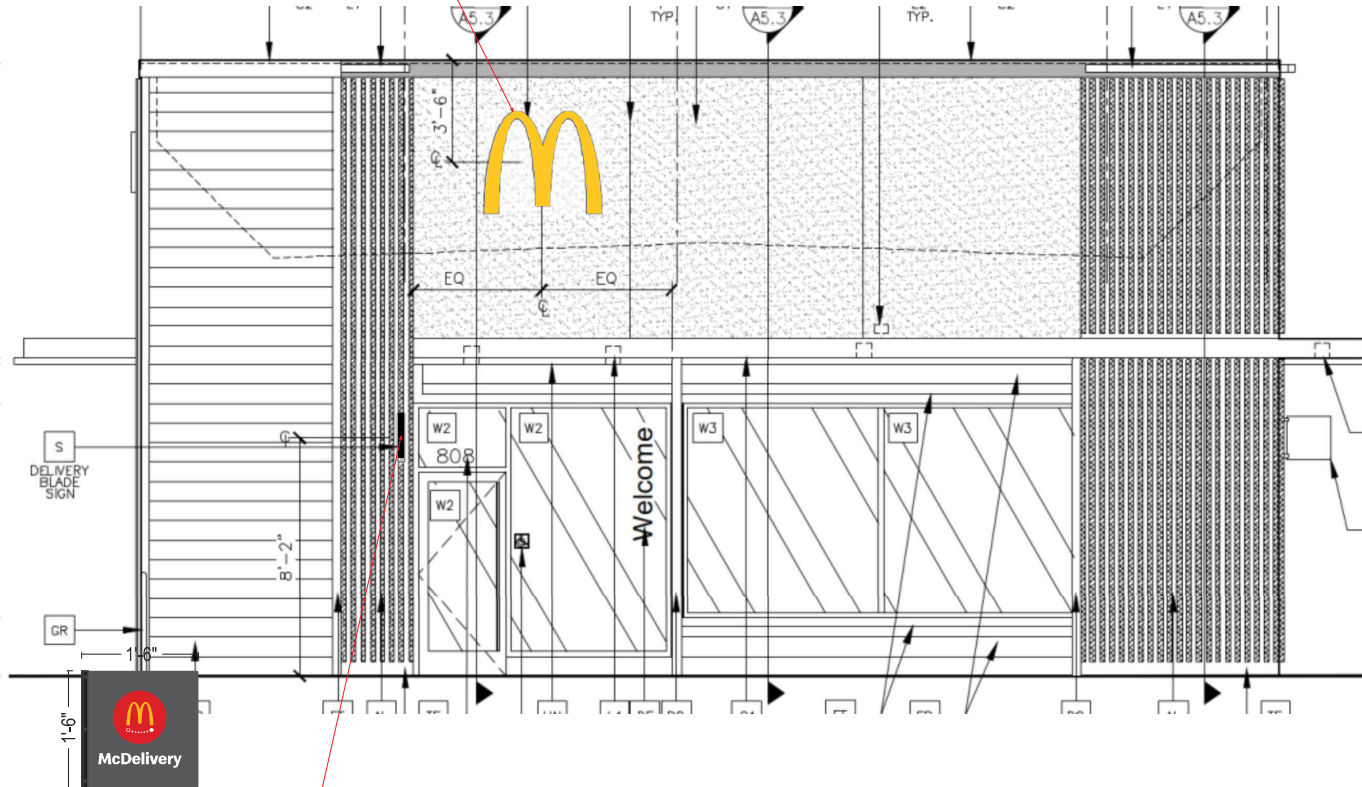

T/ALUMINUM BATTEN
ELEV. + 20'-5 1/2"

B/ALUMINUM BATTEN
ELEV. + 11'-9"
B/CANOPY
ELEV. + 10'-11"
T/ALUMINUM BATTEN
ELEV. + 10'-10 1/2"
T/WINDOW
ELEV. + 9'-4"

B/ALUMINUM BATTEN
ELEV. + 0'-6"
T/SLAB
ELEV. + 0'-0"

MD B MCDelivery BLADE SIGN

PERSONA TRIANGLE
FACILITY SERVICES | LIGHTING | SIGNAGE

700 21st St SW
Watertown, SD 57201
Tel: 800.843.9888
www.personatriangle.com

Customer:
McDONALD'S

Location:
PUYALLUP, WA

File Name:
499550 - R9 - 2902 E PIONEER - PUYALLUP, WA

Project No.:
499550

Prepared By:
CTM/AHD/QP

Date:
09/02/25

Request No.:
83871

Revision:
9



This sign is intended to be installed in accordance with the requirements of Article 600 of the National Electric Code and/or other applicable local codes. This includes proper grounding and bonding of the sign.


This is an original document created by Persona Signs, LLC provided specifically to the client for the client's personal use. This document should not be shared, reproduced, disclosed or otherwise used without written permission from Persona Signs, LLC.

Customer Approval (Please Initial):

Approval Date:


REAR ELEVATION

SCALE: 1/2" = 1'-0"

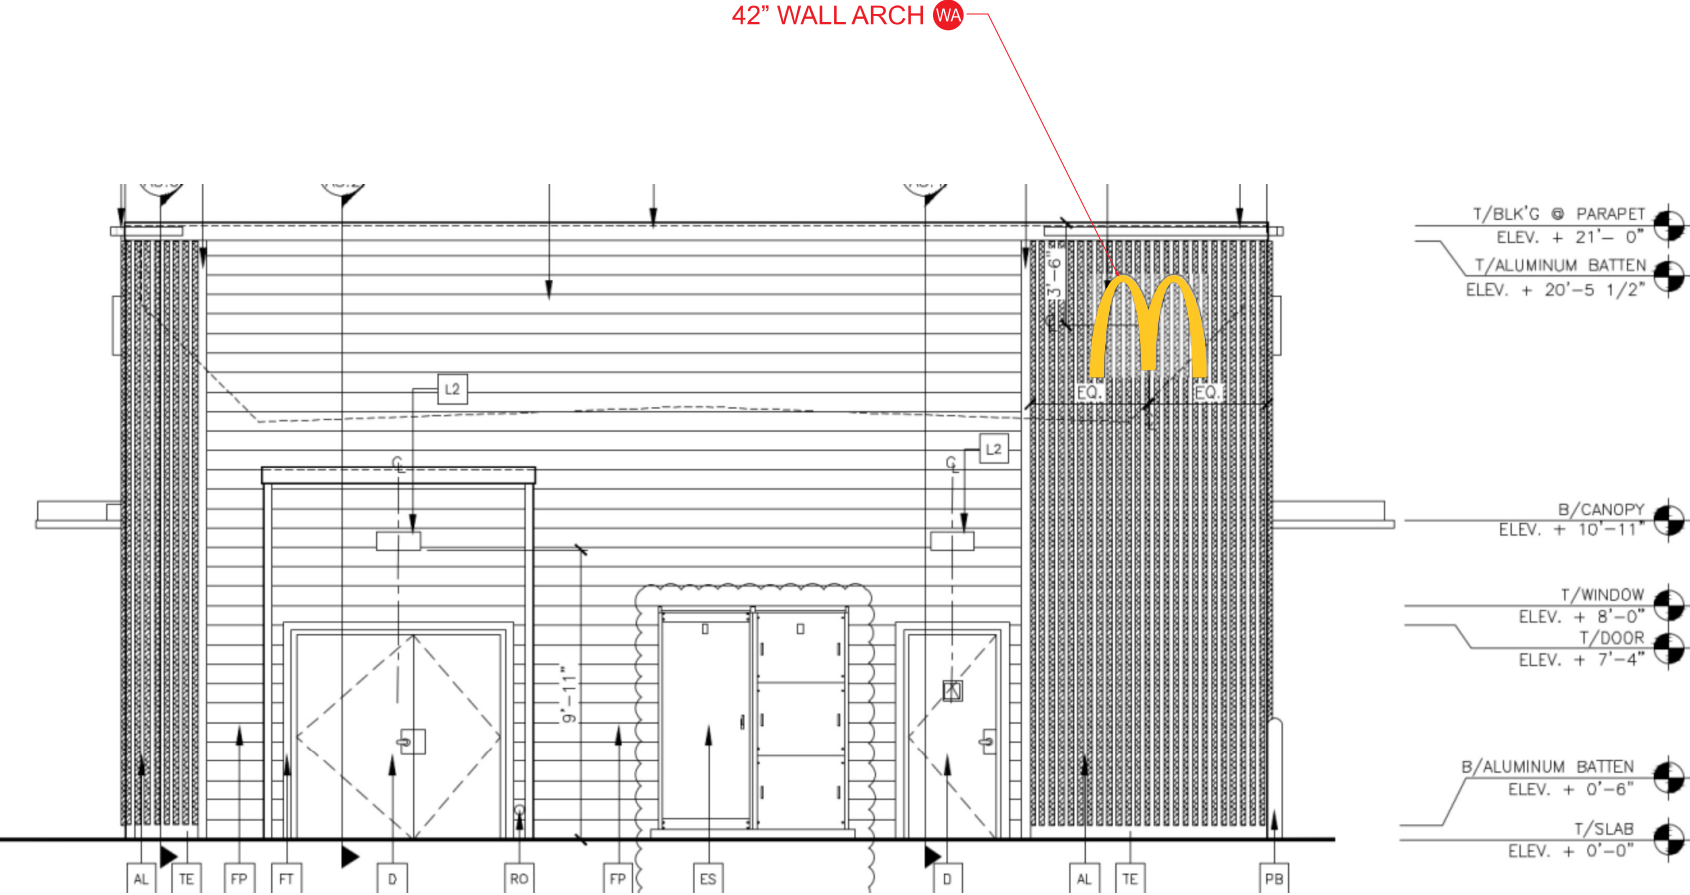


DRIVE-THRU ELEVATION

SCALE: 1/4" = 1'-0"

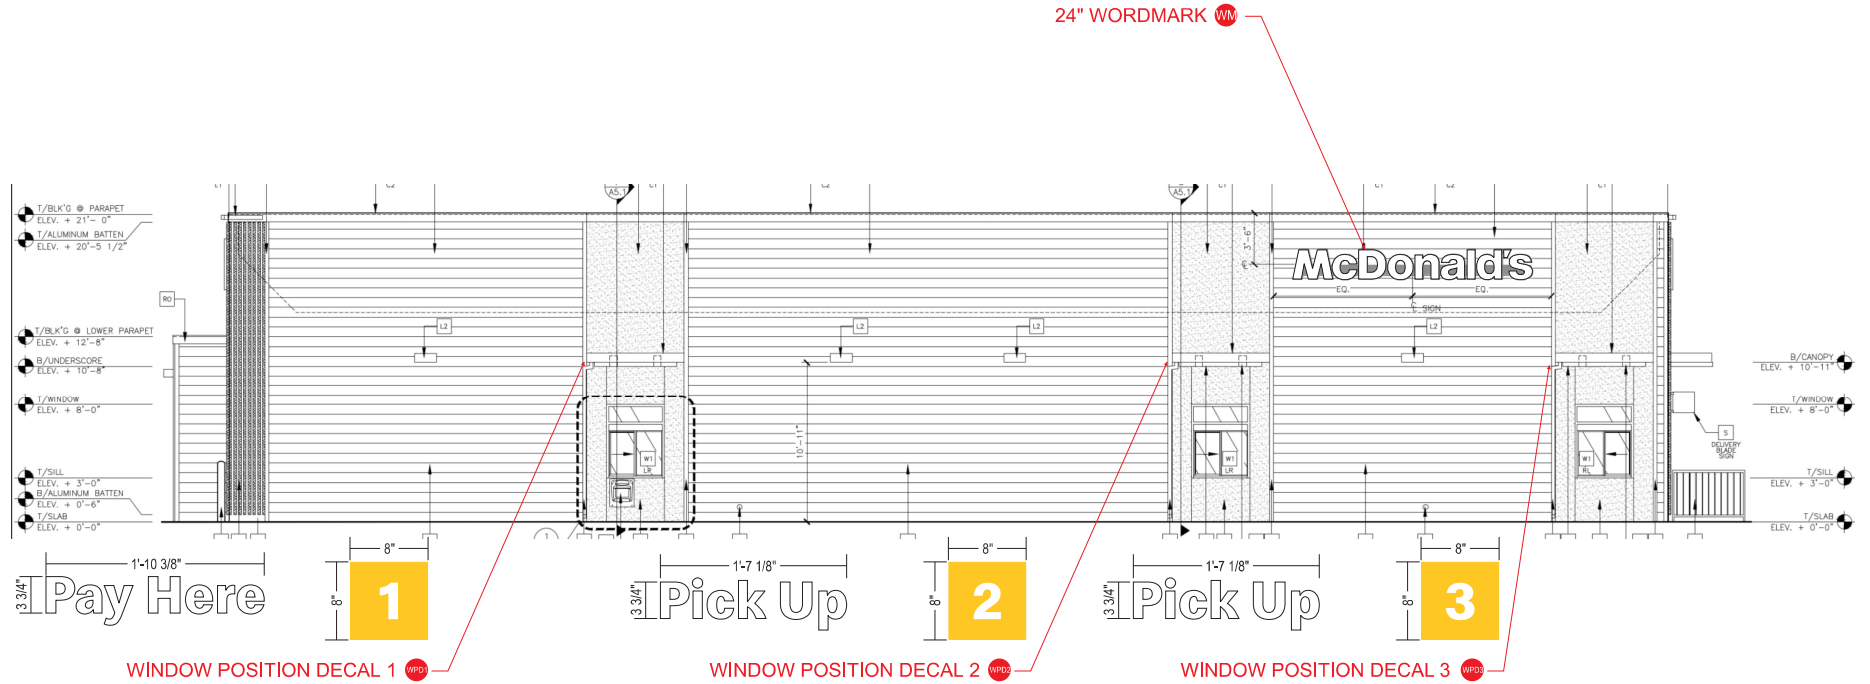

NON DRIVE-THRU ELEVATION
SCALE: 1/4" = 1'-0"

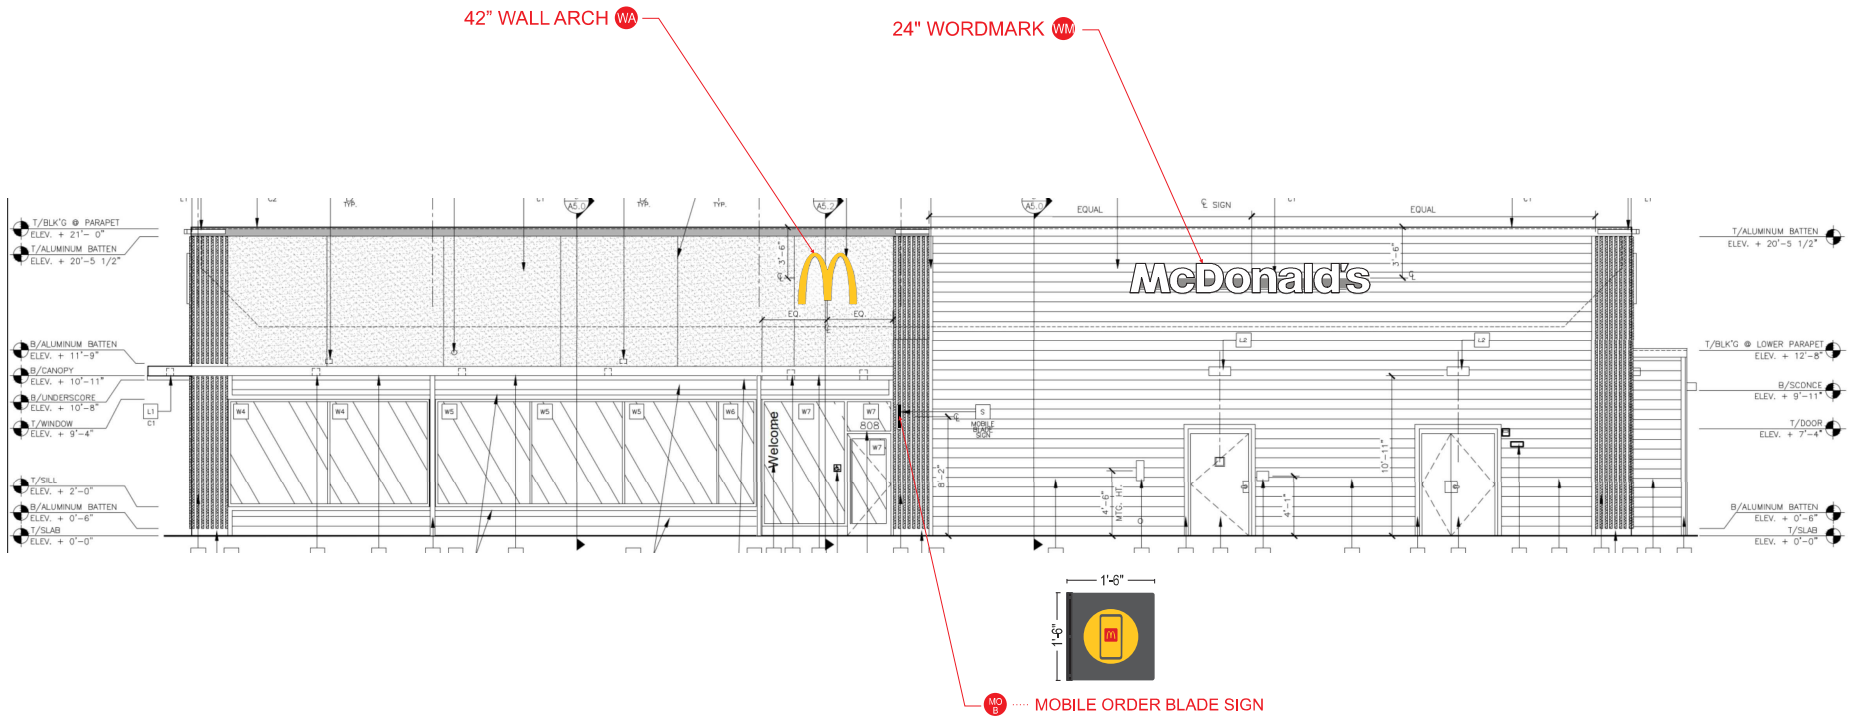




BOXED AREA: 7.61 SQ FT - EAST TOWN CROSSING LETTERS
BOXED AREA: 1.59 SQ FT - EAST TOWN CROSSING LOGO
BOXED AREA: 36.00 SQ FT - MCDONALD'S FACE

CUSTOM MONUMENT ELEVATION
SCALE: 1" = 1'-0"

 PERSONA TRIANGLE FACILITY SERVICES LIGHTING SIGNAGE	700 21st St SW Watertown, SD 57201 Tel: 800.843.9888 www.personatriangle.com	Customer: MCDONALD'S	Project No.: 499550	Request No.: 83871	 This sign is intended to be installed in accordance with the requirements of Article 600 of the National Electric Code and/or other applicable local codes. This includes proper grounding and bonding of the sign. This is an original document created by Persona Signs, LLC provided specifically to the client for the client's personal use. This document should not be shared, reproduced, disclosed or otherwise used without written permission from Persona Signs, LLC.	Customer Approval (Please Initial):
		Location: PUYALLUP, WA	Prepared By: CTM/QP/PG/CM			
		File Name: 499550 - R9 - 2902 E PIONEER - PUYALLUP, WA	Date: 12/02/25	Revision: 9		
						Approval Date:

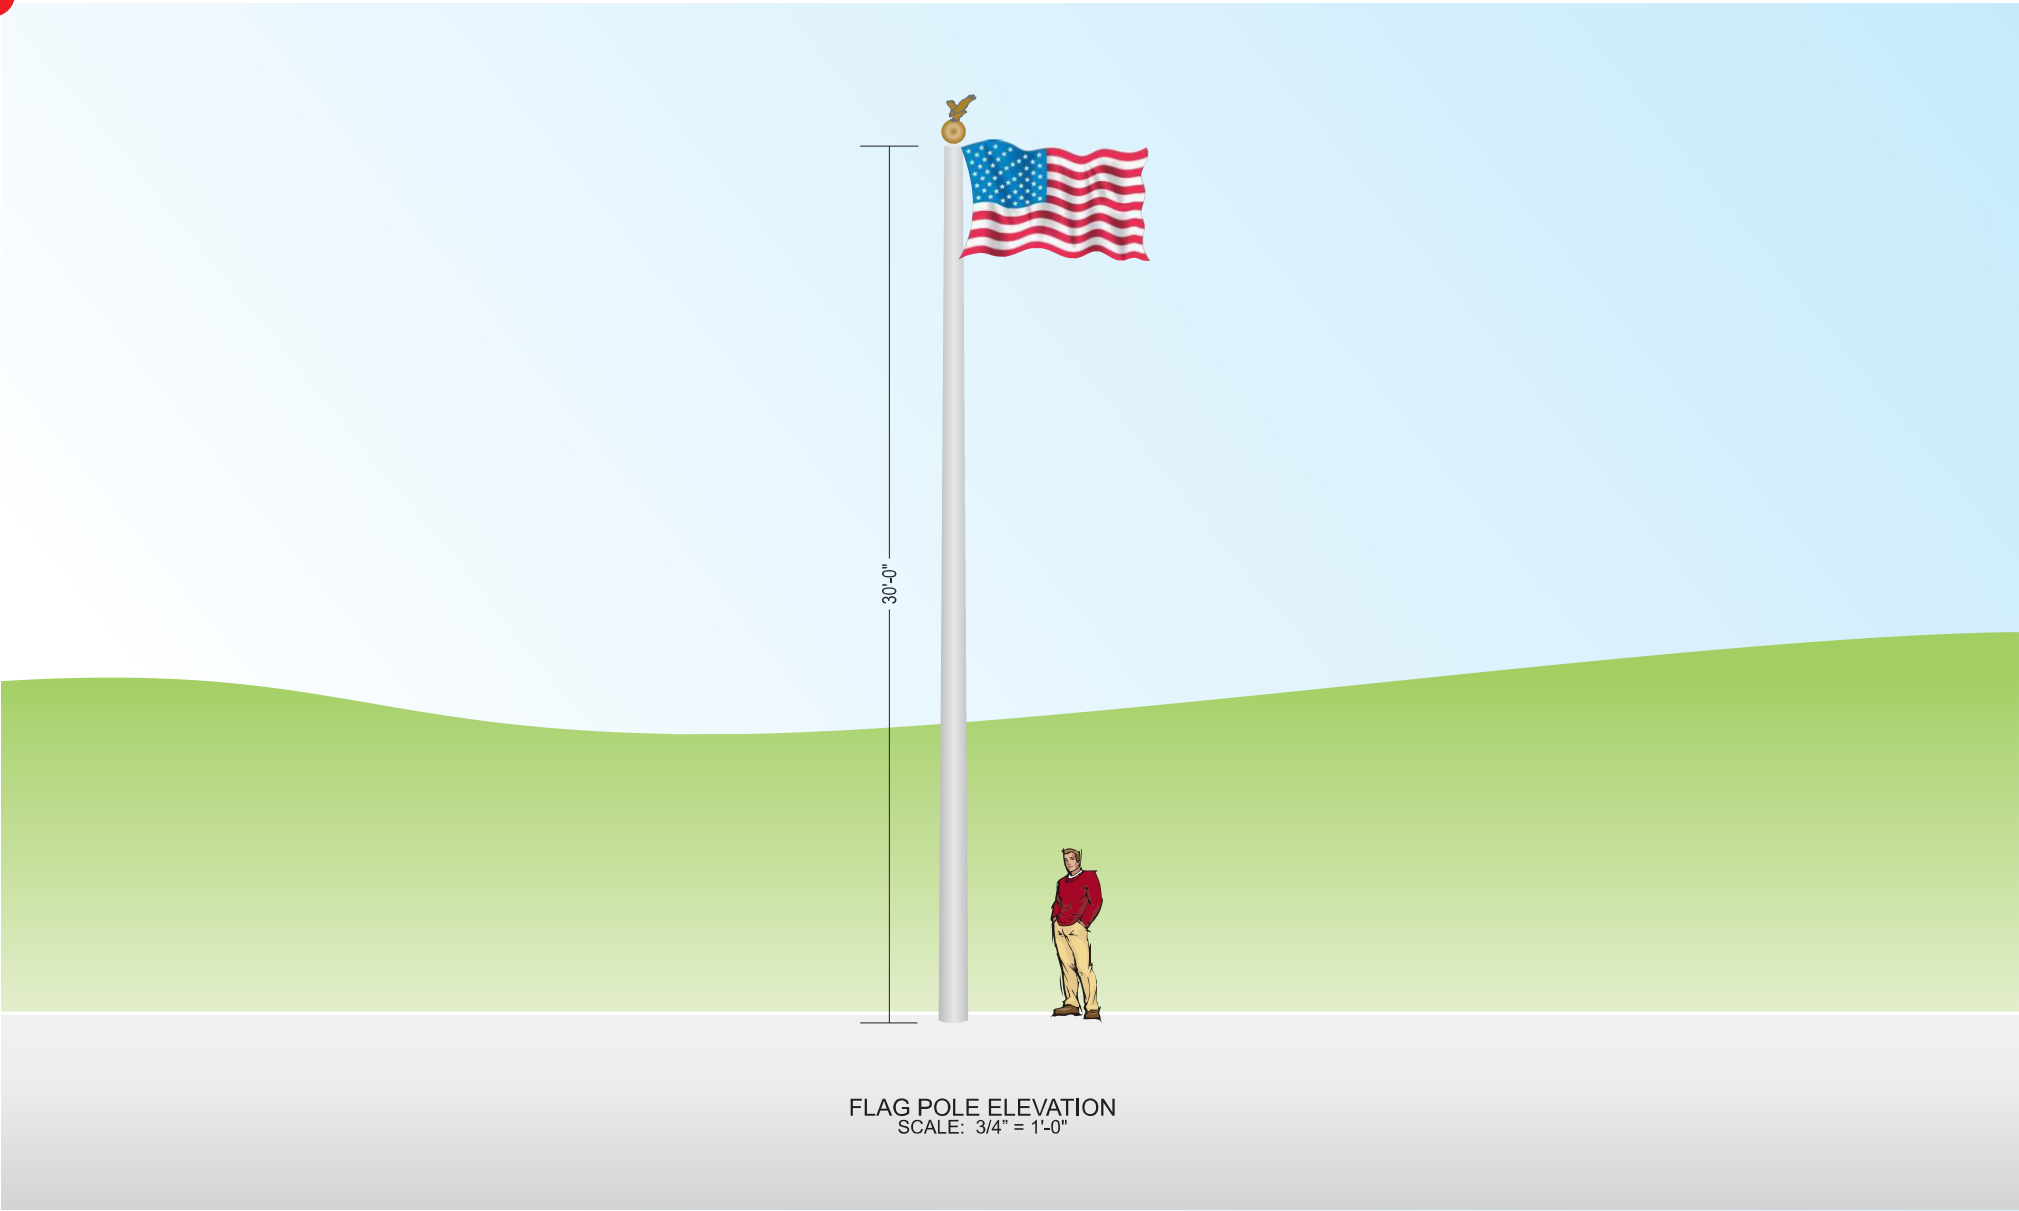



FLAG POLE ELEVATION
SCALE: 3/4" = 1'-0"

 PERSONA TRIANGLE FACILITY SERVICES LIGHTING SIGNAGE	700 21st St SW Watertown, SD 57201 Tel: 800.843.9888 www.personatriangle.com	Customer: MCDONALD'S	Project No.: 499550	Request No.: 83871	 This sign is intended to be installed in accordance with the requirements of Article 600 of the National Electric Code and/or other applicable local codes. This includes proper grounding and bonding of the sign. This is an original document created by Persona Signs, LLC provided specifically to the client for the client's personal use. This document should not be shared, reproduced, disclosed or otherwise used without written permission from Persona Signs, LLC.	Customer Approval (Please Initial):
		Location: PUYALLUP, WA	Prepared By: VC			
		File Name: 499550 - R9 - 2902 E PIONEER - PUYALLUP, WA	Date: 09/23/25	Revision: 9		

Frame	Hot dip galvanized + anti-graffiti powder coated steel
Brackets	Hot dip galvanized
Panels	Aluminium + anti-graffiti powdercoat
Access fasteners	Security Torx
Media player access	Dual camlock
Eyebolt	Stainless crane on
Baseplate	McDonalds spec triple mounting pattern option

ODMB 02 SINGLE

Displays	Samsung OH55F
Hardware	Stratacache Spectra NG
Heating/Cooling	Watlow 100W Heater Sunon 120mm AC Fan
Power Supply Units	60W DC Media Player Power Supply
Power Cables	1 x IEC Power Cable
Electrical Components	Isolated Ground 2 x IG Receptacles 20A Circuit Breaker
Communication Cables	2 x HDMI 1 x RS232
Certification	UL Certified

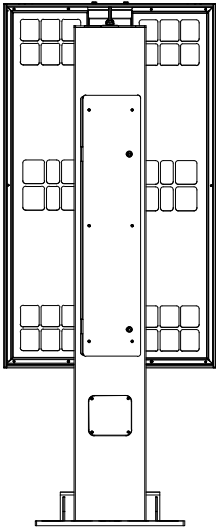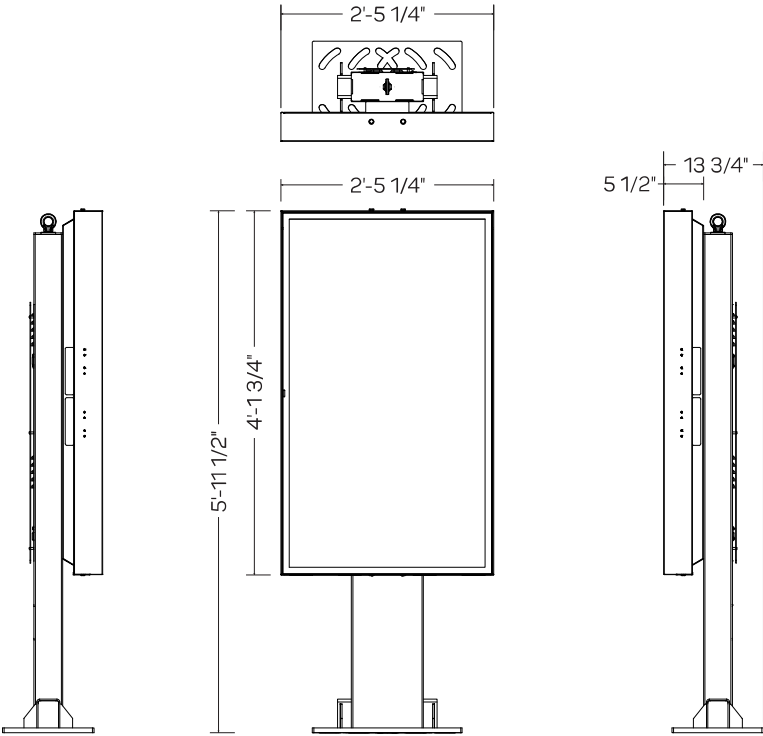




GRAPHIC DETAIL
NOT TO SCALE

SCALE: 1-1/2" = 1'-0"

Frame	Hot dip galvanized + anti-graffiti powder coated steel
Brackets	Hot dip galvanized
Panels	Aluminium + anti-graffiti powdercoat
Access fasteners	Security Torx
Media player access	Dual camlock
Eyebolt	Stainless crane on
Baseplate	McDonalds spec triple mounting pattern option


ODMB 02 DOUBLE

Displays	2 x Samsung OH55F
Hardware	2 x Stratacache Spectra NG
Heating/Cooling	Watlow 100W Heater Sunon 120mm AC Fan
Power Supply Units	2 x 60W DC Media Player Power Supply
Power Cables	2 x IEC Power Cables
Electrical Components	Isolated Ground 2 x IG Receptacles 20A Circuit Breaker
Communication Cables	4 x HDMI 2 x RS232
Certification	UL Certified

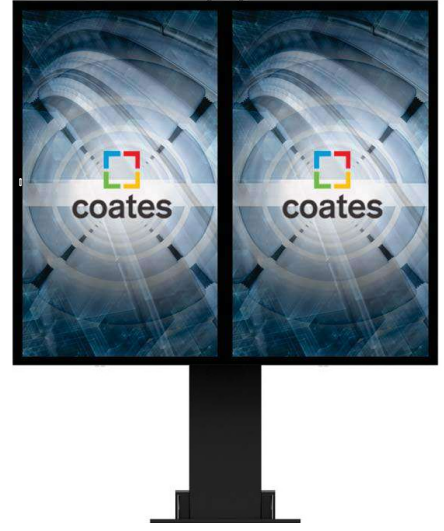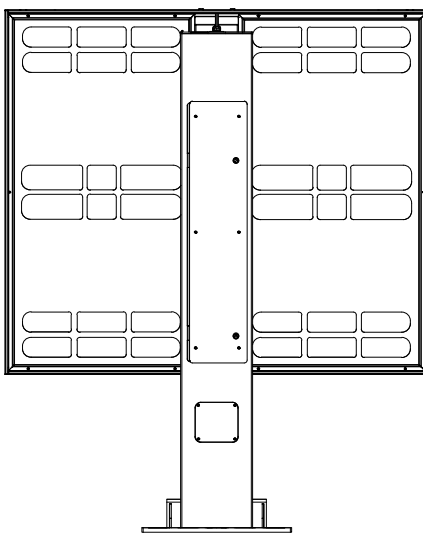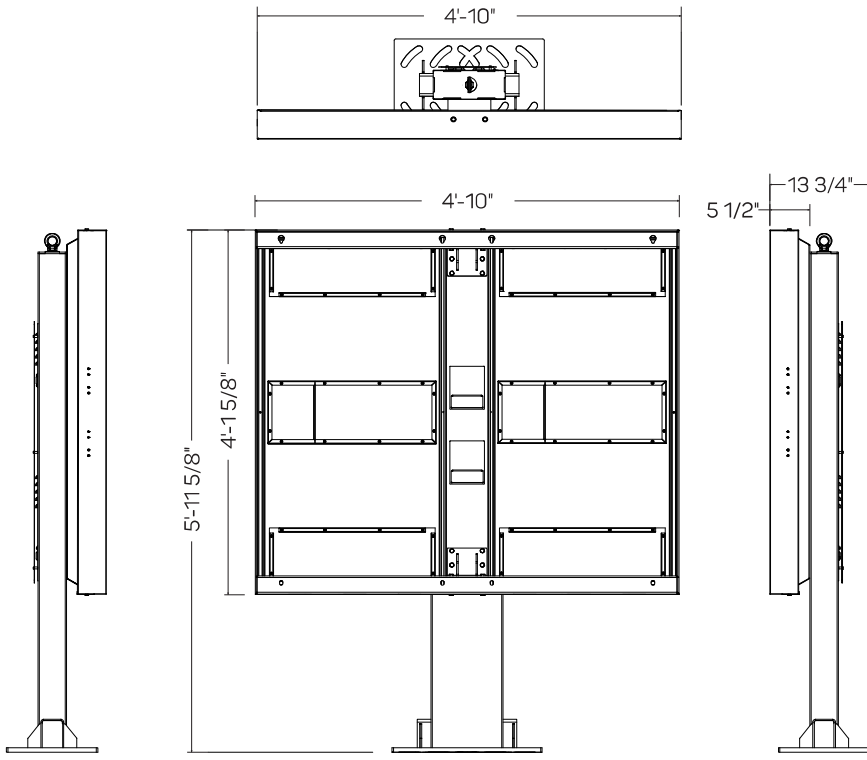

GRAPHIC DETAIL
NOT TO SCALE

SCALE: 1-1/2" = 1'-0"

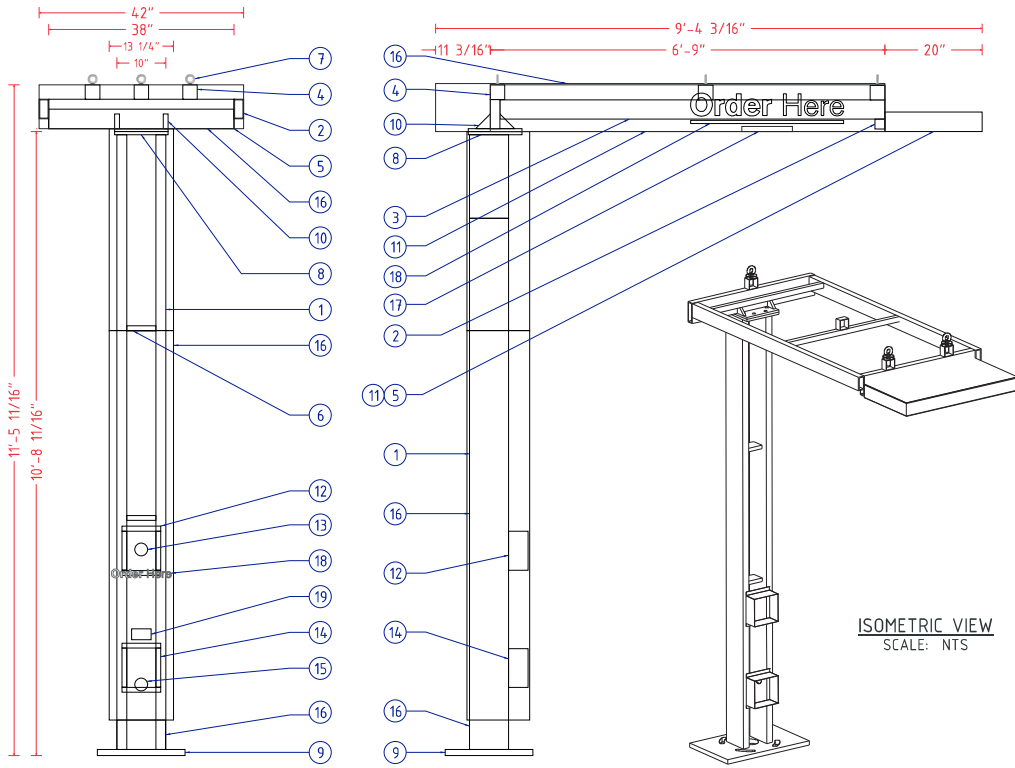

FRAME & LAMP DETAIL
SCALE: 1" = 1'-0"

CROSS SECTION A-A
SCALE: 1" = 1'-0"

18" X 18" X 1" PLATE
1 3/8" SLOTTED HOLES
1" BOLTS

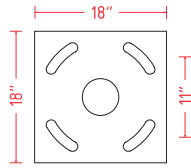


PLATE DETAIL
SCALE: 1-1/2" = 1'-0"

11" X 11" X 5/8" PLATE
3/4" HOLES
5/8" BOLTS


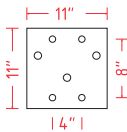


PLATE DETAIL
SCALE: 1-1/2" = 1'-0"

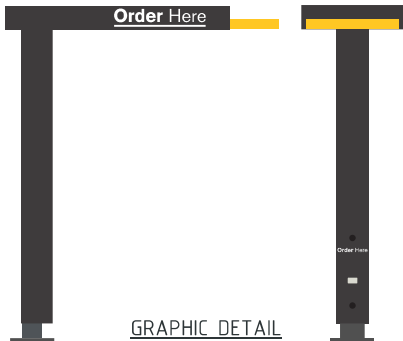


GRAPHIC DETAIL
SCALE: 1/2" = 1'-0"


MCDONALD'S SPRINGBOARD OHC SPECIFICATIONS	
NO.	PART/DESCRIPTION
1	2" X 8" X 3/16" RECTANGULAR TUBE
2	2" X 6" X 1/4" RECTANGULAR TUBE
3	2" X 4" X 1/4" RECTANGULAR TUBE
4	3" X 3" X 3/16" SQUARE TUBE
5	1" X 4" C-CHANNEL
6	2" X 8" X 3/16" RECTANGULAR TUBE
7	1/2" EYEBOLTS (3)
8	11" X 11" X 5/8" TOP PLATES (2) (SEE PLATE DETAILS)
9	18" X 28" X 1" BASE PLATE (SEE PLATE DETAILS)
10	3" X 3" X 3/4" GUSSETS
11	.063" ALUMINUM SKIN
12	.063" ALUMINUM BENT SP10 SPEAKER BOX HOLDER
13	SPEAKER OPENING
14	.063" ALUMINUM BENT DM 4/DM 5 MICROPHONE BOX HOLDER
15	MICROPHONE OPENING
16	ACM CLADDING
17	SLOAN LED LIGHT WITH POWER SUPPLY
18	3M 380-10 REFLECTIVE WHITE FILM 1ST SURFACE
19	ADA STICKER

NOTES:


- 2" X 8" X 3/16 RECTANGULAR TUBE FRAME
- ACM AND .063" ALUMINUM SKIN
- EXTERIOR FINISH:
 - BASE PLATE - PAINT BM 1631 MIDNIGHT OIL
 - TUBE AND TOP ACM - PAINT CHARCOAL
 - SPRINGBOARD TIP AND UNDERSIDE - PAINT PMS 123 C GOLD
- ACM/SKIN REMOVABLE FOR SERVICE
- U.L. LISTED
- (1) 20A / 120V CIRCUIT REQUIRED

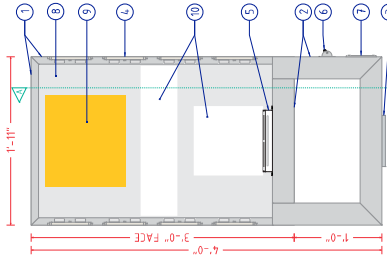

FRAME & LAMP DETAIL
SCALE: 1-1/2" = 1'-0"

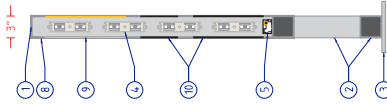

CROSS SECTION A-A
SCALE: 1-1/2" = 1'-0"

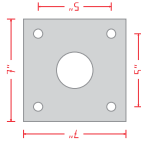


1/2" X 7" X 7" ALUMINUM PLATE
5/8" BOLT HOLES
2 1/2" CENTER HOLE

PLATE DETAIL
SCALE: 3" = 1'-0"






MCDONALD'S 48" NEXT GEN DIRECTIONAL SPECIFICATIONS	
NO.	PART/DESCRIPTION
1	3" X 1" X 1/8" ALUMINUM C-CHANNEL
2	3" X 3" X 1/8" ALUMINUM TUBE
3	MOUNTING PLATE (SEE PLATE DETAIL)
4	WHITE LED'S AS REQUIRED
5	LED POWER SUPPLIES AS REQUIRED
6	DISCONNECT SWITCH
7	ELECTRICAL CONNECTION ACCESS THROUGH COVER
8	1/80" ROUTED ALUMINUM SHOEBOX FACES
9	1/8" NG YELLOW SOLAR GRADE POLYCARBONATE BACKER PANEL
10	1/8" NG WHITE SOLAR GRADE POLYCARBONATE BACKER PANEL
11	POWDERCOAT HENTZEN #P90353APC (OR PAINT TO MATCH)
12	PAINT TO MATCH SILVER OR METALLIC GRAY

NOTES:

- DESIGN FACTOR: TO BE DETERMINED
- 3" X 1/8" ALUMINUM C-CHANNEL FRAME
- ROUTED ALUMINUM SHOTBOX FACES
- EXTERIOR FINISH:
 - FACES - POWDERCOAT HENTZEN #P90353APC (OR PAINT TO MATCH)
 - TUBES AND PLATE - PAINT SILVER OR METALLIC GRAY
- INTERIOR FINISH: PAINT REFLECTIVE WHITE
- FACES REMOVABLE FOR SERVICE ACCESS
- UL LISTED
- ELECTRICAL: 110 AMPS/120 VOLTS
- SQUARE FOOTAGE:
 - FACE = 5.75
 - DISPLAY = 7.67

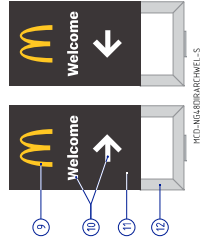

GRAPHIC DETAIL
SCALE: 3/4" = 1'-0"

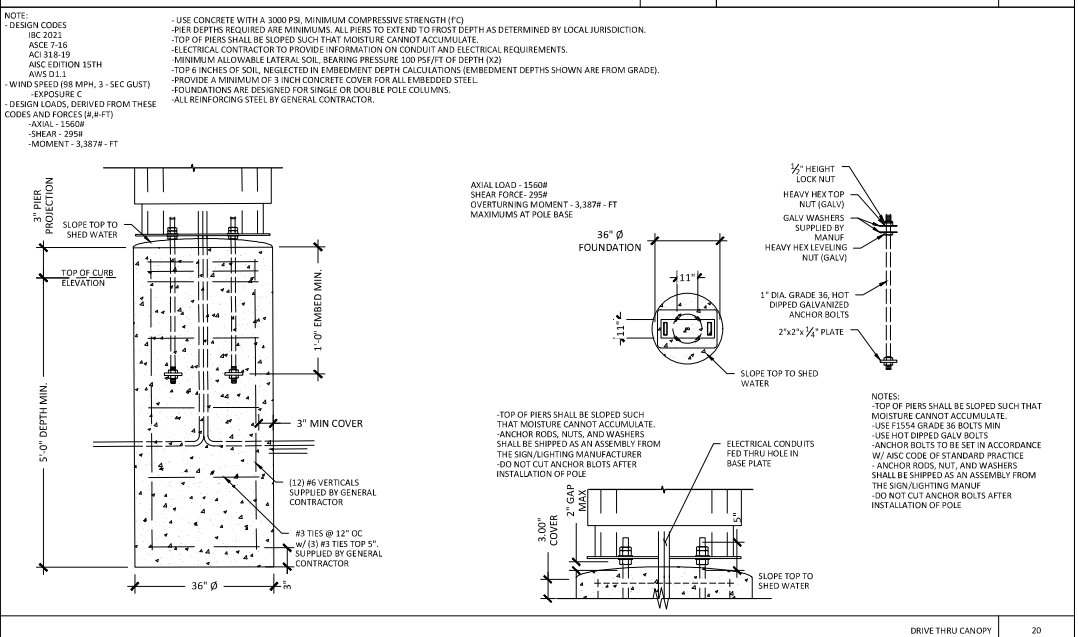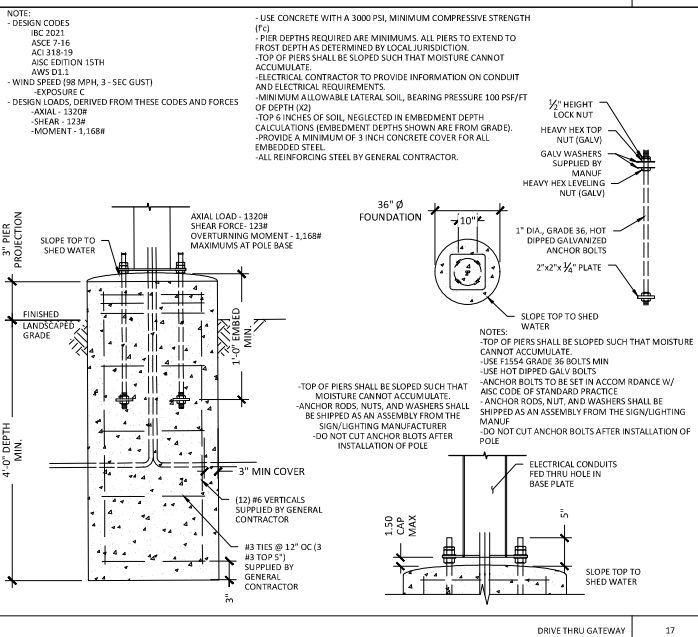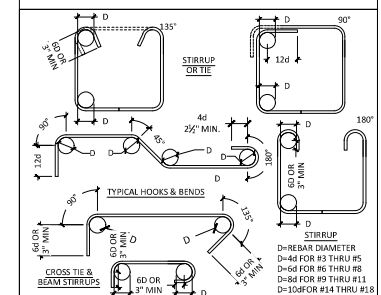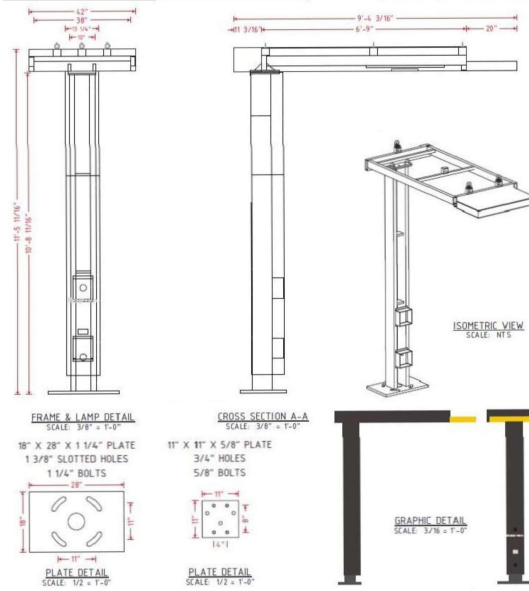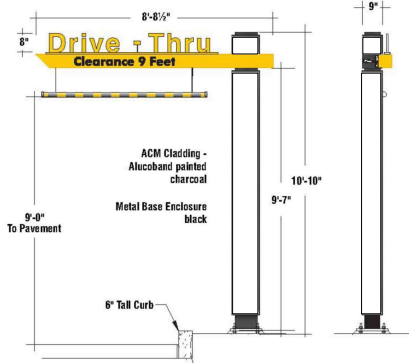

REV	DATE	DESCRIPTION	BY
1	12/10/24	ISSUED FOR PERMIT	KK
2	03/20/25	FOR CHECK COMMENTS	KK
Professional of Record:			
McDonald's USA, LLC 2024 STANDARD BUILDING - BB20 33.4 DRIVE THRU FOOTING DETAILS			

1'-10 3/8"


3 3/4"

Pay Here

1'-7 1/8"

3 3/4"

Pick Up

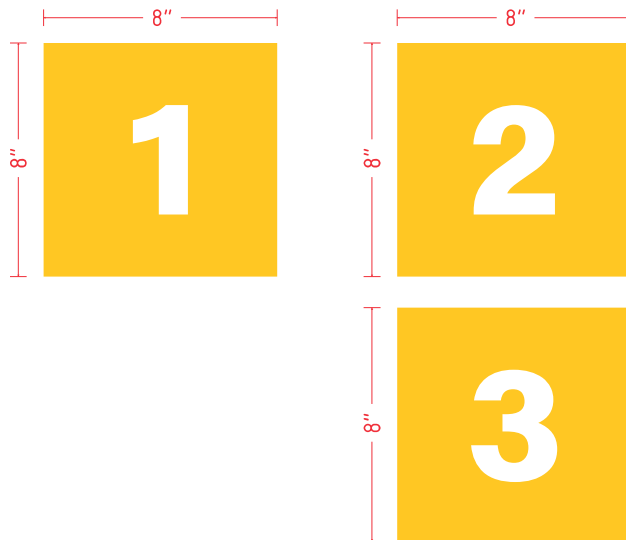

GRAPHIC DETAILS
SCALE: 1:2 = 1'-0"

SPECIFICATIONS

- 3M 7725-20 MATTE WHITE OPAQUE FILM
- 3M 7725-25 SUNFLOWER OPAQUE FILM
- FONT = SPEEDEE BOLD



TRELLIS POSITIONING DETAIL
SCALE: 3" = 1'-0"




MO
B




GRAPHIC DETAIL
SCALE: 1:1

- SPECIFICATIONS:
- MOUNTING BRACKET:
(2) 1" X 1" X 1/4" X 18" ALUMINUM ANGLES;
POWDER COATED BLACK
 - FACE ATTACHMENT: 10-24 X .75" THREAD-CUTTING SCREWS WITH NYLOCK NUTS, POWDER COATED BLACK
 - .187"ALUMINUM FACE, POWDER COATED TO MATCH NG CHARCOAL
 - DECORATION (BOTH SIDES):
3M 3630-33 RED FILM
3M 7725-25 YELLOW FILM
 - BOXED SIGN AREA: 2.25 SQ FT

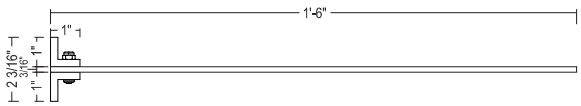


PLAN VIEW
SCALE: 1:2

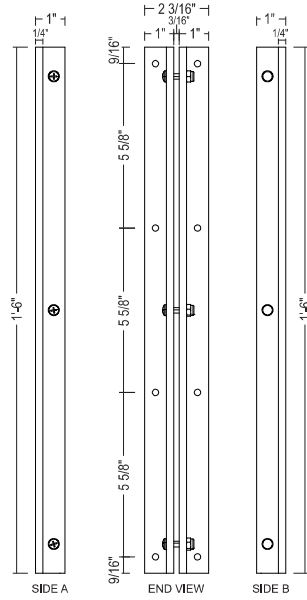

MOUNTING BRACKET DETAIL
SCALE: 1:2


MD
B

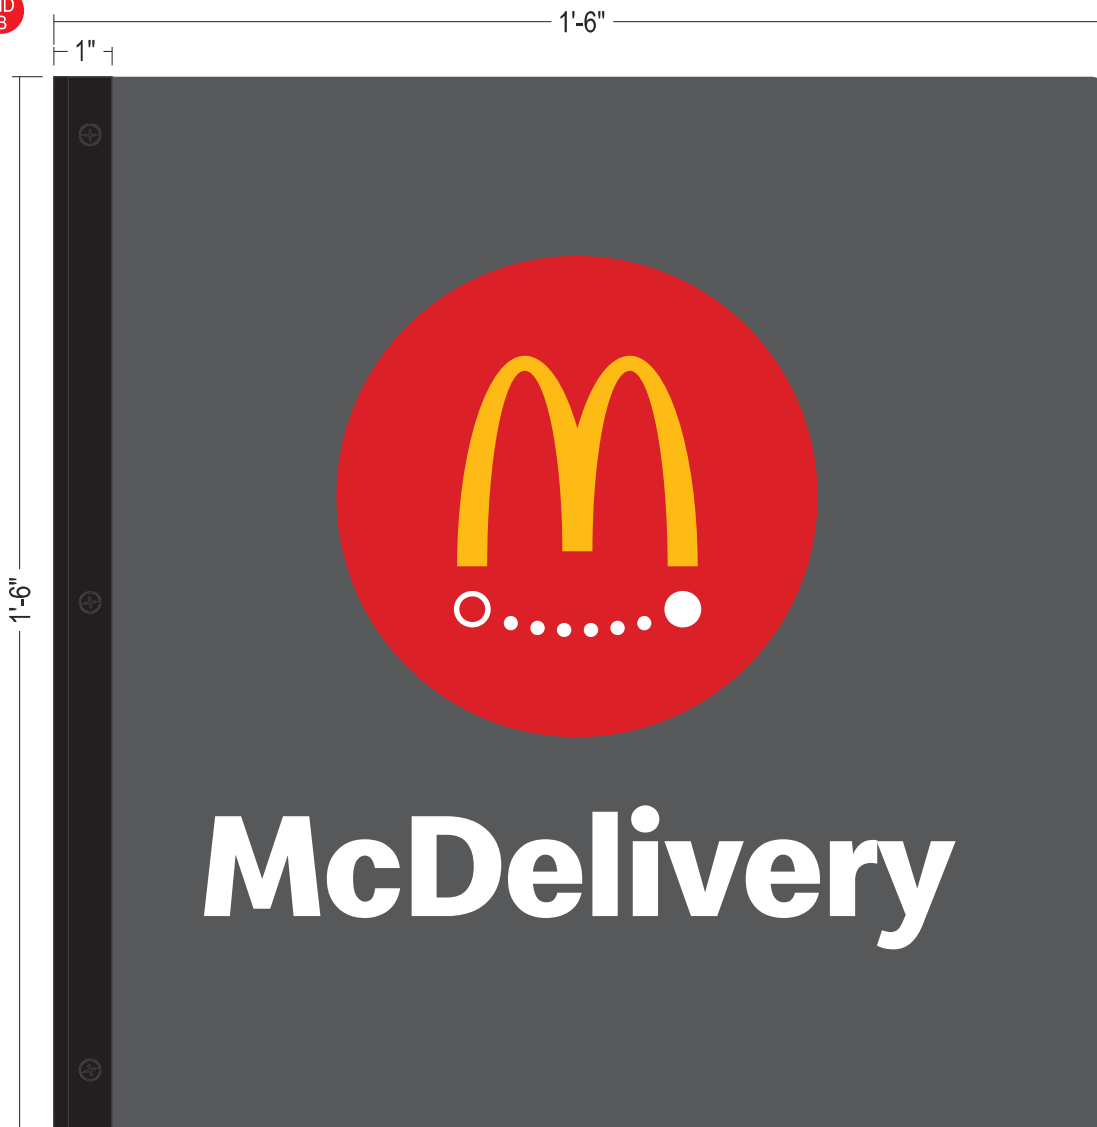


GRAPHIC DETAIL
SCALE: 1:1

SPECIFICATIONS:


- MOUNTING BRACKET:
 - (2) 1" X 1" X 1/4" X 18" ALUMINUM ANGLES;
 - POWDER COATED BLACK
- FACE ATTACHMENT: 10-24 X .75" THREAD-CUTTING SCREWS WITH NYLOCK NUTS, POWDER COATED BLACK
- .187" ALUMINUM FACE, POWDER COATED TO MATCH NG CHARCOAL
- DECORATION (BOTH SIDES):
 - 3M 3630-33 RED FILM
 - 3M 7725-25 YELLOW FILM
 - 3M 7725-20 WHITE FILM
- BOXED SIGN AREA: 2.25 SQ FT

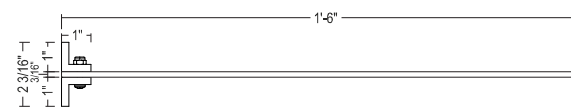


PLAN VIEW
SCALE: 1:2

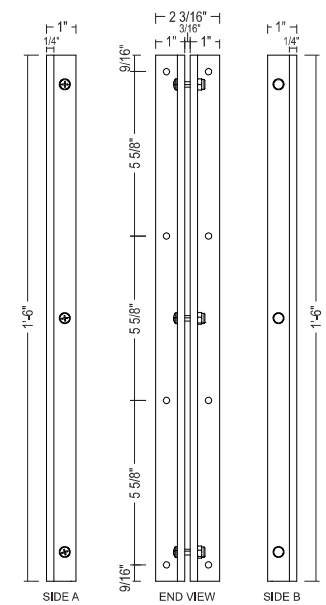

MOUNTING BRACKET DETAIL
SCALE: 1:2

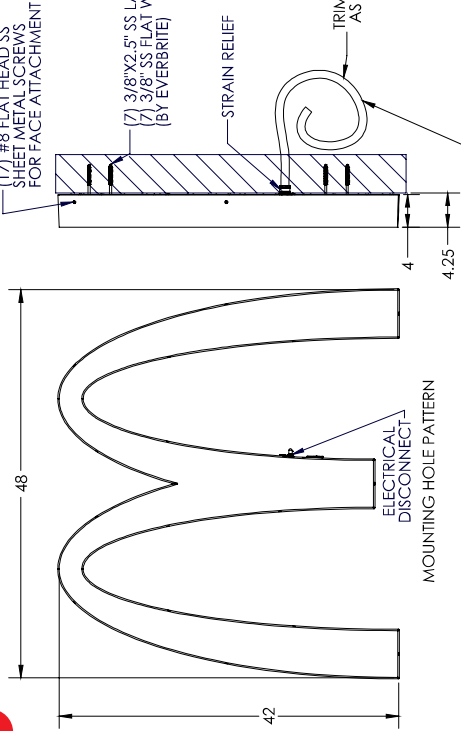


UL LISTED CONDUIT AND 120VAC PRIMARY POWER TO CONNECT TO PROVIDED BY ELECTRICAL CONTRACTOR PER LOCAL AND NATIONAL CODES

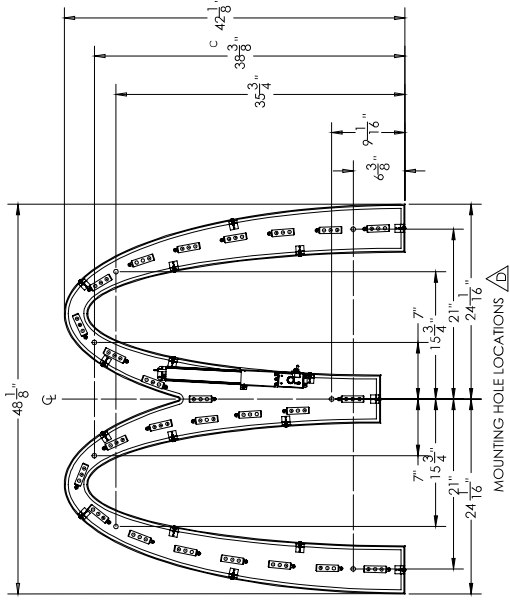


ELECTRICAL INPUT LOCATION

MOUNTING HOLE LOCATIONS

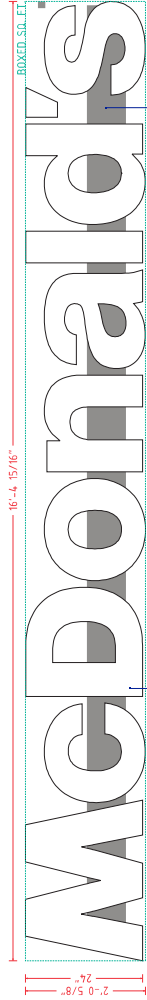

GRAPHIC DETAIL
SCALE: 1" = 1'-0"

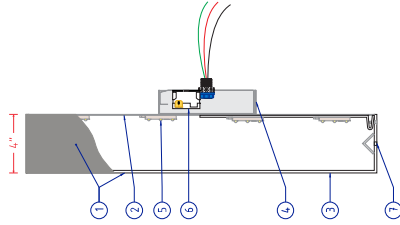


CHANNEL LETTER DETAIL
SCALE: 3" = 1'-0"

SPECIFICATIONS	
NO	PART/DESCRIPTION
1	.177" FOLDED WHITE MODIFIED ACRYLIC FACES/LETTER BODIES WITH SIDES PAINTED McDONALD'S SILVER (OPAQUE) ON EXTERIOR
2	.040" ALUMINUM BACKS
3	.118" WHITE ABS INSERTS
4	ALUMINUM RAKEWAY PAINTED McDONALD'S SILVER
5	GE 5000K WHITE LED'S AS REQUIRED
6	LED POWER SUPPLY LOCATED INSIDE RAKEWAY
7	DRAIN HOLES WITH BAFFLES AS REQUIRED

- NOTES:
- LETTER INTERIORS TO BE WHITE
 - UL LISTED

RF

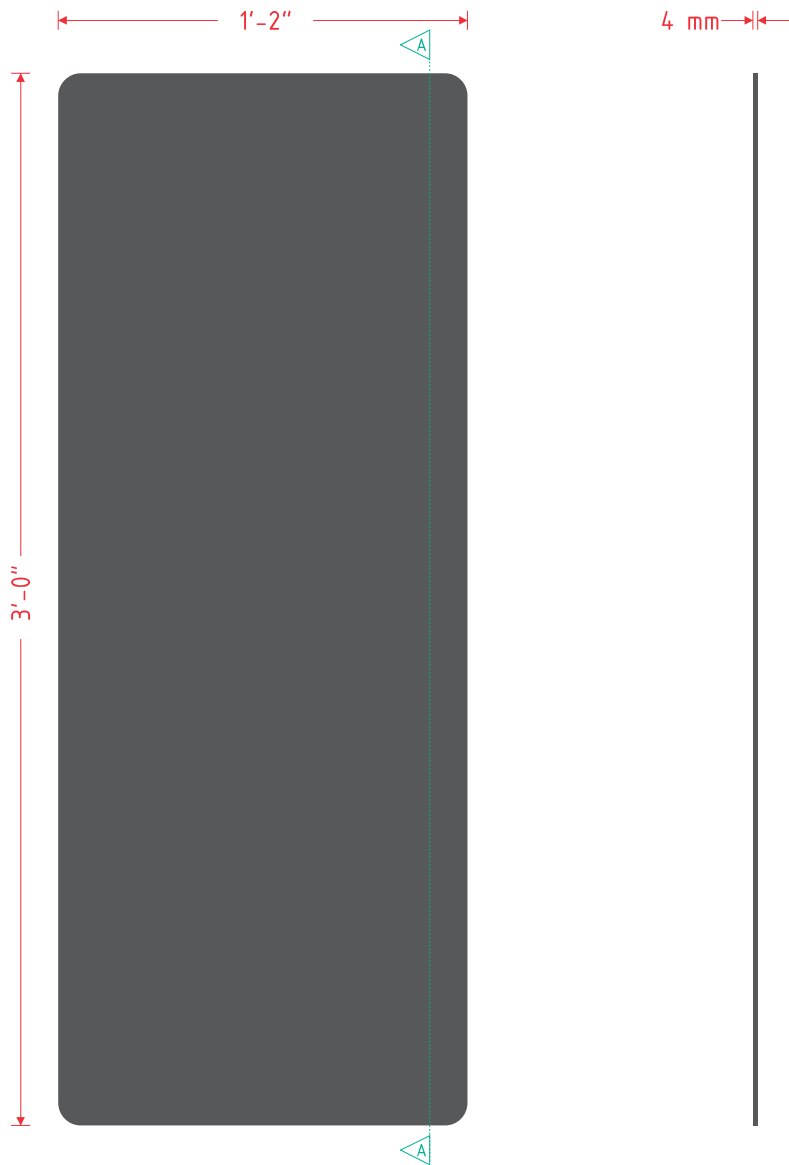

SIGN DETAIL
SCALE: 1:2 = 1'-0"

CROSS SECTION A-A
SCALE: 1:2 = 1'-0"

SPECIFICATIONS

- 4MM NG CHARCOAL ACM
- DIGITALLY PRINTED DECORATION (1ST SURFACE) TO MATCH:
 - PMS 123 C YELLOW
 - WHITE



MCD22-RFPADTPUFACE-S3




MCD22-RFPUHDT0FACE-S3



MCD22-RFTLDTPUFACE-S3

GRAPHIC DETAIL
SCALE: 3" = 1'-0"



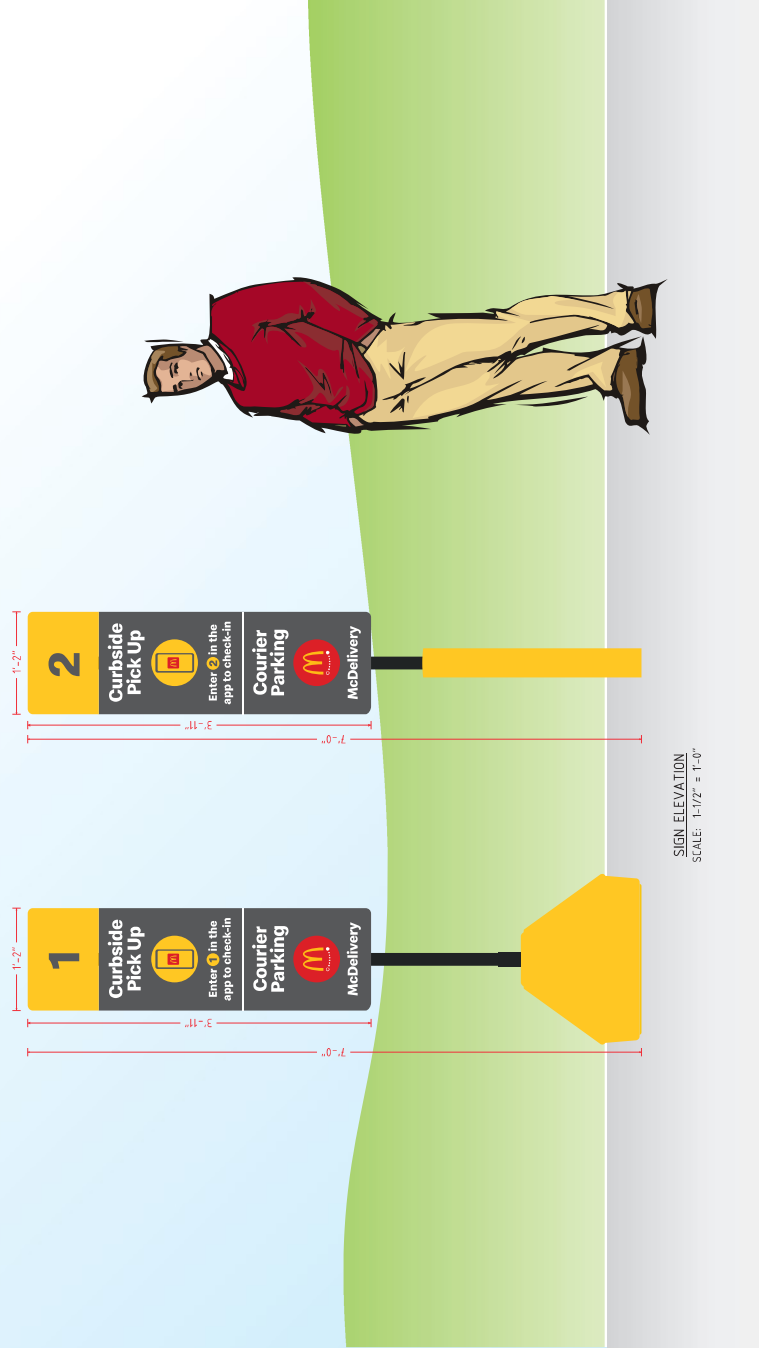

MOBILE ORDER CURBSIDE AND McDELIVERY COMBINED SIGN DETAIL
DESIGN FACTOR: TBD
4mm ACM PIGMENTED TO MATCH NG CHARCOAL
WHITE, YELLOW, & RED DIGITALLY PRINTED GRAPHICS
REFLECTIVE YELLOW VINYL NUMBER BACKGROUND
4.57 SQUARE FEET

	PERSONA TRIANGLE FACILITY SERVICES LIGHTING SIGNAGE	2403 71st St SW Washoula, WA 98671 Tel: 360-843-9888 www.personatriangle.com	Customer: McDONALD'S Location: PUYALLUP, WA File Name: 499550 - R9 - 808 SHAW ROAD E - PUYALLUP, WA	Project No: 499550	Revision: 83871	Customer Approval (Please Initial): This sign is intended to be installed in accordance with the requirements of the International Building Code (IBC) and the International Fire Code (IFC). It is not to be used for any other purpose without the written approval of the authority having jurisdiction.
				Prepared By: CTM/OP	Revision: 9	