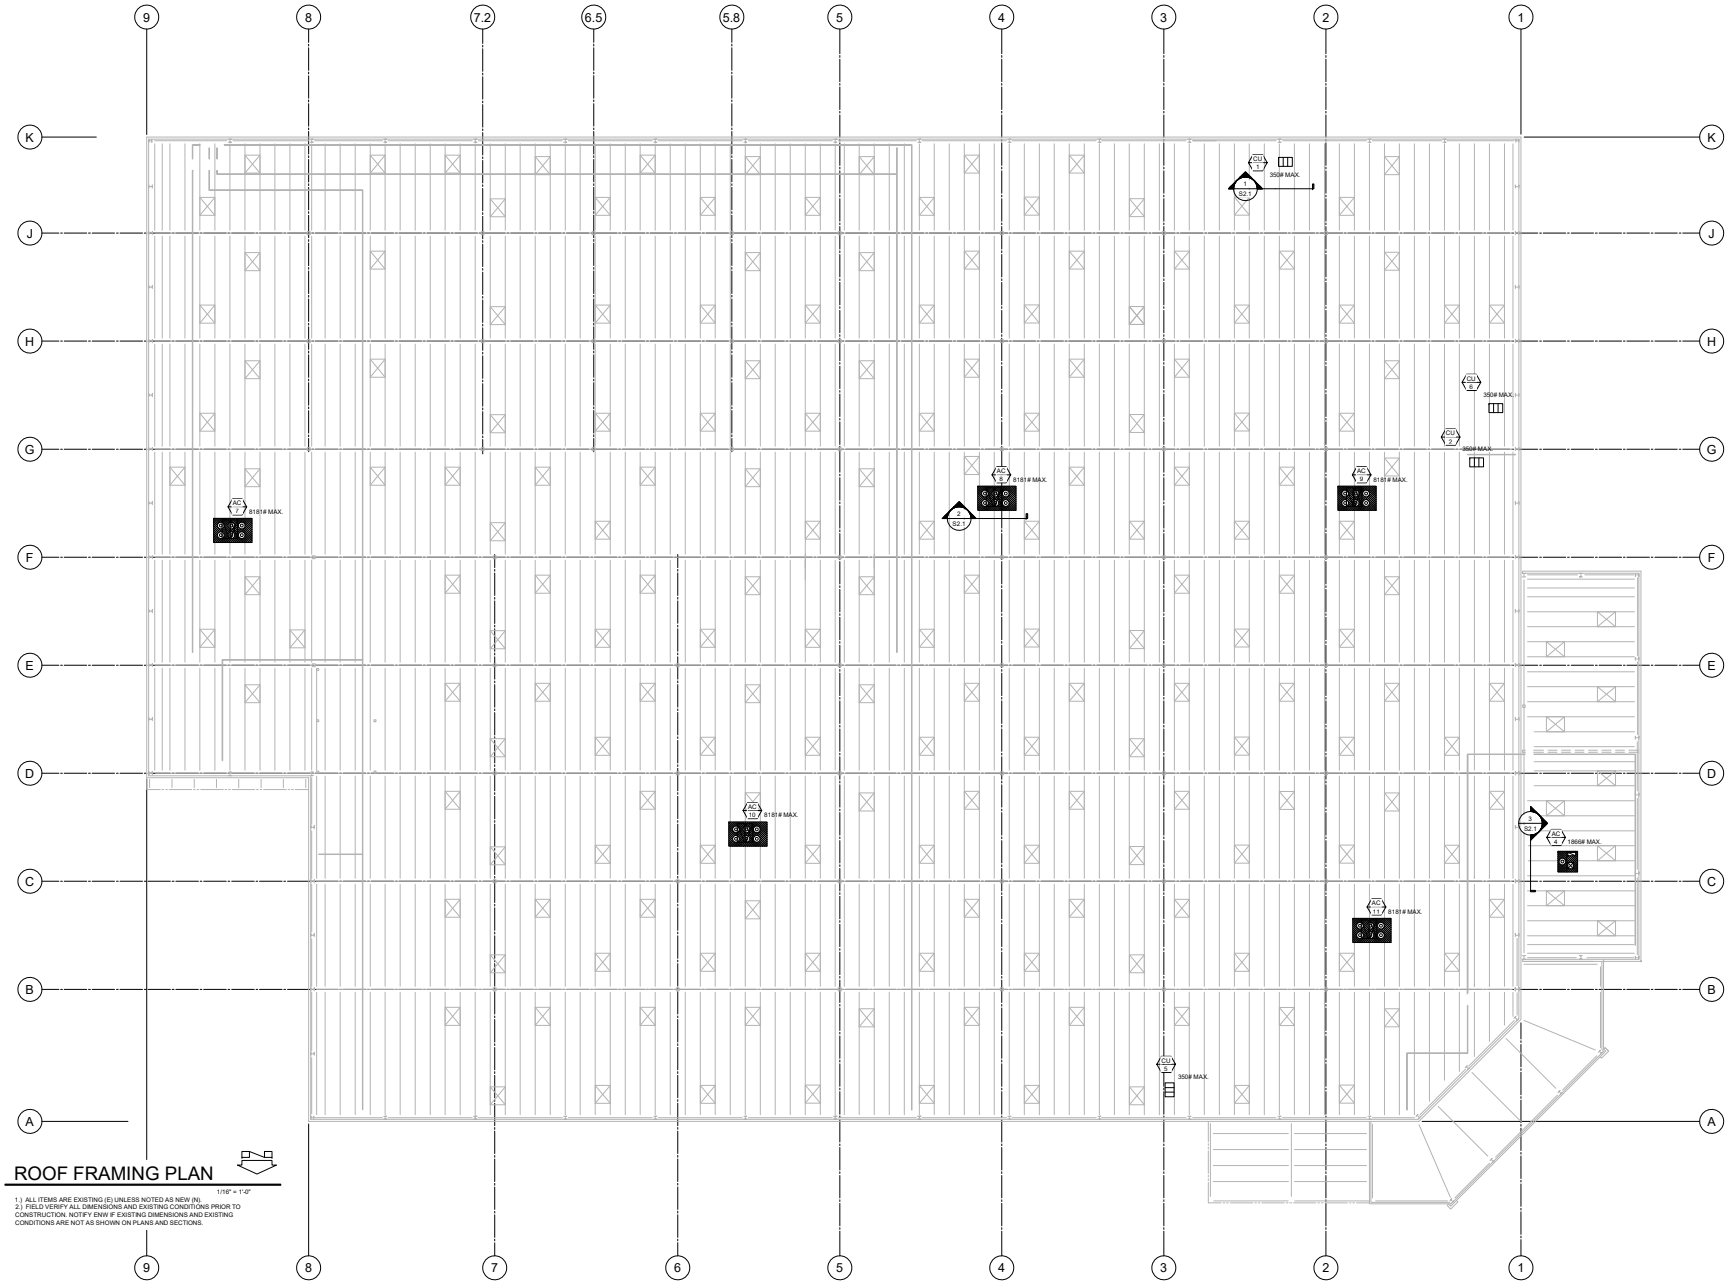

ROOF FRAMING PLAN

1/16" = 1'-0"

1.) ALL ITEMS ARE EXISTING (E) UNLESS NOTED AS NEW (N).
2.) FIELD VERIFY ALL DIMENSIONS AND EXISTING CONDITIONS PRIOR TO CONSTRUCTION. NOTIFY ENW IF EXISTING DIMENSIONS AND EXISTING CONDITIONS ARE NOT AS SHOWN ON PLANS AND SECTIONS.

NO.	DRAWING REVISIONS	DATE