WORK MUST YIELD TO ALL EMERGENCY VEHICLES

PRROW20220314

Street closure is limited to three minutes. Otherwise the work will be done at night.

CLOSURE ALLOWED:
Monday - Thursday
9AM - 3PM
Call communications center at 253-287-4456 on day of closure.

The applicant is responsible to notify the city of a job start 48 hours in advance using the CityView portal.

The permit and traffic control plans shall be posted at the job site and available to inspectors at all times.

Flagger's shall remain in radio contact at all times

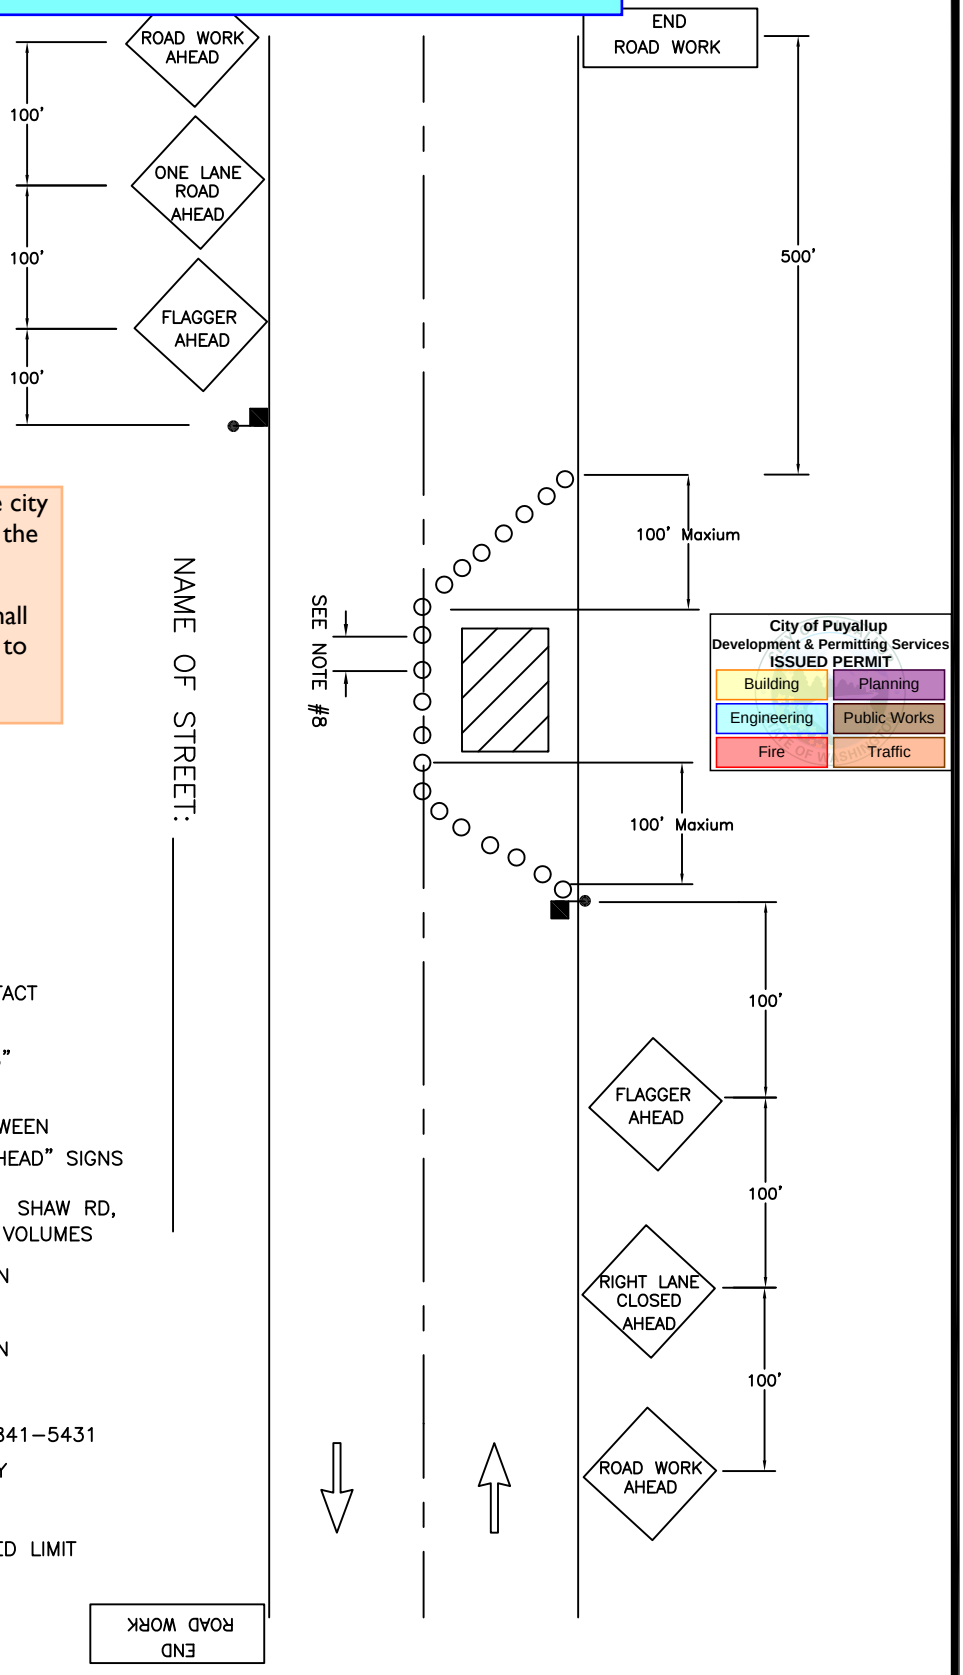


## NOTES:

1 FOR TWO–WAY TRAFFIC WORK ZONES

2 FLAGGERS SHALL REMAIN IN RADIO CONTACT AT ALL TIMES

3 TRAFFIC CONTROL DEVIES SHALL BE 28" RETROREFLECTIVE CONES

4 USE "BE PREPARED TO STOP" SIGN BETWEEN "FLAGGER AHEAD" AND "LANE CLOSED AHEAD" SIGNS ON HIGH VOLUME ROADS, SUCH AS: 43RD AVE SE, 9TH ST SW, 5TH ST SW, SHAW RD, AND OTHER STREETS WITH COMPARABLE VOLUMES

5 SIGN SPACING SHALL BE 350 FEET WHEN SPEED LIMIT IS GREATER THAN 30 MPH

6 SIGN SPACING SHALL BE 100 FEET WHEN SPEED LIMIT IS 30 MPH OR LESS

7 CALL COMM CENTER DAY OF CLOSURE 841–5431
- 7.1 CLOSURE FOR WEEKDAYS ONLY
- 7.2 TIMES: 9:00 AM TO 3:00 PM

8 DISTANCE BETWEEN CONES EQUALS SPEED LIMIT IN UNITS OF FEET

CITY OF PUYALLUP TRAFFIC ENGINEERING DIVISION

# LANE CLOSURE ON TWO-LANE ROAD USING FLAGGERS

| DRAWN | PLOTTING SCALE | DATE APPROVED | REVISED | TCP STANDARD |
|---|---|---|---|---|
| J. HUNTER | NTS/ 1=1 | 04–03 | 09–30–09 | NO. 7 |
| FILE NAME | | CHECKED BY | REVISED BY | |
| I:\DRAWINGS\PUBLIC WORKS\TRAFFIC\TCP | | M. FORD | S. TANDLE | |