City of Puyallup
Development & Permitting Services
ISSUED PERMIT

Building	Planning
Engineering	Public Works
Fire	Traffic

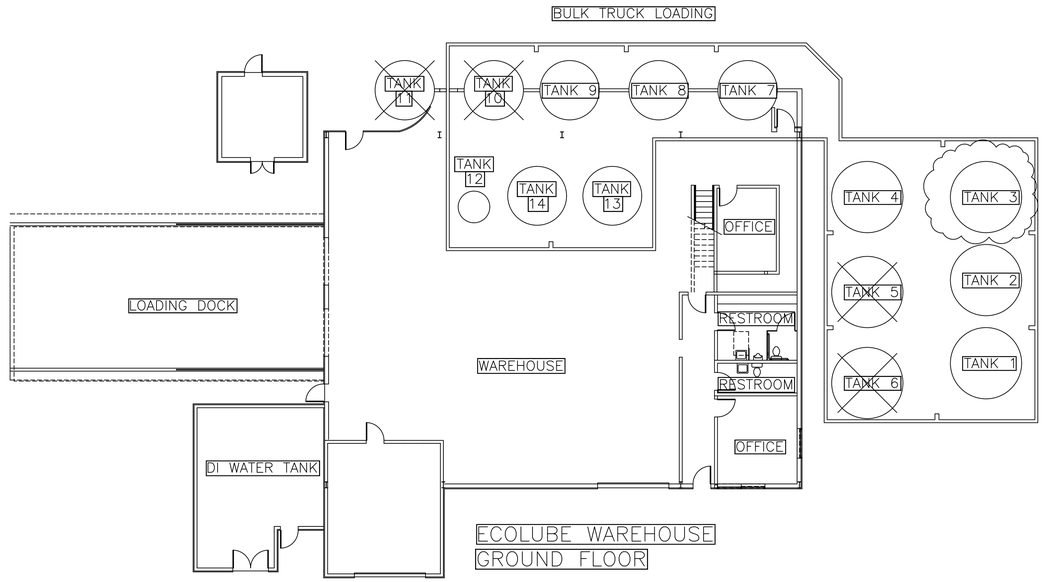

ECOLUBE WAREHOUSE
GROUND FLOOR

TANKS 5, 6, 10, 11 ARE "OUT OF SERVICE"

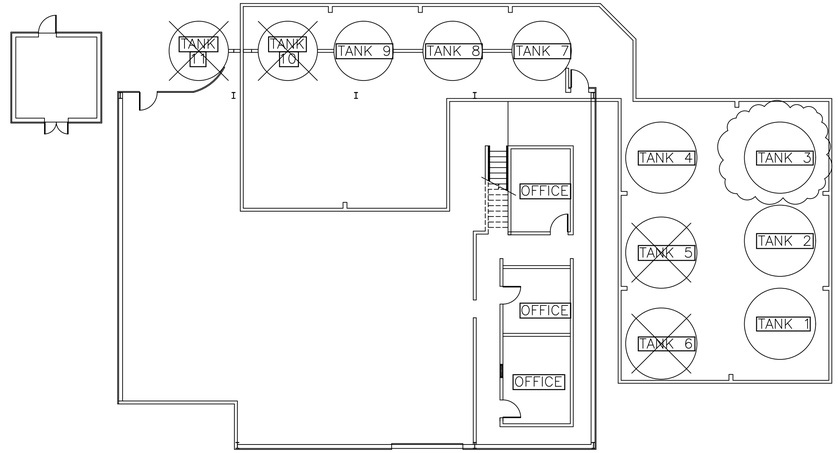

ECOLUBE WAREHOUSE
SECOND FLOOR

TANKS 5, 6, 10, 11 ARE "OUT OF SERVICE"

PLAN NORTH

FLOOR_PLAN
NOT_TO_SCALE

No.	DRAWING	REFERENCE	No.	DRAWING	REFERENCE	No.	DRAWING	REFERENCE	No.	DATE	REVISION	DR.	CH.	AP.	No.	DATE	REVISION	DR.	CH.	AP.	No.	DATE	REVISION	DR.	CH.	AP.
																					0	03/9/22	ISSUED FOR FIRE PERMIT REVIEW	DR	BB	DR

CHEME CONSULTING

ECOLUBE RECOVERY
213 10TH ST SE
PUYALLUP, WA 98731

GENERAL ARRANGEMENT
FLOOR PLANS

DRAWN: DR	SCALE: AS SHOWN	UNI:	DWG. No.	REV.
CHECKED: BB	APPROVED:	DATE: 11/09/20	GA-01	0