TACO TIME

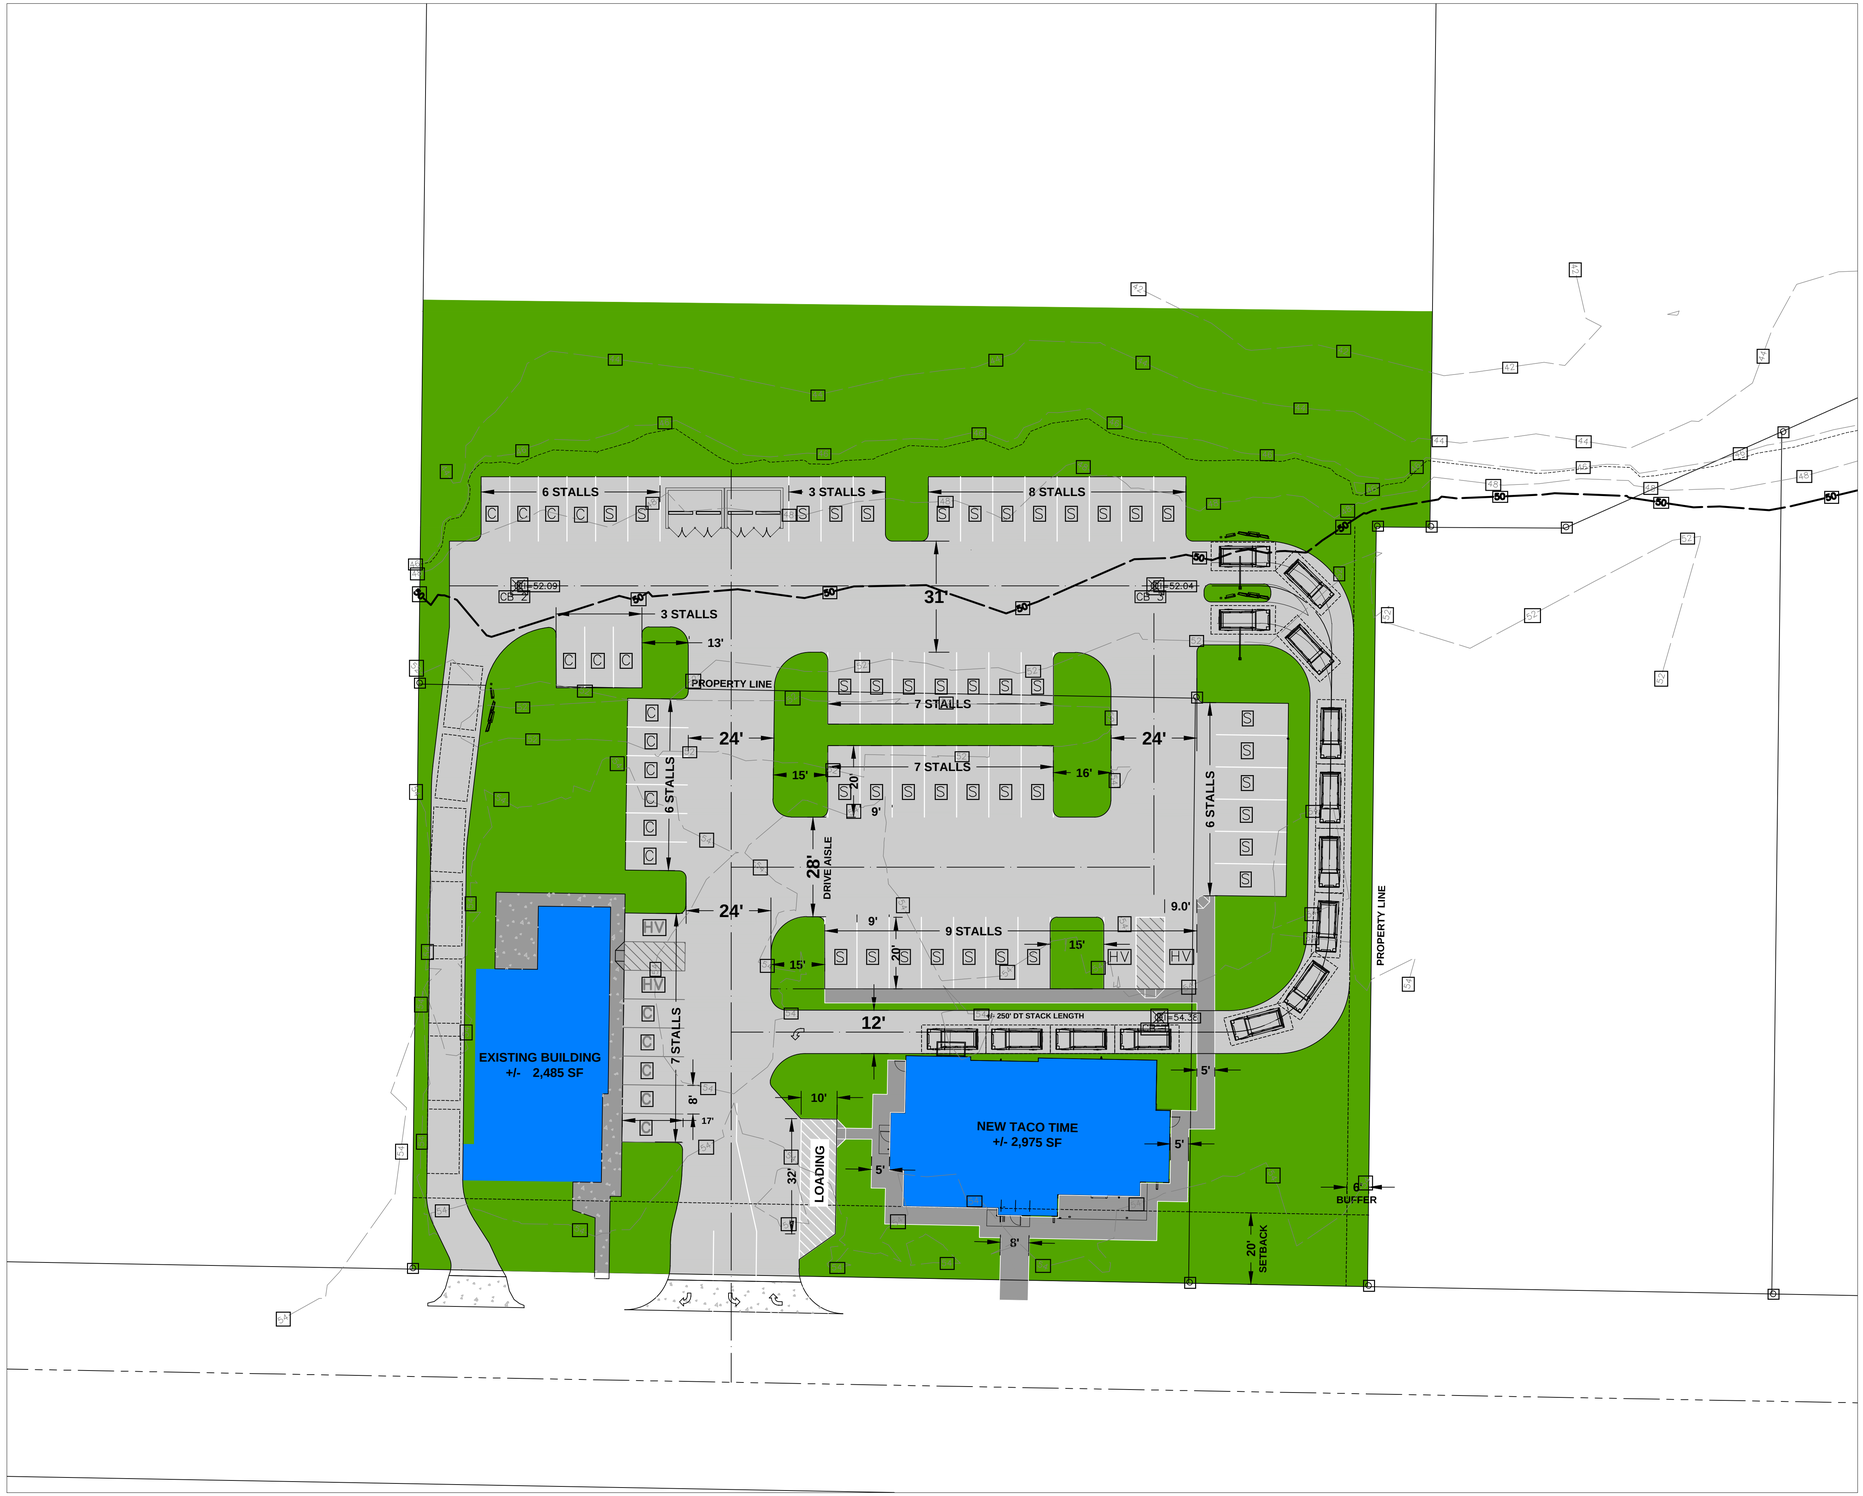

N

1" = 20'

0 40 80 Feet

6/23/2022

REVISION	DATE
1	
2	
3	
4	
5	
6	
7	
8	

JOB NO: 2155
DATE: 12/28/2022
DESIGNED BY: PEG
DRAWN BY: PEG
CHECKED BY: PEG
APPROVED BY: Trevor Greene

AZURE GREEN CONSULTANTS
+feasibility +planning +engineering +surveying
409 East Pioneer, Suite A - Puyallup, WA 98372 phone: 253.770.3144 fax: 253.770.3142

SITE PLAN

TACO TIME

Azure Green Consultants
409 East Pioneer Puyallup WA 98372
Phone (253) 770-3144

DRAWING
S1
SHEET 1
OF 1

Project Desc: 2155 C:\Users\Trevor.AZUREGREEN\Dropbox (AGC)\AGC Jobs\Taco Time\site 5-16-2022.dwg Plot Date/Time: 6/23/2022 11:04 PM