Autodesk Docs://7222 - 5111 - PSE North Bend Prescon Design/7222511_JMKFS_MAP_PSE-OTC_R22.rvt

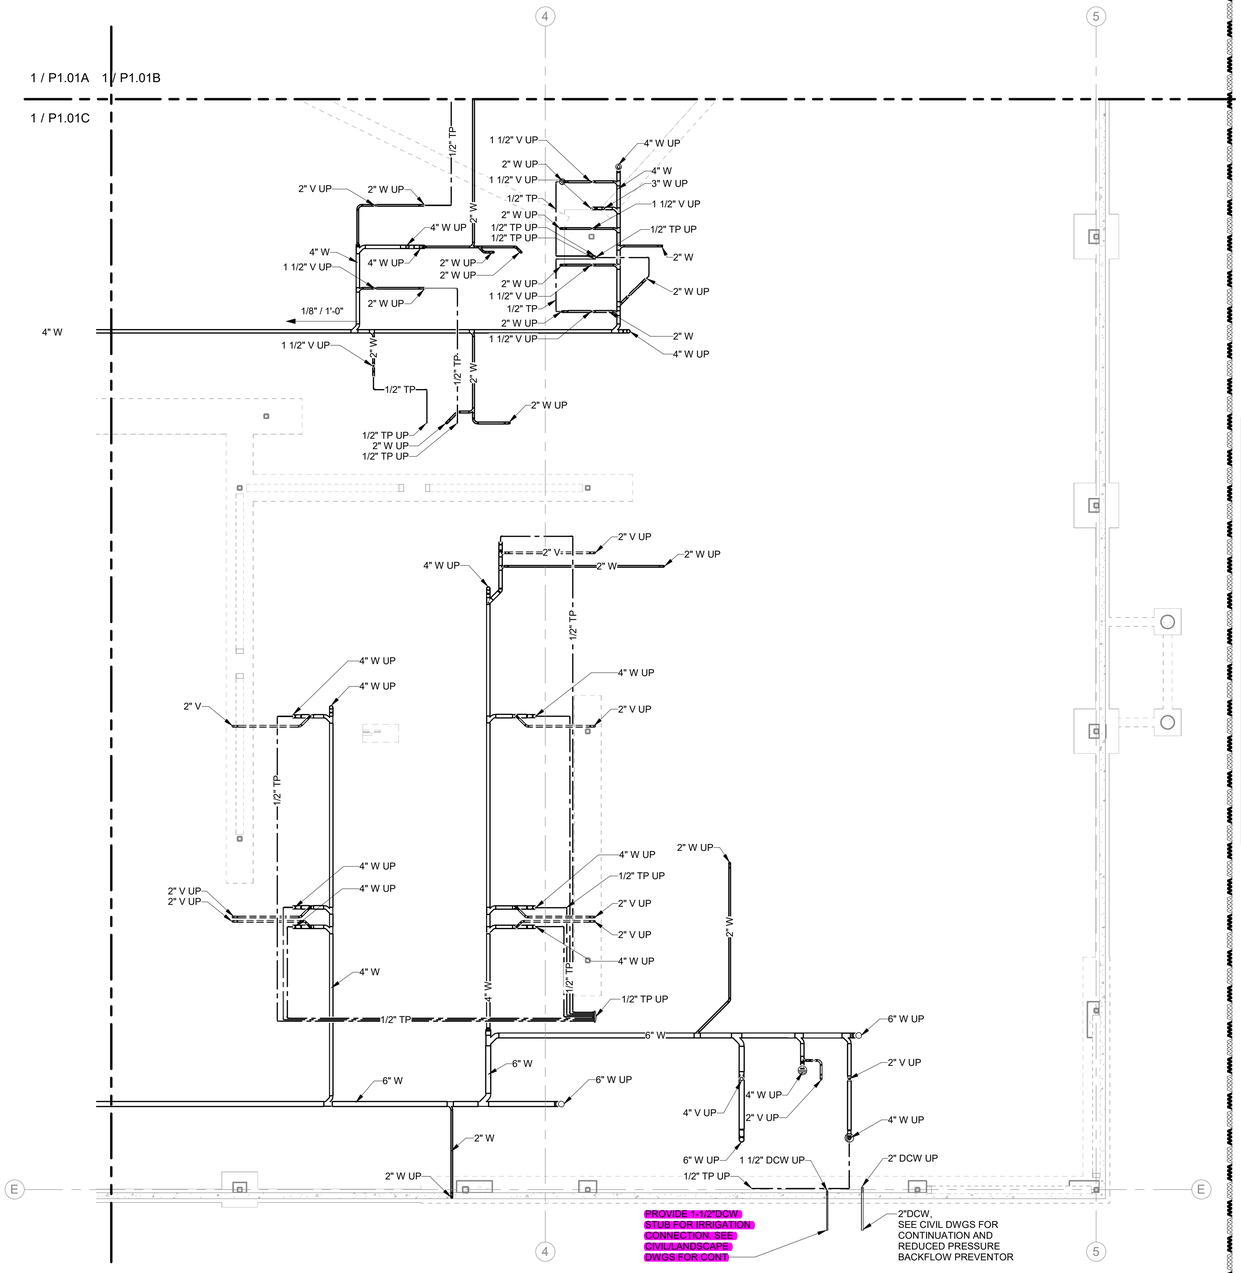

KEYPLAN

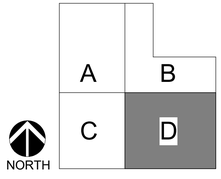

1 UNDERGROUND - PLUMBING - SECTOR D

SCALE: 1/8" = 1'-0"

5/23/2024 3:56:33 PM

MacDonald-Miller
FACILITY SOLUTIONS
17330 Intl. Blvd. Suite.120 SeaTac. WA 98188
Phone: 206-763-9400 www.macmiller.com

REVISIONS:	REVIT CLOUD DESCRIPTION:	DATE:
Permit Set		12/08/23
100% Design Development		09/22/23

PSE - OPERATIONAL TRAINING CENTER
325 TODD ROAD NW
PUYALLUP, WA 98371

UNDERGROUND SECTOR PLUMBING
PLUMBING
100% CD SET

ENGINEER: M. Kelly
LAST REVISED: 1/26/2024
CHECKED BY: D. Jacques
DATE PLOTTED: 1/26/2024
BIM: A. Perez
ISSUE DATE: 1/26/2024
PROJECT NUMBER: 7222-5111-00
SHEET NUMBER: P1.01D

DRC SUBMIT