SEE ALL PLOT 2
SEE ALL PLOT 3
LEGEND
EXISTING WATERMAIN (GRAY)
ROADWAY (BLACK)
STRUCTURES (CYAN)
DRAINAGE (DARK BLUE)
SIGNING (MAGENTA)
ILLUMINATION (ORANGE)
SIGNALIZATS (GREEN)
PROPOSED UTILITIES (RED)
IMPACT VISUAL LINE (BROWN)
PROJECT IMPACT AREA (PURPLE)
RIGHT-OF-WAY (PINK)
SCALE: 1" = 100'

SEE ALL PLOT 1

PRROW20260029

Only right-of-way occupation and temporary traffic control are authorized under permit PRROW20260029. The site plan only depicts the vicinity of traffic control and does not authorize anyone to excavate, tunnel under, fill in, grade, pave, level, alter, construct, repair, or remove any pavement, sidewalk, crosswalk, curb, driveway, gutter, sewer, water main or any other structure or improvement in the City of Puyallup public right-of-way.

The City of Puyallup does not authorize or permit work in the Washington State Department of Transportation's right-of-way.

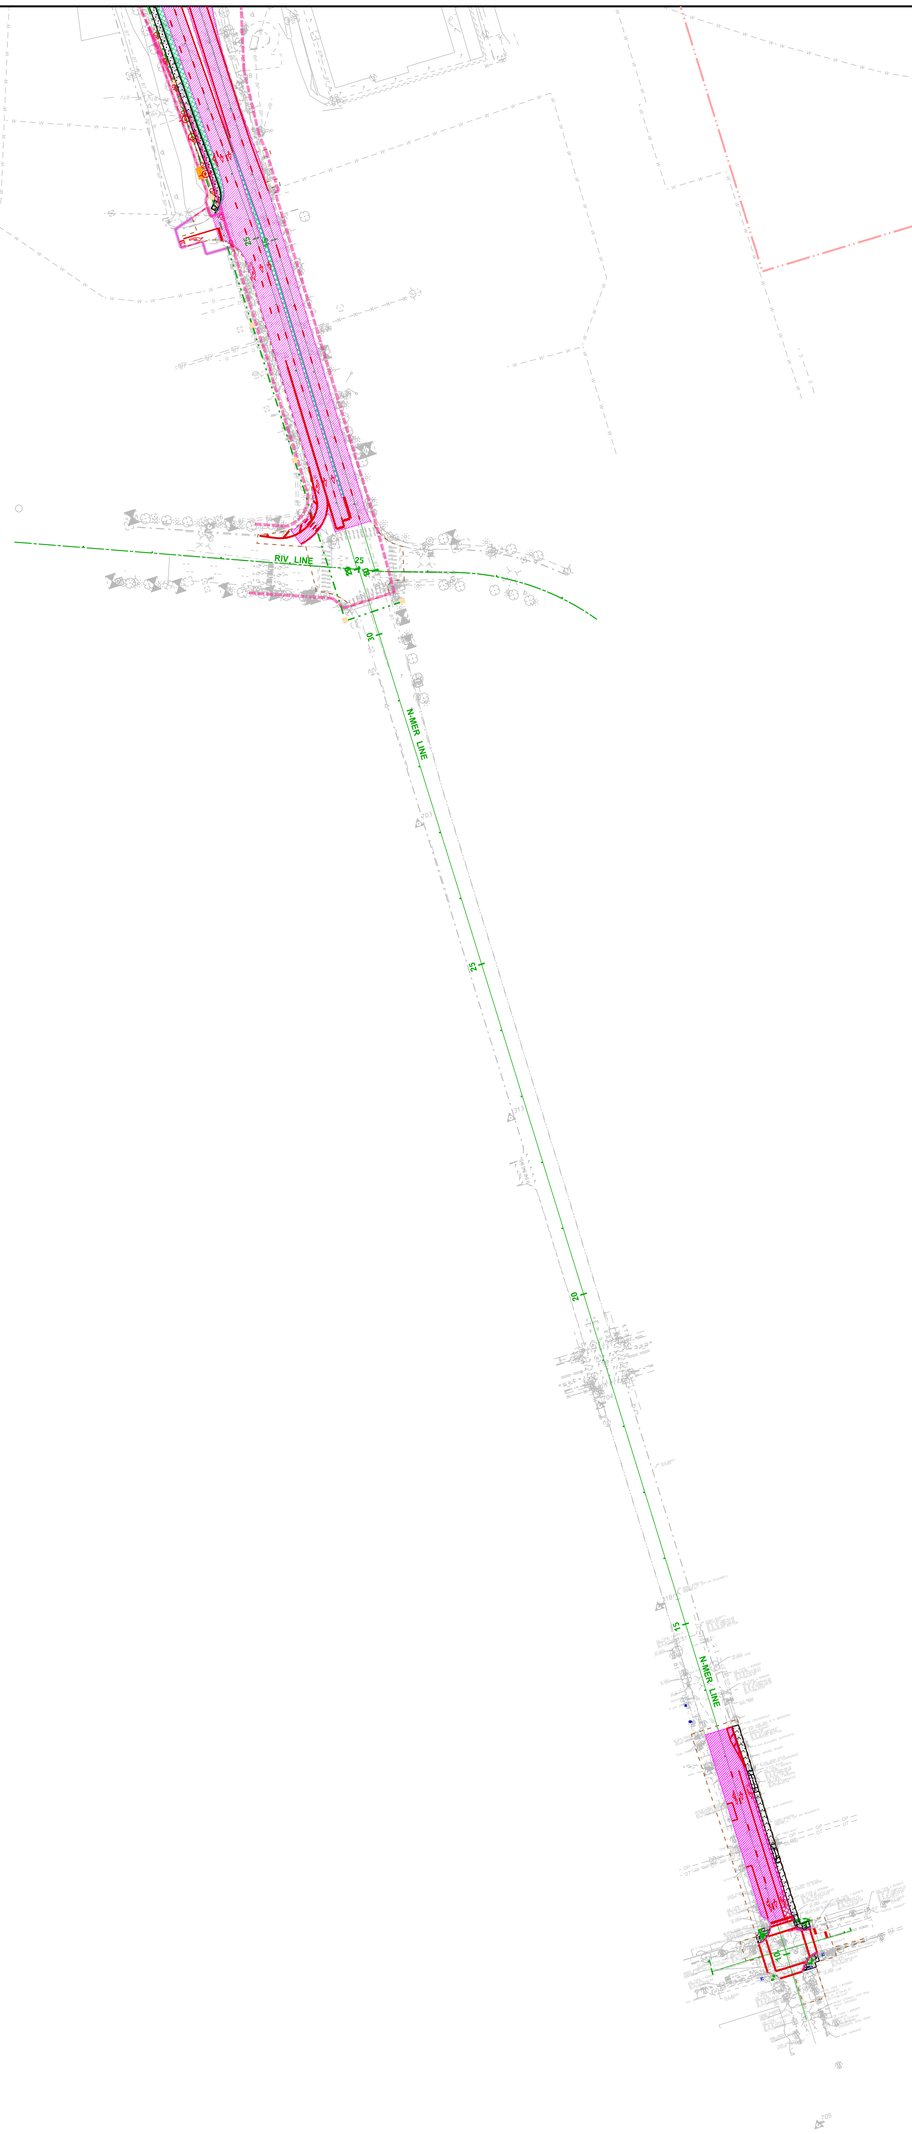

LEGEND

EXISTING BASEMAP		(GRAY)
ROADWAY		(BLACK)
STRUCTURES		(CYAN)
DRAINAGE		(DARK BLUE)
SIGNING		(MAGENTA)
ILLUMINATION		(ORANGE)
SIGNALS/ITS		(GREEN)
PROPOSED UTILITIES	W W	(RED)
IMPACT AREA LINE		(BROWN)
PROJECT IMPACT AREA		(PURPLE)
RIGHT-OF-WAY		(PINK)

0 100 200
SCALE IN FEET