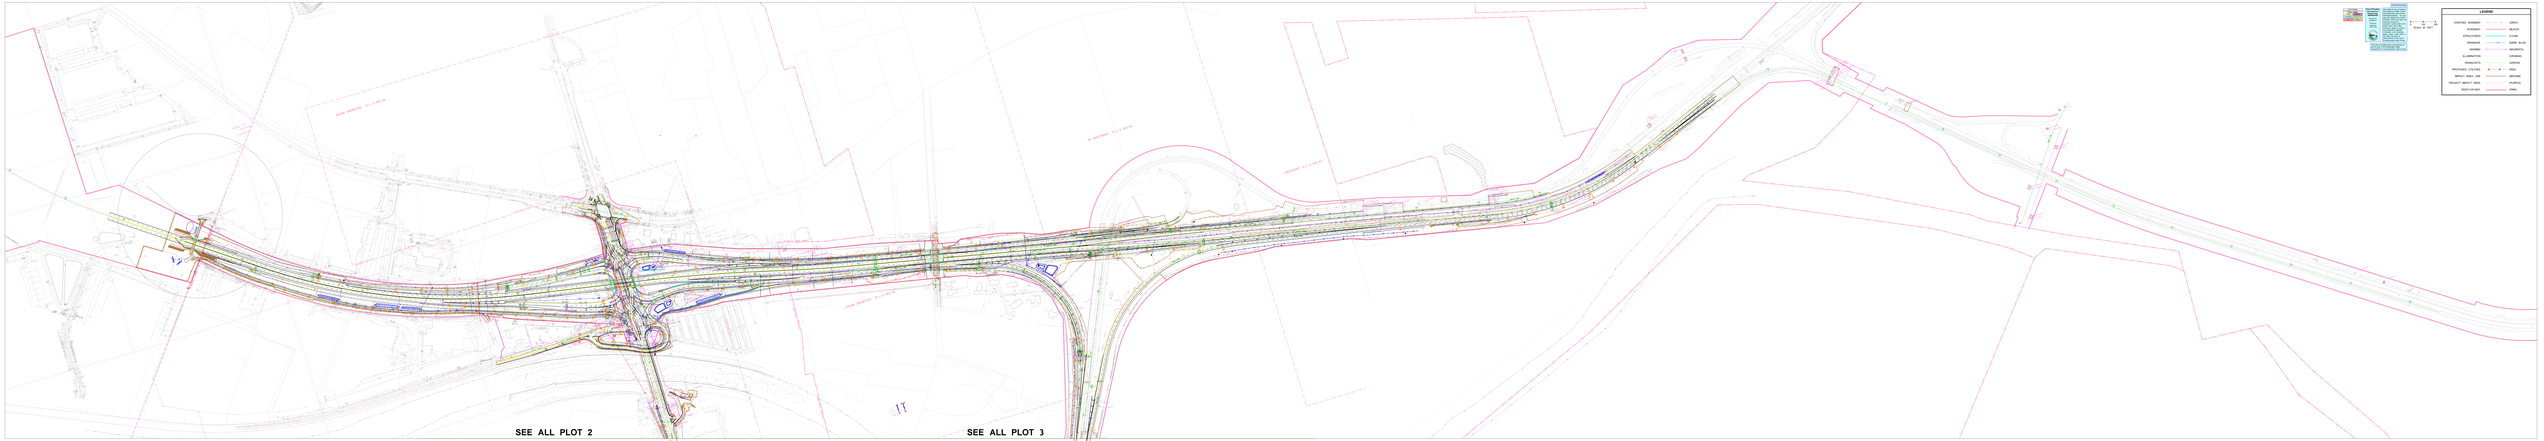
SEE ALL PLOT 2
SEE ALL PLOT 3
LEGEND
EXISTING ROADWAY (GRAY)
ROADWAY (BLUE)
STRUCTURES (CYAN)
DRAINAGE (WIRE BLUE)
SIGNING (MAGENTA)
ILLUMINATION (ORANGE)
SIGNALS/ITS (GREEN)
PROPOSED UTILITIES (RED)
IMPACT VIEW LINE (BROWN)
PROJECT IMPACT AREA (PURPLE)
RIGHT-OF-WAY (PINK)