EXTERIOR FINISH SCHEDULE

ITEM	MATERIAL	FINISH
CANOPY STRUTS AND COLUMNS	STEEL	PT-E
CHANNEL CANOPIES	STEEL	PT-E
COPINGS / FLASHINGS	SHEET METAL	PT-F
DOWNSPOUTS / SCUPPERS	SHEET METAL	PT - TO MATCH ADJACENT SIDING
GUTTERS	SHEET METAL	PT-F
HOLLOW METAL DOORS AND FRAMES	HM	PT - TO MATCH ADJACENT SIDING
HORIZONTAL LAP SIDING WITH 4" EXPOSURE	HARDIEPLANK FIBER CEMENT SIDING	PT - REFER TO ELEVATIONS FOR COLOR
HORIZONTAL LAP SIDING WITH 6 3/4" EXPOSURE	HARDIEPLANK FIBER CEMENT SIDING	PT - REFER TO ELEVATIONS FOR COLOR
METAL ROOF PANELS - MRP	STEEL	FF - AEP SPAN "COOL PARCHMENT"
QUARTZ PANEL	QUARTZ	FF - PENTALQUARTZ, COLOR TBD, 3/4" SLAB, POLISHED FINISH
RAKES, EAVES AND FASCIA	WOOD	PT-D
ROOFTOP MECHANICAL EQUIPMENT	STEEL	PT TO MATCH PT-B OR PT-C
SMOOTH FACE HARDIEPANEL	FIBER CEMENT	PT - REFER TO ELEVATIONS FOR COLOR
STONE VENEER	STONE VENEER	FF - ELDORADO STONE, CLIFFSIDE, "BARLEY"

ABBREVIATIONS

MRP-1	METAL ROOFING PANEL TYPE 1: AEP SPAN - "COOL PARCHMENT"
PT-A	PAINT TYPE A: SHERWIN WILLIAMS - SW6356 "COPPER MOUNTAIN"
PT-B	PAINT TYPE B: SHERWIN WILLIAMS - SW6403 "ESCAPADE GOLD"
PT-C	PAINT TYPE C: SHERWIN WILLIAMS - SW2861 "AVOCADO"
PT-D	PAINT TYPE D: SHERWIN WILLIAMS - SW6111 "COCONUT HUST"
PT-E	PAINT TYPE E: PAINT TO MATCH PAC-CLAD "HARTFORD GREEN"
PT-F	PAINT TYPE F: PAINT TO MATCH AEP SPAN "COOL PARCHMENT"
Q1	QUARTZ PANEL BELOW WINDOW PER EXTERIOR FINISH SCHEDULE
ST	STONE VENEER PER EXTERIOR FINISH SCHEDULE

EXTERIOR ELEVATION SHEET NOTES

1. BUILDING SIGNAGE BY OTHERS, UNDER SEPERATE PERMIT
2. EXTERIOR WALL SCONCE, GUILD LED POCKET OUTDOOR WALL LIGHT, LARGE, LED BUILT-IN, 120 VOLTS, 3000 SOFT WHITE, 92 CRI, DARK BRONZE
3. EXTERIOR WALL SCONCE, LITHONIA LED WALL PACK #OWLX1-LED-20-40K-MVOLT OR APPROVED SIMILAR.
4. ROOF KICKER

A.PMC 20.26.300 (3)(D) BUILDING ENTRANCES AND DESIGN. AT LEAST ONE BUILDING ENTRANCE FOR AN INDIVIDUAL BUILDING (OR INDIVIDUAL TENANT SPACES) SHALL FACE EACH PUBLIC STREET FRONTAGE OR BE LOCATED WITHIN 50 LINEAL FEET FROM A PUBLIC STREET FRONTAGE. DIRECTLY LINKING PEDESTRIAN ACCESS SHALL BE PROVIDED BETWEEN THE STREET RIGHT-OF-WAY AND EACH BUILDING ENTRANCE. NO LESS THAN 60 PERCENT OF THE SURFACE AREA OF ANY STREET-FACING WALL SHALL CONSIST OF WINDOWS AND/OR TRANSPARENT DOORWAYS.

STREET FACING FACADE - SOUTH ELEVATION:
CALCULATIONS AS LISTED ON SHEET ARE AS FOLLOWS: TOTAL WALL AREA: 597 SF; 60% OF 597 SF =358.2 SF; TOTAL GLAZING PROVIDED: 359 SF.

EXTERIOR ELEVATION GENERAL NOTES

1. REFER TO STOREFRONT TYPES FOR STANDARD SHADING CONDITIONS.

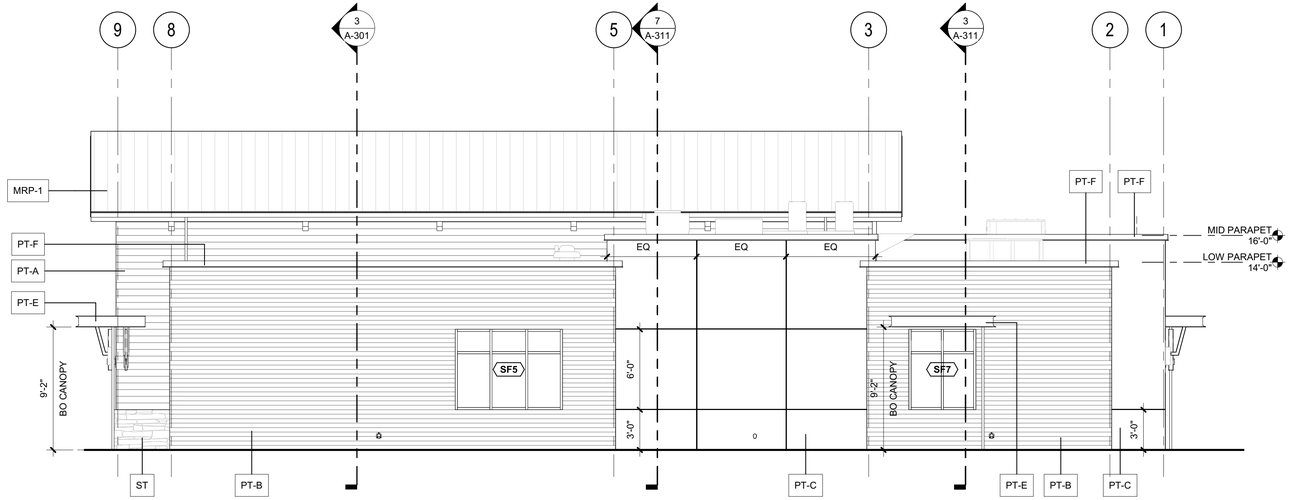

1 NORTH ELEVATION
3/16" = 1'-0"

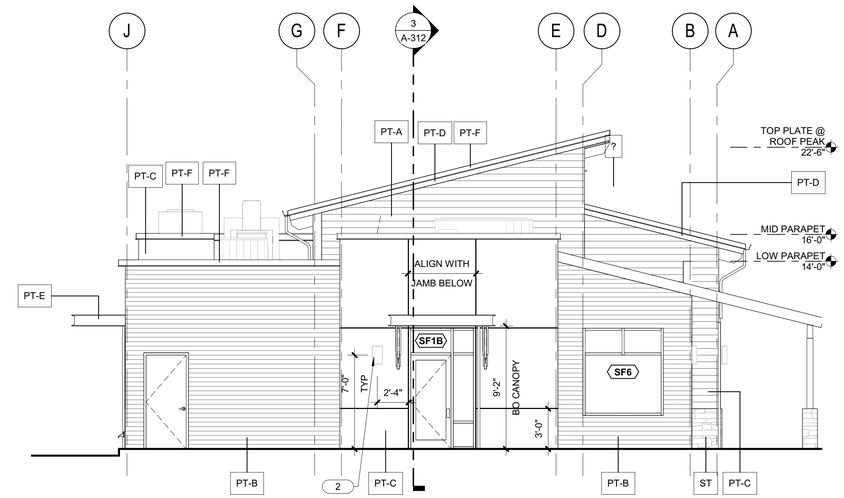

2 EAST ELEVATION
3/16" = 1'-0"

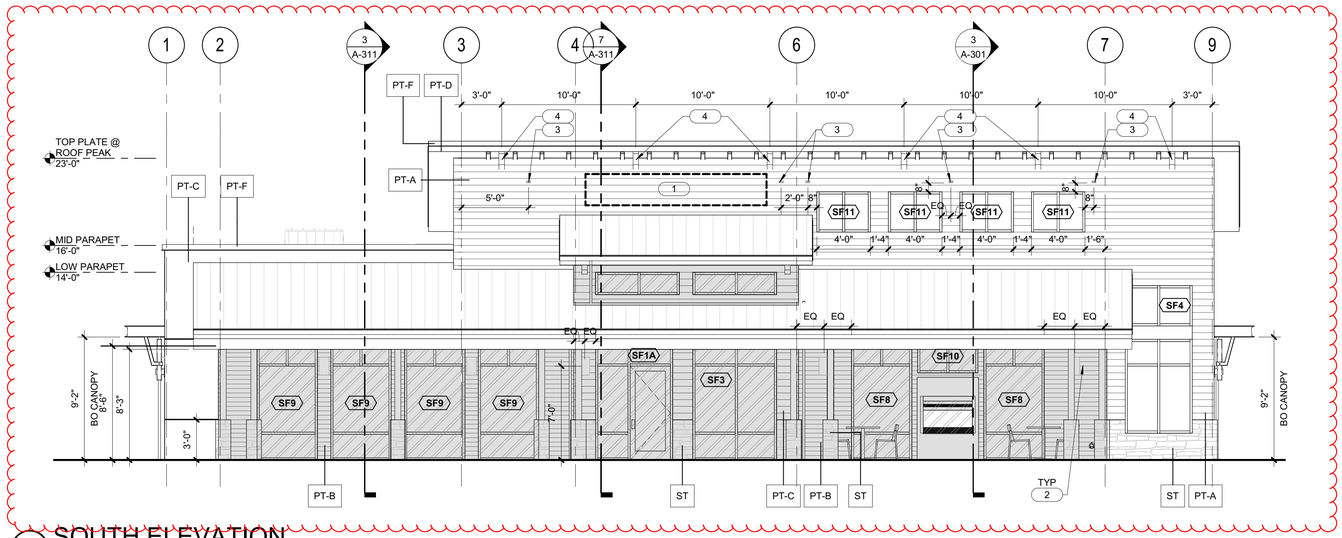

3 SOUTH ELEVATION
3/16" = 1'-0"

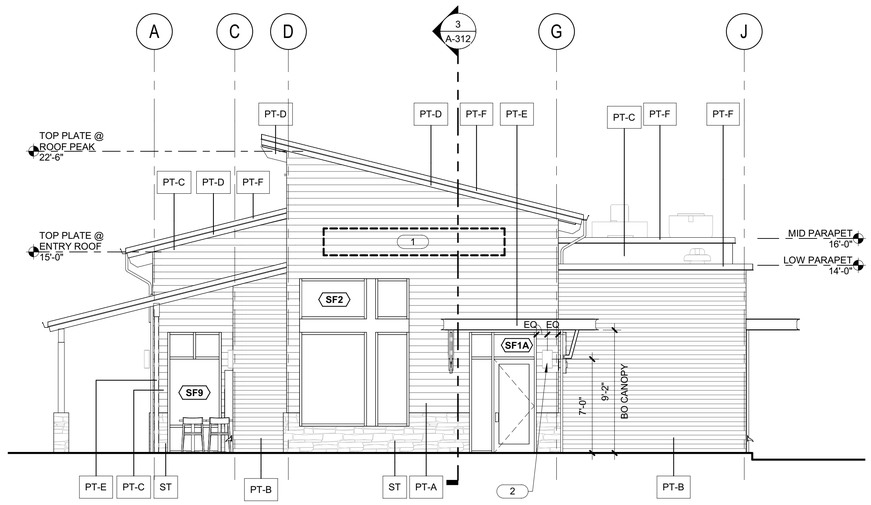

4 WEST ELEVATION
3/16" = 1'-0"

bcra
T 253.627.4367 F 253.627.4395 WWW.BCRADESIGN.COM
2106 PACIFIC AVENUE, SUITE 300, TACOMA, WA 98402

SEAL

PROJECT
NEW CONSTRUCTION
TACO TIME
1115 EAST MAIN STREET
PUYALLUP, WA 98372

REVISIONS

DATE
7.1.2022

BCRA NO.
19110.00.00

DRAWN BY:

REVIEWED BY:

SHEET TITLE
EXTERIOR ELEVATIONS

bcra

© COPYRIGHT 2019 - BCRA, INC. ALL RIGHTS RESERVED

SHEET
A-201

PERMIT SET

IF SHEET MEASURES LESS THAN 24"X36", IT IS A REDUCED PRINT. REDUCE SCALE ACCORDINGLY

24x36 5/8/2023 4:01:08 PM