BRADLEY HEIGHTS

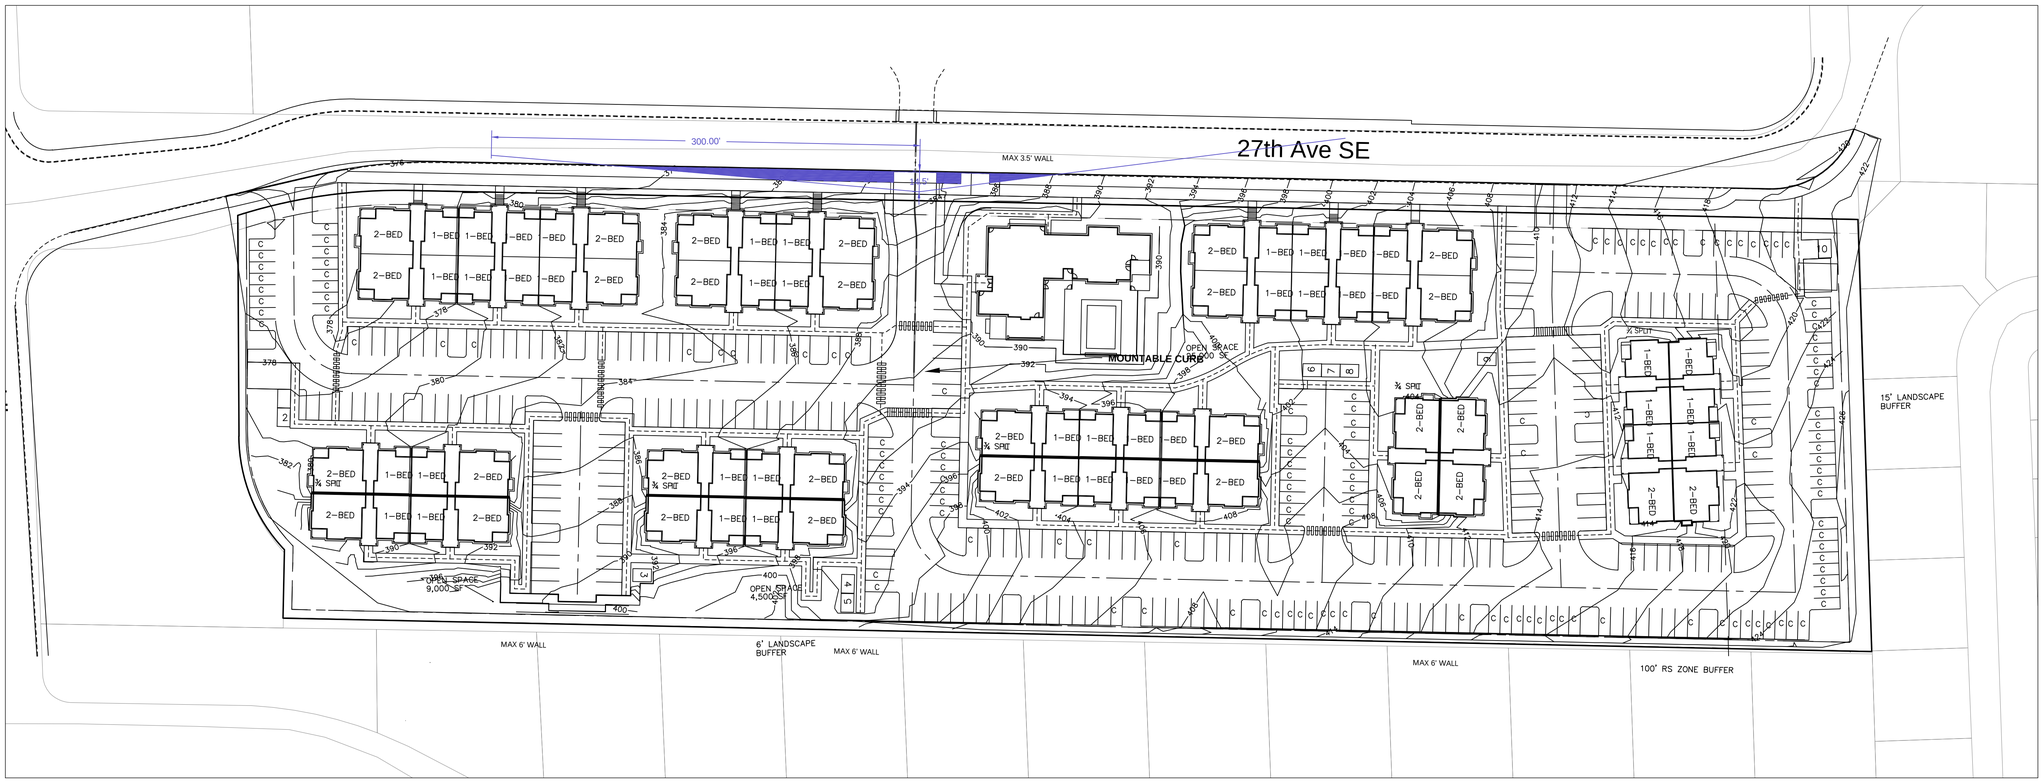

0 100 200 Feet

1" = 50'

N W E S

4/24/23

PAUL E. GREEN
STATE OF WASHINGTON
22420
REGISTERED PROFESSIONAL ENGINEER

REVISION	DATE
1	
2	
3	
4	
5	
6	
7	
8	
9	
10	

JOB NO. 3227
DATE: 4/6/2022
DESIGNED BY:PEG
DRAWN BY:PEG
CHECKED BY:PEG
APPROVED BY:Paul Green

AZURE GREEN CONSULTANTS
+feasibility +planning +engineering +surveying
409 East Pioneer, Suite A - Puyallup, WA 98372 *phone:* 253.770.3144 *fax:* 253.770.3142

ENTERING SITE DISTANCE

BRADLEY HEIGHTS

Azure Green Consultants
409 East Pioneer Puyallup, WA 98372
Phone (253) 770-3144

DRAWING

SHEET
OF

Project Desc.: ### C:\Users\Trevor.AZUREGREEN\Dropbox (AGC)\AGC Jobs\2979 - Bradley Heights\SITE 4-24-2023.dwg Plot Date/Time 4/24/2023 3:58 PM