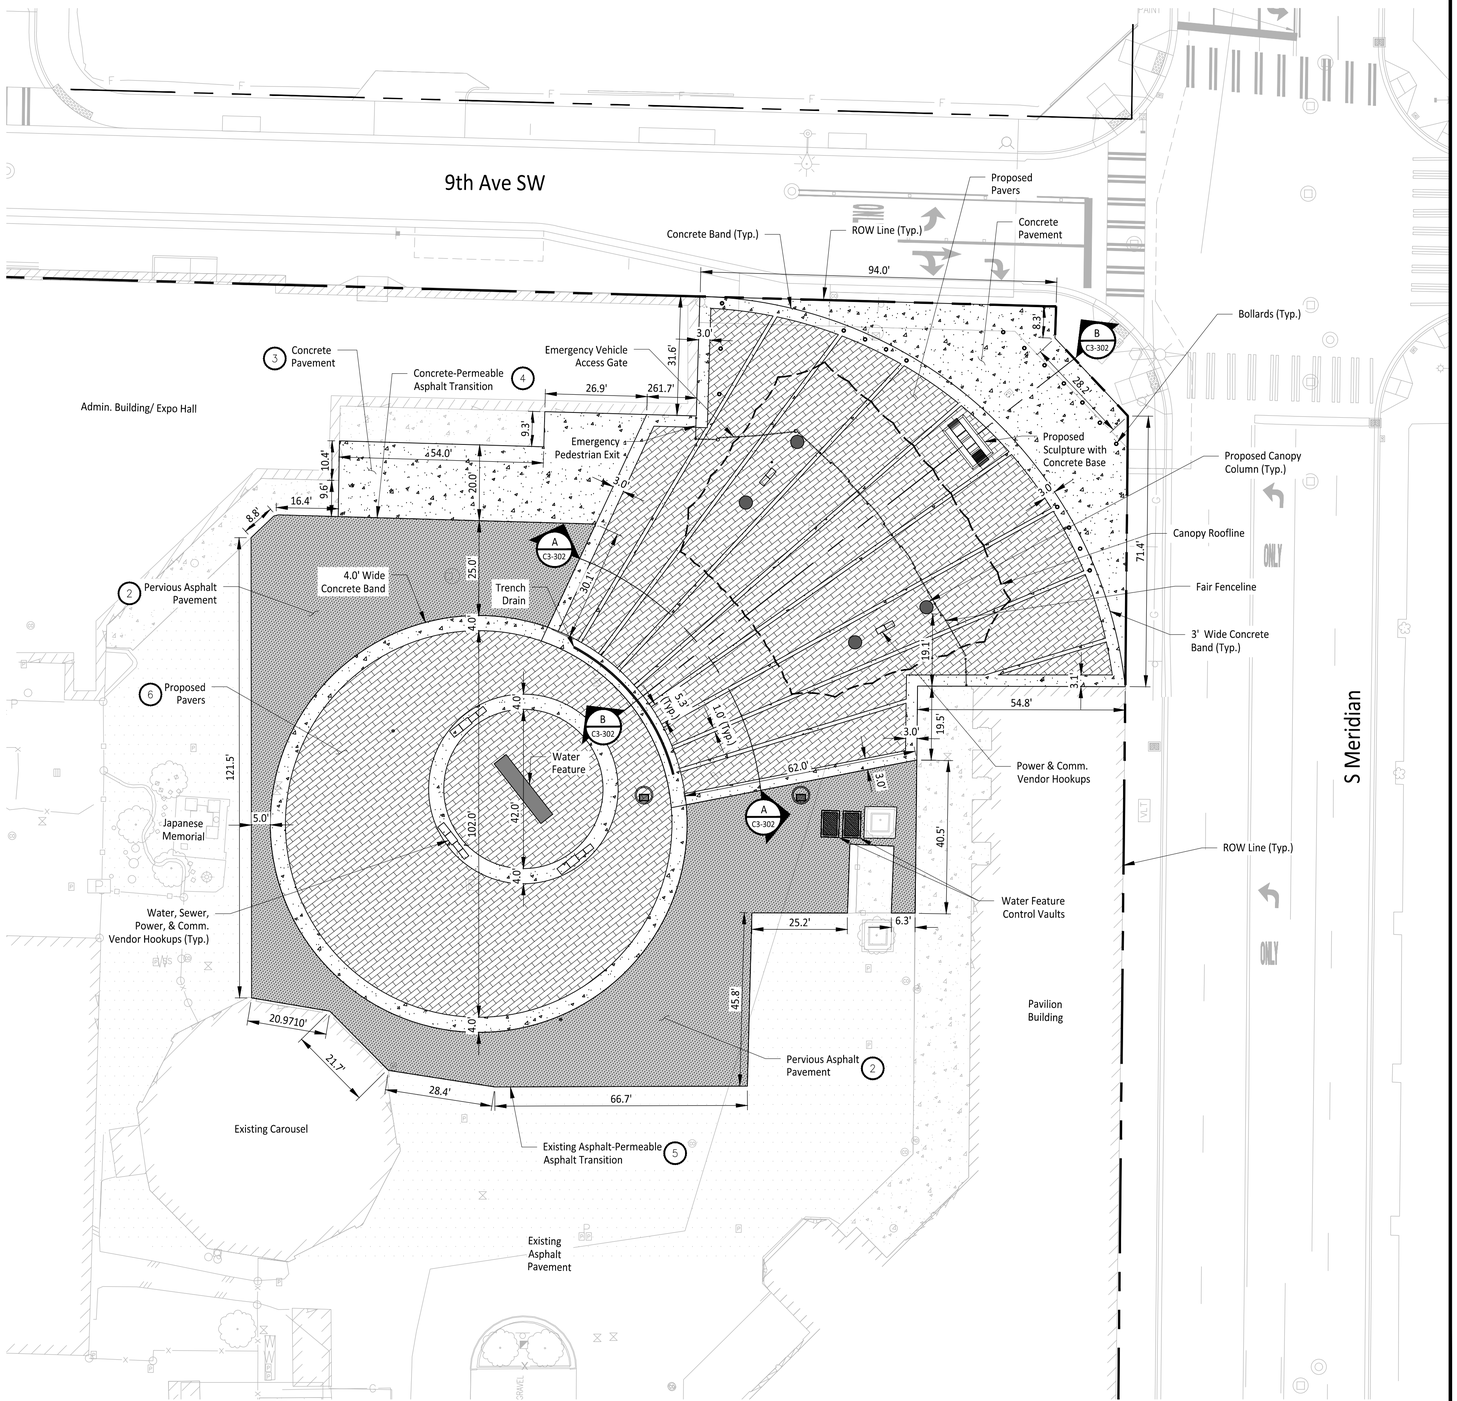

LEGEND

- Proposed Concrete Pavement
- Proposed Pervious Asphalt Pavement
- Proposed Pavers
- Proposed Canopy
- Proposed Bollard
- Proposed Canopy Column

CONSTRUCTION NOTES

1. Asphalt Pavement to be 3" HMA, Class ½" PG 58-22 over 4" Crushed Surfacing Base Course. See Detail A on Sheet C3-301 for section.
2. Permeable Asphalt Pavement to be 3" Permeable Asphalt over 1" AASHTO #57 Stone and 5" Permeable Ballast. See Detail B on Sheet C3-301 for section.
3. Concrete Pavement to be 4" concrete over 2" Crushed Surfacing Base Course. See Detail C on Sheet C3-301 for section.
4. Install transition between Concrete and Permeable Asphalt per Detail D on Sheet C3-301 for section.
5. Install transition between Permeable Asphalt and Existing Asphalt per Detail E on Sheet C3-301 for section.
6. Concrete Pavers to be 4" Pavers over 2" Sand Bedding over 4" Crushed Surfacing Base Course. See Detail F on Sheet C3-301 for section

0 20 40 FEET
1" = 20'

APPROVED

BY _____
CITY OF PUYALLUP
DEVELOPMENT ENGINEERING

DATE _____

NOTE: THIS APPROVAL IS VOID AFTER 180 DAYS FROM APPROVAL DATE.
THE CITY WILL NOT BE RESPONSIBLE FOR ERRORS AND/OR OMISSIONS ON THESE PLANS.
FIELD CONDITIONS MAY DICTATE CHANGES TO THESE PLANS AS DETERMINED BY THE DEVELOPMENT ENGINEERING MANAGER.

CALL TWO BUSINESS DAYS BEFORE YOU DIG
1-800-424-5555
UTILITIES UNDERGROUND LOCATION CENTER

Owner/Developer:
Washington State Fair
110 9th Ave SW
Puyallup, WA 98371
(253) 841-5356

Architect:
Jeff Brown Architecture
12181 C Street South
Tacoma, WA 98444
(253) 606-8324
Contact: Jeff Brown

Engineer:
Justin Jones, PE
905 Main St. Suite 200
Sumner, WA 98390
(206) 596-2020

Project:
WSF Gold Gate Redevelopment

Civil Construction Permit

ONE INCH AT FULL SCALE.
IF NOT, SCALE ACCORDINGLY

JUSTIN M. JONES
STATE OF WASHINGTON
41829
REGISTERED
PROFESSIONAL ENGINEER
11/13/2023

REV	DATE	DESCRIPTION

DRAWN BY: | DESIGN BY: JJ
PROJ. NO: 1507-012
DATE: November 13, 2023

SHEET NAME
Composite Site Plan

DWG.
C3-101
12 OF 27

File: 1507012C-SP.dwg Path: J:\1507 - Washington State Fair\1507-012 Gold Gate\CAD\ Plotted by: JMJ Date: 13-Nov-23 11:06:56am