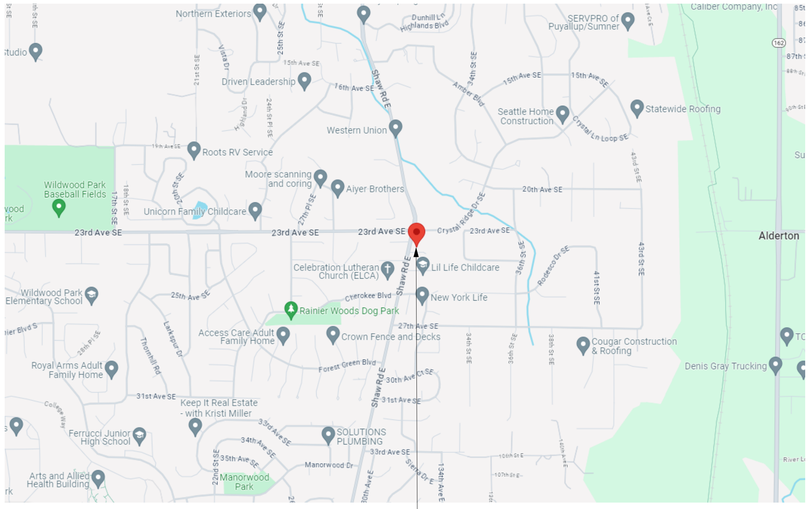

VICINITY MAP
N.T.S.

N.

SITE LOCATION

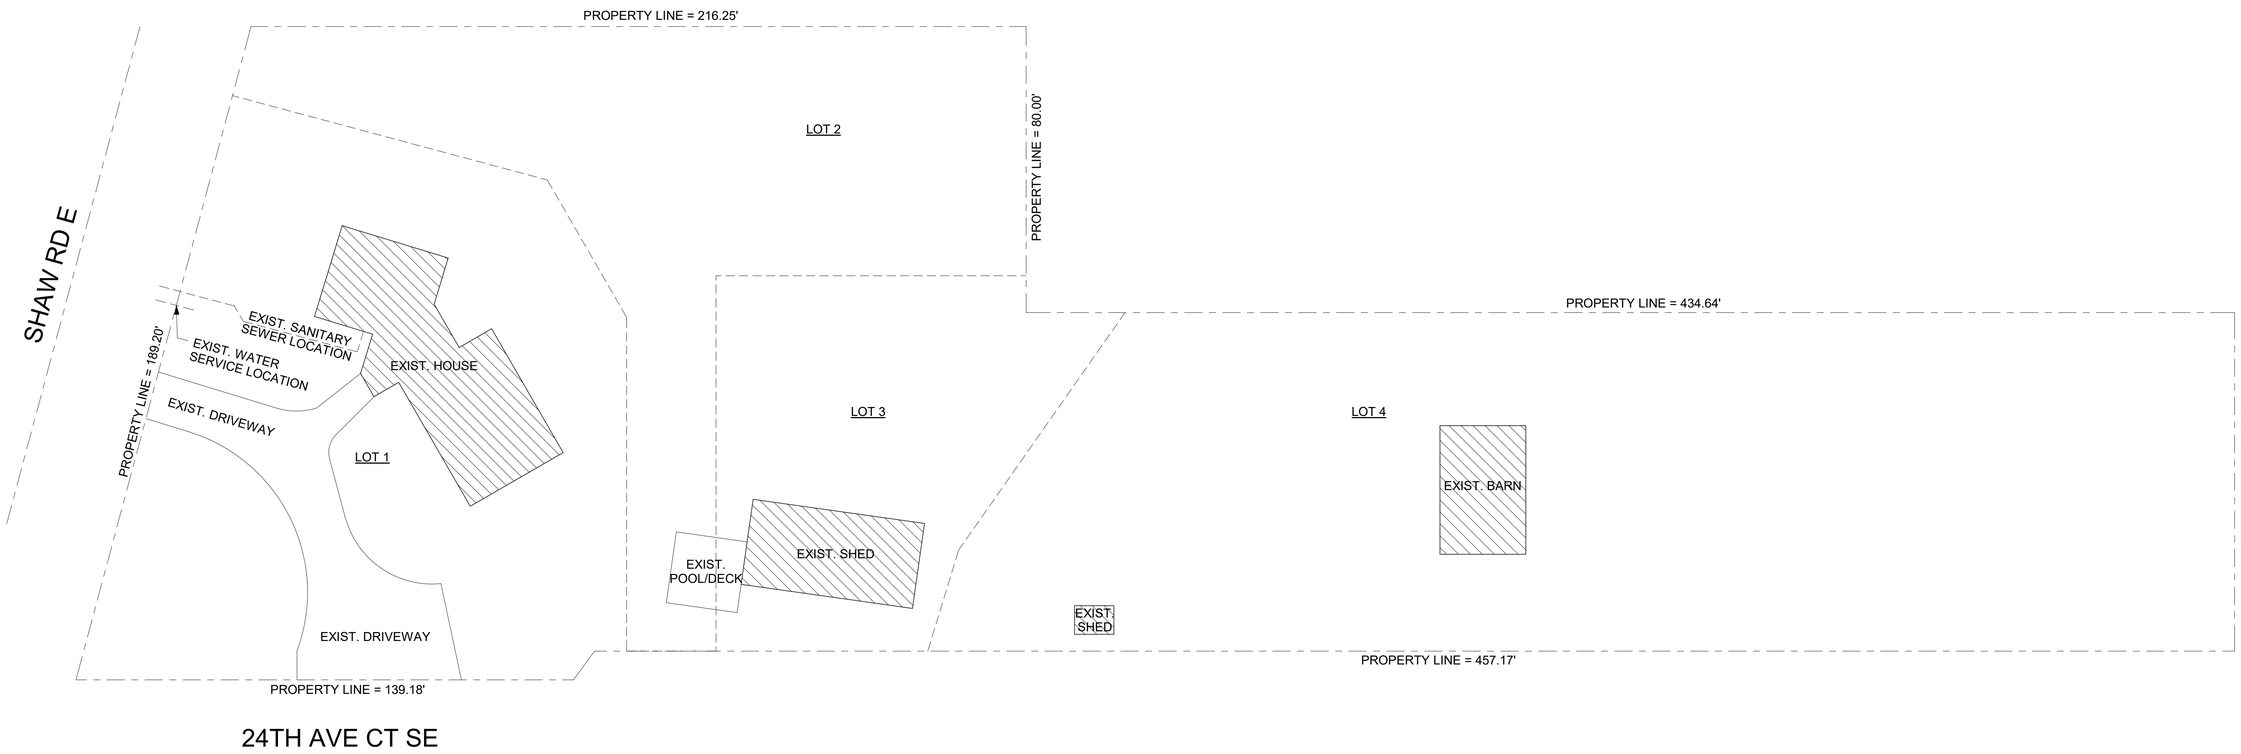

1 SITE PLAN
1" = 20'-0"

N

GESTOSO DESIGN & DRAFTING SERVICES
22420 127TH AVE SE KENT WA 98031
(253) 709-7543
E: OSCAR.GESTOSO@GMAIL.COM

SHAO RESIDENCE
2317 SHAW RD
PUYALLUP, WA 98374

NO.	DESCRIPTION	DATE

COVER SHEET/SITE PLAN

Project Number	2023.01
Date	05/23/2023
Drawn By	Author
Checked By	Checker

A0.1

Scale	1" = 20'-0"

1/18/2024 7:27:04 PM