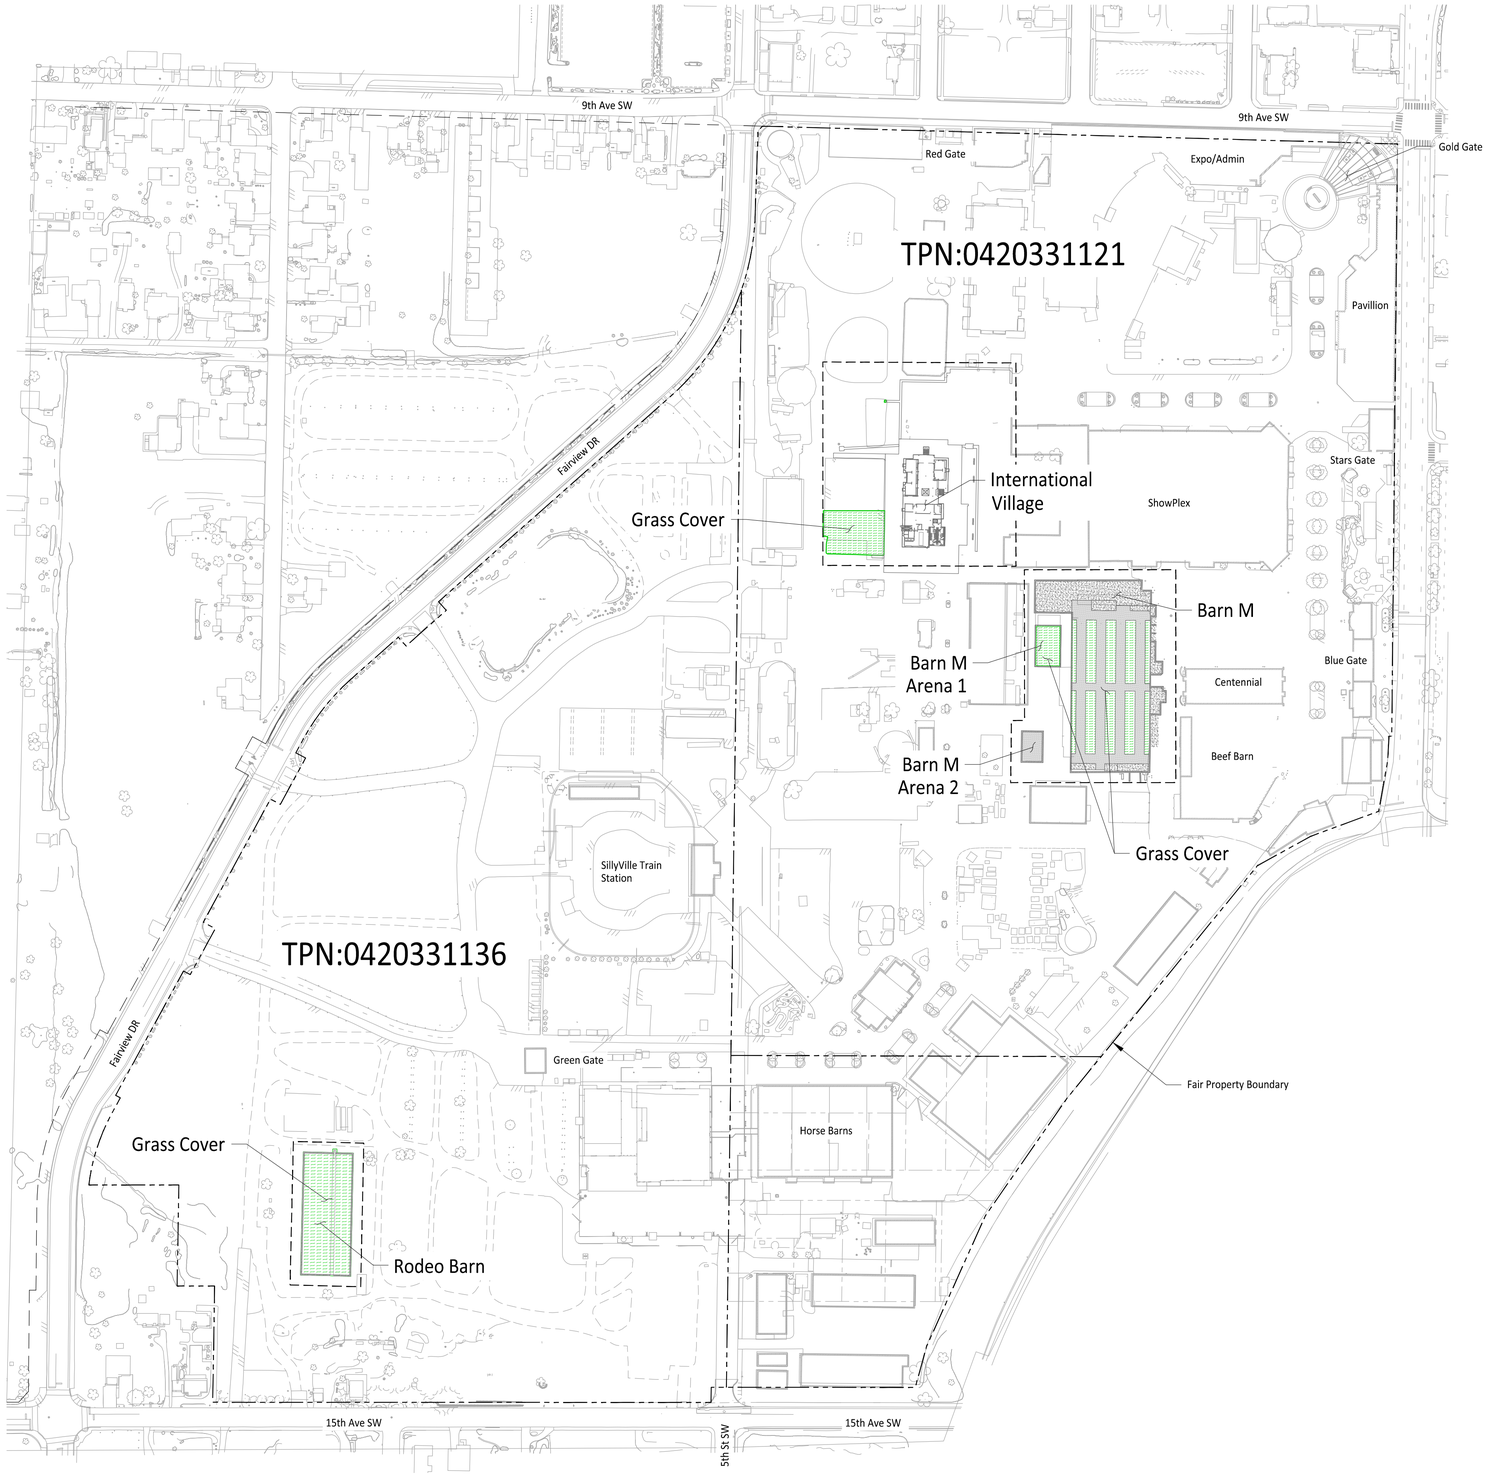

0 150 300 FEET
1" = 150'

CALL TWO BUSINESS DAYS BEFORE YOU DIG
1-800-424-5555
UTILITIES UNDERGROUND LOCATION CENTER

Owner/Developer:
Washington State Fair
110 9th Ave SW
Puyallup, WA 98371
(253) 841-5356

Architect:
Jeff Brown Architecture
12181 C Street South
Tacoma, WA 98444
(253) 606- 8324
Contact: Jeff Brown

Engineer:
JJ TEAM
Justin Jones, PE
905 Main St. Suite 200
Sumner, WA 98390
(206) 596-2020

Project:
Washington State Fair 125th Anniversary Improvements

ONE INCH AT FULL SCALE. IF NOT, SCALE ACCORDINGLY

Preliminary Site Plan Review

JUSTIN M. JONES STATE OF WASHINGTON 41829 REGISTERED PROFESSIONAL ENGINEER
04-17-24

REV	DATE	DESCRIPTION

DRAWN BY: | DESIGN BY: JJ
PROJ. NO: 1507-014
DATE: April 17 , 2024

SHEET NAME
Preliminary Landscape Plan

DWG.
L1-001

File: 1507014C-LDSCP.dwg Path: J:\1507 - Washington State Fair\1507-014 International Village\01 - Site Plan Review\CAD\ Plotted by: JMJ Date: 23-Apr-24 9:53:20am