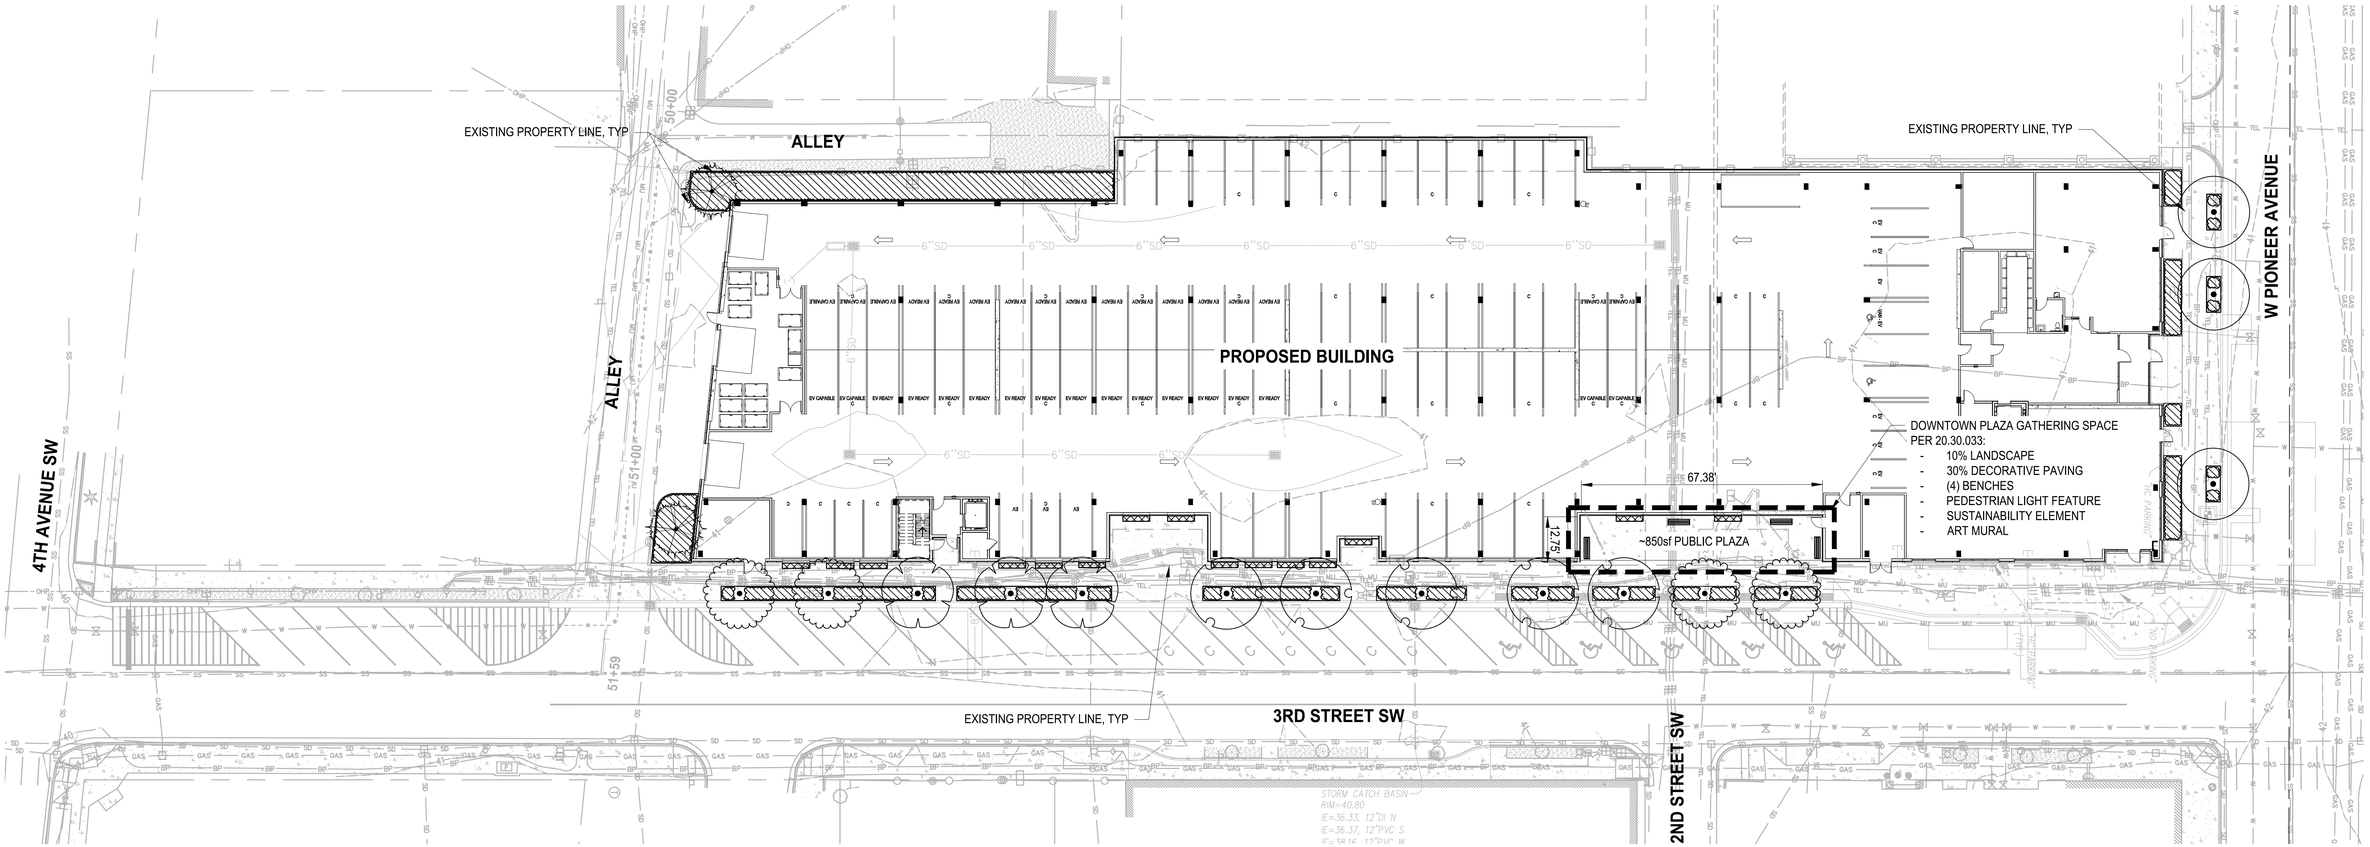

CONCEPT PLANT SCHEDULE

	CLASS I STREET TREE	3
	CLASS II STREET TREE: A	5
	CLASS II STREET TREE: B	3
	CLASS II STREET TREE: C	4
	CONIFER TREE	2
	TYPE II BUFFER	2,090 SF
	CLIMBING VINE BED	167 SF
	PROPOSED BENCH	

PLAN
SCALE IN FEET
0 30 60

Know what's below. Call before you dig.

LAND USE REVIEW SUBMITTAL
NOT FOR CONSTRUCTION

REVISIONS	DATE	BY

DESIGNED D. BAILEY
DRAWN D. BAILEY
CHECKED
APPROVED

ONE INCH AT FULL SCALE. IF NOT, SCALE ACCORDINGLY
FILE NAME PS9504001-LS
JOB No. 217-9504-001
DATE SEPTEMBER 2025

PRELIMINARY

Parametrix
1019 39th Avenue SE, Suite 100 • Puyallup, WA 98374
Ph: 253.604.6600

PROJECT NAME
PUYALLUP AOB MIXED USE
PUYALLUP MIXED USE, LLC
PUYALLUP, WASHINGTON

LANDSCAPE PLAN

DRAWING NO.
2 OF 2
LS1

LAYOUT: LS-01 PATH: U:\PSO\Projects\Clients\9504-Puyallup Mixed Use, LLC\217-9504-001 Puyallup AOB\99Secs\CADD\DWG PLOTTED BY: baileyd DATE: Thursday, October 16, 2025 1:23:04 PM