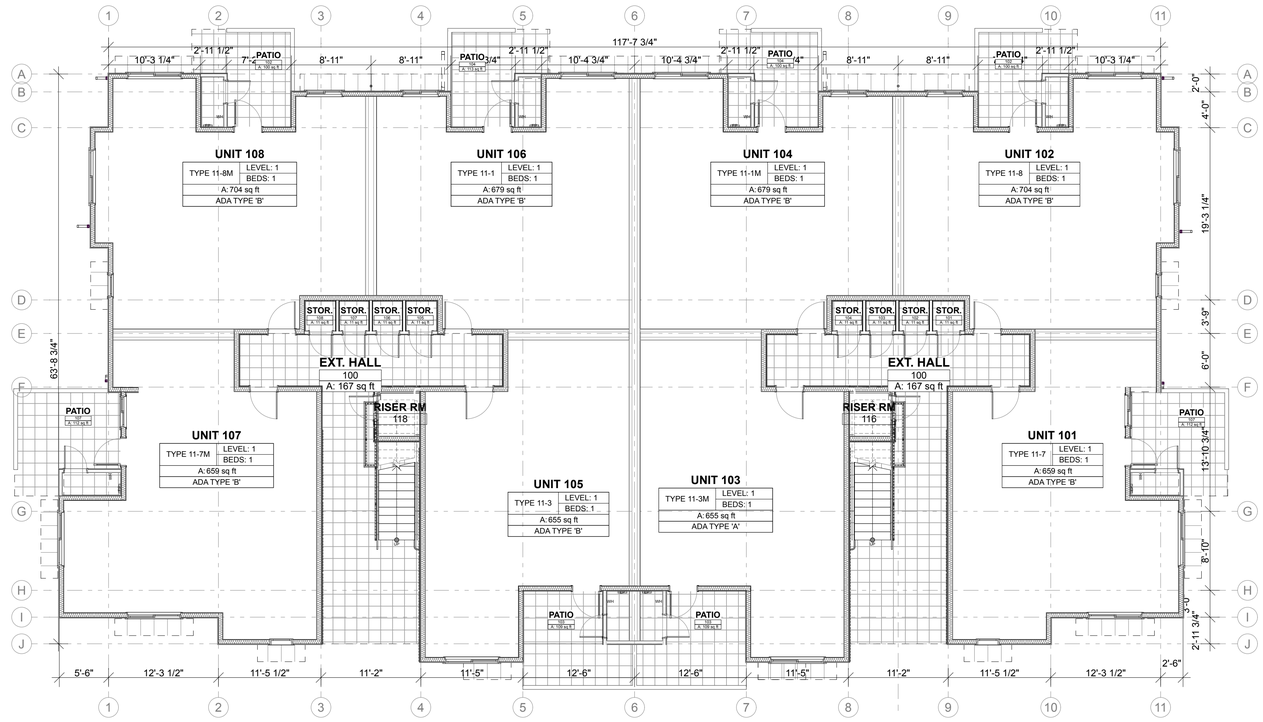

1 LEVEL 1 PLAN - OVERALL

SCALE: 1/8" = 1'-0"

S9

SYNTHESIS 9, LLC
523 N. D ST.
TACOMA, WA 98403

REUSE OF DOCUMENTS
THIS DOCUMENT AND THE IDEAS AND DESIGNS INCORPORATED HERIN, AS INSTRUMENTS OF PROFESSIONAL SERVICE, ARE THE PROPERTY OF SYNTHESIS 9, LLC AND ARE NOT TO BE USED OR REPRODUCED IN WHOLE OR IN PART WITHOUT THE WRITTEN AUTHORIZATION OF SYNTHESIS 9, LLC.

9251 REGISTERED ARCHITECT BRIAN LEA LINDOW STATE OF WASHINGTON

EAST TOWN CROSSING
BUILDING TYPE 3
BUILDING 'G'
PIONEER & SHAW PUYALLUP WA

REVISIONS

REVISIONS

DRAWN BY:	BL / CM
CHECKED BY:	BL
DATE:	22.05.17
TITLE:	LEVEL 1 - OVERALL PLAN
PROJECT # :	2016
SHEET:	

DESIGN REVIEW | 22.05.17

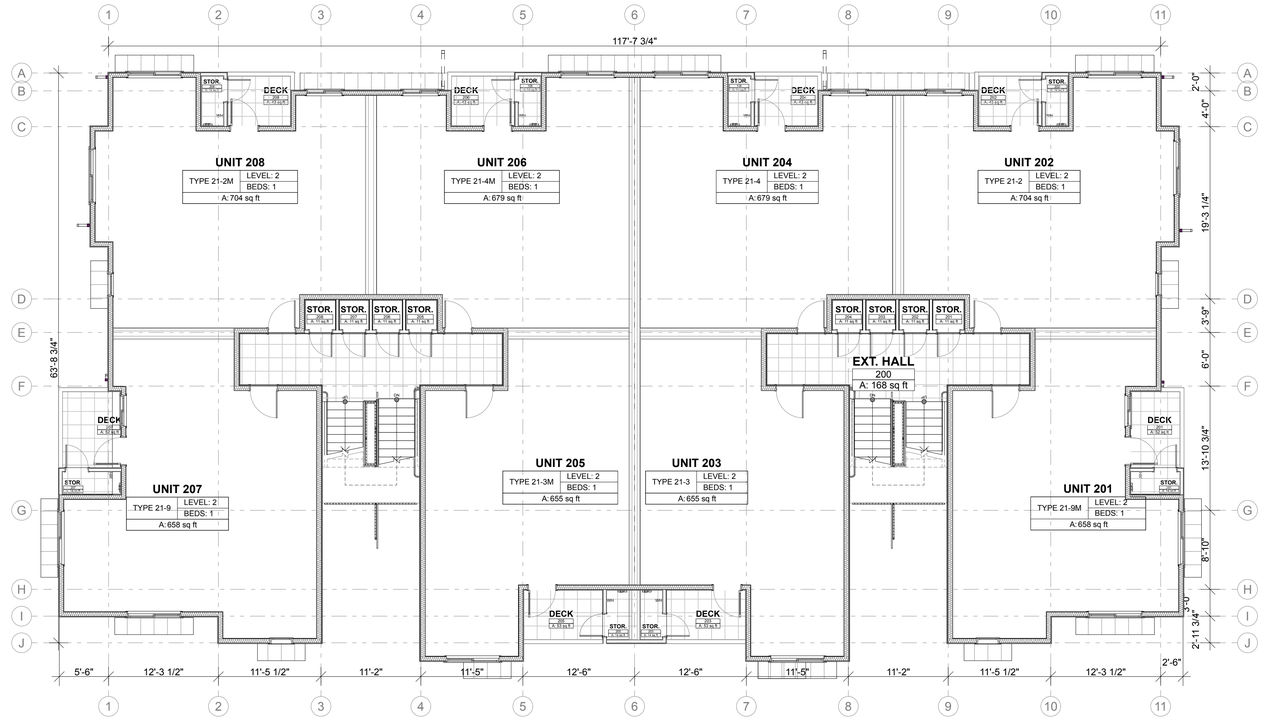

1 LEVEL 2 PLAN - OVERALL

SCALE: 1/8" = 1'-0"

S9

SYNTHESIS 9, LLC
523 N. D ST.
TACOMA, WA 98403

REUSE OF DOCUMENTS
THIS DOCUMENT AND THE IDEAS AND DESIGNS INCORPORATED HERIN, AS INSTRUMENTS OF PROFESSIONAL SERVICE, ARE THE PROPERTY OF SYNTHESIS 9, LLC AND ARE NOT TO BE USED OR REPRODUCED IN WHOLE OR IN PART WITHOUT THE WRITTEN AUTHORIZATION OF SYNTHESIS 9, LLC.

9251 REGISTERED ARCHITECT BRIAN LAMBERT STATE OF WASHINGTON

EAST TOWN CROSSING

BUILDING TYPE 3

BUILDING 'G'

PIONEER & SHAW PUYALLUP WA

REVISIONS

REVISIONS

DRAWN BY:	BL / CM
CHECKED BY:	BL
DATE:	22.05.17
TITLE:	LEVEL 2 - OVERALL PLAN
PROJECT # :	2016
SHEET:	

DESIGN REVIEW | 22.05.17

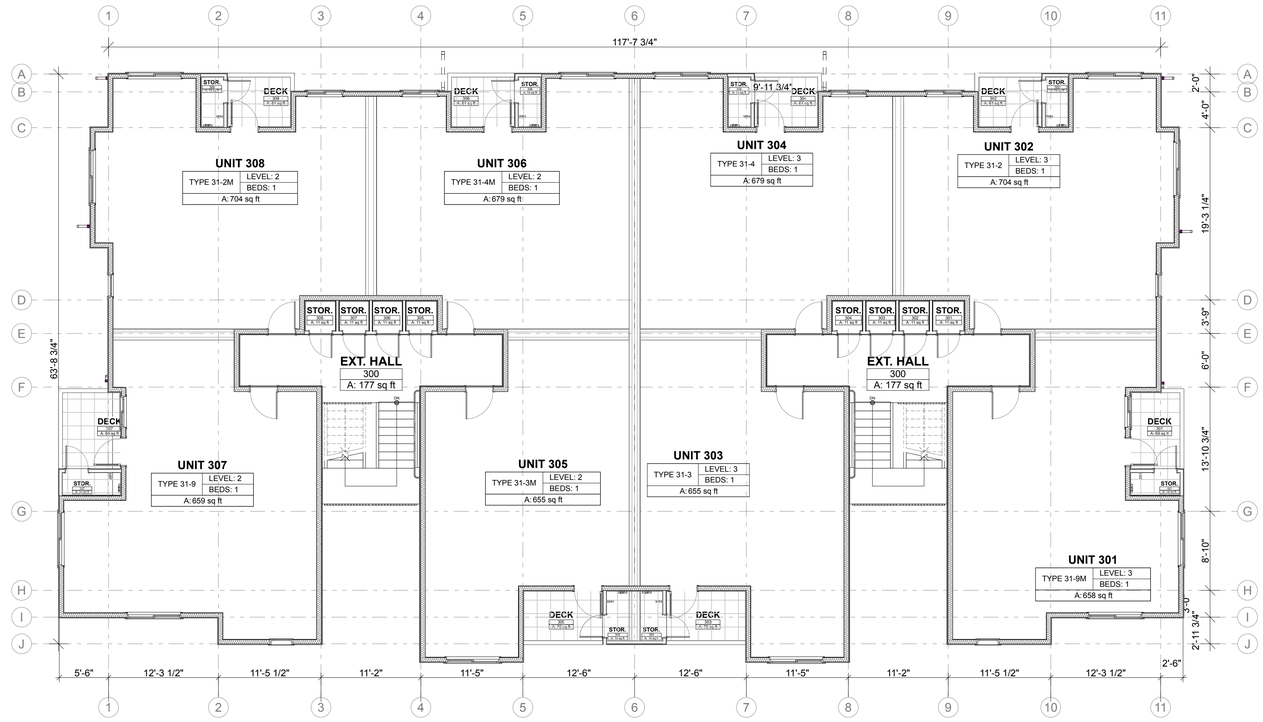

1 LEVEL 3 PLAN - OVERALL

SCALE: 1/8" = 1'-0"

S9

SYNTHESIS 9, LLC
523 N. D ST.
TACOMA, WA 98403

REUSE OF DOCUMENTS
THIS DOCUMENT AND THE IDEAS AND DESIGNS INCORPORATED HERIN, AS INSTRUMENTS OF PROFESSIONAL SERVICE, ARE THE PROPERTY OF SYNTHESIS 9, LLC AND ARE NOT TO BE USED OR REPRODUCED IN WHOLE OR IN PART WITHOUT THE WRITTEN AUTHORIZATION OF SYNTHESIS 9, LLC.

9251 REGISTERED ARCHITECT BRIAN LEA LINDOW STATE OF WASHINGTON

EAST TOWN CROSSING
BUILDING TYPE 3
BUILDING 'G'
PIONEER & SHAW PUYALLUP WA

REVISIONS

REVISIONS

DRAWN BY:	BL / CM
CHECKED BY:	BL
DATE:	22.05.17
TITLE:	LEVEL 3 - OVERALL PLAN
PROJECT # :	2016
SHEET:	

DESIGN REVIEW | 22.05.17

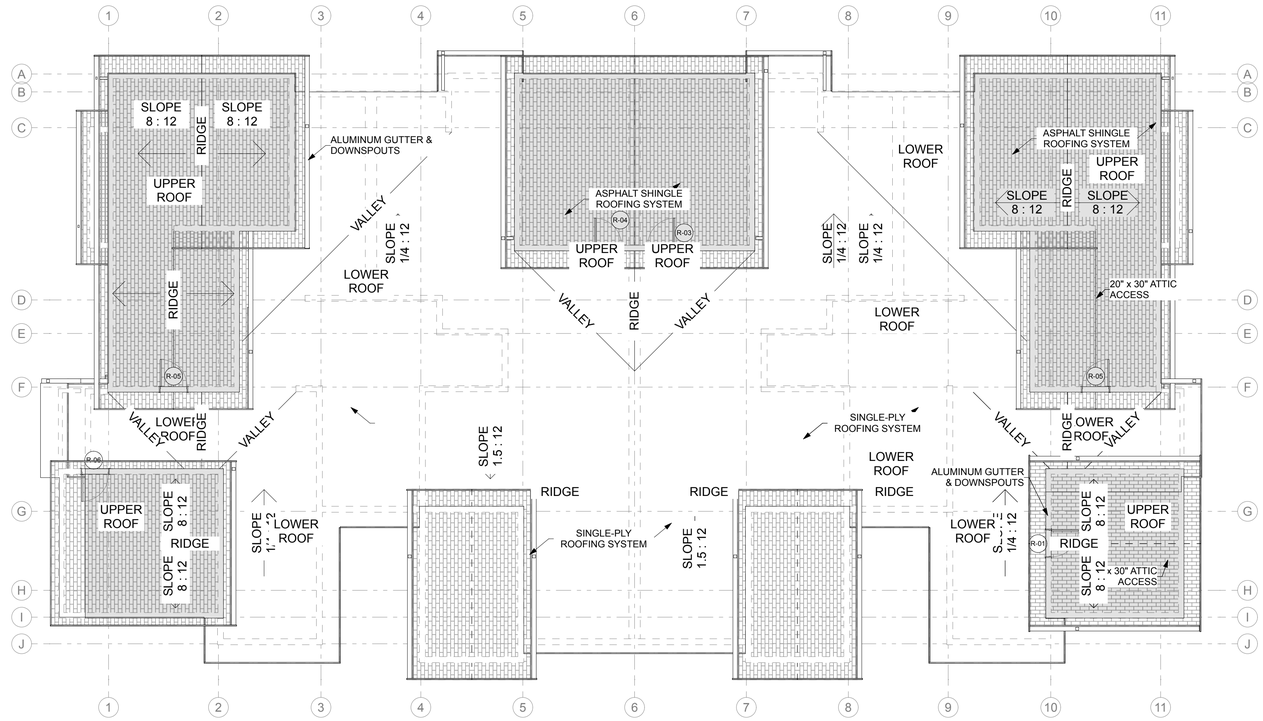

1 ROOF PLAN - OVERALL

SCALE: 1/8" = 1'-0"

S9

SYNTHESIS 9, LLC
523 N. D ST.
TACOMA, WA 98403

REUSE OF DOCUMENTS
THIS DOCUMENT AND THE IDEAS AND DESIGNS INCORPORATED HERIN, AS INSTRUMENTS OF PROFESSIONAL SERVICE, ARE THE PROPERTY OF SYNTHESIS 9, LLC AND ARE NOT TO BE USED OR REPRODUCED IN WHOLE OR IN PART WITHOUT THE WRITTEN AUTHORIZATION OF SYNTHESIS 9, LLC.

REGISTERED ARCHITECT
9251
BRIAN LAN LOWRY
STATE OF WASHINGTON

EAST TOWN CROSSING
BUILDING TYPE 3
BUILDING 'G'
PIONEER & SHAW PUYALLUP WA

REVISIONS

REVISIONS

DRAWN BY:	BL / CM
CHECKED BY:	BL
DATE:	22.05.17
TITLE:	ROOF - OVERALL PLAN
PROJECT # :	2016
SHEET:	

DESIGN REVIEW | 22.05.17

PAINT COLORS

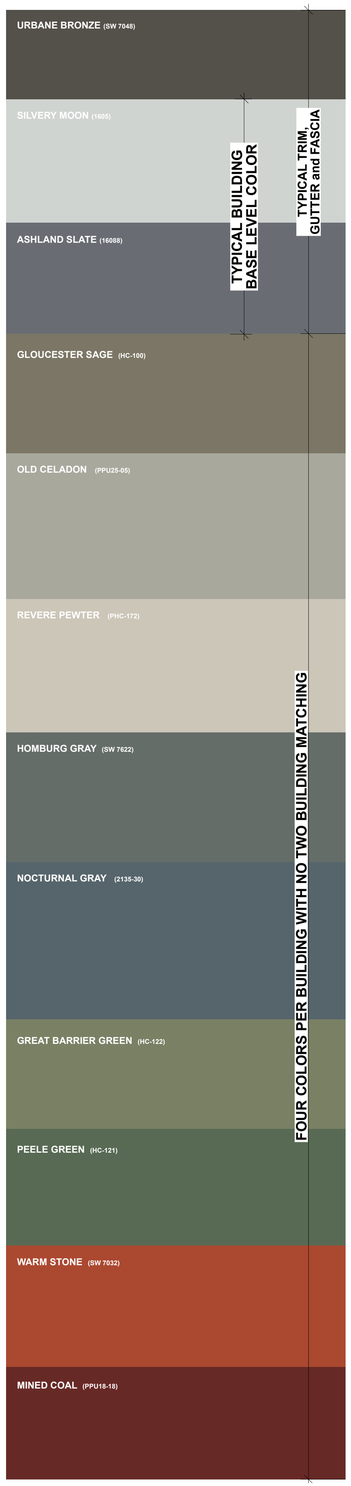

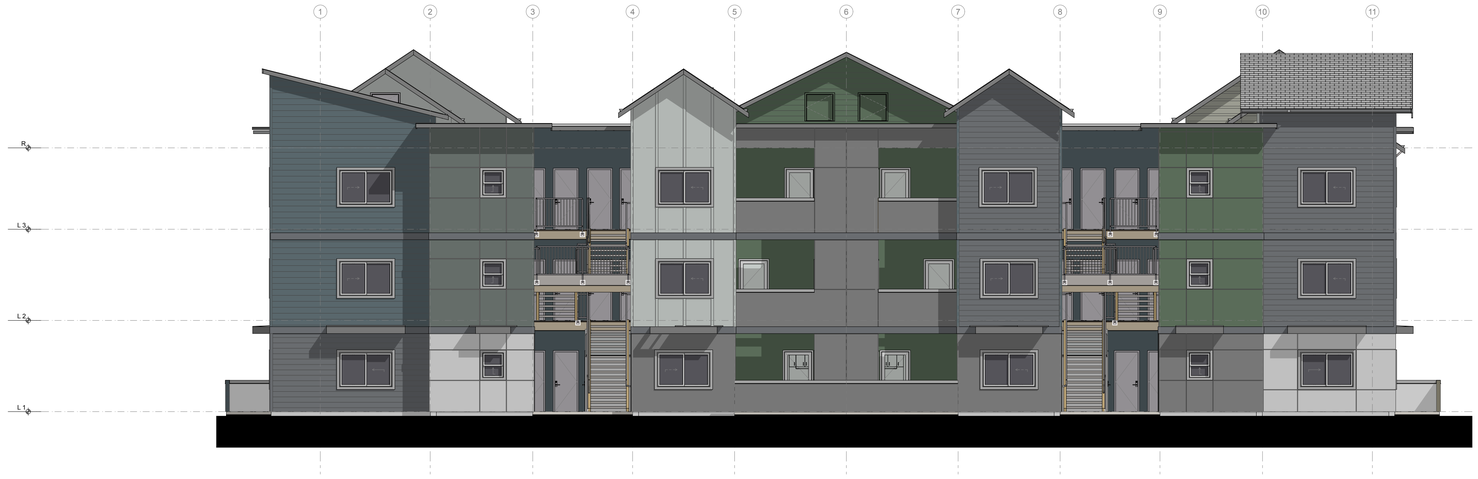

2 FRONT ELEVATION - BUILDING TYPE No. 3

SCALE: 1/8" = 1'-0"

HARDIE® SMOOTH PANELS

BOARD-N-BATTEN

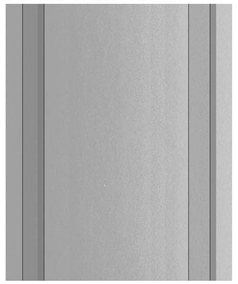

AVAILABLE SIZES

THICKNESS:	0.312"	
LENGTH:	108"	120"
WIDTHS:	48"	48"
	96"	
	48"	

Warranty Information >

Request a Quote > *Request a Sample* >

HARDIESHINGLE® SIDING

STRAIGHT SHINGLE

AVAILABLE SIZES

THICKNESS:	0.25"
LENGTH:	48" boards
WIDTHS:	15.25"
EXPOSURES:	6.976"

Warranty Information >

Request a Quote > *Request a Sample* >

HARDIE® PANELS

SMOOTH WITH REVEALS

AVAILABLE SIZES

THICKNESS:	0.312"	
LENGTH:	108"	120"
WIDTHS:	48"	48"
	96"	
	48"	

Warranty Information >

Request a Quote > *Request a Sample* >

AEPSPAN® SIDING

U-PANEL SIDING

PRE-FINISHED METAL SIDING

CLADDING AT ENTRY COURT
COOL ZINC GRAY

PRIMED FOR PAINT

James Hardie's primed for paint collection gives you the power to choose paint for your home's exterior. It's primed. It's ready for field painting. It's a durable, high-performance canvas.

HARDIE® SMOOTH PANELS

ALTERNATING EXPOSURE

AVAILABLE SIZES

THICKNESS:	0.312"	
LENGTH:	108"	120"
WIDTHS:	48"	48"
	96"	
	48"	

Warranty Information >

Request a Quote > *Request a Sample* >

PRIMED FOR PAINT

James Hardie's primed for paint collection gives you the power to choose paint for your home's exterior. It's primed. It's ready for field painting. It's a durable, high-performance canvas.

HARDIEPLANK® SMOOTH LAP SIDING

REGULAR EXPOSURE

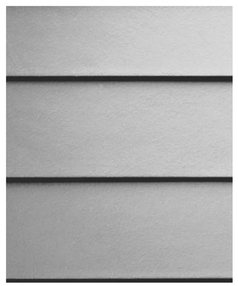

AVAILABLE SIZES

THICKNESS:	0.312"	
LENGTH:	144" boards	
WIDTHS:	6.25"	8.25"
EXPOSURES:	5"	7"
	12"	5.25"
	10.75"	4"
	7.25"	9.25"
	6"	8"

Warranty Information >

Request a Quote > *Request a Sample* >

CLADDING

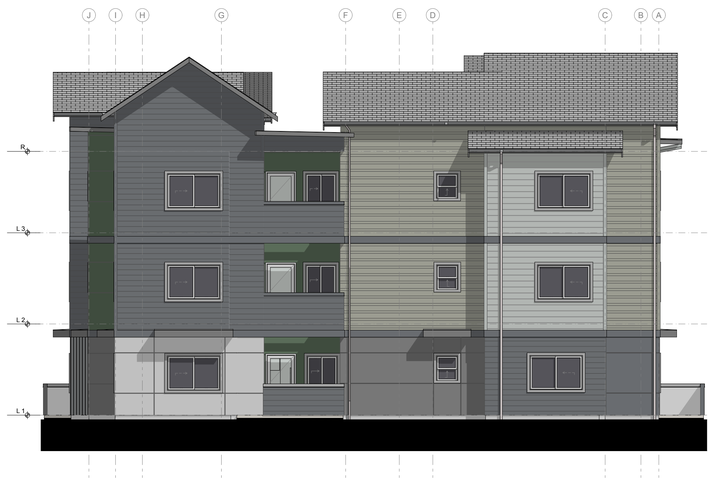

1 RIGHT ELEVATION - BUILDING TYPE No. 3

SCALE: 1/8" = 1'-0"

S9

SYNTHESIS 9, LLC
523 N. D ST.
TACOMA, WA 98403

REUSE OF DOCUMENTS
THIS DOCUMENT AND THE IDEAS AND DESIGNS INCORPORATED HERIN, AS INSTRUMENTS OF PROFESSIONAL SERVICE, ARE THE PROPERTY OF SYNTHESIS 9, LLC AND ARE NOT TO BE USED OR REPRODUCED IN WHOLE, OR IN PART WITHOUT THE WRITTEN AUTHORIZATION OF SYNTHESIS 9, LLC.

9251 REGISTERED ARCHITECT BRETT LA VIGNE BOWMAN STATE OF WASHINGTON

EAST TOWN CROSSING
BUILDING TYPE 3
BUILDING 'G'
PIONEER & SHAW PUYALLUP WA

DESIGN REVIEW | 22.05.17

REVISIONS

REVISIONS

DRAWN BY:	BL / CM
CHECKED BY:	BL
DATE:	22.05.17
TITLE:	BUILDING ELEVATIONS
PROJECT # :	2016
SHEET:	

PAINT COLORS

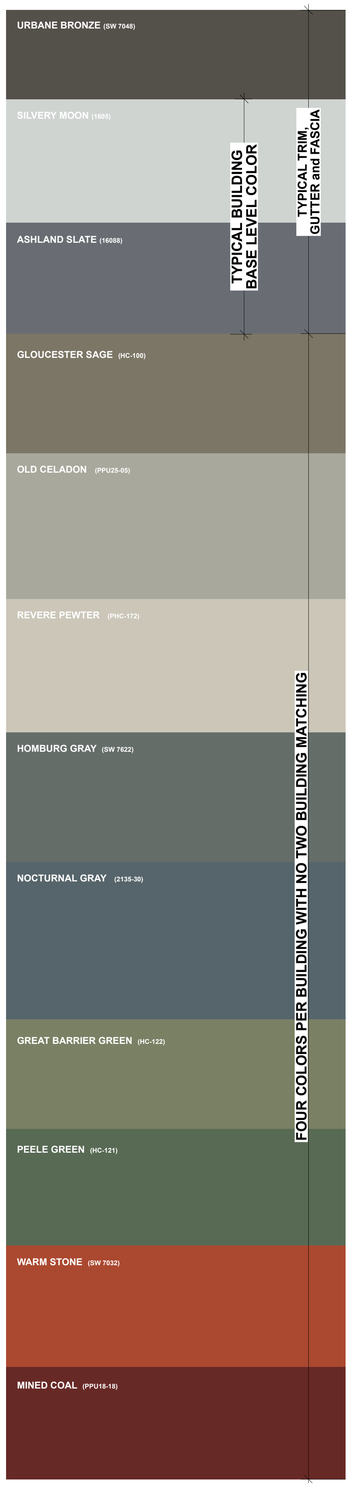

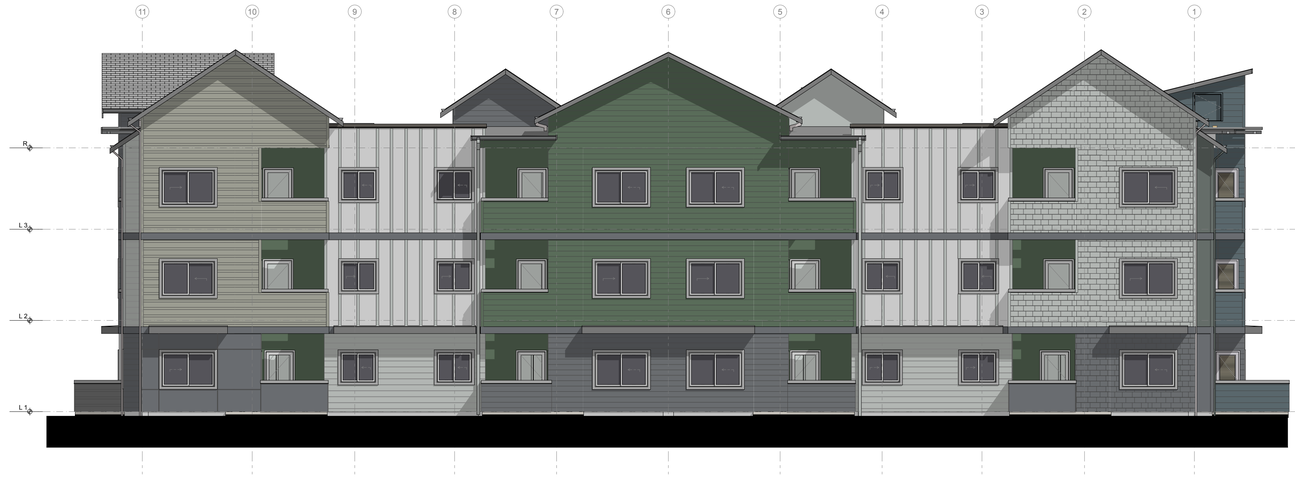

1 REAR ELEVATION - BUILDINGTYPE No. 3

SCALE: 1/8" = 1'-0"

HARDIE® SMOOTH PANELS

BOARD-N-BATTEN

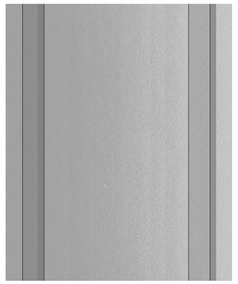

AVAILABLE SIZES

THICKNESS:	0.312"	
LENGTH:	108"	120"
WIDTHS:	48"	48"
	96"	
	48"	

Warranty Information >

Request a Quote > Request a Sample >

HARDIESHINGLE® SIDING

STRAIGHT SHINGLE

AVAILABLE SIZES

THICKNESS:	0.25"
LENGTH:	48" boards
WIDTHS:	15.25"
EXPOSURES:	6.976"

Warranty Information >

Request a Quote > Request a Sample >

HARDIE® PANELS

SMOOTH WITH REVEALS

AVAILABLE SIZES

THICKNESS:	0.312"	
LENGTH:	108"	120"
WIDTHS:	48"	48"
	96"	
	48"	

Warranty Information >

Request a Quote > Request a Sample >

AEPSPAN® SIDING

U-PANEL SIDING

PRE-FINISHED METAL SIDING

CLADDING AT ENTRY COURT
COOL ZINC GRAY

PRIMED FOR PAINT

James Hardie's primed for paint collection gives you the power to choose paint for your home's exterior. It's primed. It's ready for field painting. It's a durable, high-performance canvas.

HARDIE® SMOOTH PANELS

ALTERNATING EXPOSURE

AVAILABLE SIZES

THICKNESS:	0.312"	
LENGTH:	108"	120"
WIDTHS:	48"	48"
	96"	
	48"	

Warranty Information >

Request a Quote > Request a Sample >

PRIMED FOR PAINT

James Hardie's primed for paint collection gives you the power to choose paint for your home's exterior. It's primed. It's ready for field painting. It's a durable, high-performance canvas.

HARDIEPLANK® SMOOTH LAP SIDING

REGULAR EXPOSURE

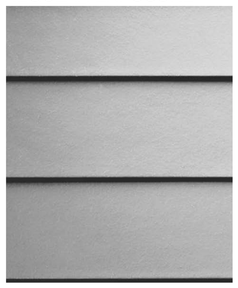

AVAILABLE SIZES

THICKNESS:	0.312"	
LENGTH:	144" boards	
WIDTHS:	6.25"	8.25"
EXPOSURES:	5"	7"
	12"	5.25"
	10.75"	4"
	7.25"	9.25"
	6"	8"

Warranty Information >

Request a Quote > Request a Sample >

CLADDING

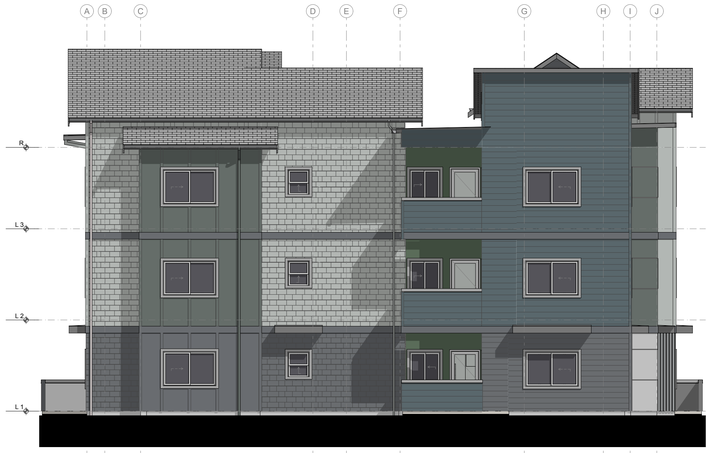

2 LEFT ELEVATION - BUILDING TYPE No. 3

SCALE: 1/8" = 1'-0"

S9

SYNTHESIS 9, LLC
523 N. D ST.
TACOMA, WA 98403

REUSE OF DOCUMENTS
THIS DOCUMENT AND THE IDEAS AND DESIGNS INCORPORATED HERIN, AS INSTRUMENTS OF PROFESSIONAL SERVICE, ARE THE PROPERTY OF SYNTHESIS 9, LLC AND ARE NOT TO BE USED OR REPRODUCED IN WHOLE, OR IN PART WITHOUT THE WRITTEN AUTHORIZATION OF SYNTHESIS 9, LLC.

9251 REGISTERED ARCHITECT BRIAN LEE LAWSON STATE OF WASHINGTON

EAST TOWN CROSSING
BUILDING TYPE 3
BUILDING 'G'
PIONEER & SHAW PUYALLUP WA

REVISIONS

REVISIONS

DRAWN BY:	BL / CM
CHECKED BY:	BL
DATE:	22.05.17
TITLE:	BUILDING ELEVATIONS
PROJECT # :	2016
SHEET:	

DESIGN REVIEW | 22.05.17

1 FACADE ARTICULATION - FRONT

SCALE: 3/16" = 1'-0"

S9

SYNTHESIS 9, LLC
523 N. D ST.
TACOMA, WA 98403

REUSE OF DOCUMENTS
THIS DOCUMENT AND THE IDEAS AND DESIGNS INCORPORATED HERIN, AS INSTRUMENTS OF PROFESSIONAL SERVICE, ARE THE PROPERTY OF SYNTHESIS 9, LLC AND ARE NOT TO BE USED OR REPRODUCED IN WHOLE OR IN PART WITHOUT THE WRITTEN AUTHORIZATION OF SYNTHESIS 9, LLC.

9251 REGISTERED ARCHITECT BRIAN LEON LUNDIN STATE OF WASHINGTON

EAST TOWN CROSSING

BUILDING TYPE 3
BUILDING 'G'
PIONEER & SHAW PUYALLUP WA

REVISIONS

REVISIONS

DRAWN BY:	BL / CM
CHECKED BY:	BL
DATE:	22.05.17
TITLE:	FACADE ARTICULATION
PROJECT # :	2016
SHEET:	

DESIGN REVIEW | 22.05.17

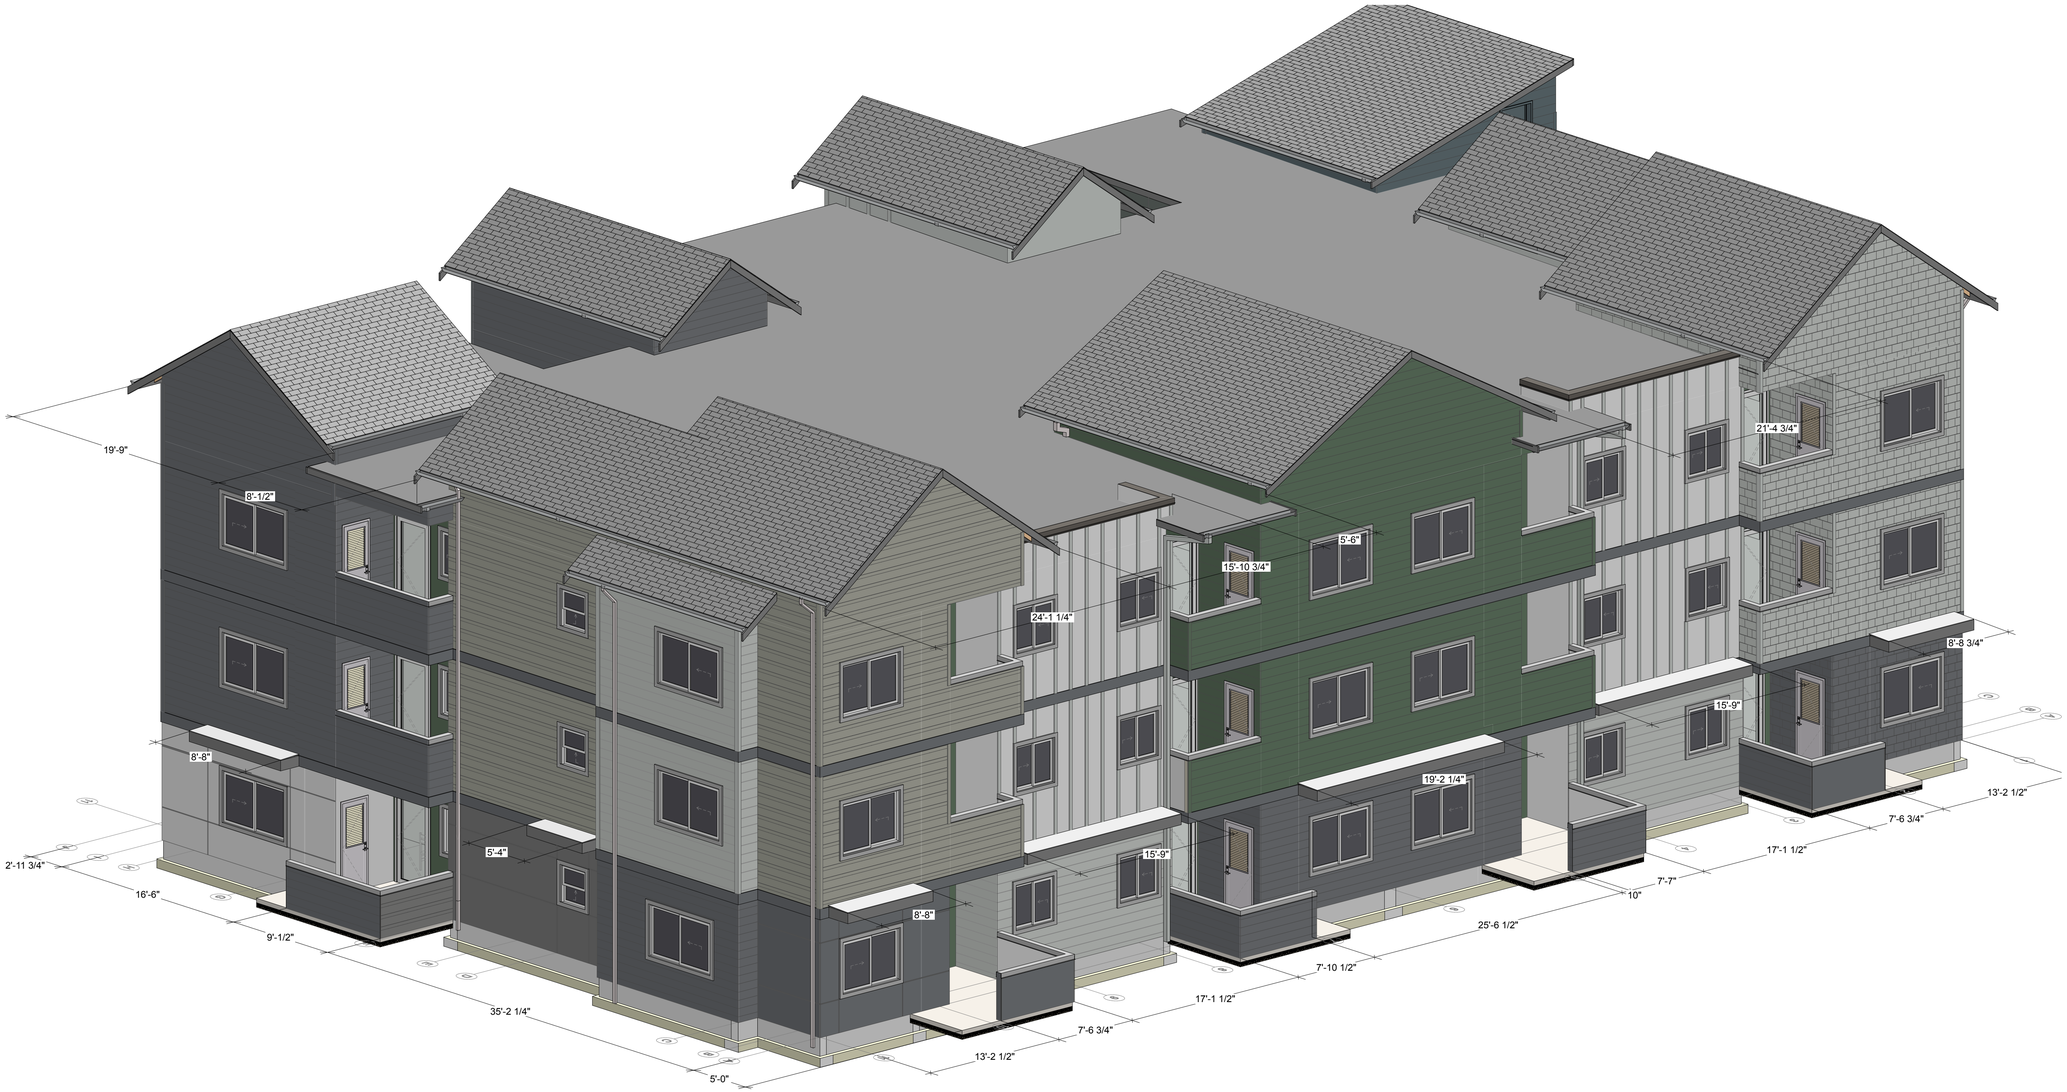

1 FACADE ARTICULATION - REAR

SCALE: 3/16" = 1'-0"

S9

SYNTHESIS 9, LLC
523 N. D ST.
TACOMA, WA 98403

REUSE OF DOCUMENTS
THIS DOCUMENT AND THE IDEAS AND DESIGNS INCORPORATED HERIN, AS INSTRUMENTS OF PROFESSIONAL SERVICE, ARE THE PROPERTY OF SYNTHESIS 9, LLC AND ARE NOT TO BE USED OR REPRODUCED IN WHOLE, OR IN PART WITHOUT THE WRITTEN AUTHORIZATION OF SYNTHESIS 9, LLC.

9251 REGISTERED ARCHITECT BRIAN LINDMAN STATE OF WASHINGTON

EAST TOWN CROSSING

BUILDING TYPE 3
BUILDING 'G'
PIONEER & SHAW PUYALLUP WA

REVISIONS

REVISIONS

DRAWN BY:	BL / CM
CHECKED BY:	BL
DATE:	22.05.17
TITLE:	FACADE ARTICULATION
PROJECT # :	2016
SHEET:	

DESIGN REVIEW | 22.05.17