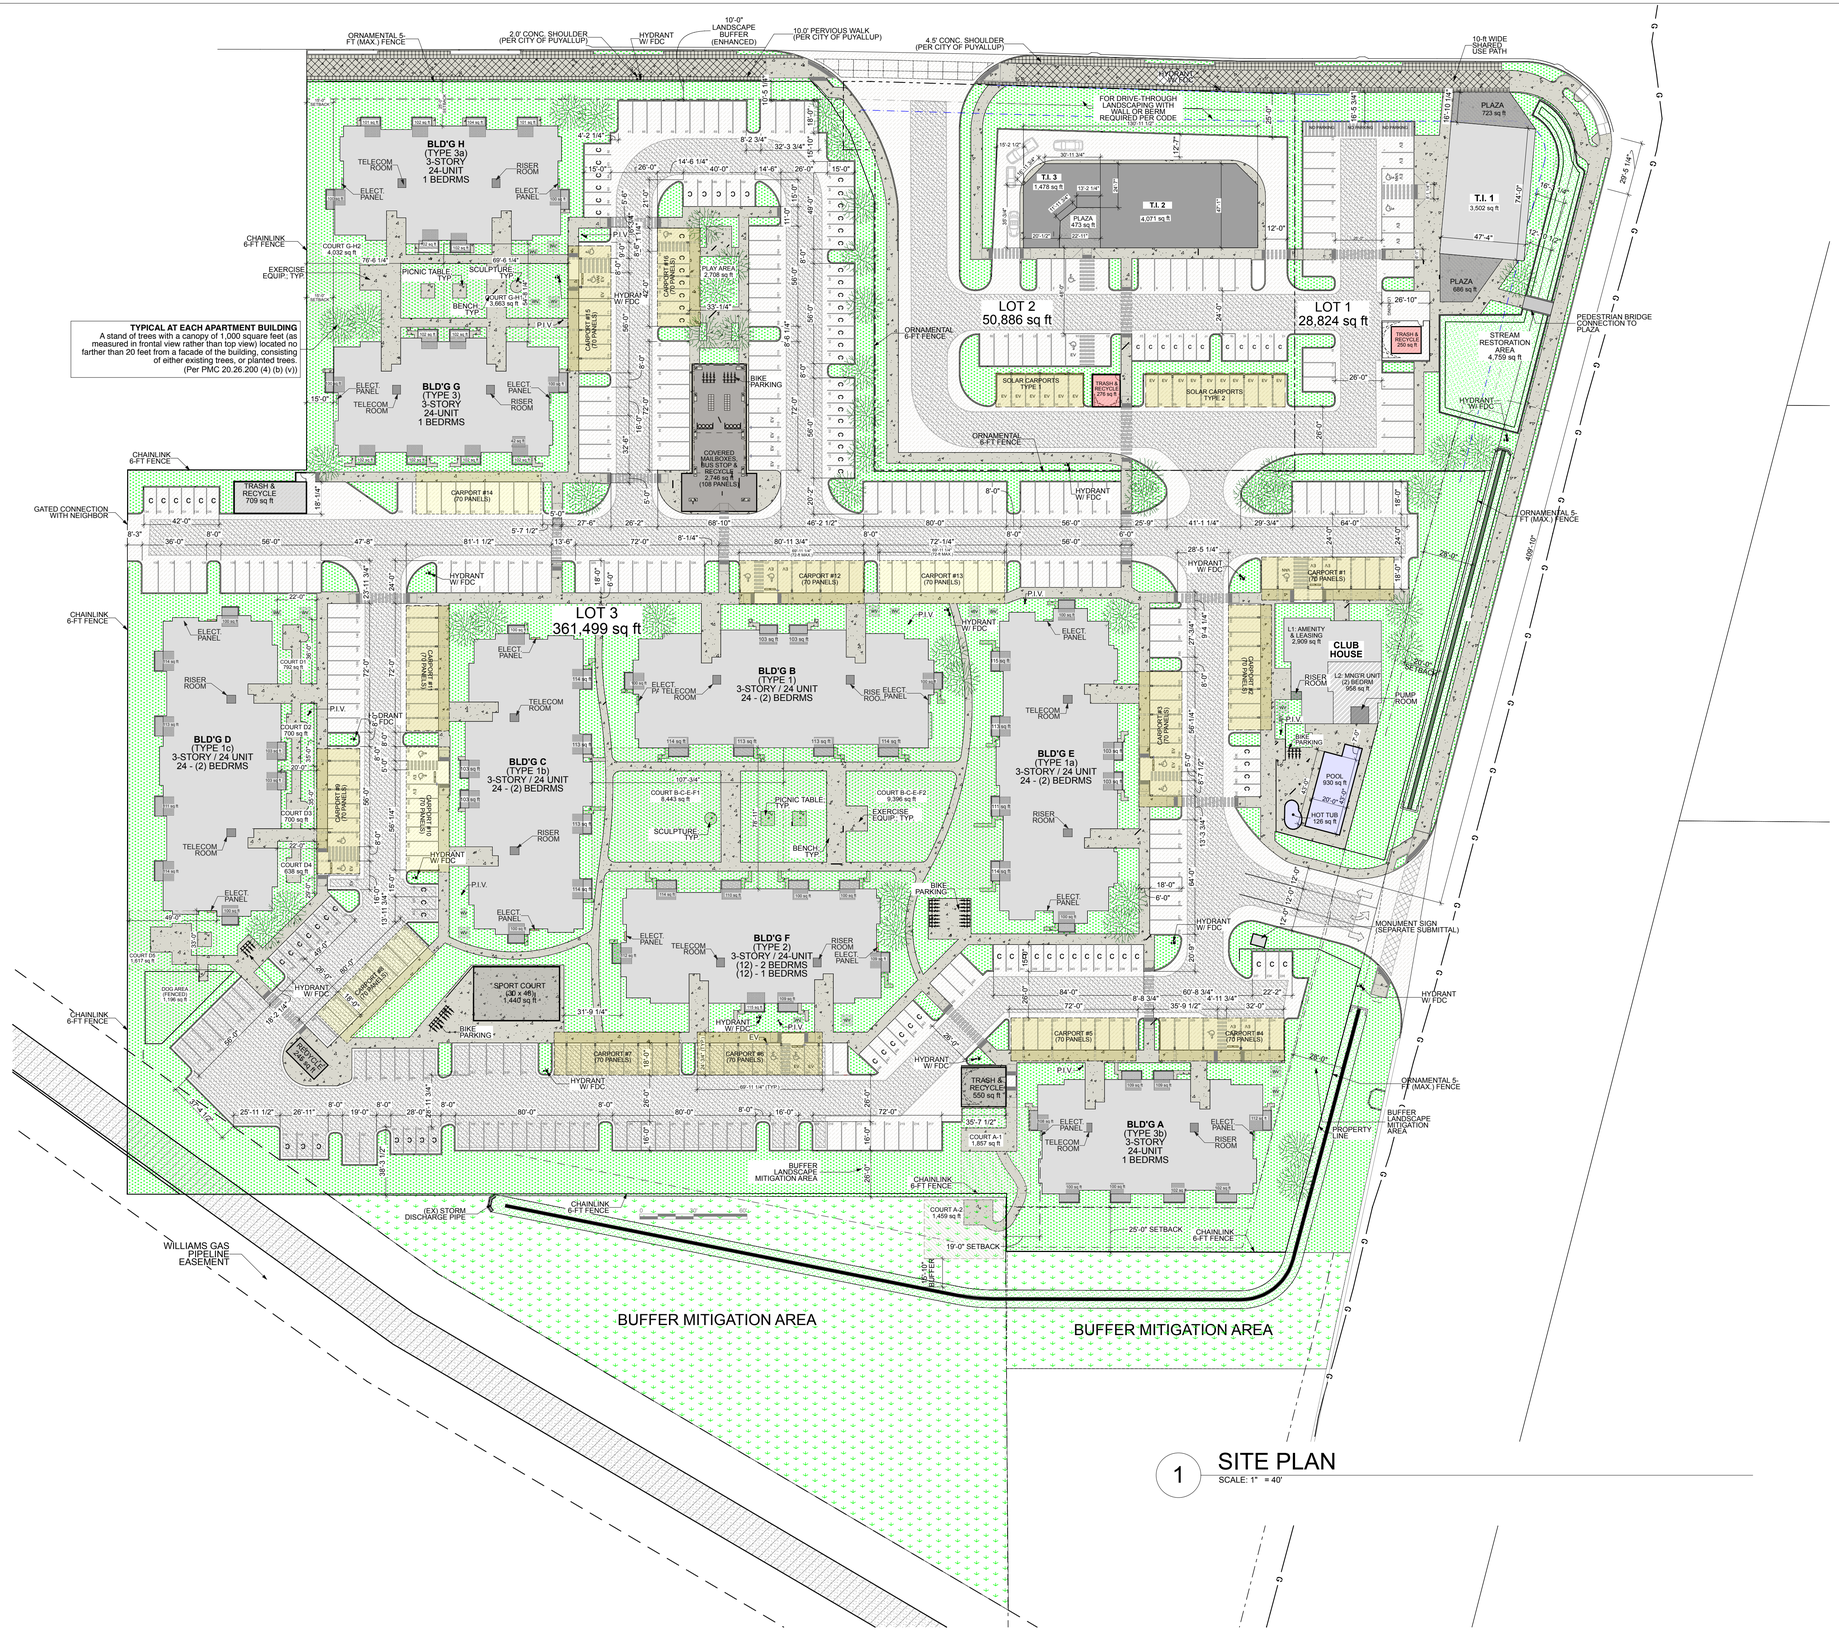

1 SITE PLAN
SCALE: 1" = 40'

S9

SYNTHESIS 9, LLC
523 N. D ST.
TACOMA, WA 98403

REUSE OF DOCUMENTS
THIS DOCUMENT AND THE IDEAS AND DESIGNS INCORPORATED HERIN, AS INSTRUMENTS OF PROFESSIONAL SERVICE, ARE THE PROPERTY OF SYNTHESIS 9, LLC AND ARE NOT TO BE USED OR REPRODUCED IN WHOLE OR IN PART WITHOUT THE WRITTEN AUTHORIZATION OF SYNTHESIS 9, LLC.

REGISTERED ARCHITECT
9251
BRIAN LEE LARSON
STATE OF WASHINGTON

EAST TOWN CROSSING
MULTIFAMILY DEVELOPMENT
PIONEER & SHAW PUYALLUP

REVISIONS

REVISIONS

DRAWN BY:	BL / CM
CHECKED BY:	BL
DATE:	22.05.17
TITLE:	OVERALL SITE PLAN
PROJECT # :	2016
SHEET:	

DESIGN REVIEW | 22.05.17