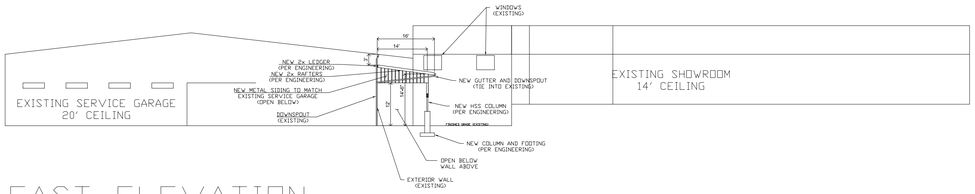

EAST ELEVATION

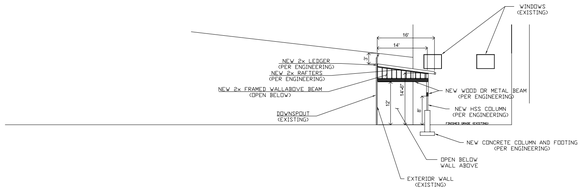

EAST ELEVATION (FRAMING)

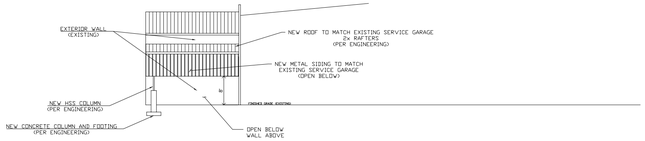

NORTH ELEVATION

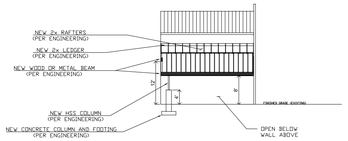

NORTH ELEVATION (FRAMING)

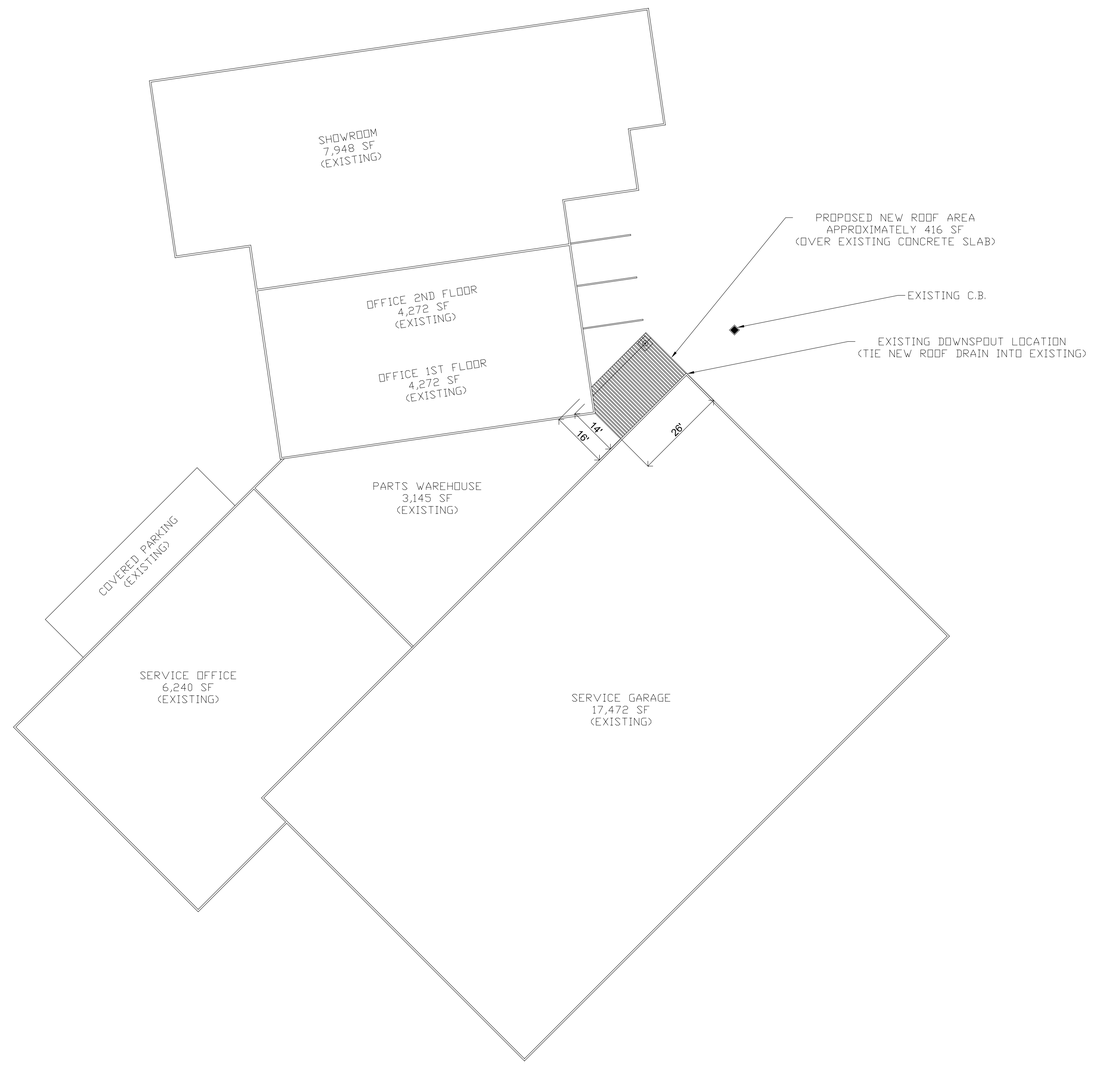

SCALE: 11x17 SHEET 1" = 40'
24x36 SHEET 1" = 20'

CONCEPT PLAN - FOR TIER 1 REVIEW

LANWAY GENERAL CONTRACTOR, INC.
253-517-7231

NORTH

TOYOTA OF PUYALLUP
1400 RIVER ROAD EAST
PUYALLUP, WA 98371

DRAWN BY:
Tim Rusher

REVISED:
06/29/2023

SHEET
1 OF 1