B-20-0306

© 2020 Abbey Road Group Land Development Services Company, LLC, Puyallup, WA All rights reserved.

These drawings, plans, specifications and other documents, including those in electronic form, are owned by Abbey Road Group Land Development Services Company, LLC and it retains all common law, statutory and other reserved rights, including copyrights.

These drawings, plans, specifications and other documents cannot be copied, distributed, submitted to others (including governmental agencies and lenders) without the express written consent of Abbey Road Group Land Development Services Company, LLC.

CASCADE CHRISTIAN

SEC. 35\TWP. 20\RGE. 04, W.M.

SITE PHASING PLAN - PHASE 4

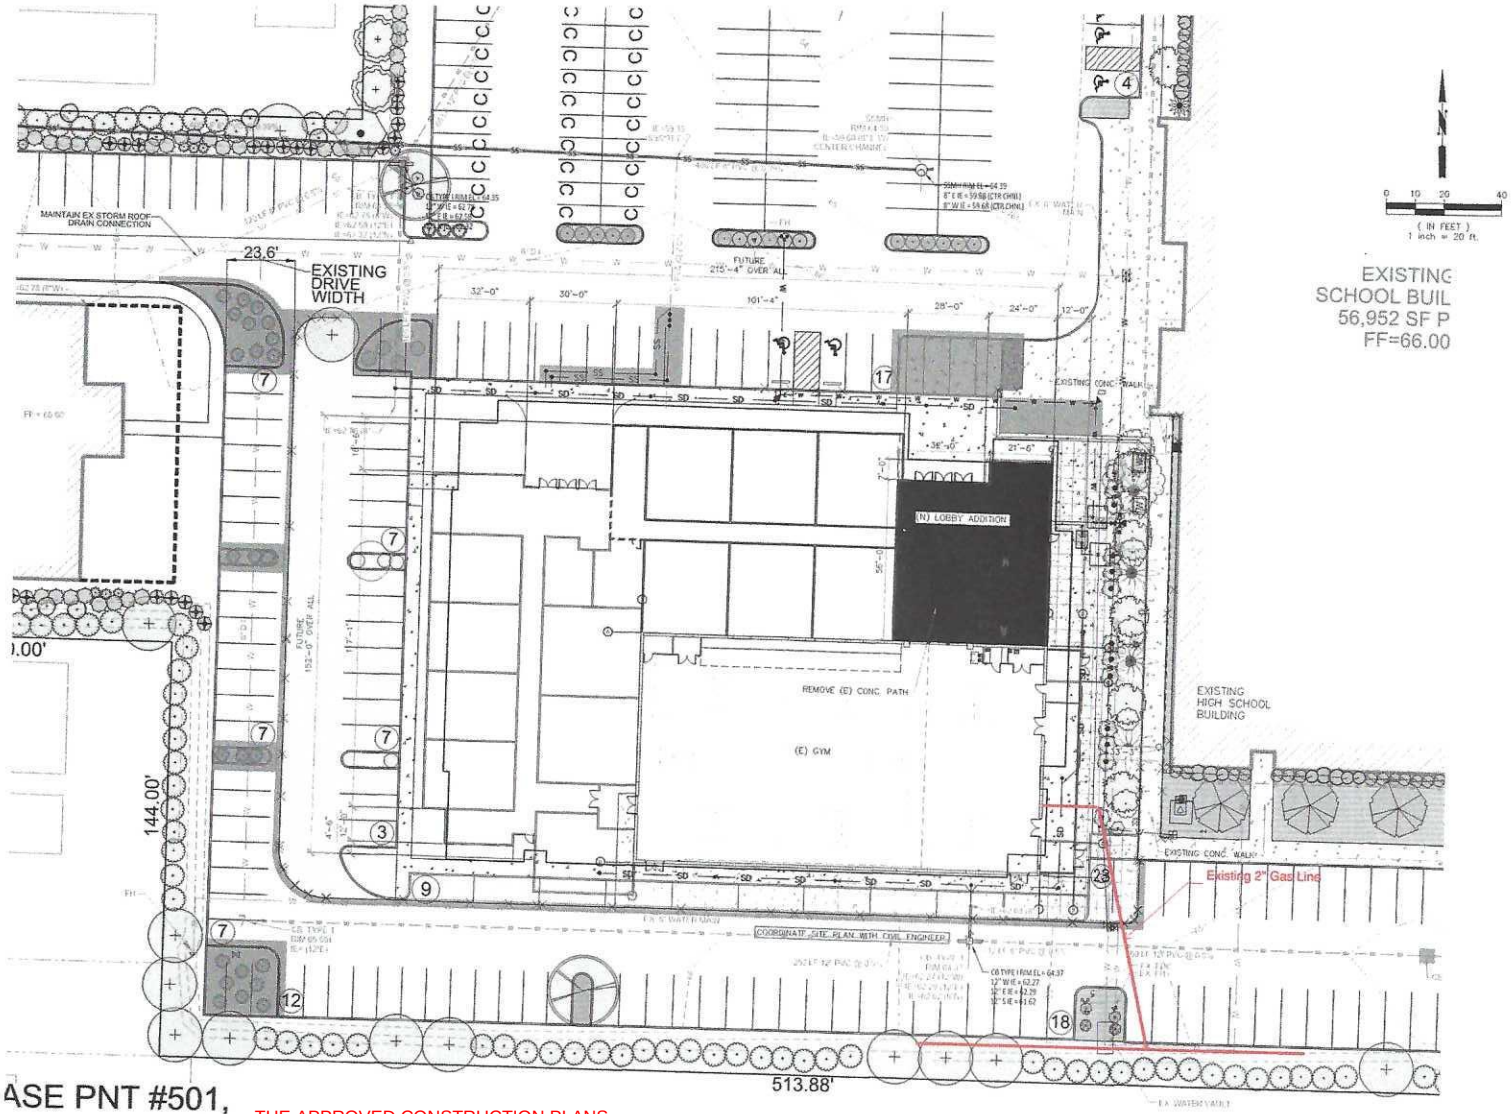

ASE PNT #501,
BENCHMARK

THE APPROVED CONSTRUCTION PLANS, DOCUMENTS AND ALL ENGINEERING MUST BE POSTED ON THE JOB AT ALL INSPECTIONS IN A VISIBLE AND READILY ACCESSIBLE LOCATION.

FULL SIZED LEDGIBLE COLOR PLANS ARE REQUIRED TO BE PROVIDED BY THE PERMITEE ON SITE FOR INSPECTION

APPROVED

BY: _____ CITY OF PUYALLUP ENGINEERING SERVICES

DATE: _____

NOTE: THIS APPROVAL IS VOID AFTER 1 YEAR FROM APPROVAL DATE.
THE CITY WILL NOT BE RESPONSIBLE FOR ERRORS AND/OR OMISSIONS ON THESE PLANS. FIELD CONDITIONS MAY DICTATE CHANGES TO THESE PLANS AS DETERMINED BY THE ENGINEERING SERVICES MANAGER.

TITLE: Cascade Christian
SITE PHASING PLAN - PHASE 4
Puyallup, WA

FOR: Cascade Christian School
Don Johnson
815 21st St. SE
Puyallup, WA 98372

Abbey Road Group
Land Development Services Company, LLC
923 SHAW ROAD, SUITE A
PUYALLUP, WA 98372
P.O. Box 11224, Puyallup, WA 98371
(253) 435-3699, Fax (253) 446-3159

Abbey Road GROUP

REVISIONS	BY	CHK	APR	DATE	PER

JOB # 03-143
DESIGNED BY: GIL HULSMANN
DEVELOPMENT REVIEW: PRB
APPROVED BY: GH
DRAFTED BY: CVG
DATE: 16 APRIL 2020
SHEET: C2.4