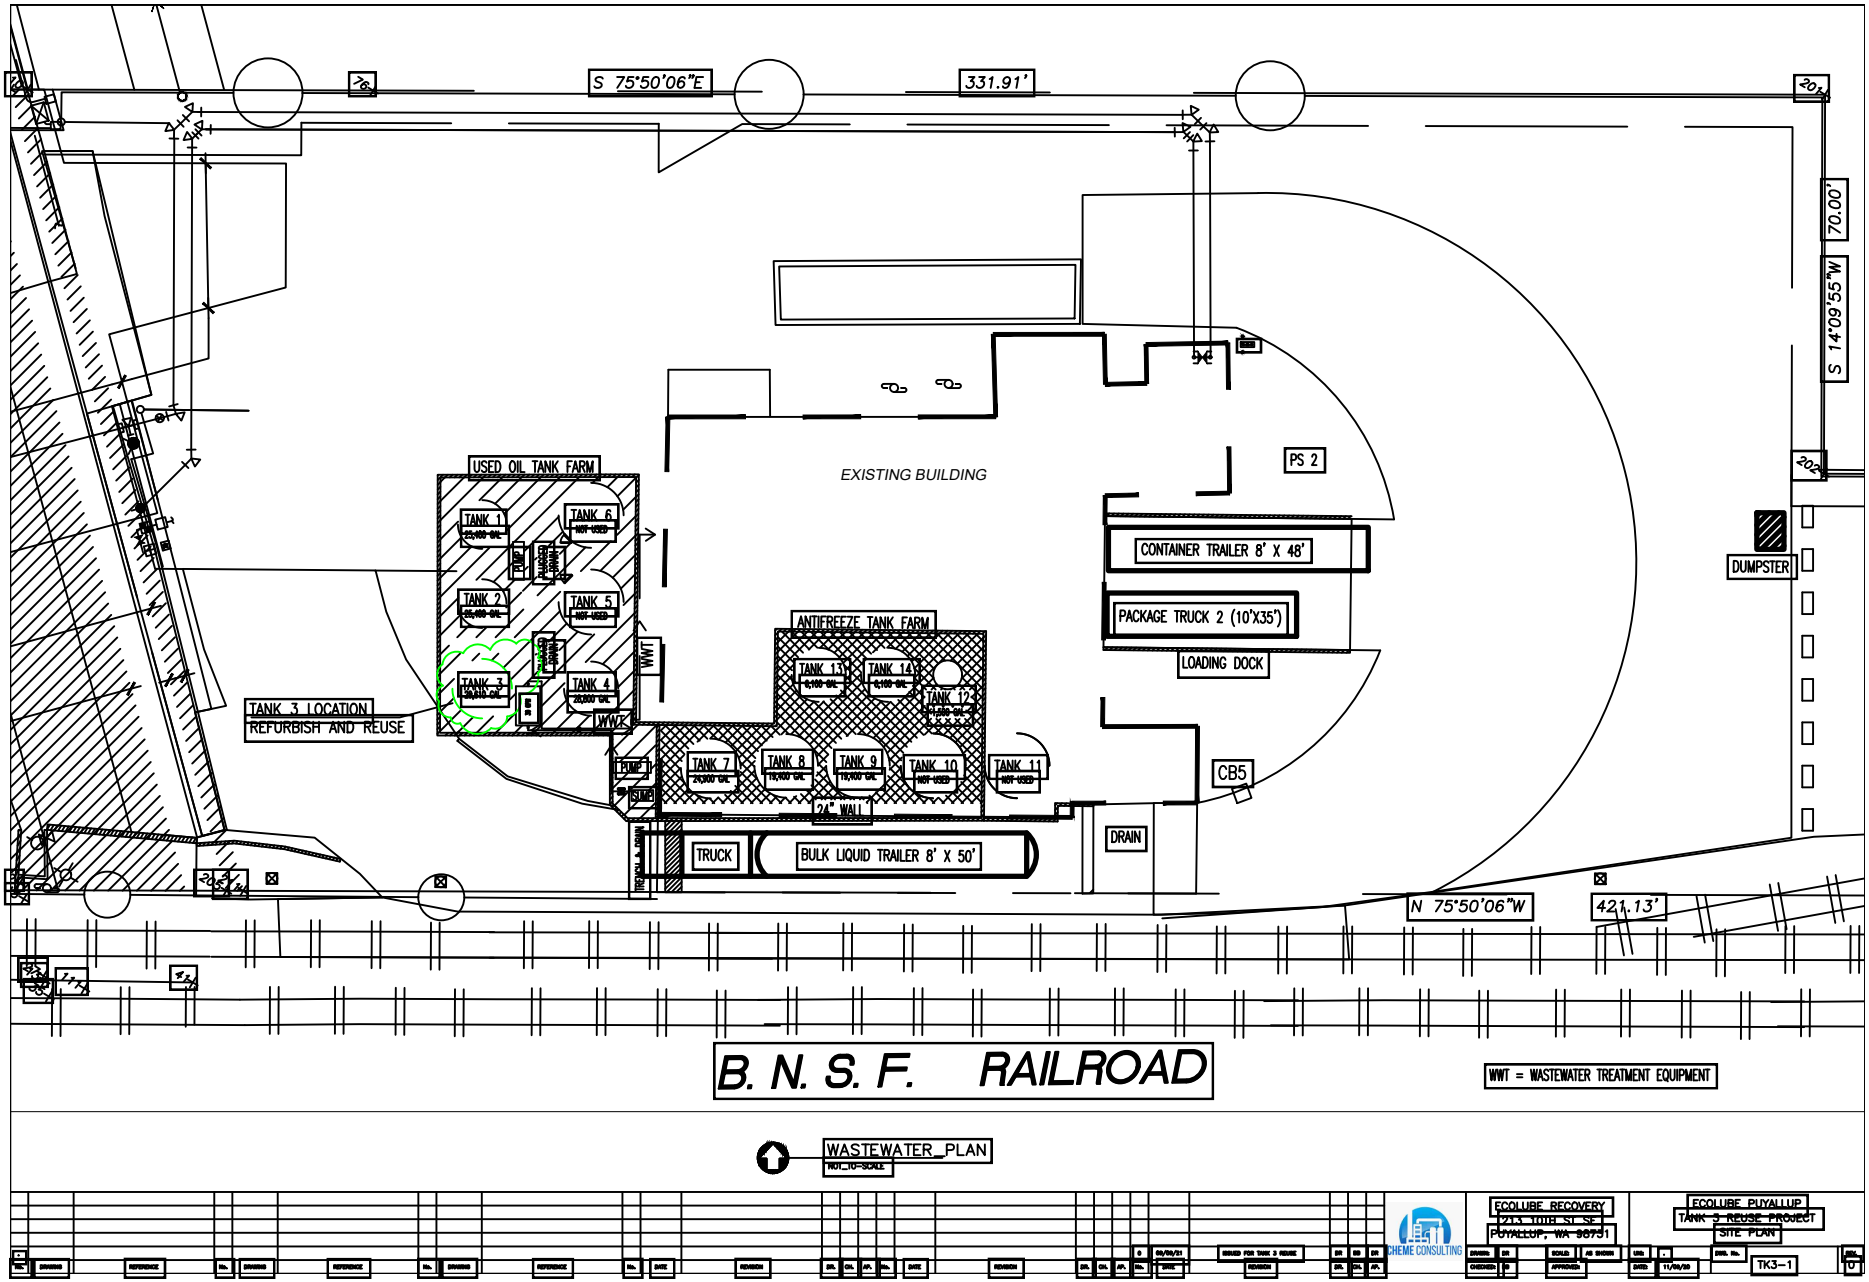
S 75°50'06"E
331.91'
S 14°09'55"W
70.00'
N 75°50'06"W
421.13'
USED OIL TANK FARM
TANK 1
TANK 2
TANK 3
TANK 4
TANK 5
TANK 6
NOT USED
DUMP
PUMP
WWT
TANK 3 LOCATION
REFURBISH AND REUSE
EXISTING BUILDING
PS 2
CONTAINER TRAILER 8' X 48'
PACKAGE TRUCK 2 (10'X35')
LOADING DOCK
DUMPSTER
ANTIFREEZE TANK FARM
TANK 13
TANK 14
TANK 12
TANK 7
TANK 8
TANK 9
TANK 10
TANK 11
24" WALL
CB5
DRAIN
TRUCK
BULK LIQUID TRAILER 8' X 50'
B. N. S. F. RAILROAD
WWT = WASTEWATER TREATMENT EQUIPMENT
WASTEWATER_PLAN
NOT_TO_SCALE
SCHEME CONSULTING
ECOLUBE RECOVERY
215 10TH ST SE
PUYALLUP, WA 98371
ECOLUBE PUYALLUP
TANK 3 REUSE PROJECT
SITE PLAN
TK3-1
ISSUED FOR TANK 3 REUSE